


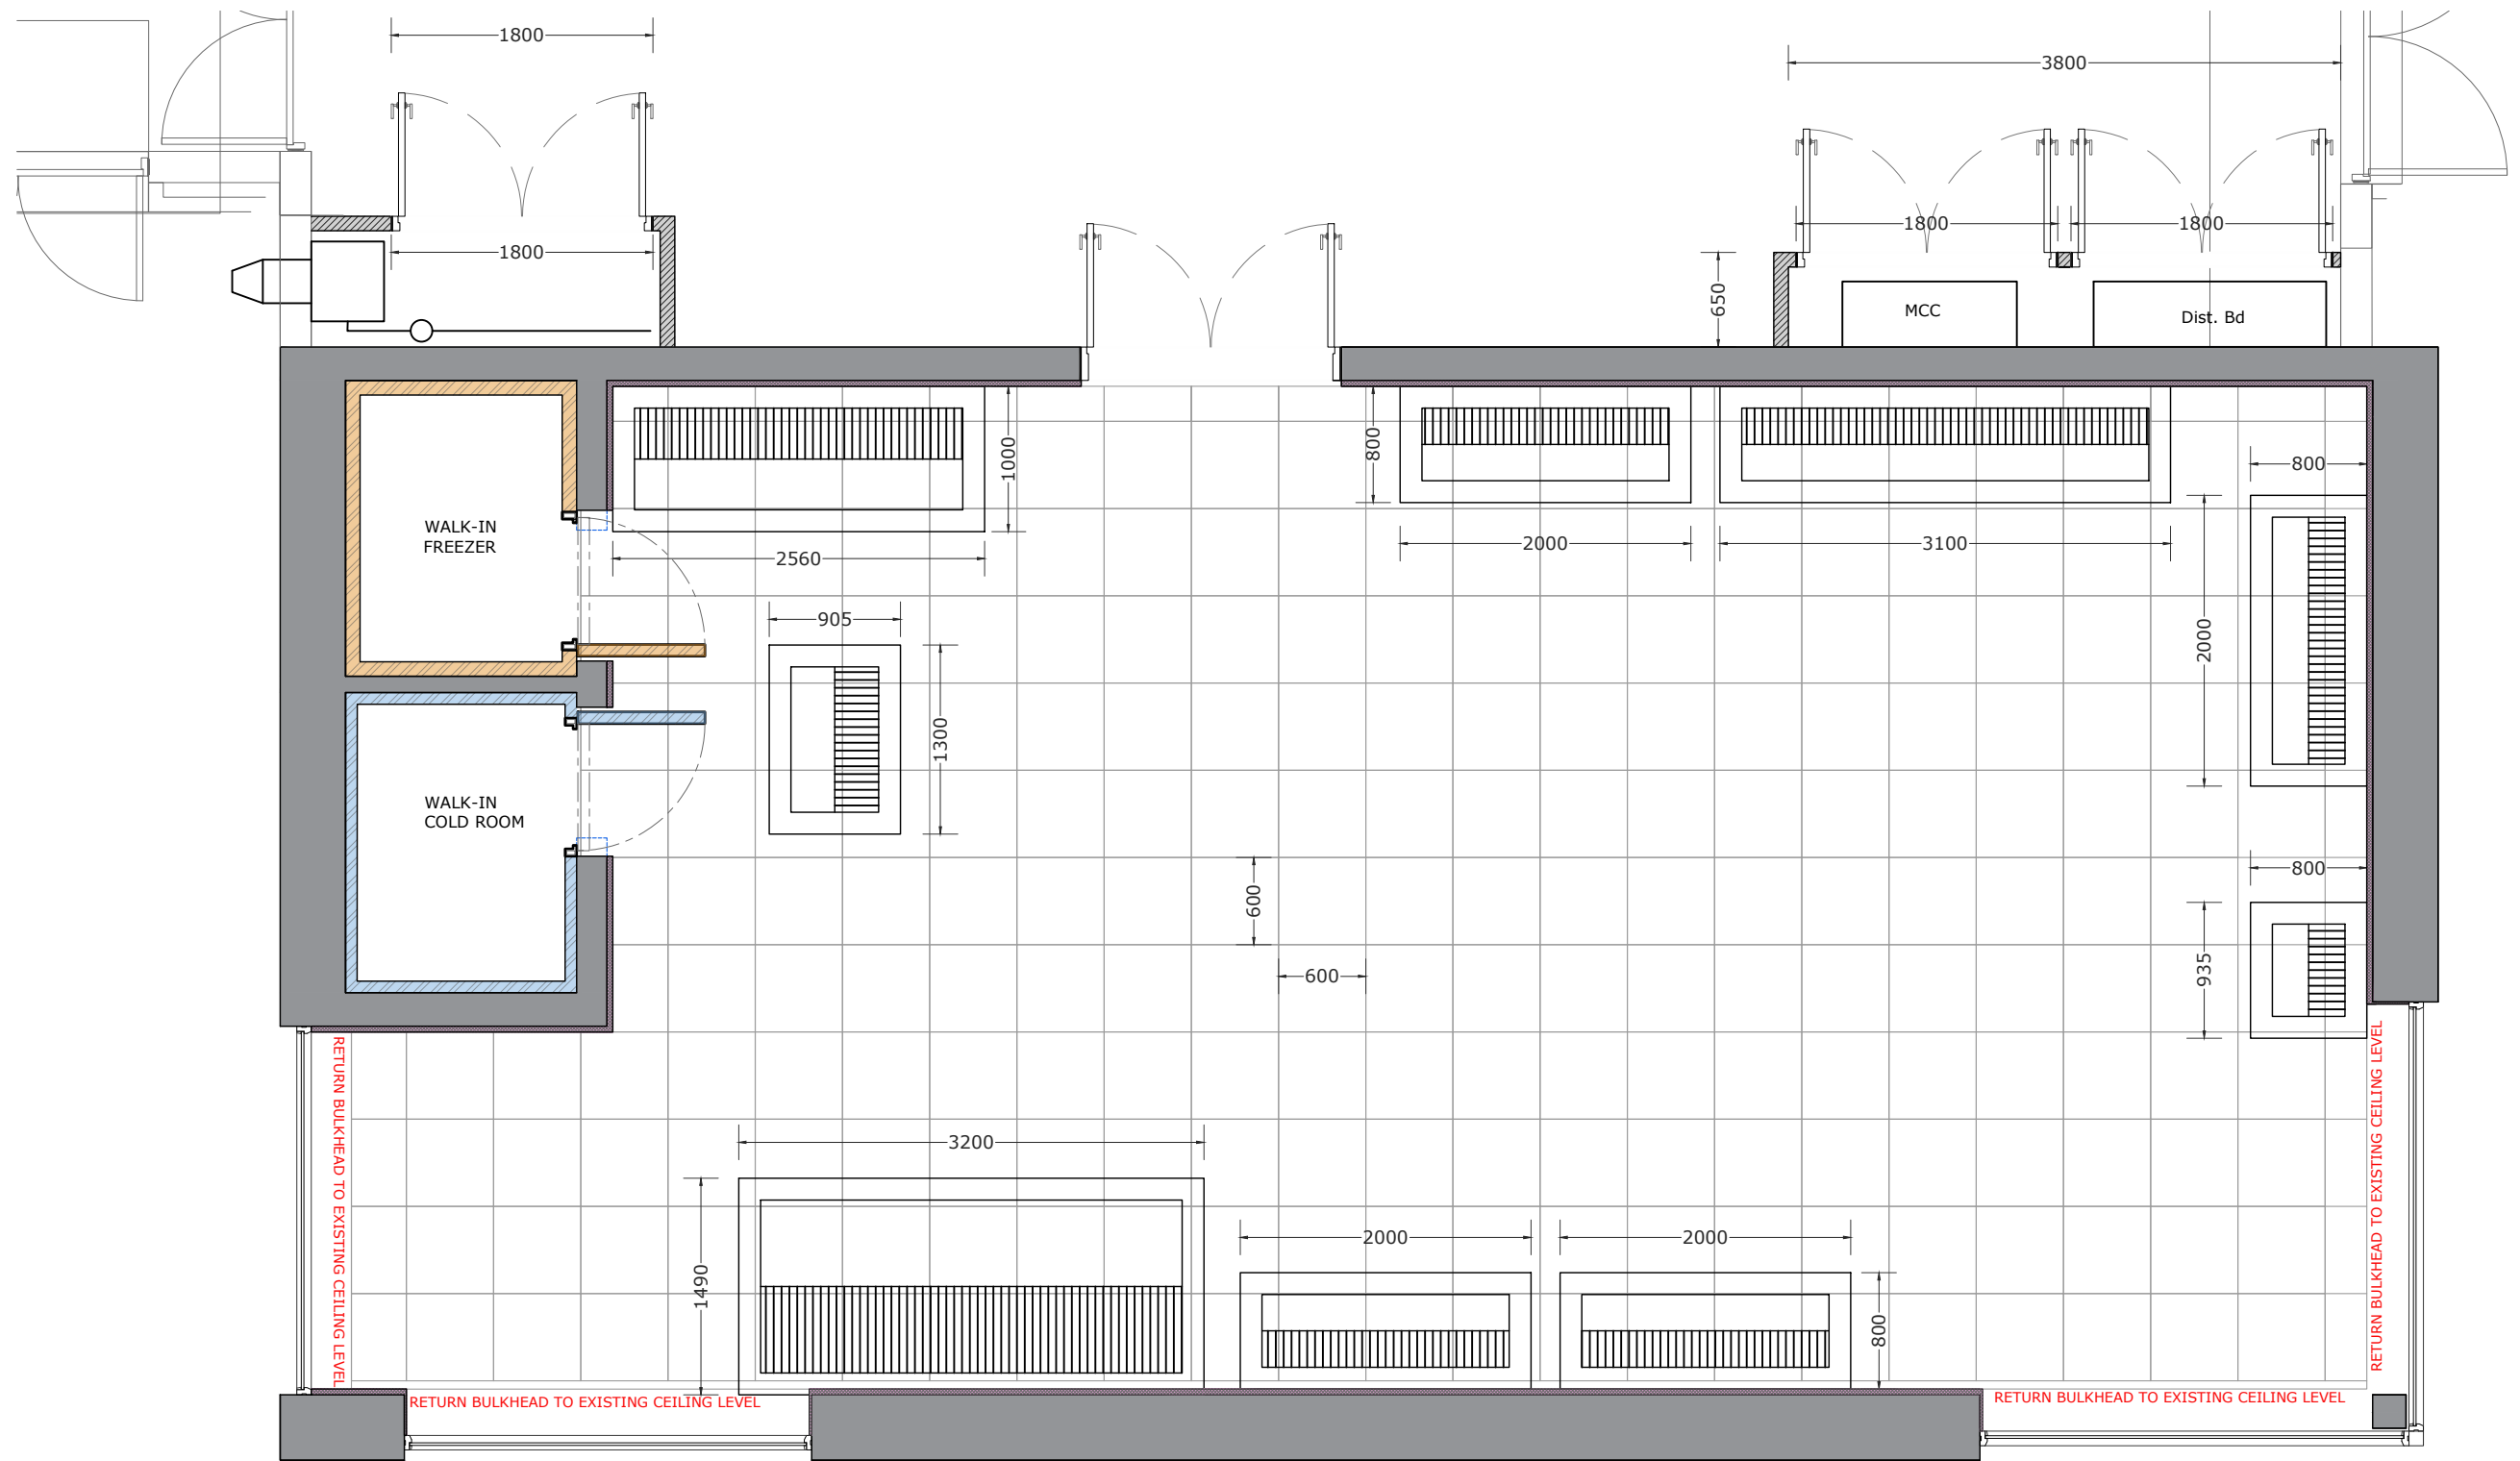


Proposed RCP

SCALE 1:50

Legend

LEGEND

 

Demolitions

Extraction fan

Cold room insulated ceiling

Freezer room insulated ceiling

New suspended 600x600mm hygenic ceiling tile and associated grid system including all fixings to existing concrete slab. Ceiling tile: 18mm 600 x 600mm Class A hygenic washable tile. Grid line 24 clean suspension system



OP_02: Supply and install services cavity to all walls to ceiling height, with 25x50mm metal tophats at 300 centres, 12.5mm moisture resistant plasterboard and 2.5mm thick whiterock or equivalent approved exturded semi-rigid PVC sheeting bonded to primed plasterboard from covered vinyl skirting to ceiling height, returns on window and door reveals and fully installed as a welded joint system.

craftstudio
architecture
Old Train Station, North Road,
Monaghan, H18 YK54
T +353 (0) 47 71568
E info@craftstudio.ie
W www.craftstudio.ie

Client: Cavan Institute
Address: Cathedral Rd, Drumalee,
Co. Cavan

Project: Commercial Kitchen Fitout
Drawing Title: Reflected ceiling plan

Scale: 1:50
Revision: -
Project Stage: Tender
Date: October 2026
File Name: 02 GA 1006 - 09