


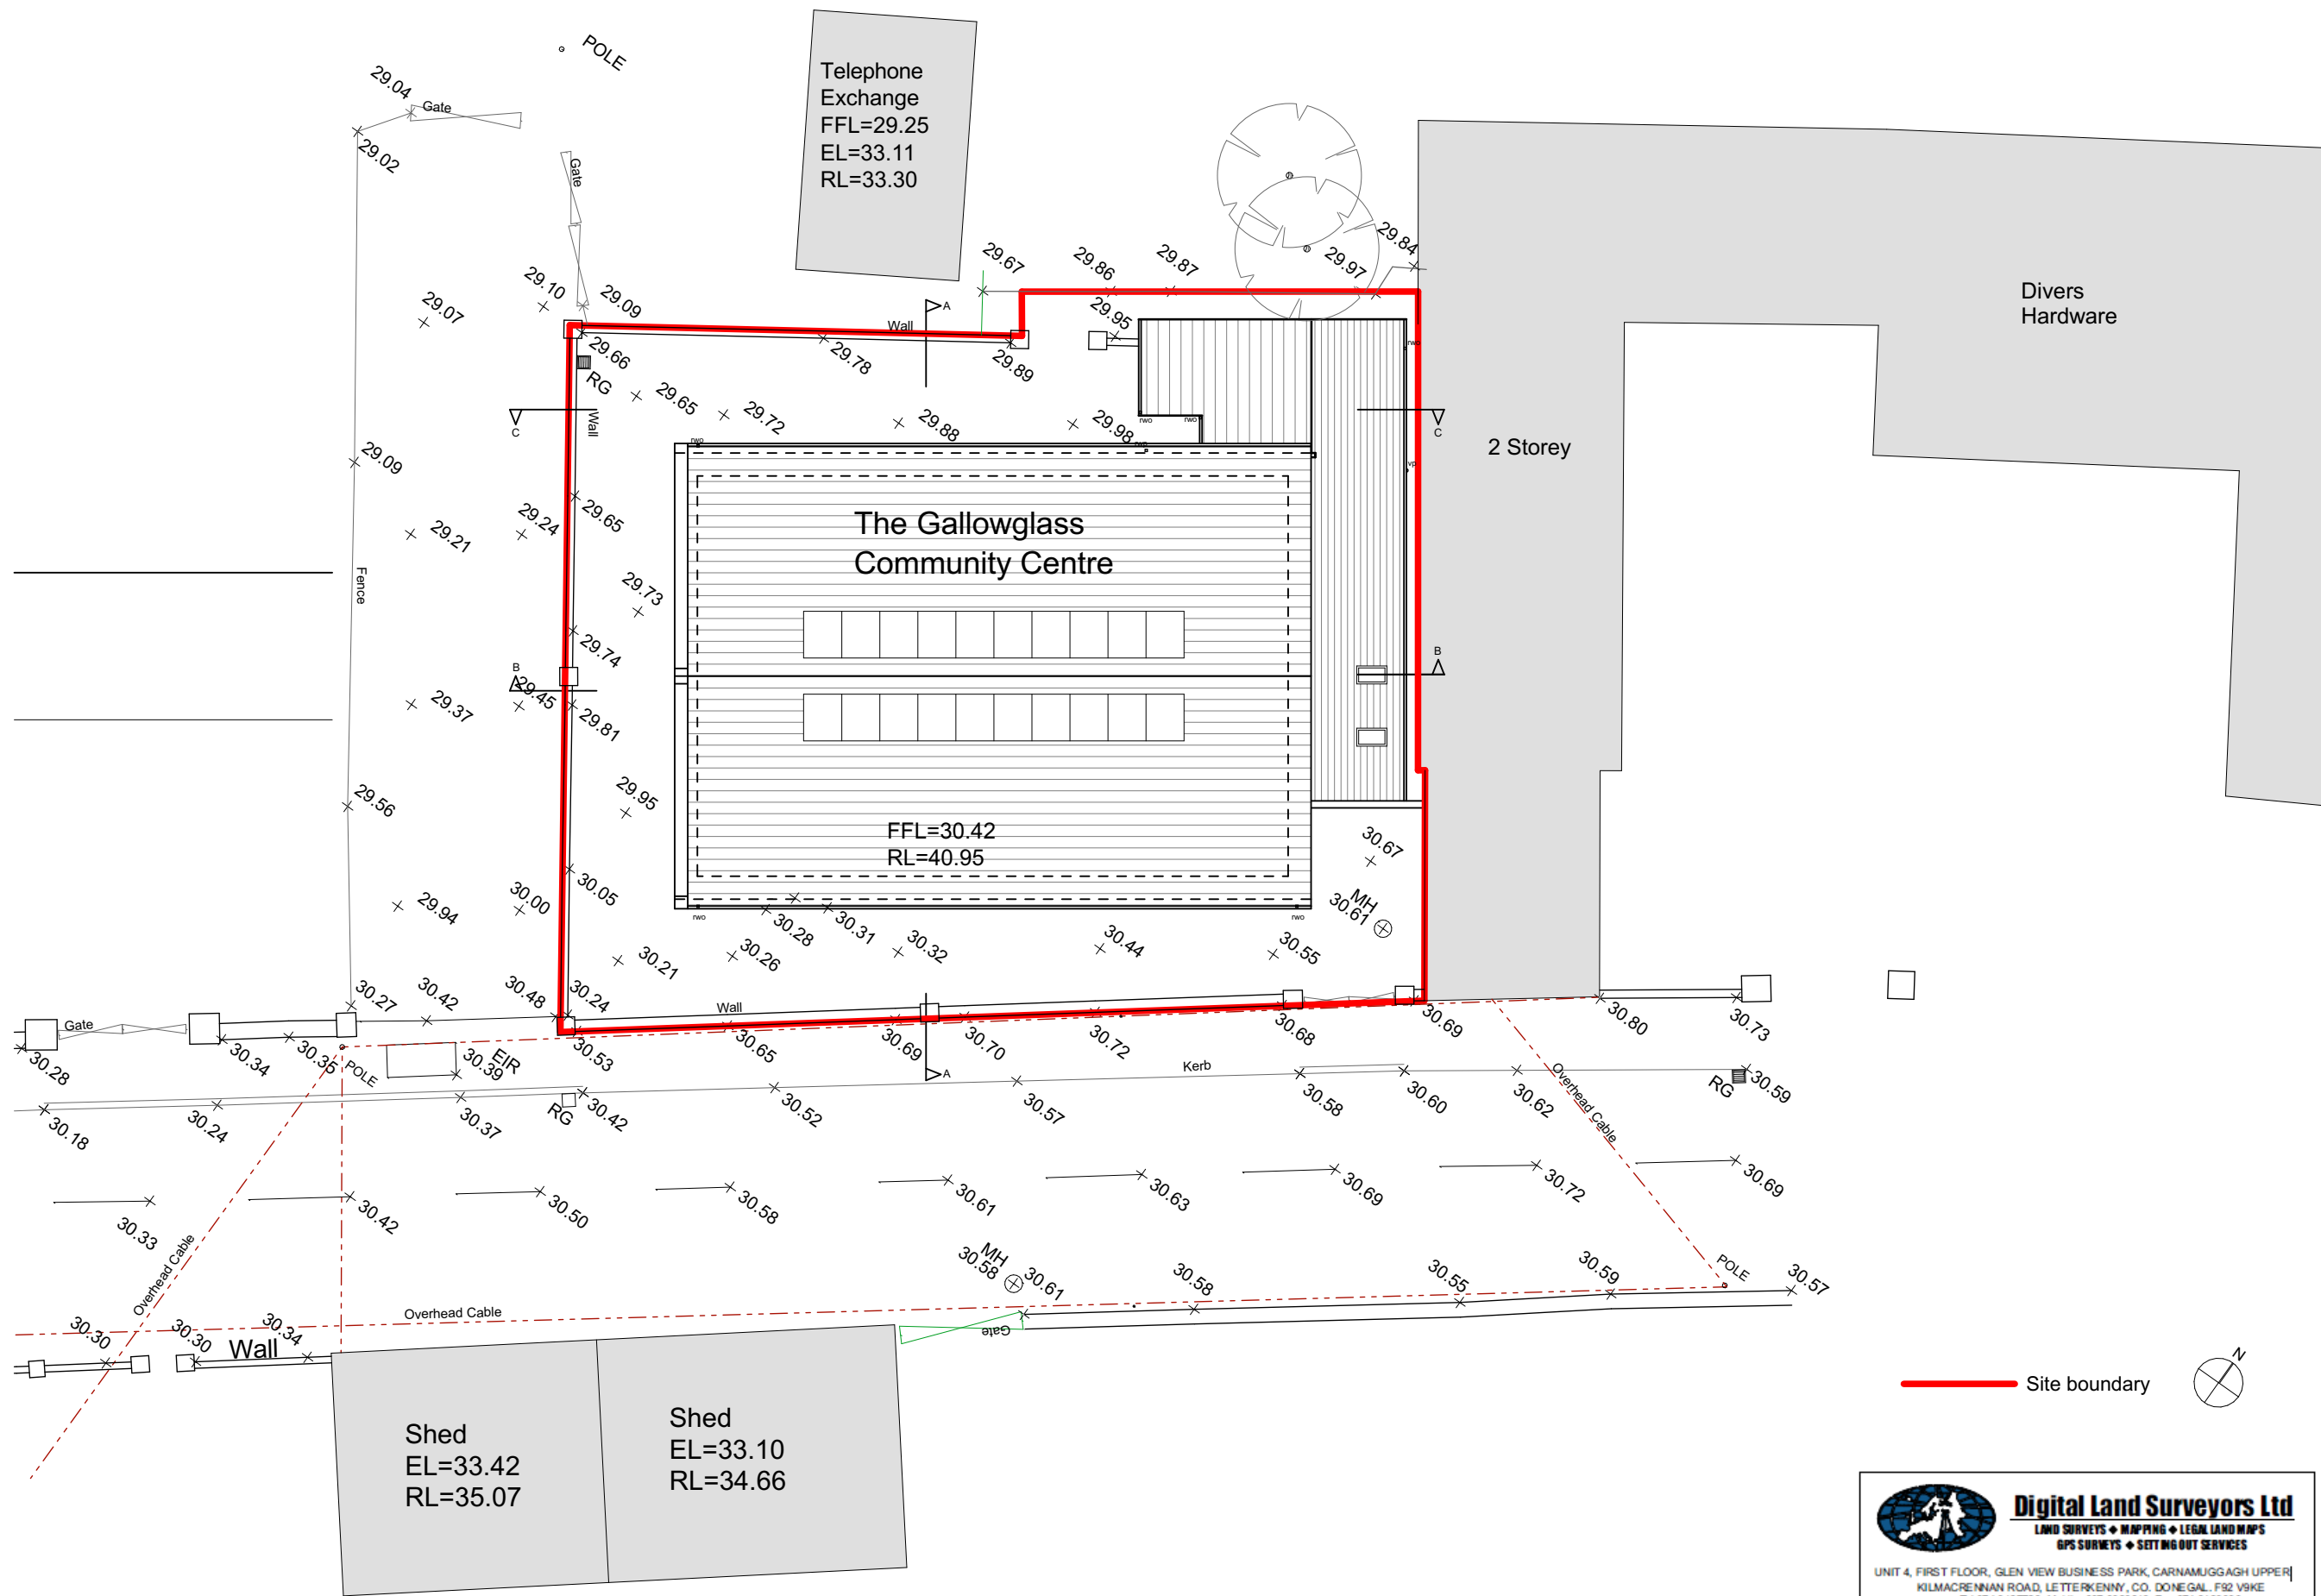

Bath Terrace, Main Street, Moville, Co. Donegal
Tel: +353 (0)749385122 Email: enquiries@dedalusarchitecture.com

DEDALUS ARCHITECTURE

JOB No
10-191

This drawing is copyright and the property of Dedalus Architecture and is not to be reproduced or copied in whole or in part without the permission of the author.

The Gallowglass Community Centre, Milford
Existing Site Layout/ Roof Plan (after Phase 1)

Scale:
1:200 @ A3


Date:
January 2026


Drawn:
JM

S01




Topographical survey by DLS Ltd

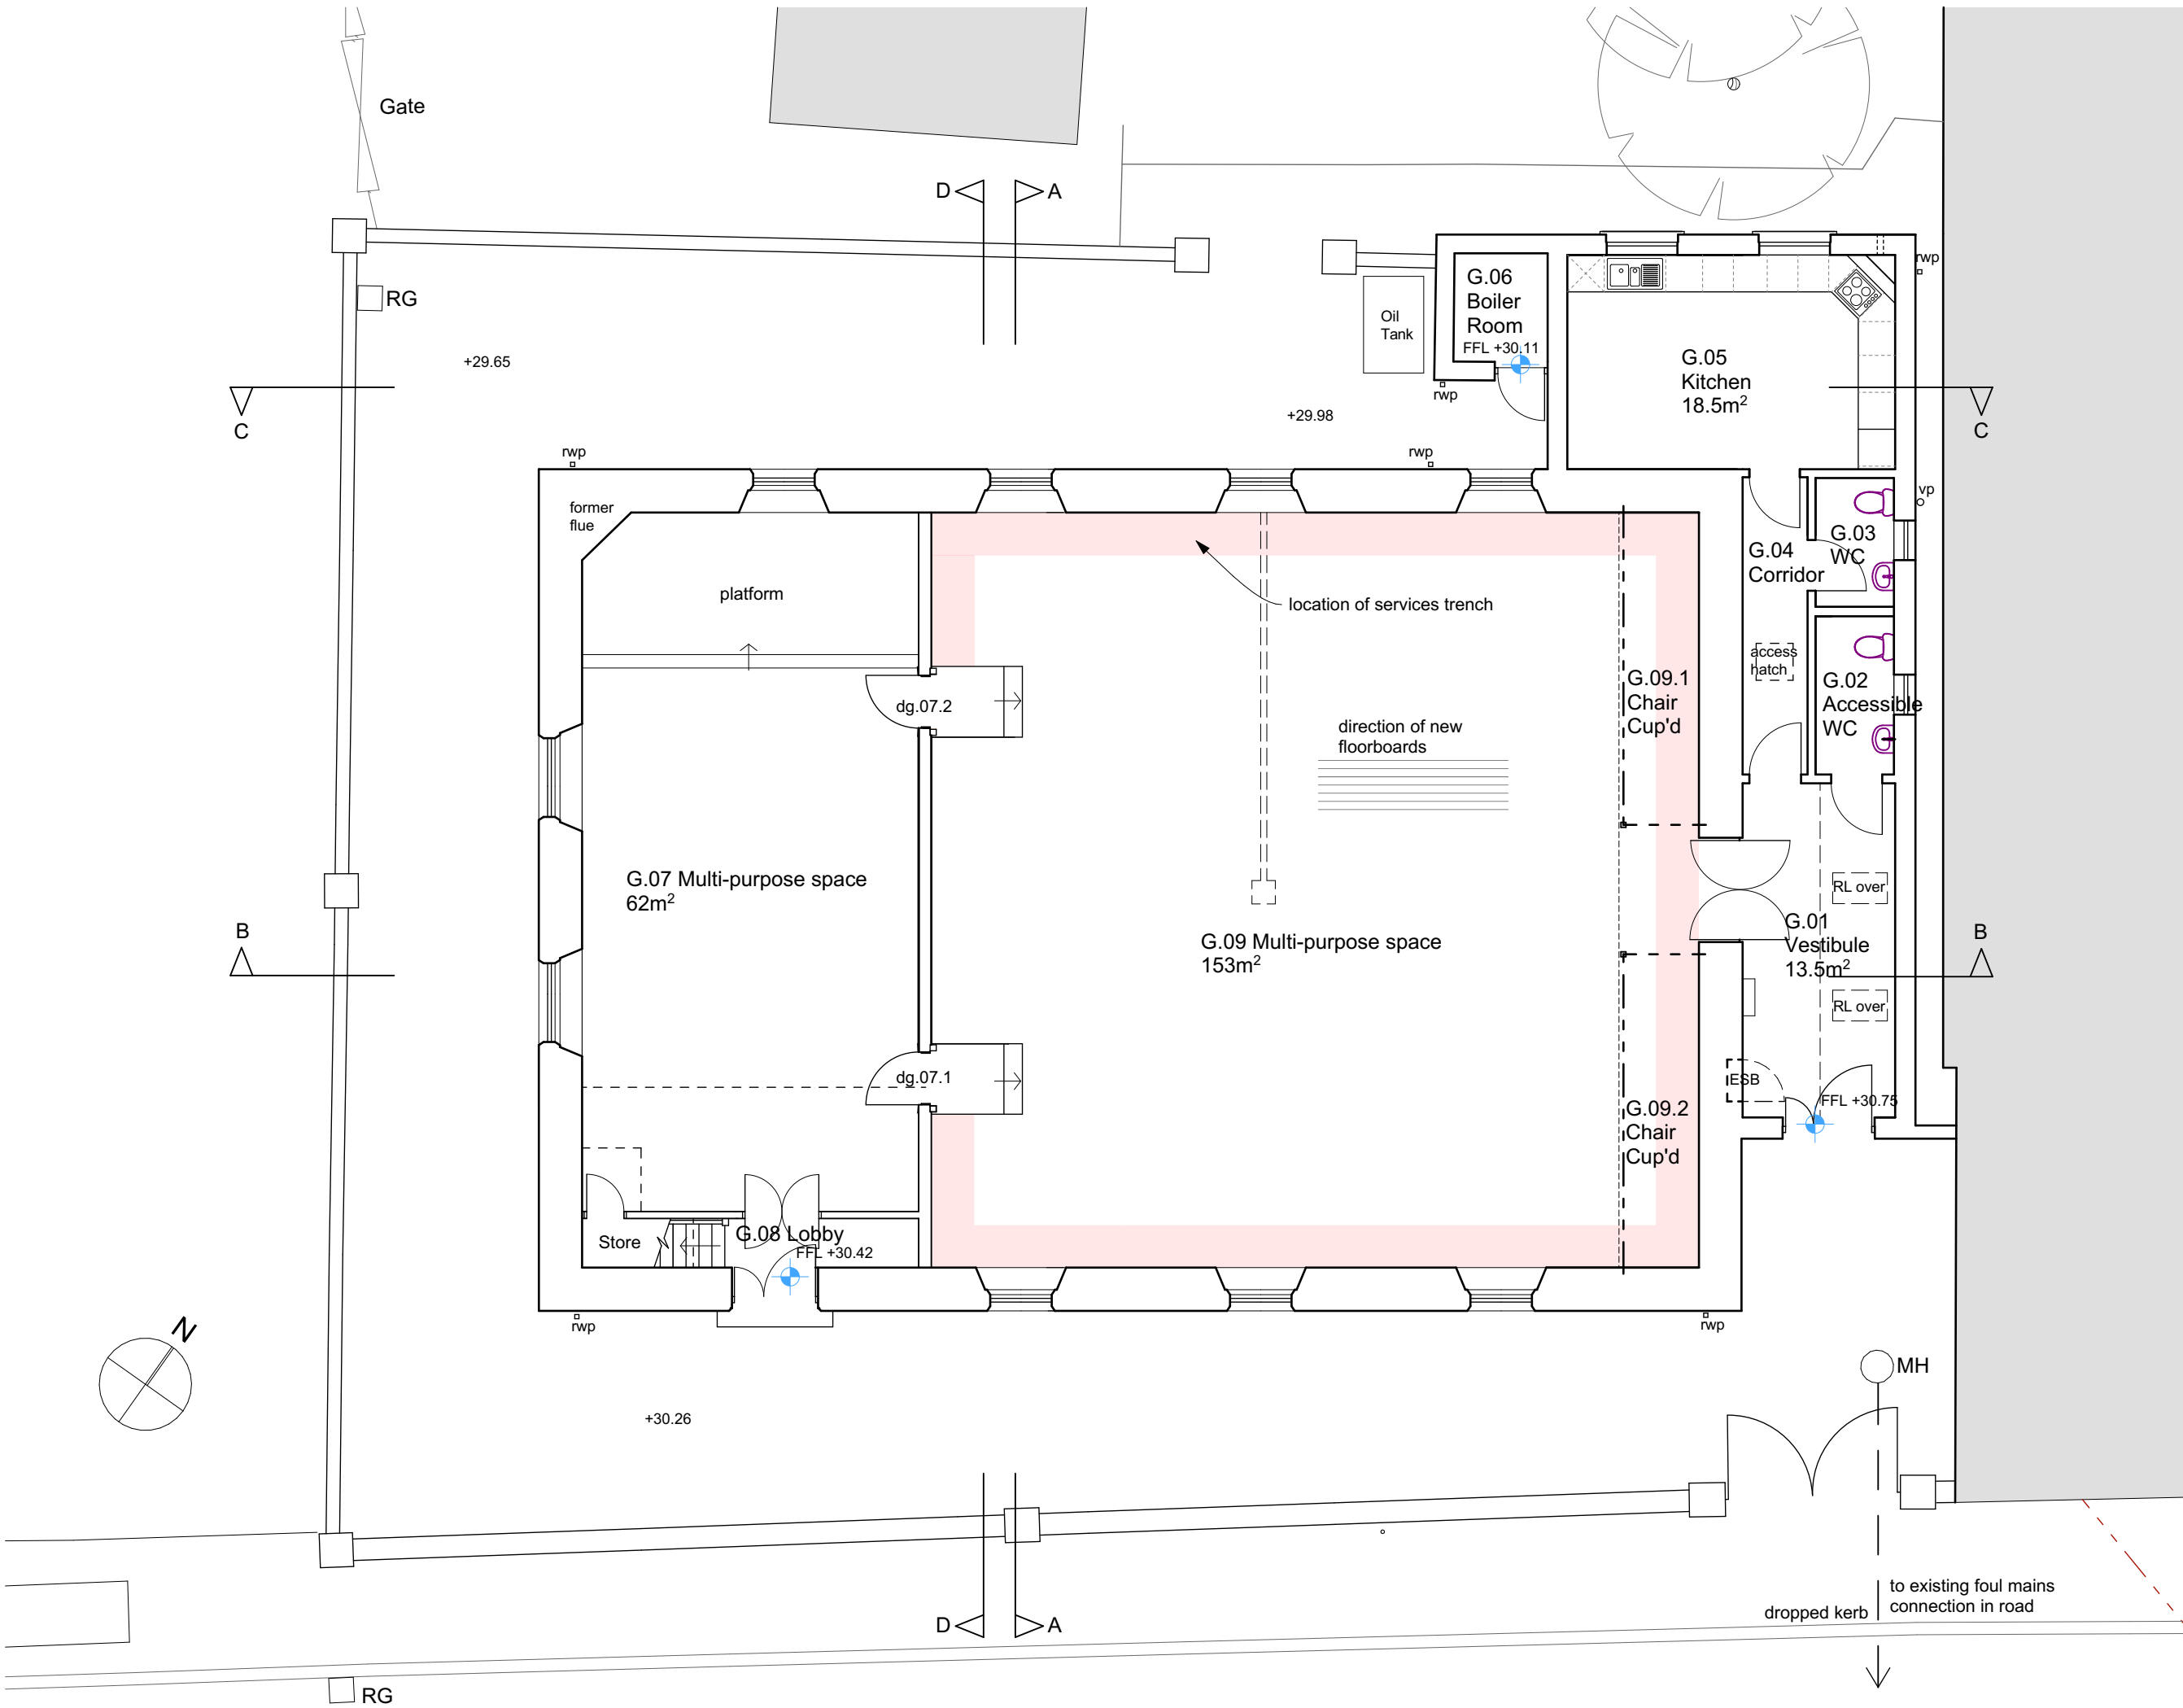

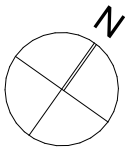

B

C

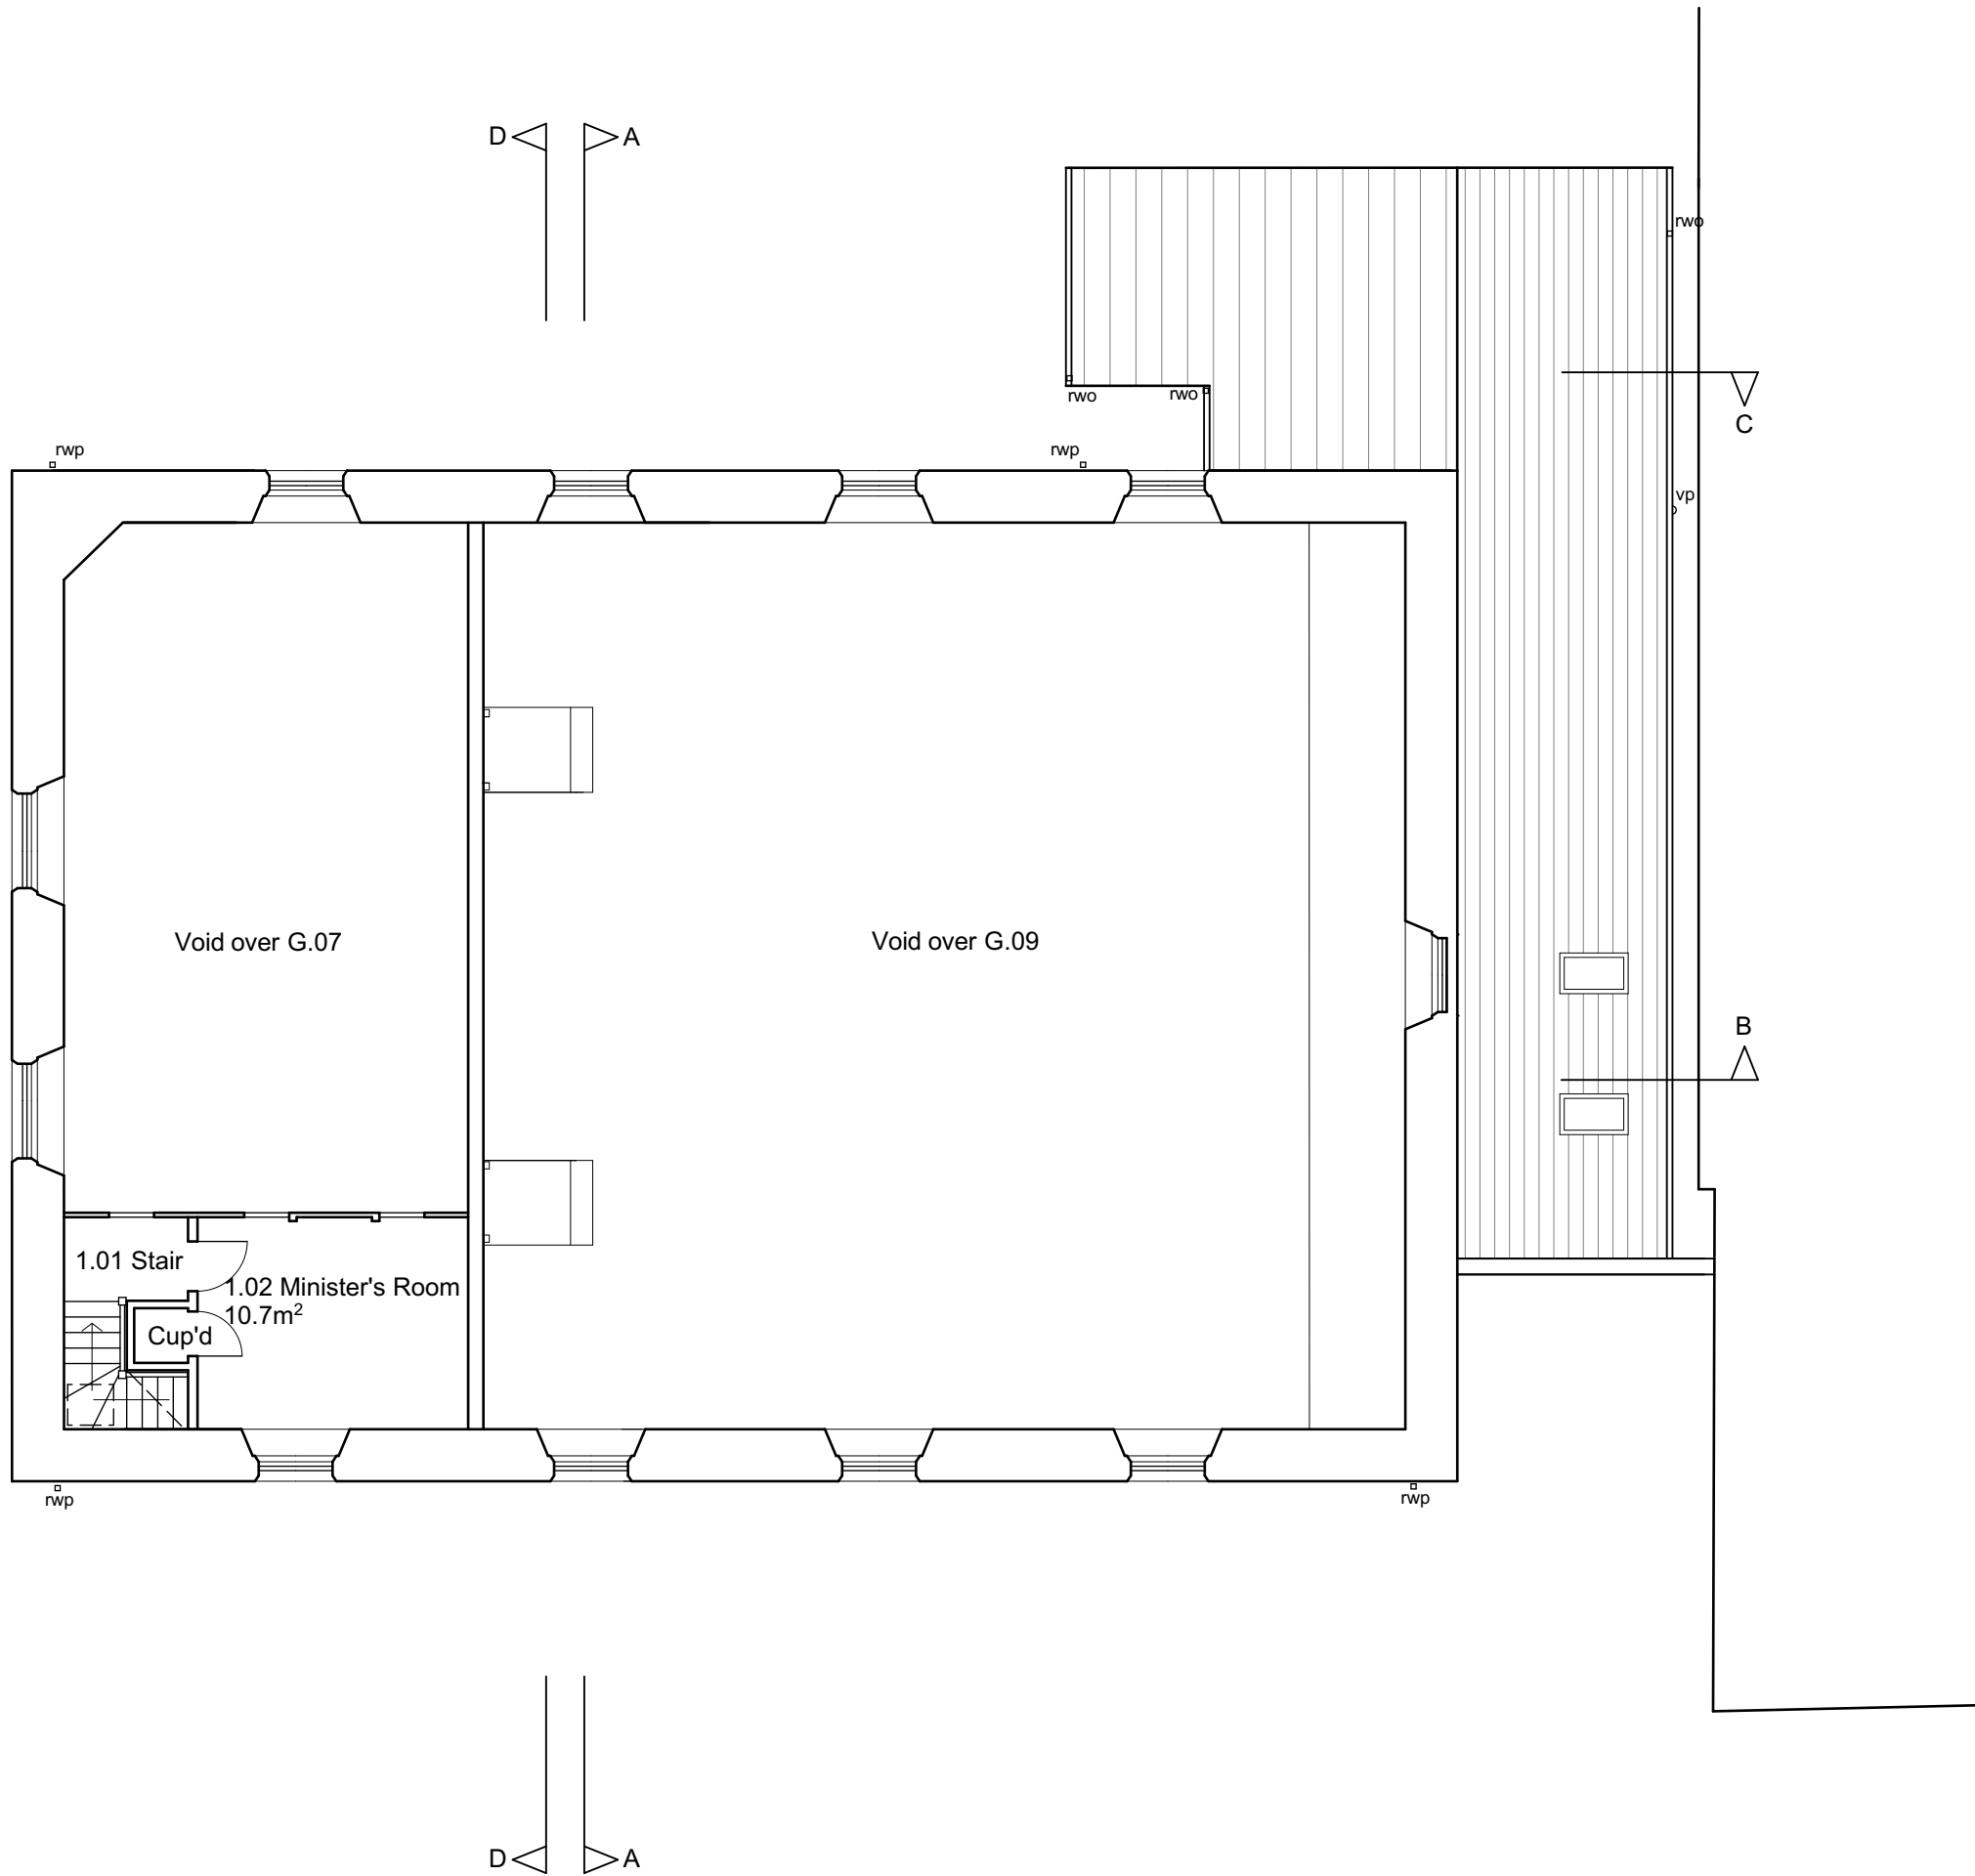

D A

D A

B

C

DEDALUS ARCHITECTURE

Bath Terrace, Main Street, Moville, Co. Donegal
Tel: +353 (0)749385122 Email: enquiries@dedalusarchitecture.com


S03

The Gallowglass Community Centre, Milford
Existing First Floor Plan (after Phase 1)


Scale:
1:100 @ A3
Date:
January 2026
Drawn:
JM

JOB No
10-191


This drawing is copyright
and the property of
Dedalus Architecture and
is not to be reproduced or
copied in whole or in part
without the permission of
the author.

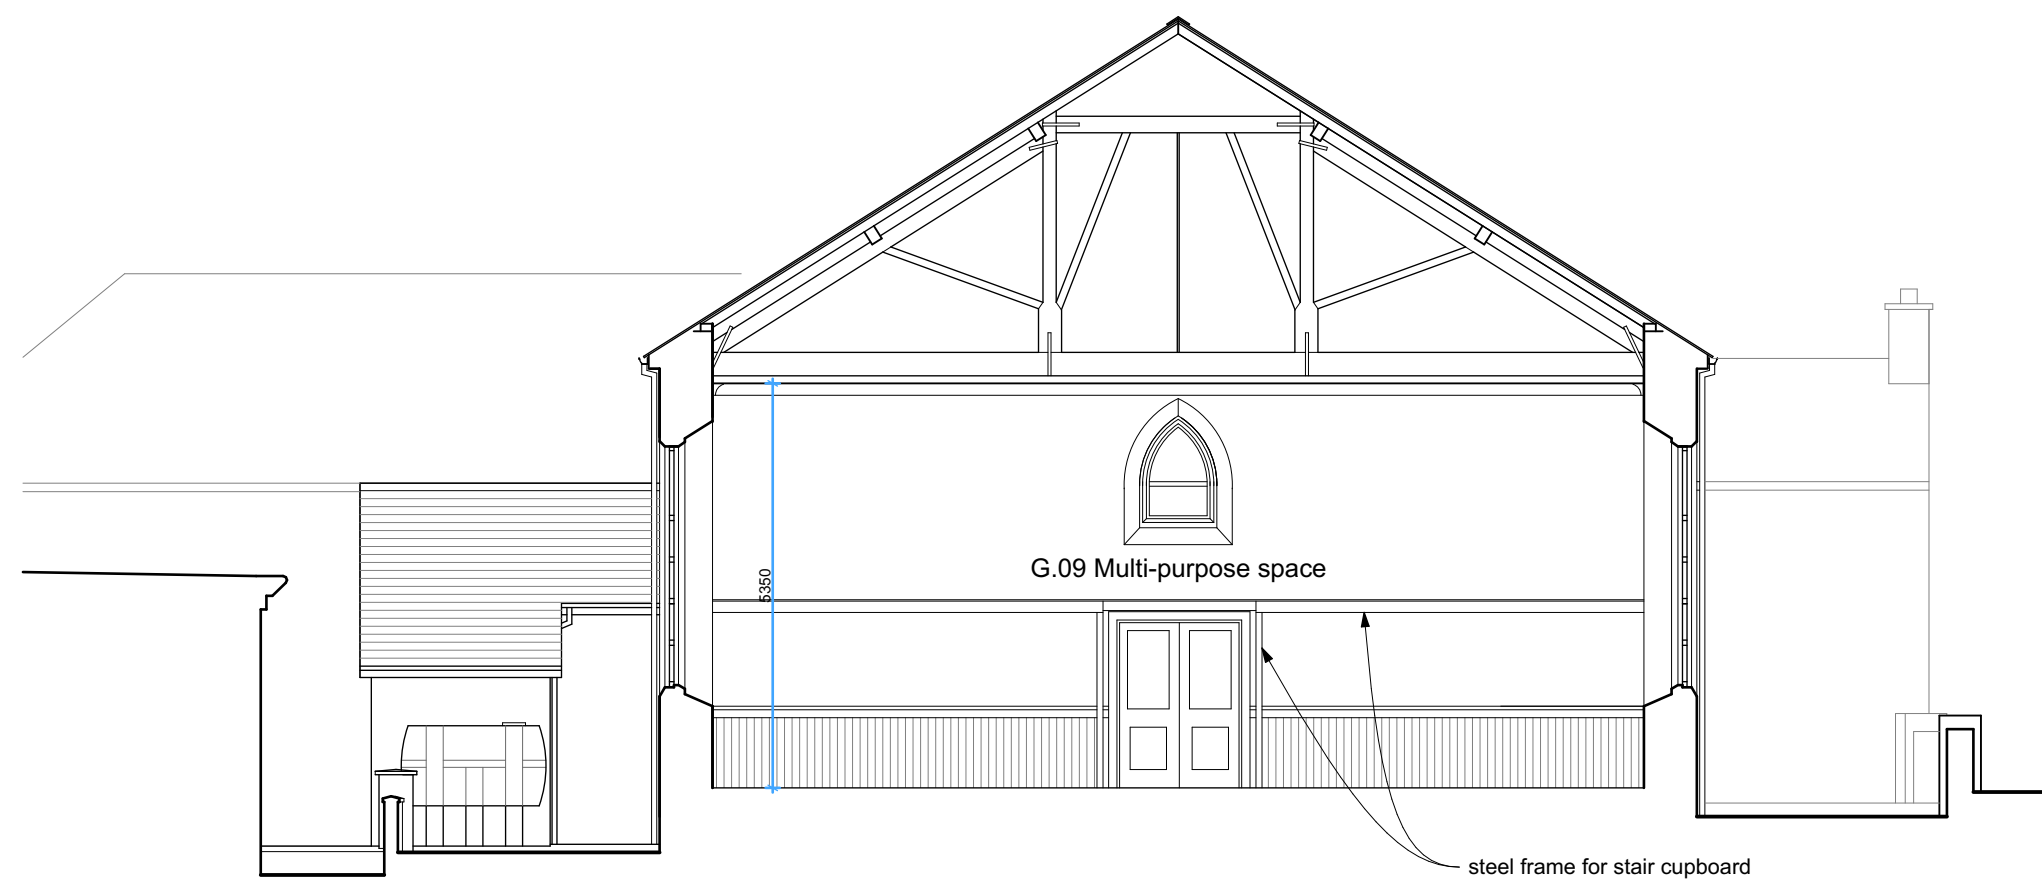


Section AA

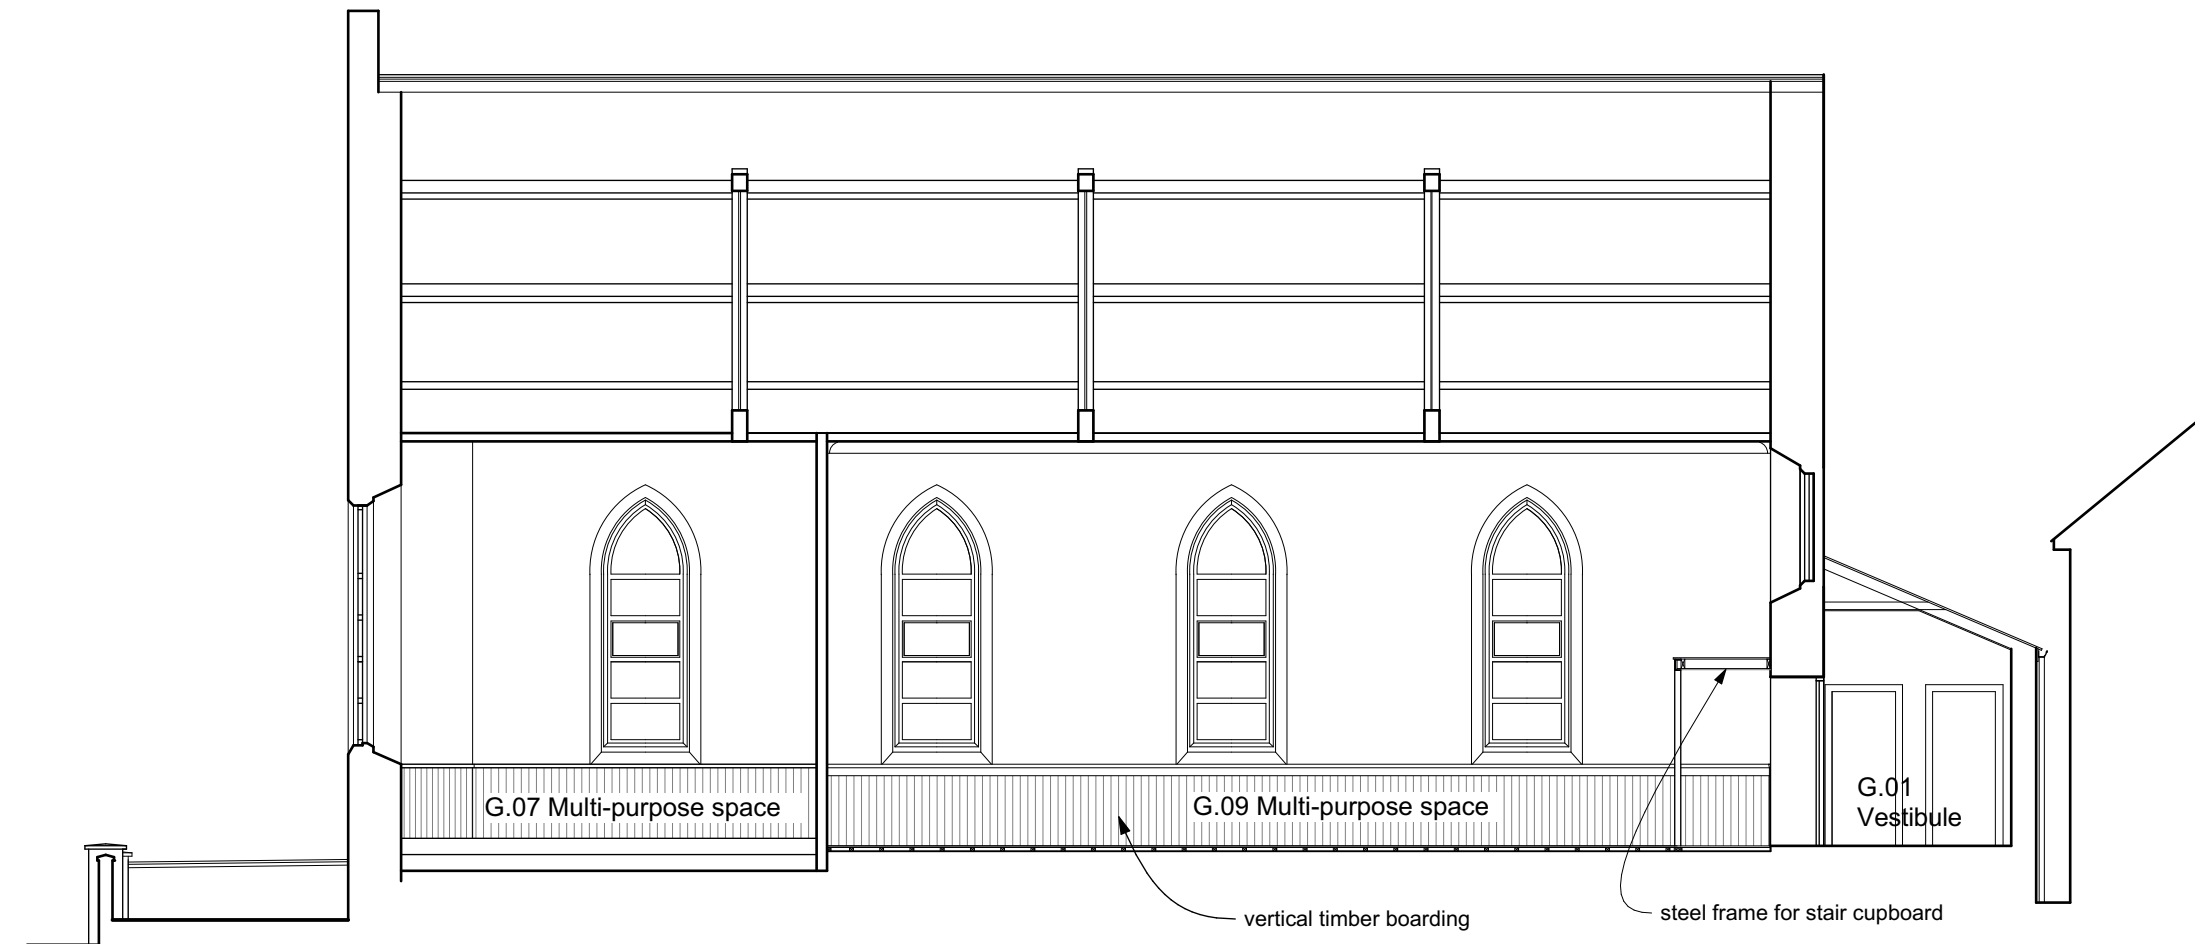


Section BB

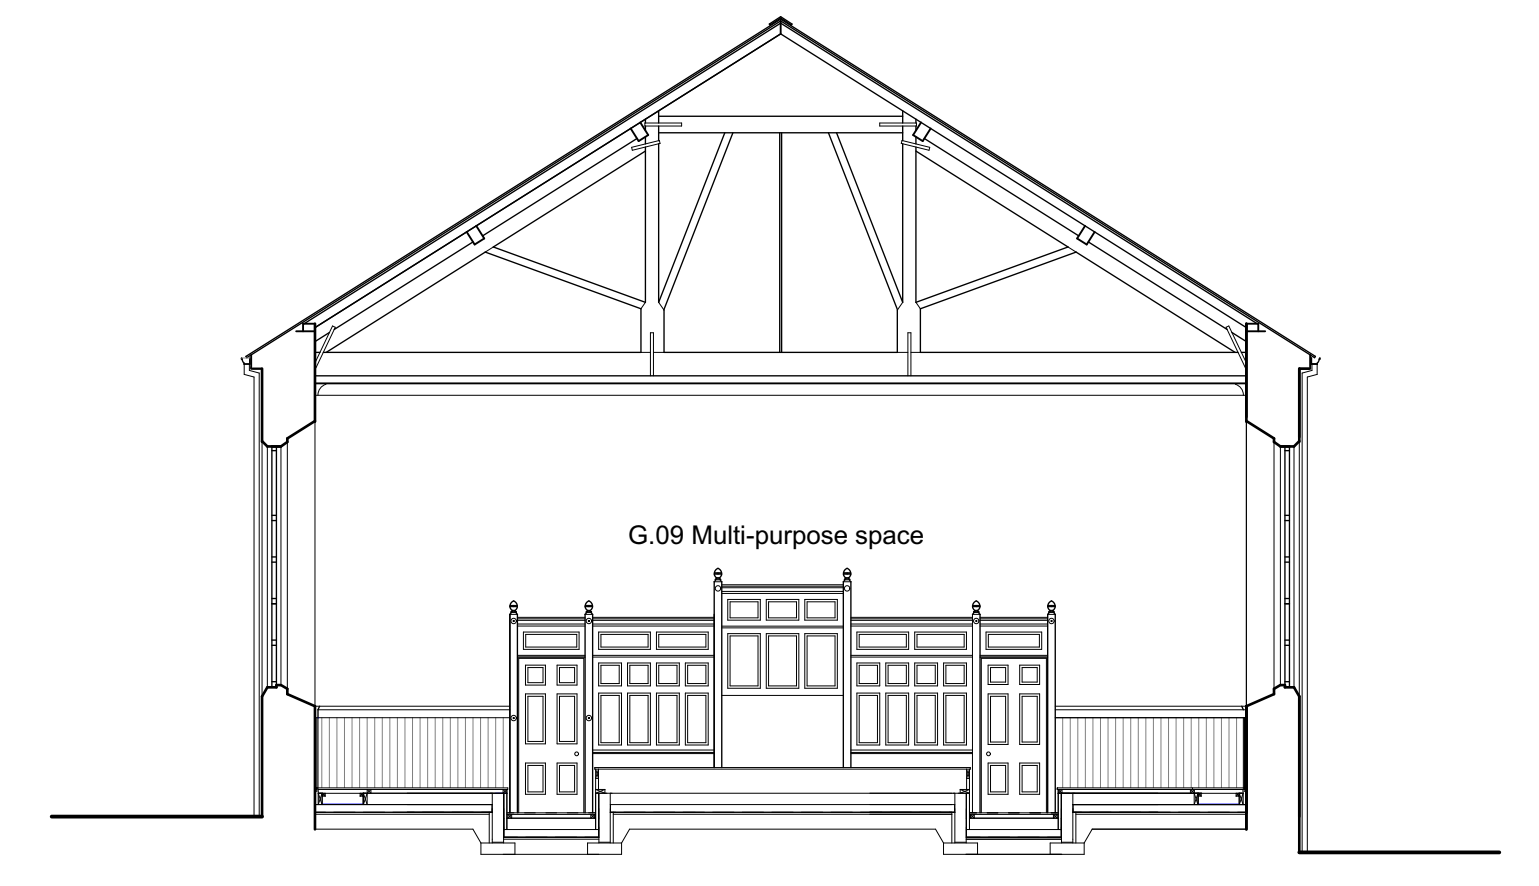


Section DD

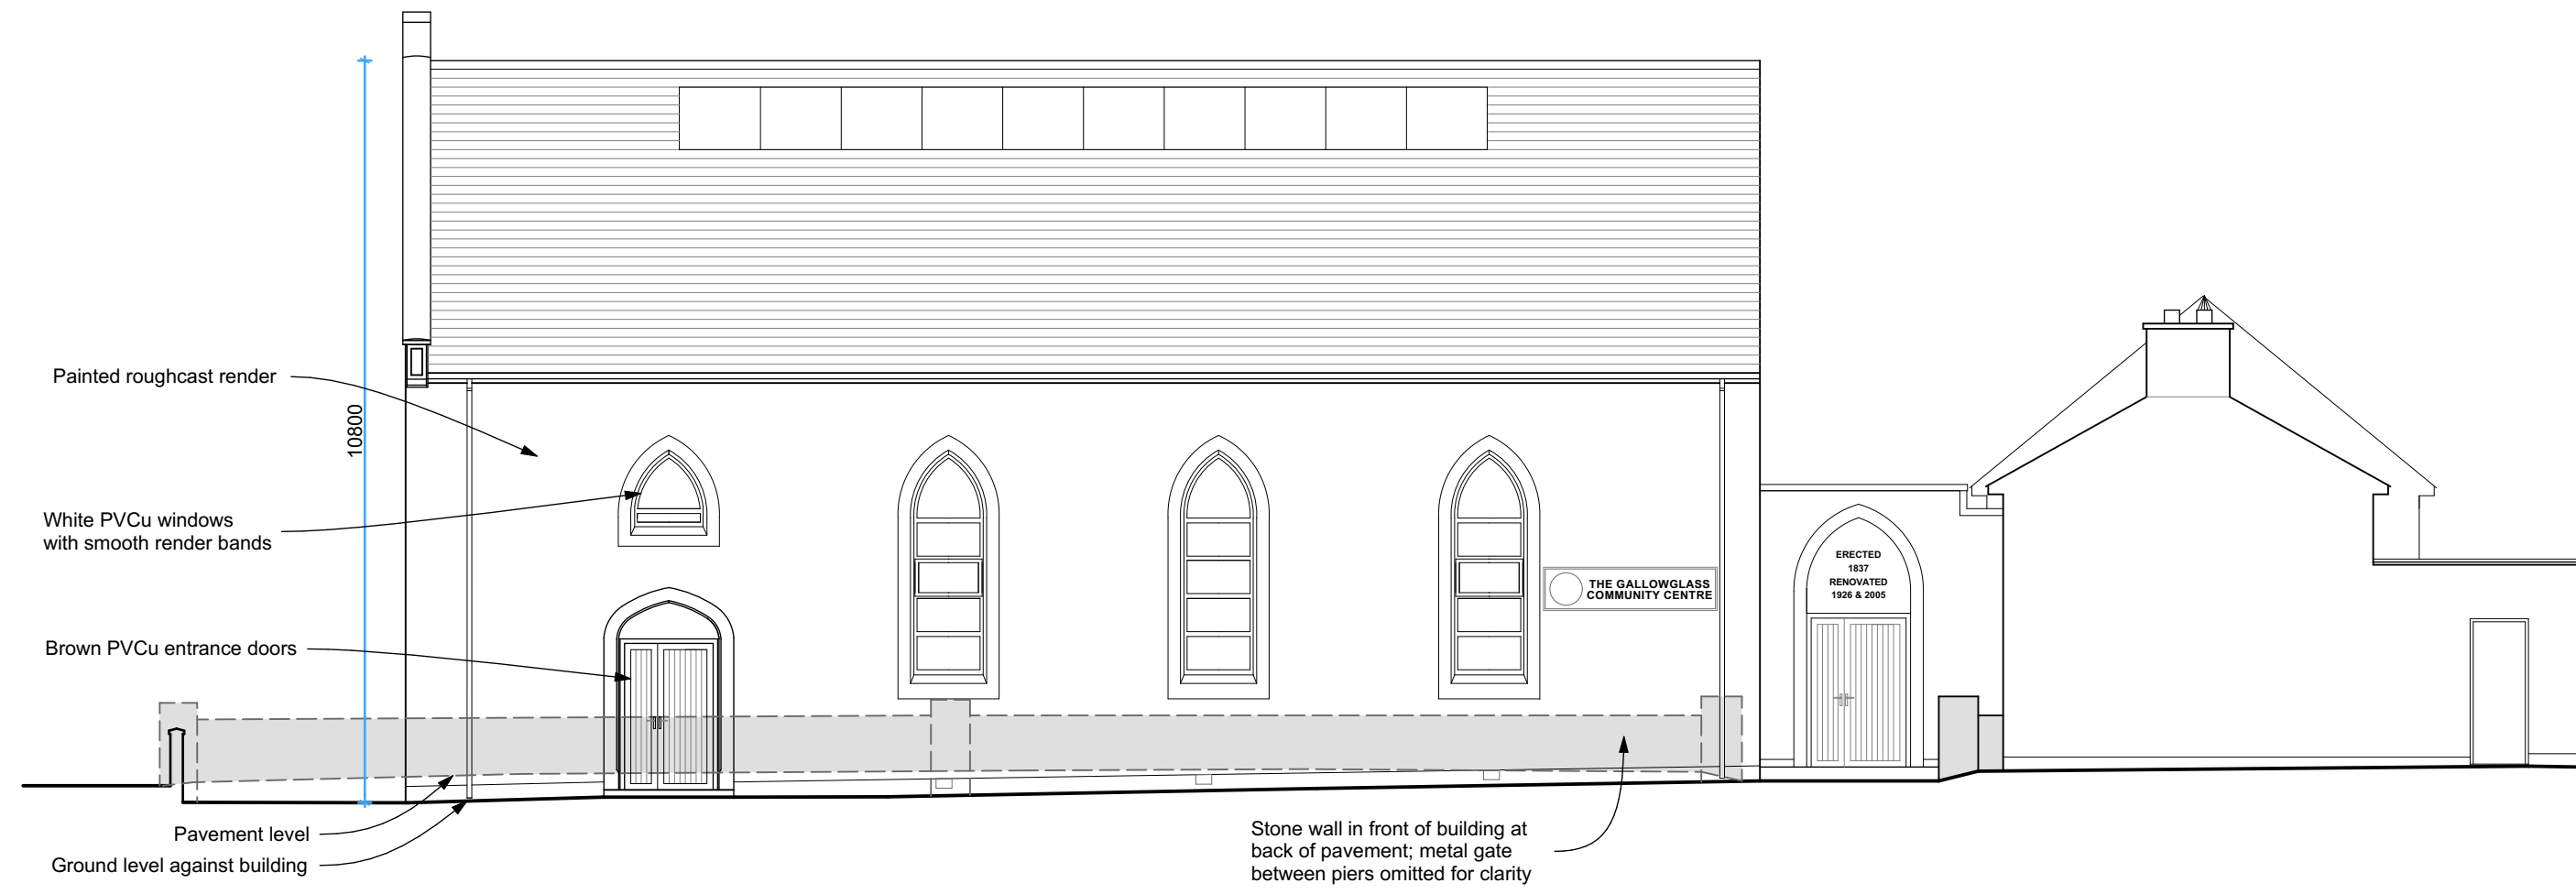


Front (South-east) Elevation

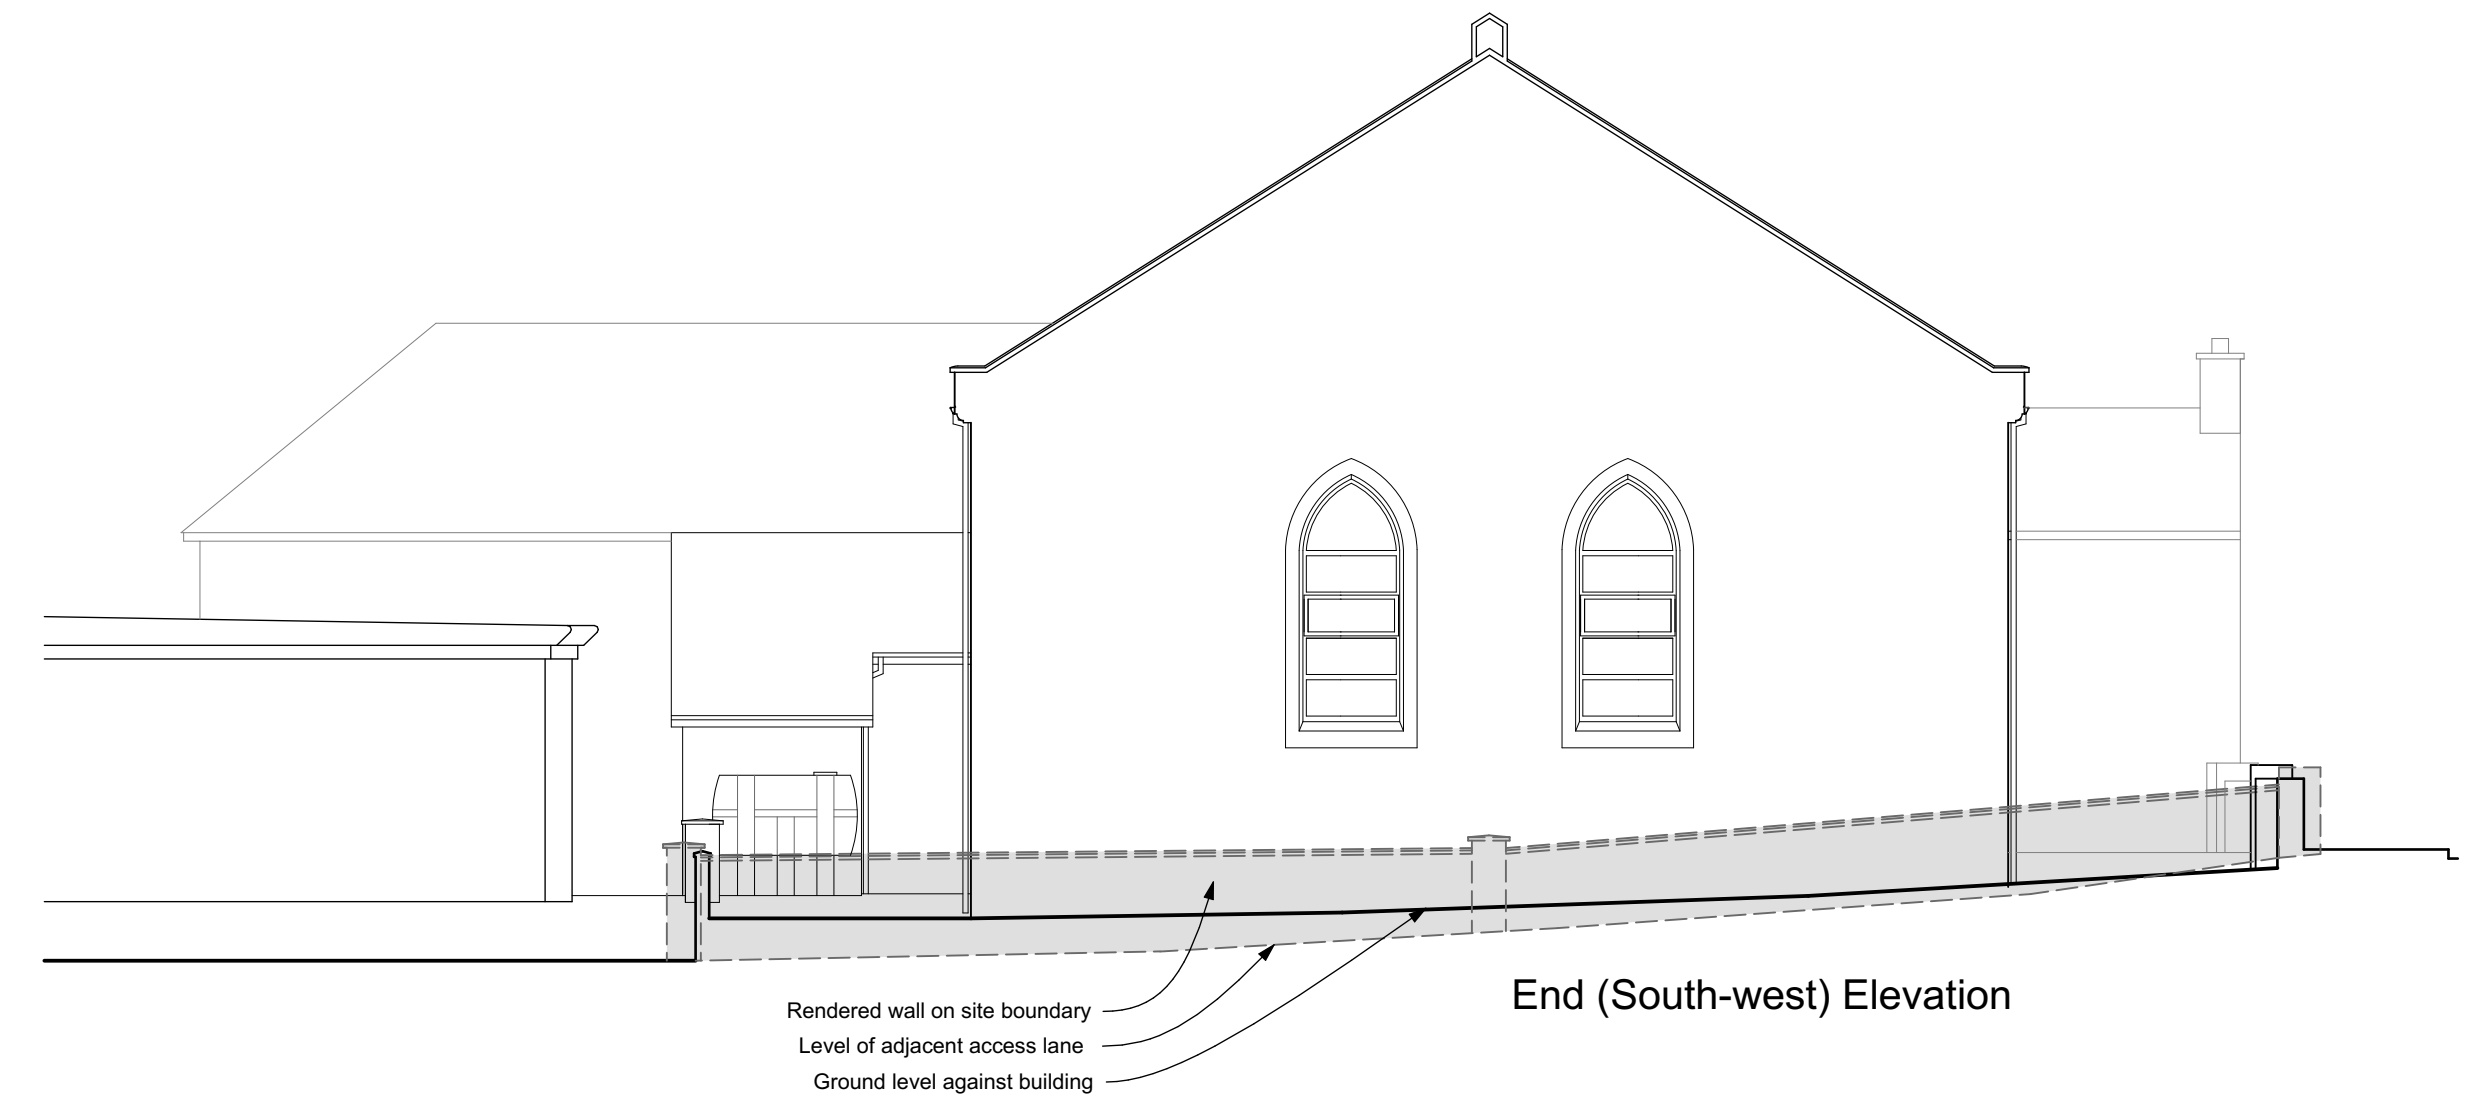

End (South-west) Elevation

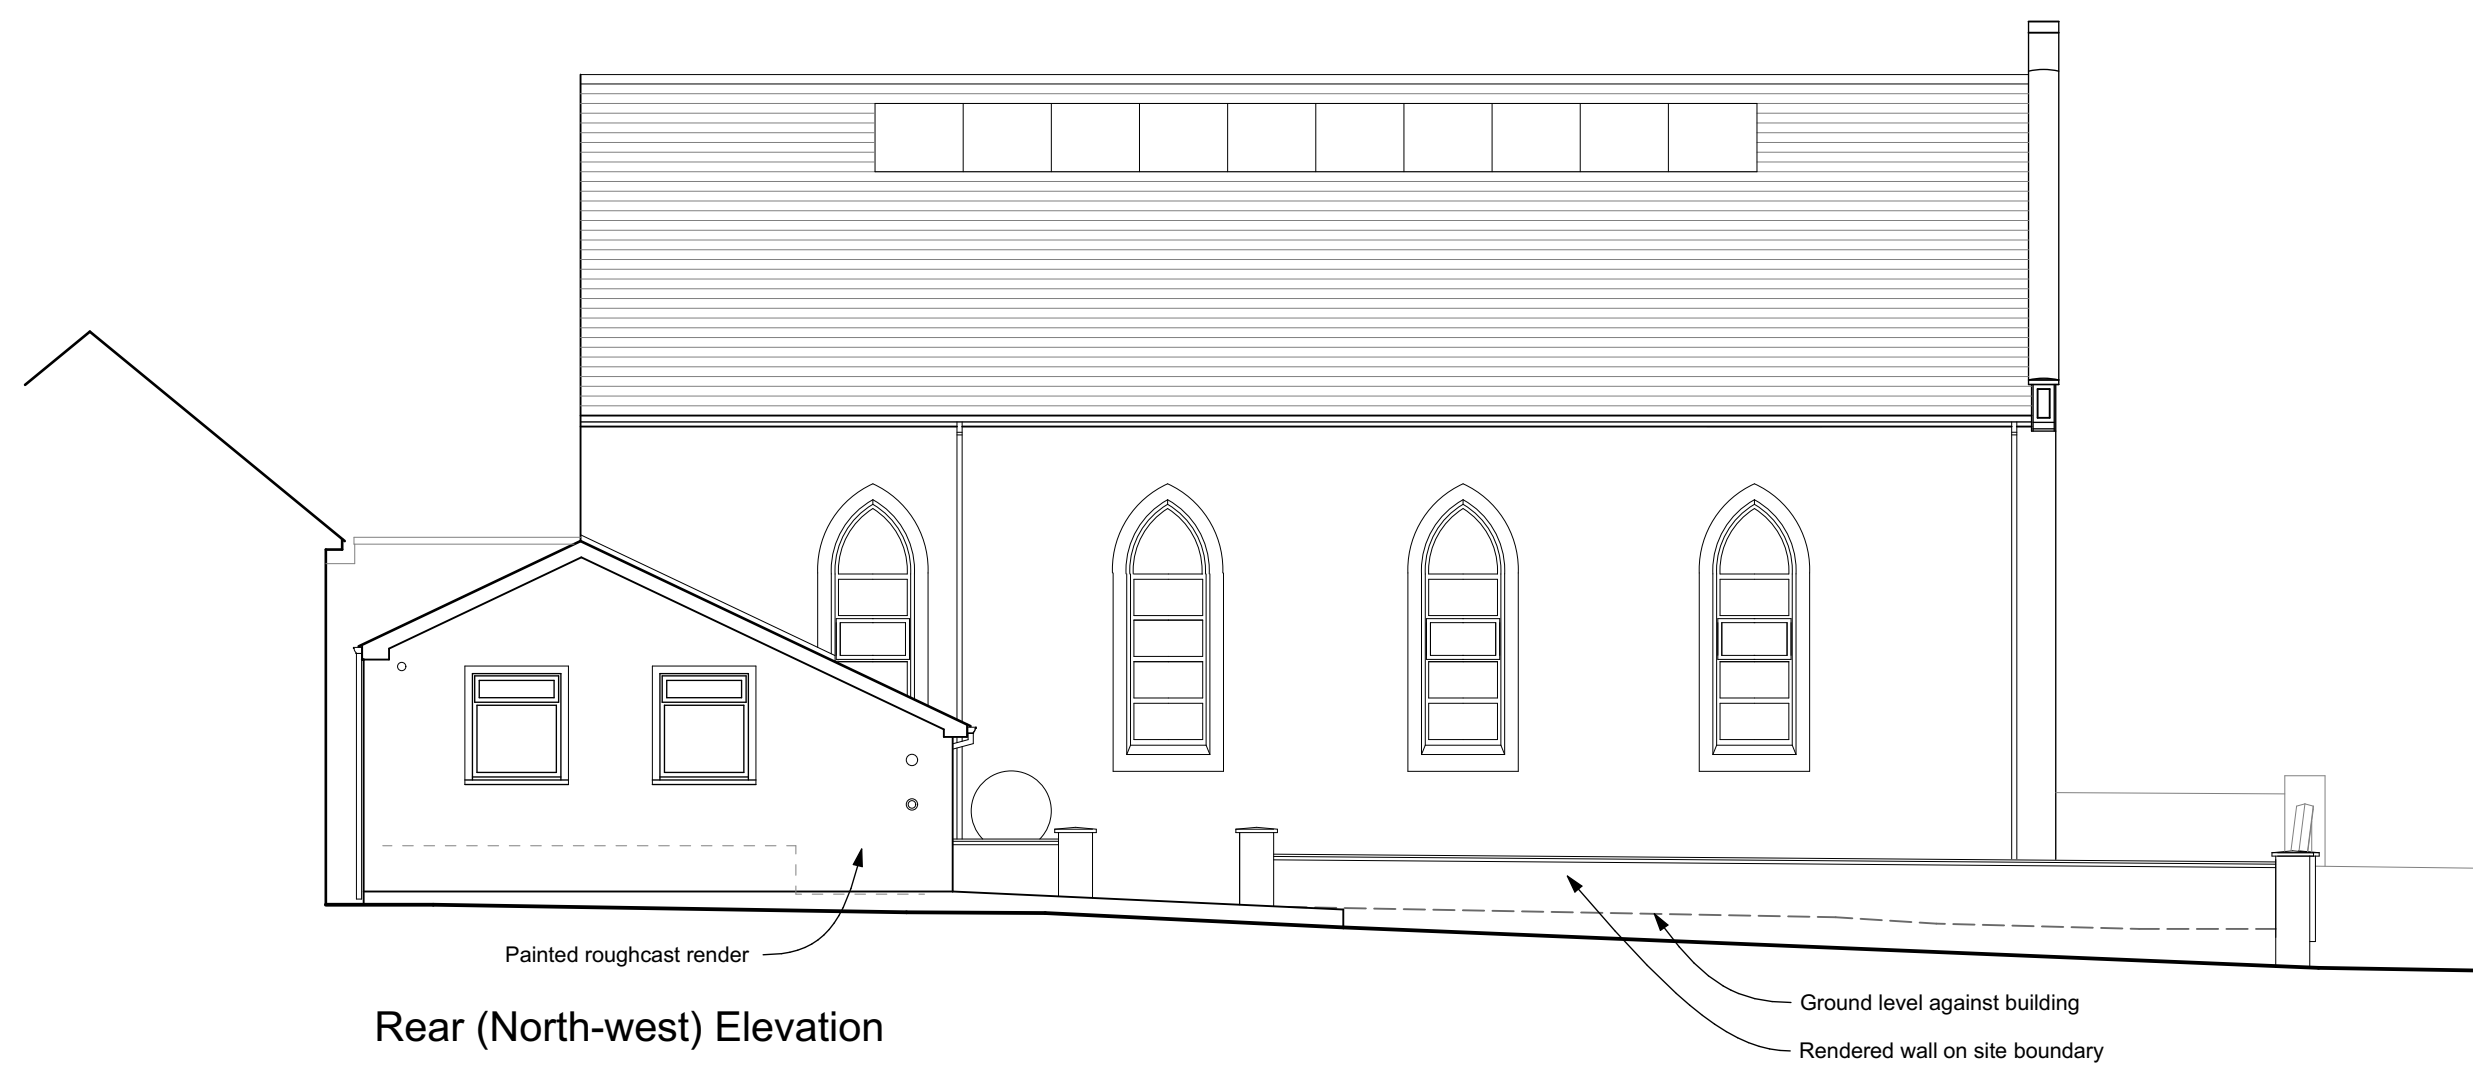

Rear (North-west) Elevation

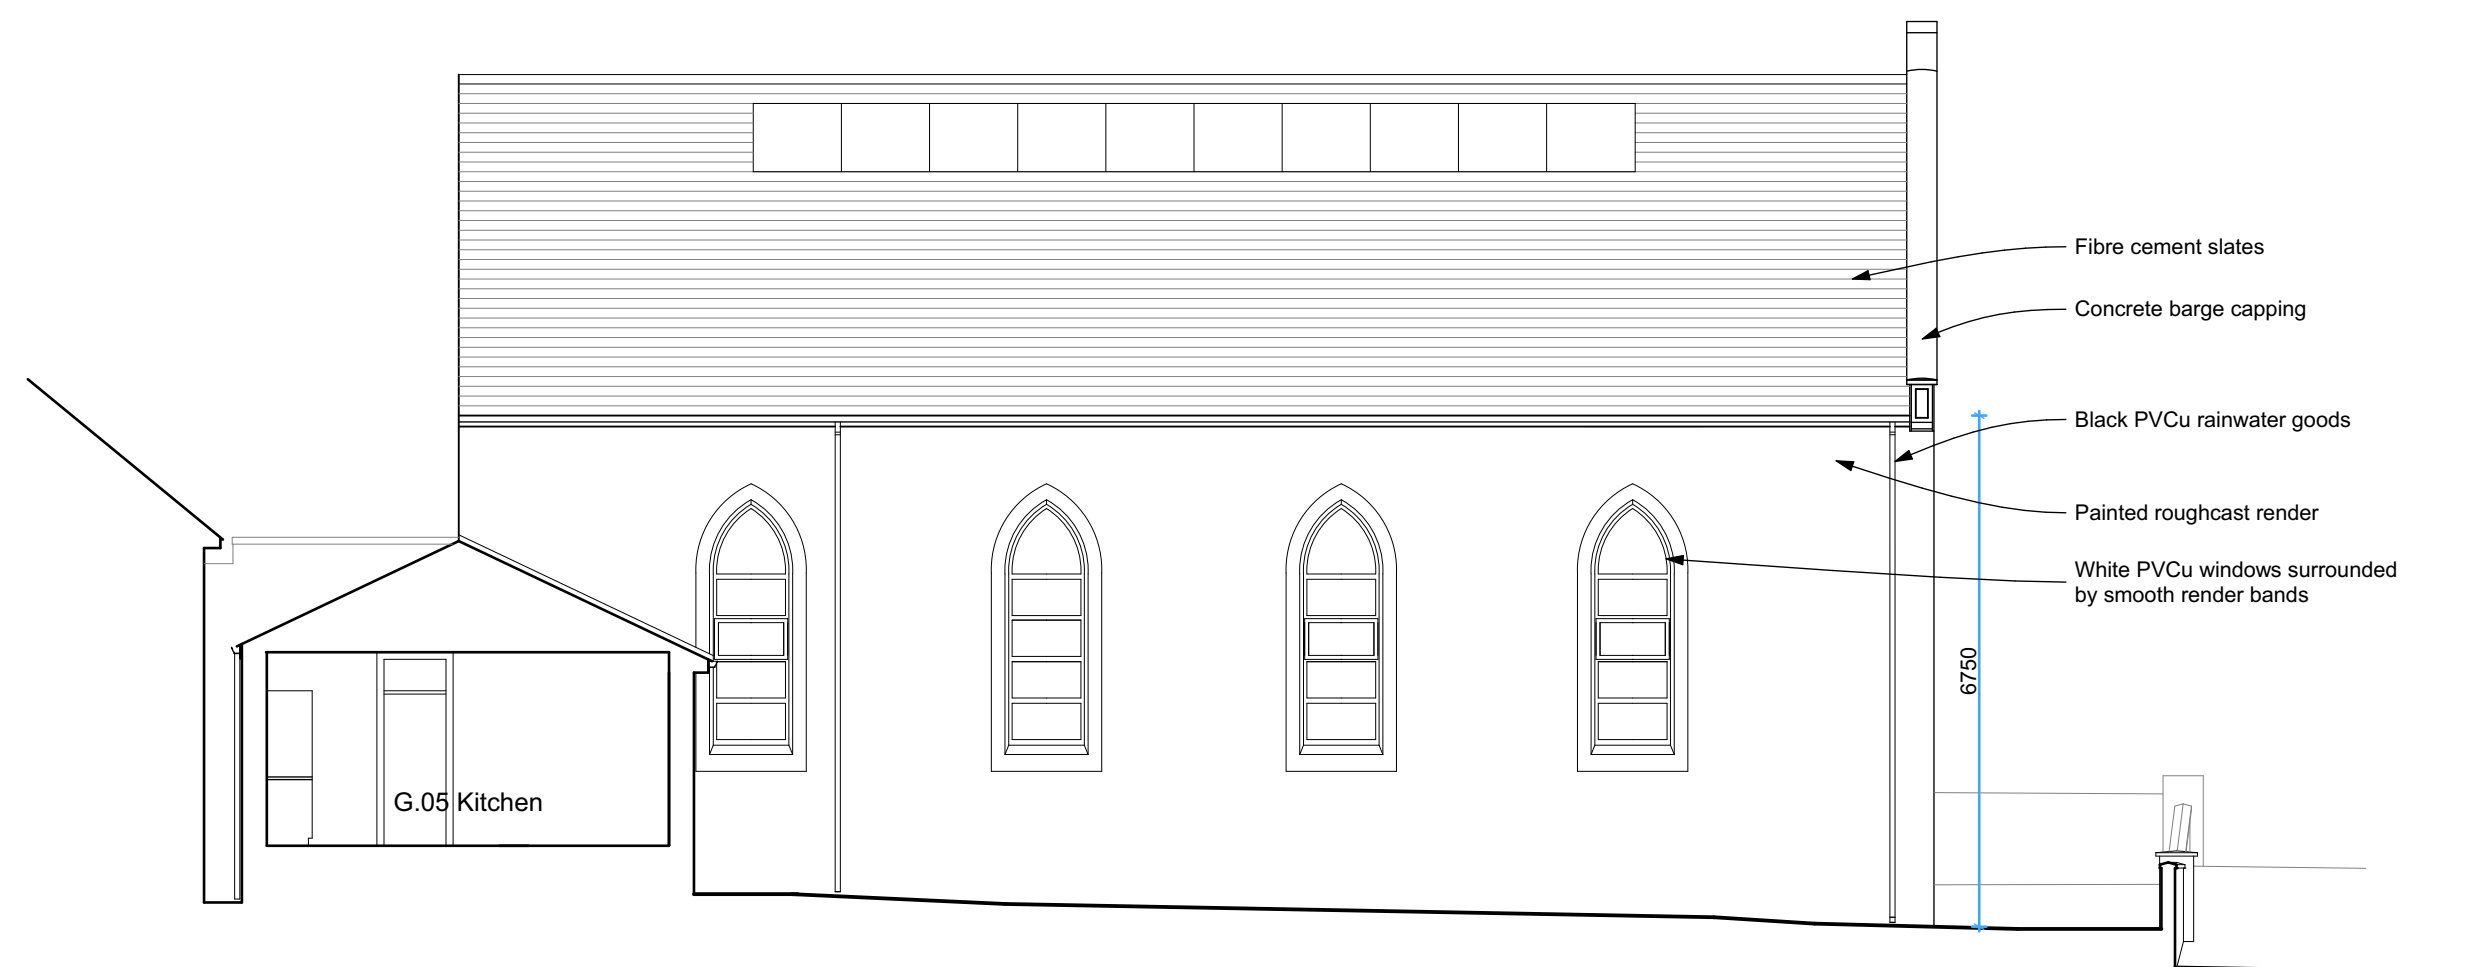

Section CC / Rear Elevation

Bath Terrace, Main Street, Moville, Co. Donegal
Tel: +353 (0)749385122 Email: enquiries@dedalusarchitecture.com

DEDALUS ARCHITECTURE

JOB No
10-191

Notes:
1. All dimensions to be checked on site.
2. This drawing to be read in conjunction with relevant consultant's drawings.
3. This drawing is copyright and the property of Dedalus Architecture and is not to be reproduced or copied in whole or in part without the permission of the author.

The Gallowglass Community Centre, Milford
Existing Elevations and Sections (after Phase 1)

Scale:
1:100 @ A1

Date:
April 2026

Drawn:
JM

S04