


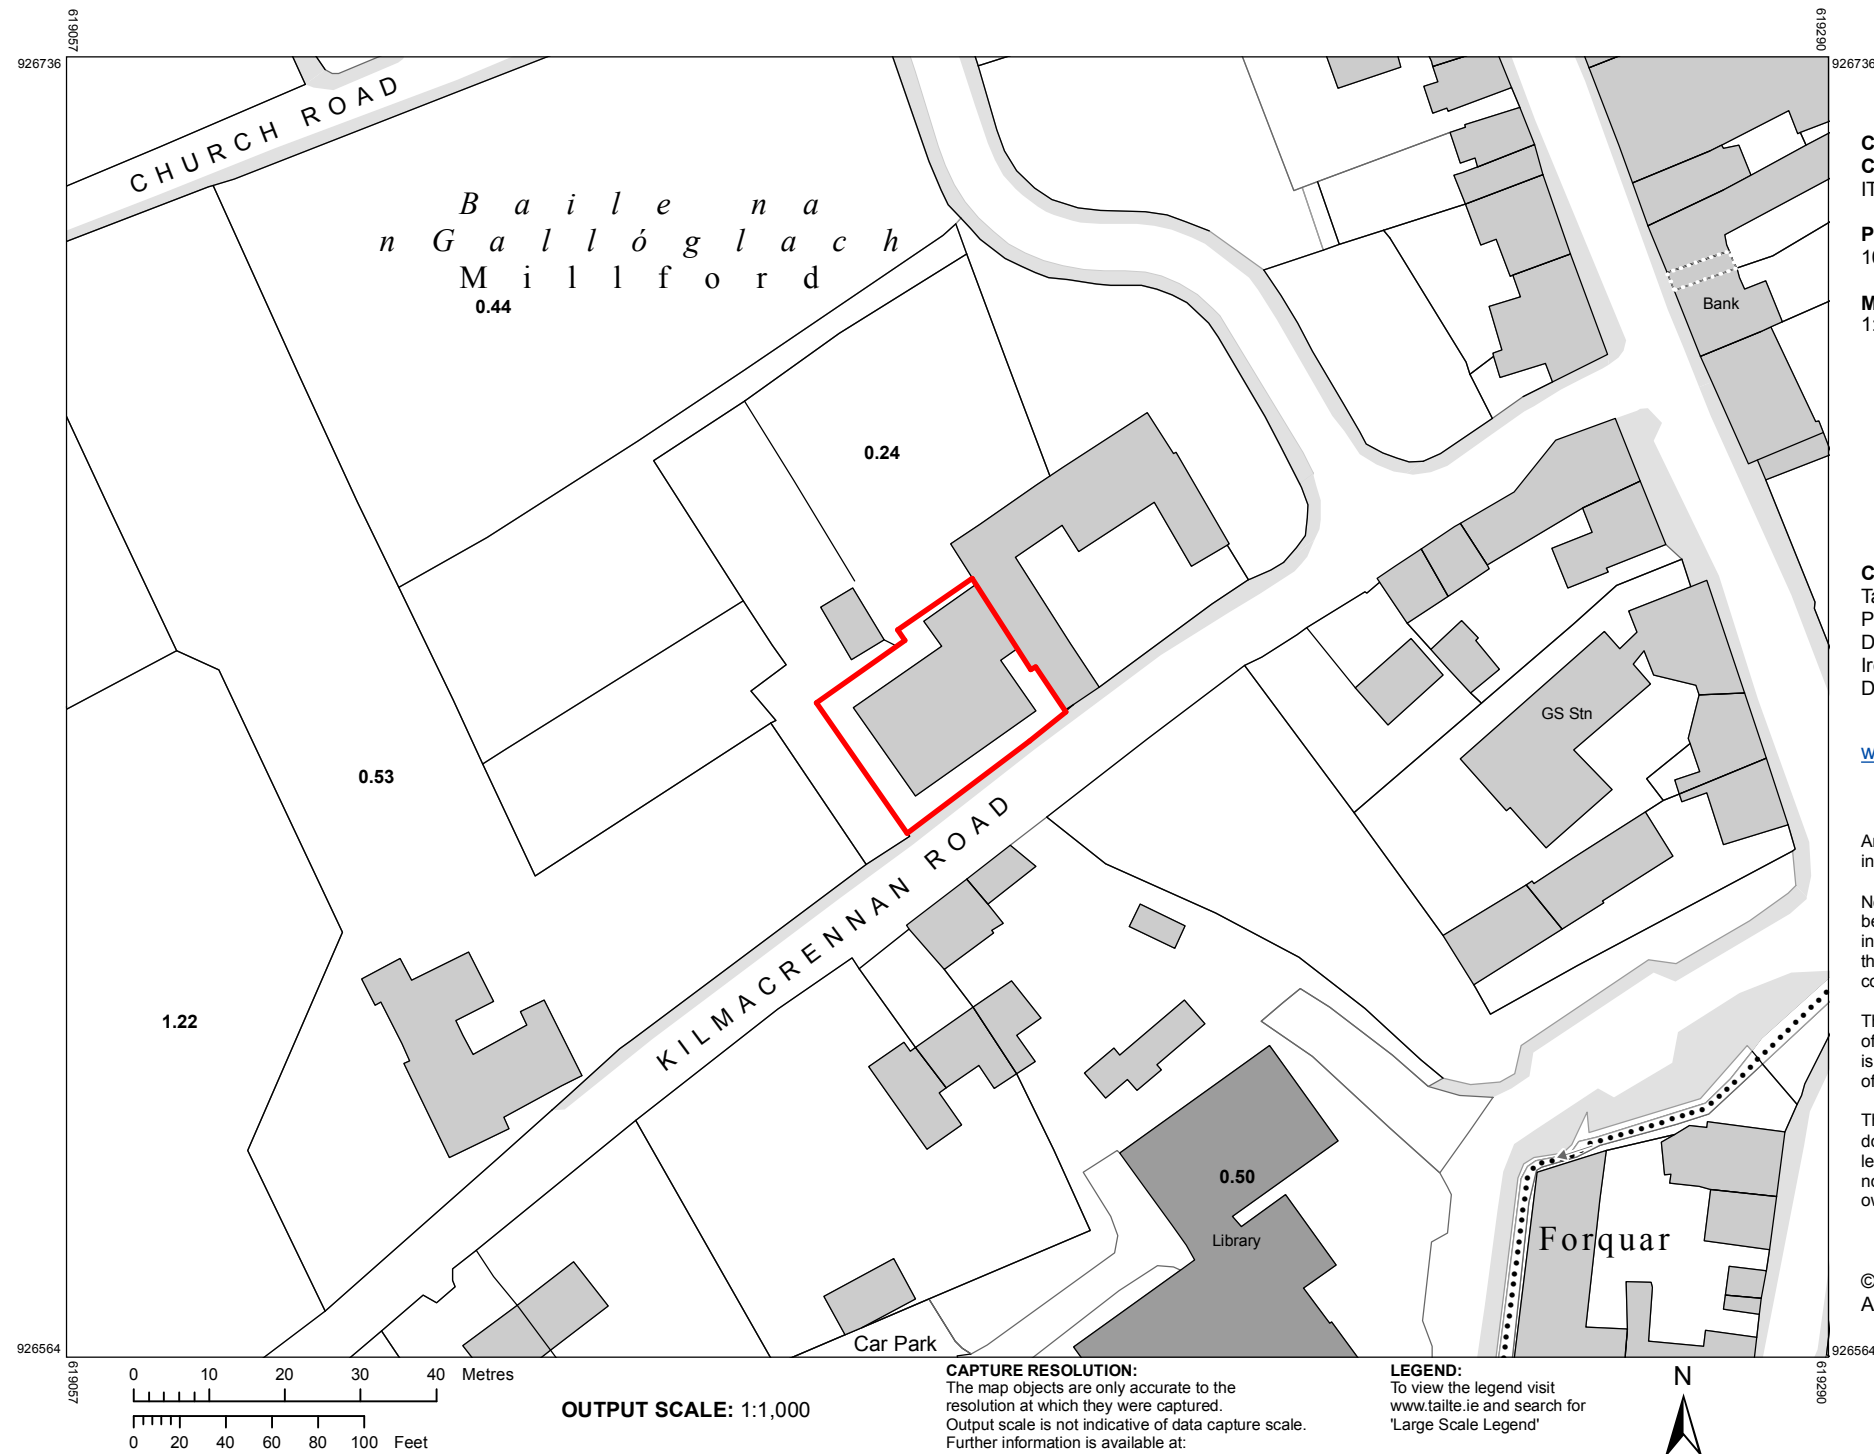

**Tailte
Éireann**

**CENTRE
COORDINATES:**
ITM 619174,926650

PUBLISHED: 10/09/2024
ORDER NO.: 50421773_1

MAP SERIES: 1:2,500
MAP SHEETS: 0164-B

COMPILED AND PUBLISHED BY:
Tailte Éireann,
Phoenix Park,
Dublin 8,
Ireland.
D08F6E4

www.tailte.ie

Any unauthorised reproduction
infringes Tailte Éireann copyright.

No part of this publication may
be copied, reproduced or transmitted
in any form or by any means without
the prior written permission of the
copyright owner.

The representation on this map
of a road, track or footpath
is not evidence of the existence
of a right of way.

This topographic map
does not show
legal property boundaries,
nor does it show
ownership of physical features.

©Tailte Éireann, 2024.
All rights reserved.

OS Sheet no. DL 36-07

CYAL50495328
© Tailte Éireann – Surveying

Site Area (outlined in red) 0.056 ha

DEDALUS ARCHITECTURE

Bath Terrace, Main Street, Moville, Co. Donegal
Tel: +353 (0)749385122 Email: enquiries@dedalusarchitecture.com

**JOB No
10-191**

This drawing is copyright
and the property of
Dedalus Architecture and
is not to be reproduced or
copied in whole or in part
without the permission of
the author.


The Gallowglass Community Centre, Milford
Site Location

Scale:
1:1000 @ A3

Date:
June 2026

Drawn:
JM

L01

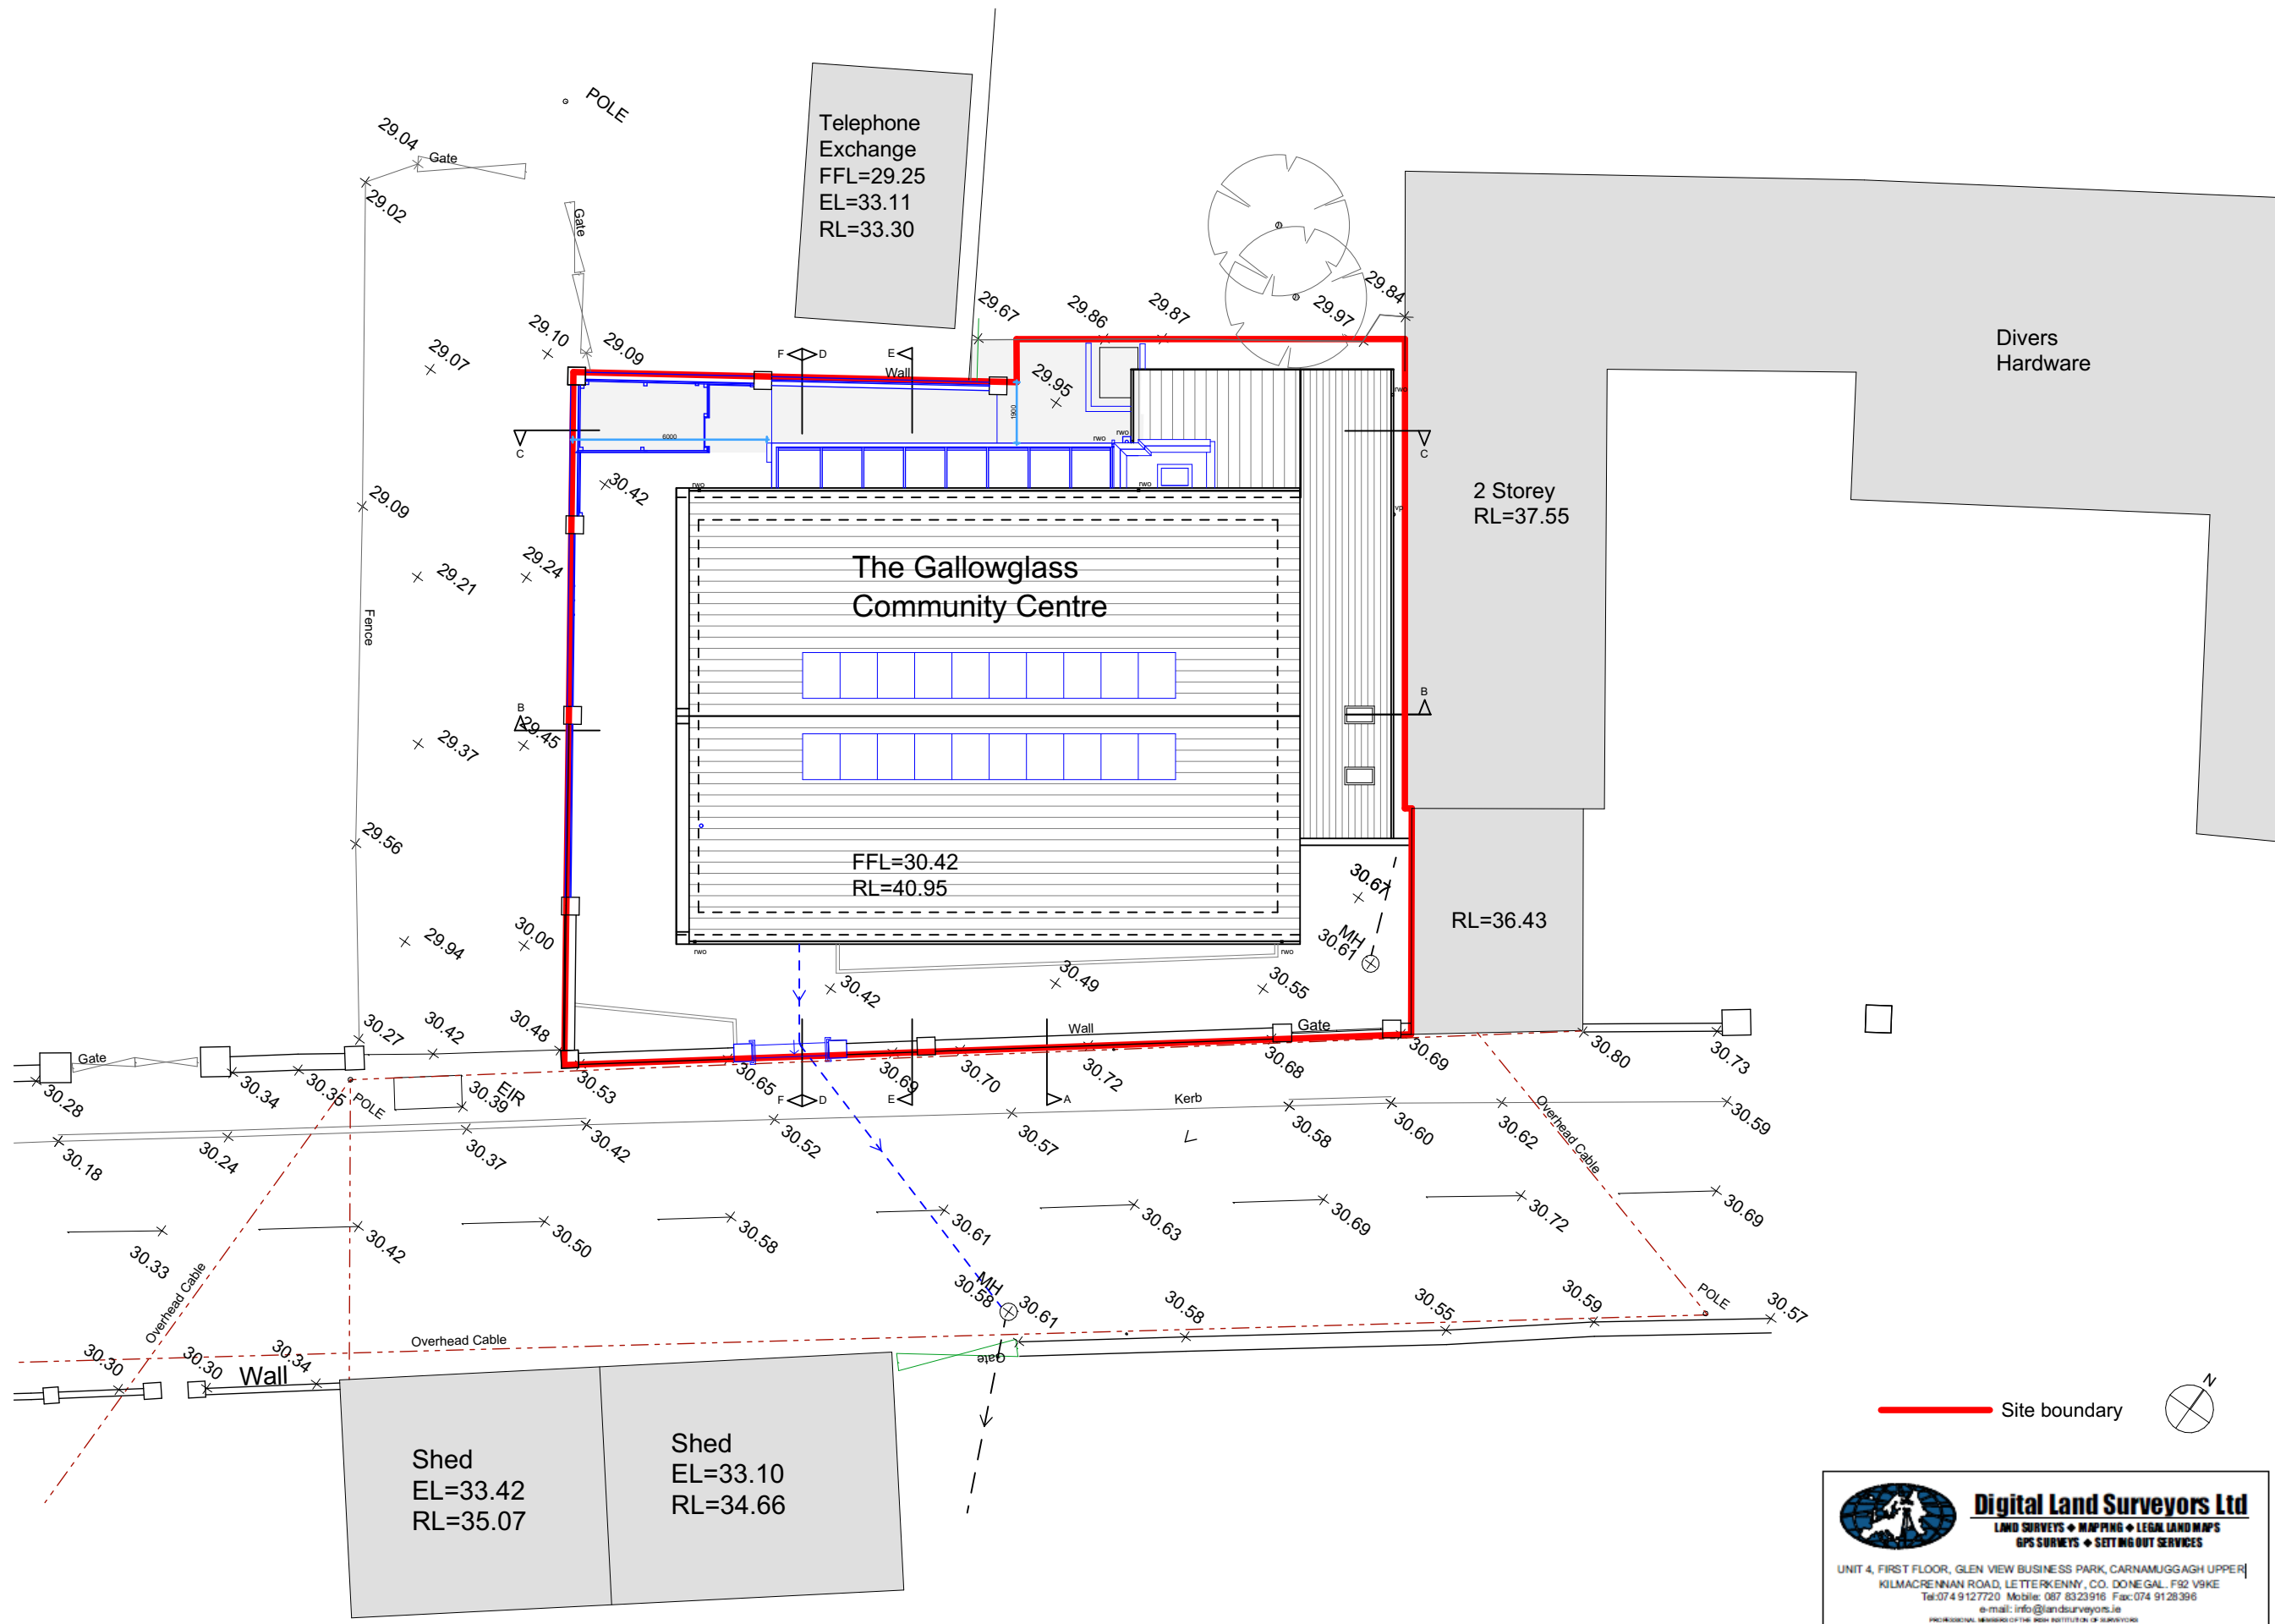

Digital Land Surveyors Ltd
LAND SURVEYS • MAPING • LEGAL LAND MAPS
GPS SURVEYS • SETTING OUT SERVICES

UNIT 4, FIRST FLOOR, GLEN VIEW BUSINESS PARK, CARNAMUGGAGH UPPER
KILMACRENNAN ROAD, LETTERKENNY, CO. DONEGAL, F82 V9KE
Tel: 074 9127720 Mobile: 087 8323916 Fax: 074 9128396
e-mail: info@landsurveyors.ie

PROFESSIONAL MEMBERS OF THE ROYAL INSTITUTION OF SURVEYORS

Topographical survey by DLS Ltd

DEDALUS ARCHITECTURE

Bath Terrace, Main Street, Moville, Co. Donegal
Tel: +353 (0)749385122 Email: enquiries@dedalusarchitecture.com


The Gallowglass Community Centre, Milford
Proposed Site Layout/ Roof Plan


Scale:
1:200 @ A3
Date:
June 2026
Drawn:
JM

L02


JOB No
10-191

This drawing is copyright
and the property of
Dedalus Architecture and
is not to be reproduced or
copied in whole or in part
without the permission of
the author.

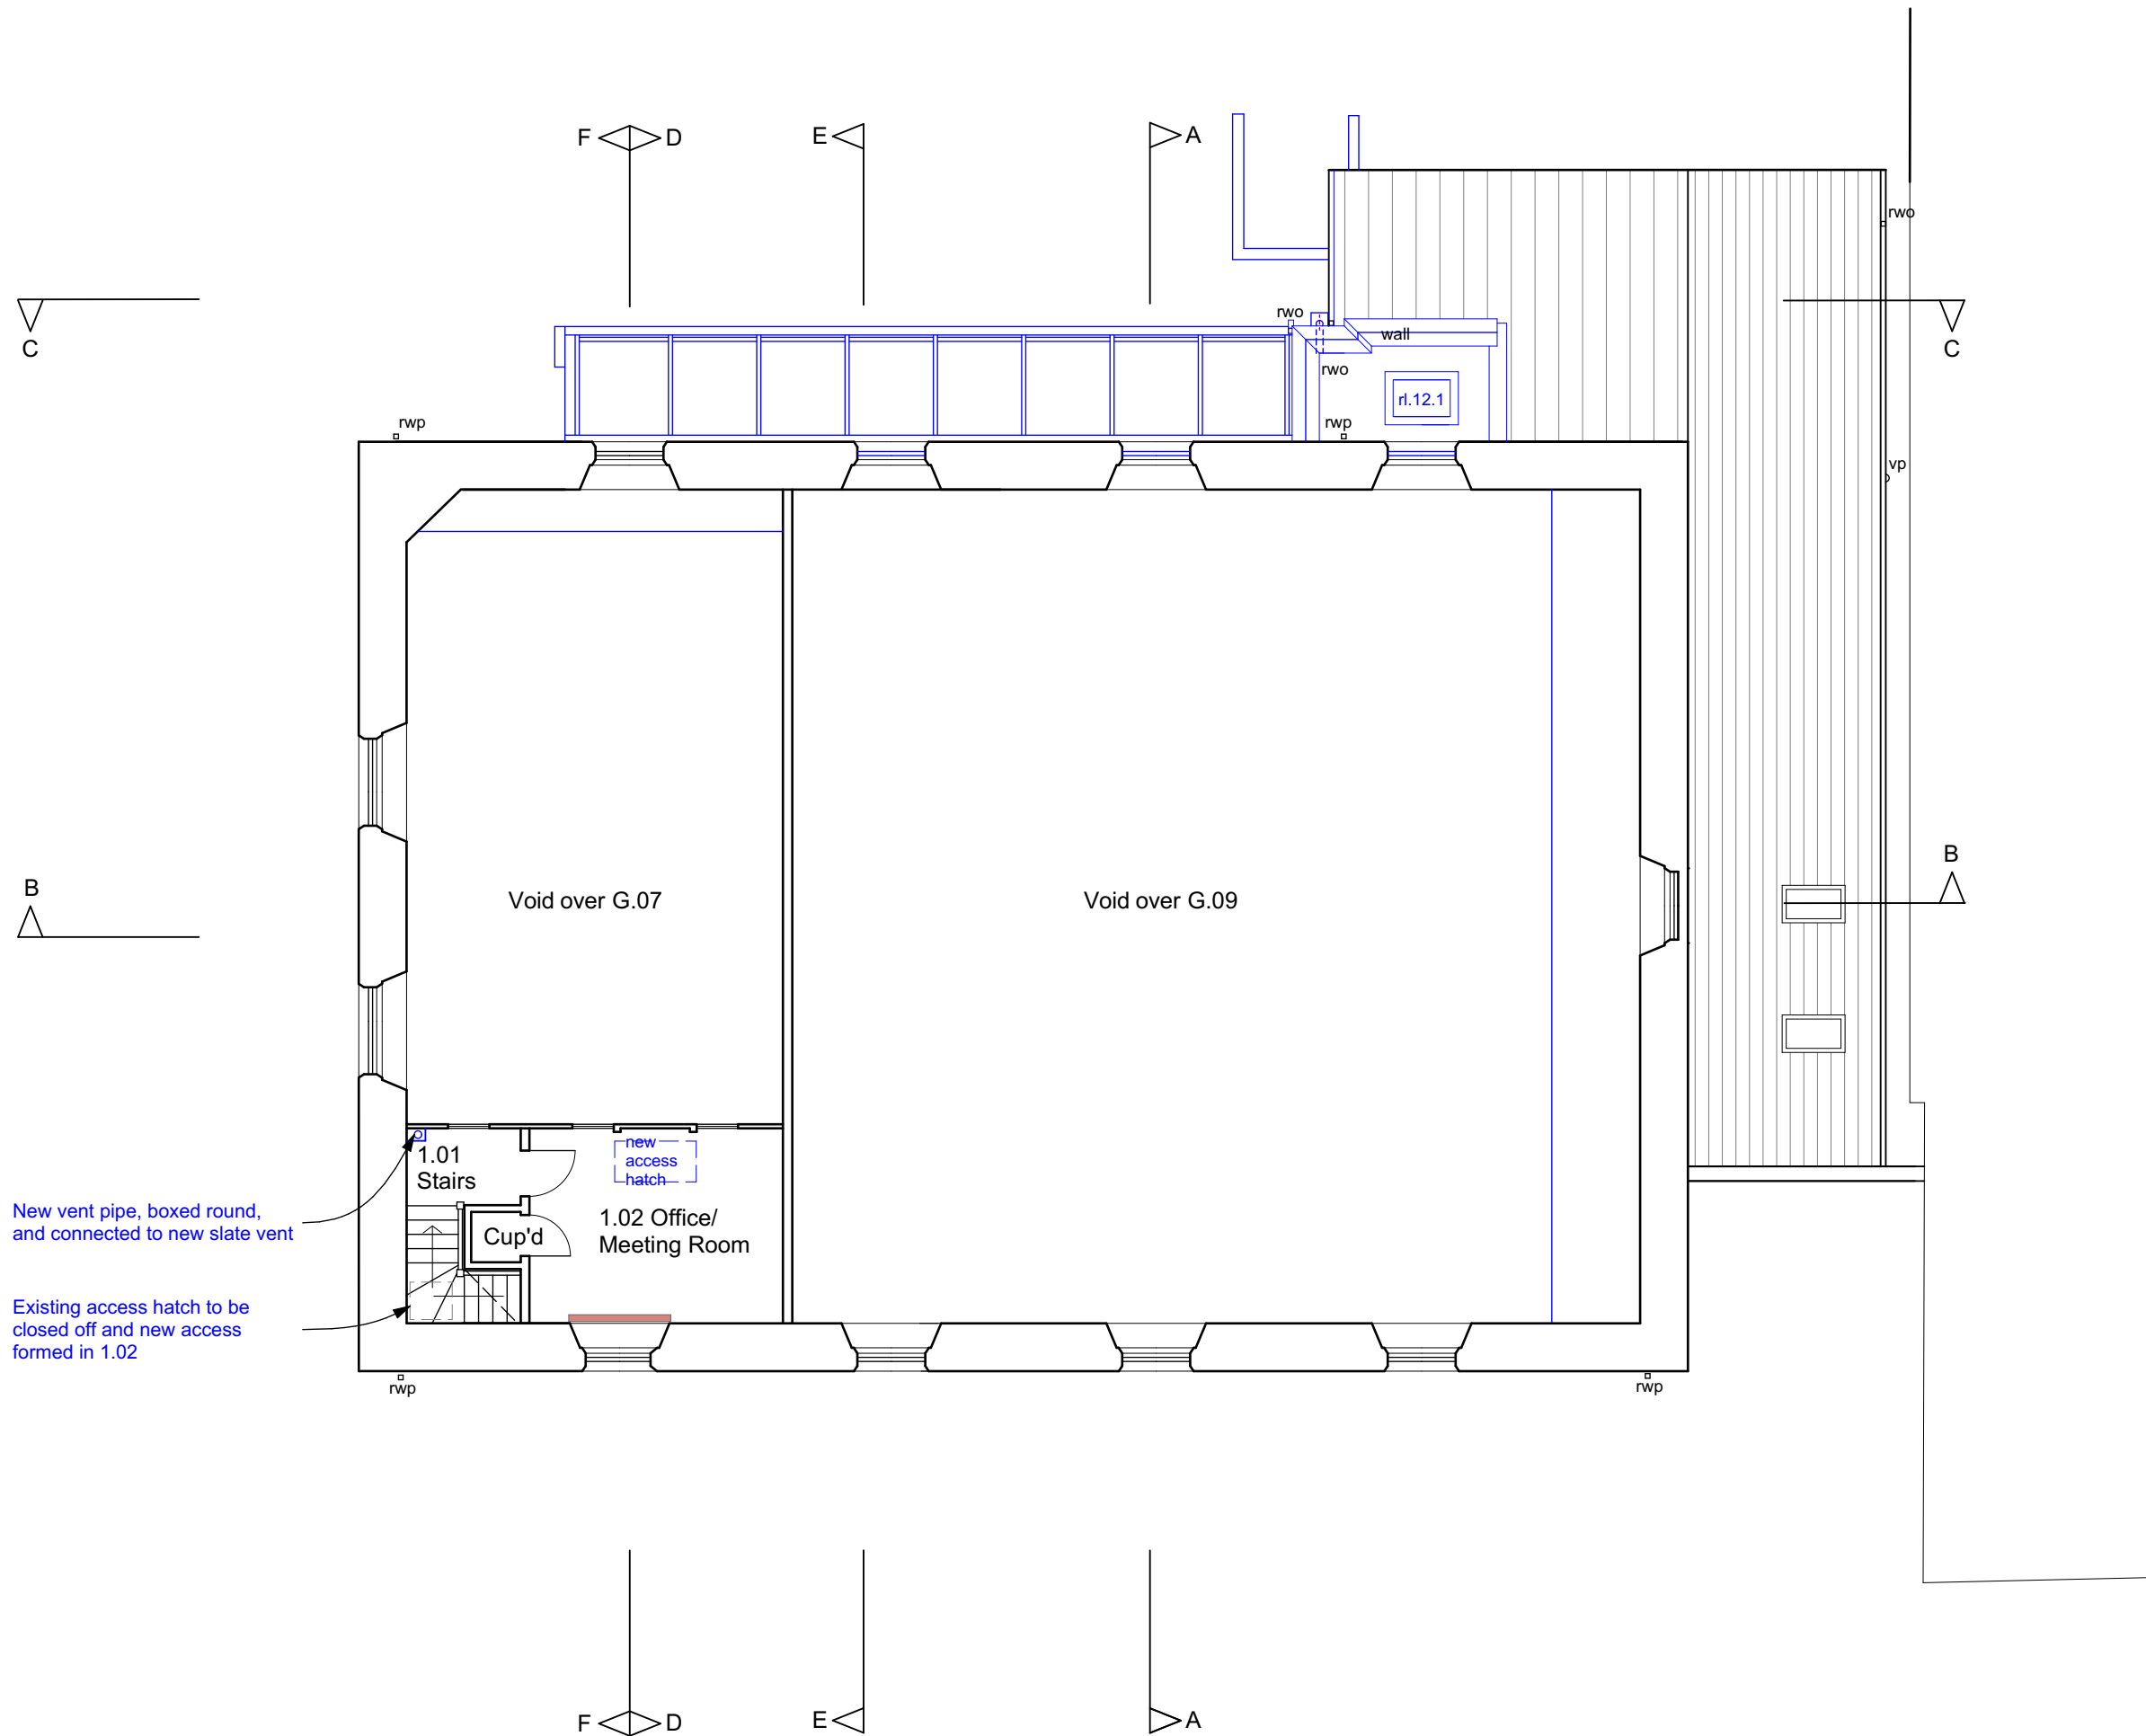


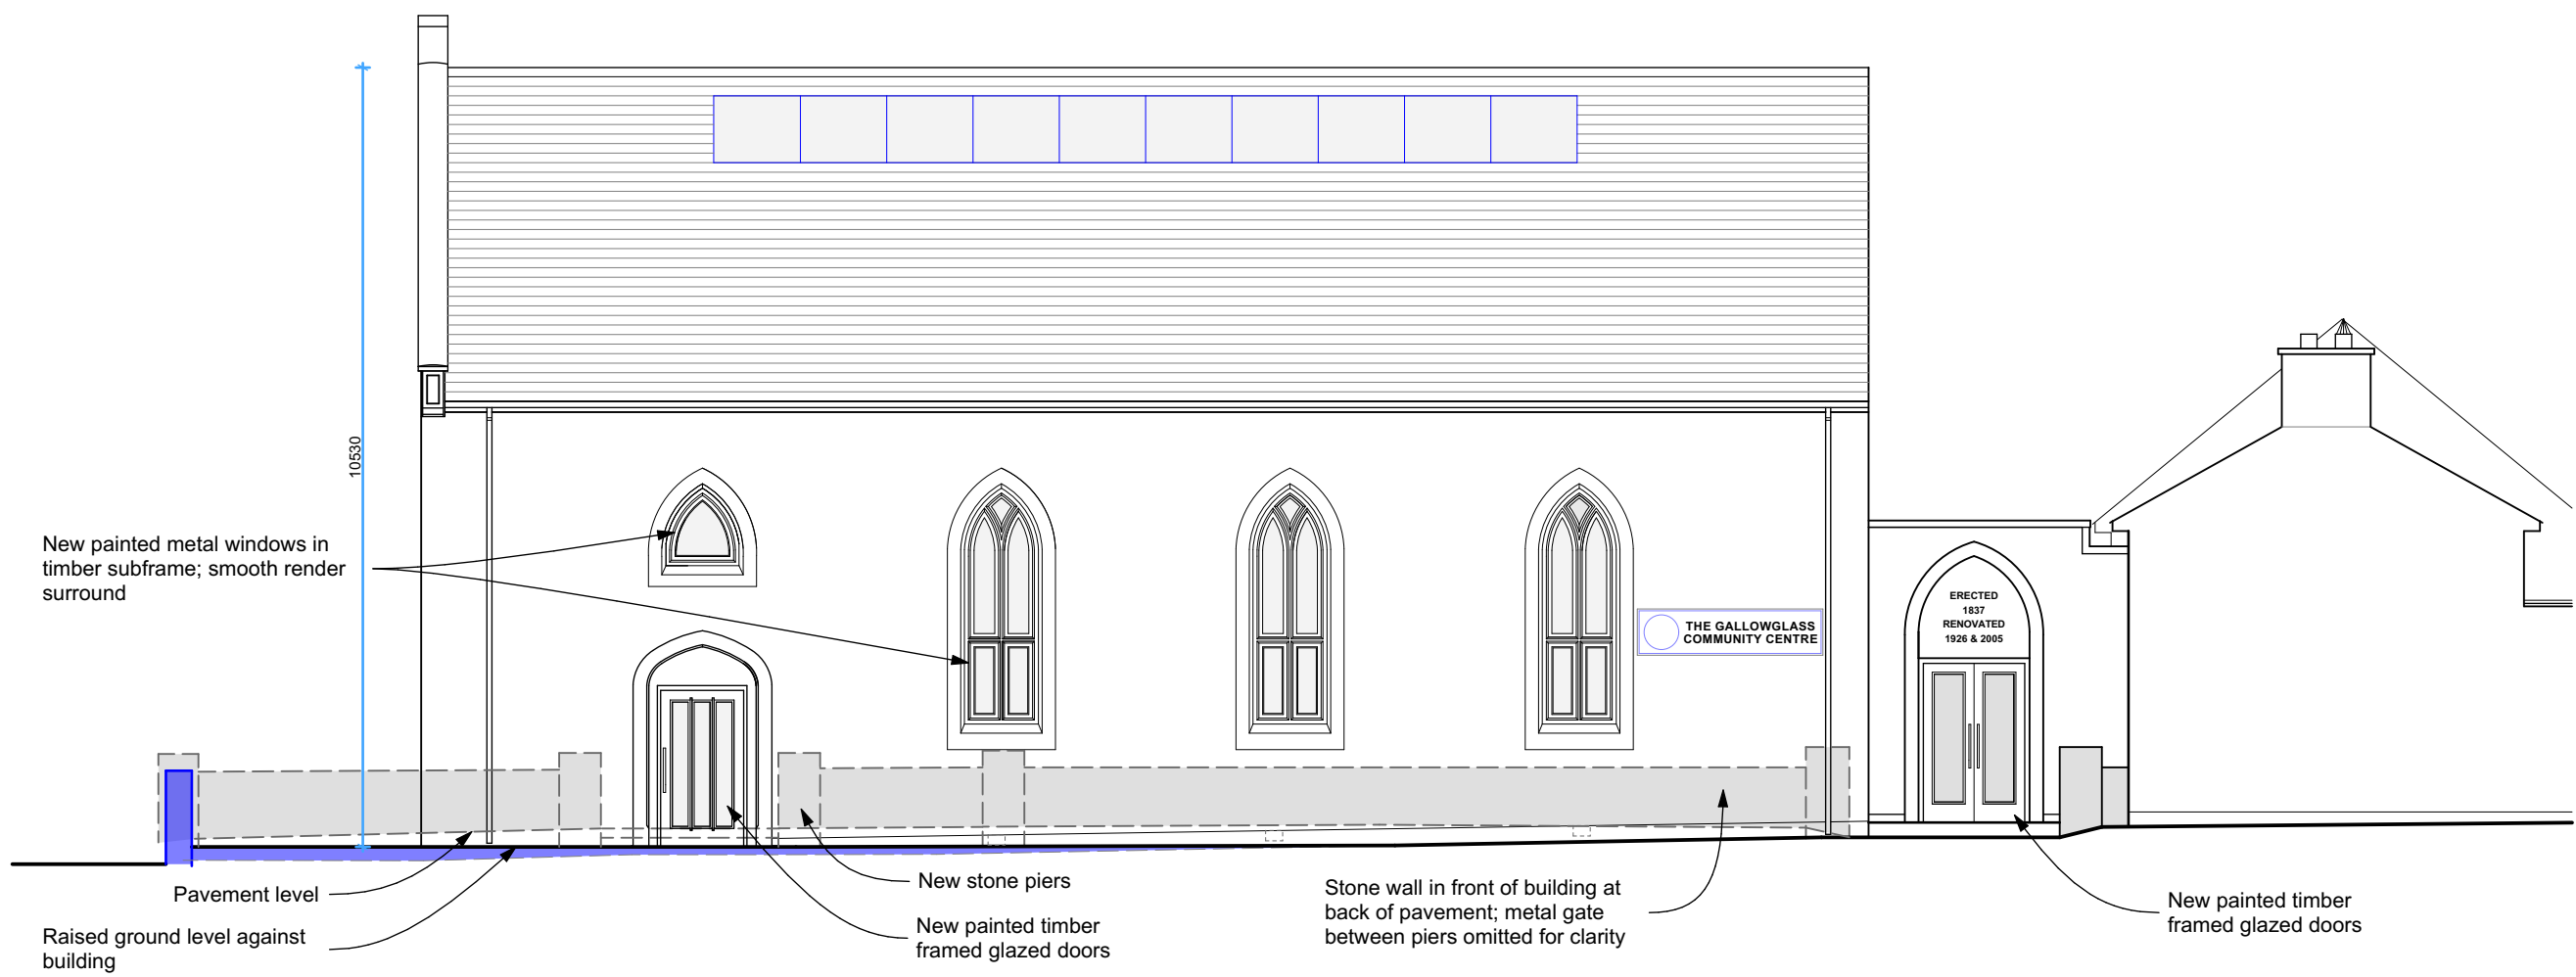

Front (South-east) Elevation

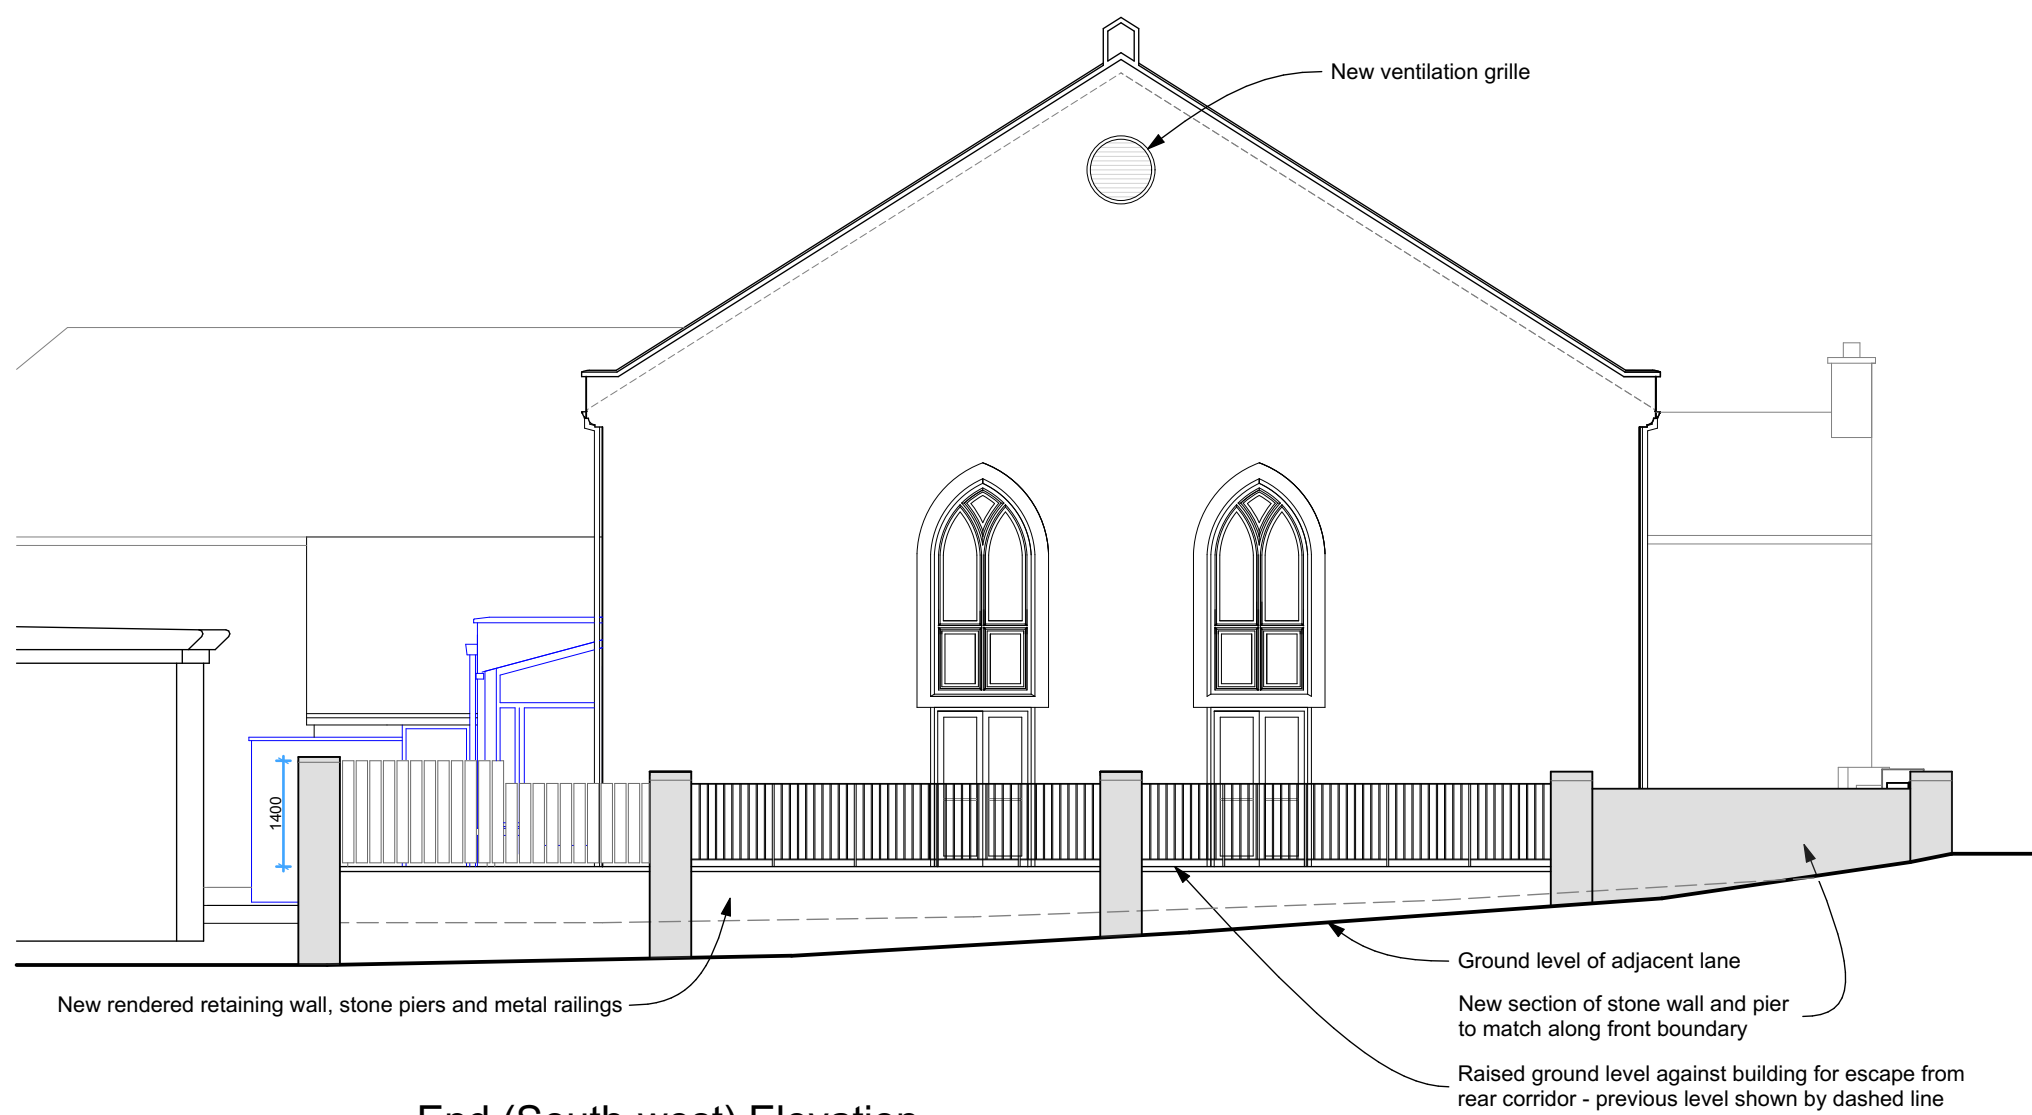

End (South-west) Elevation

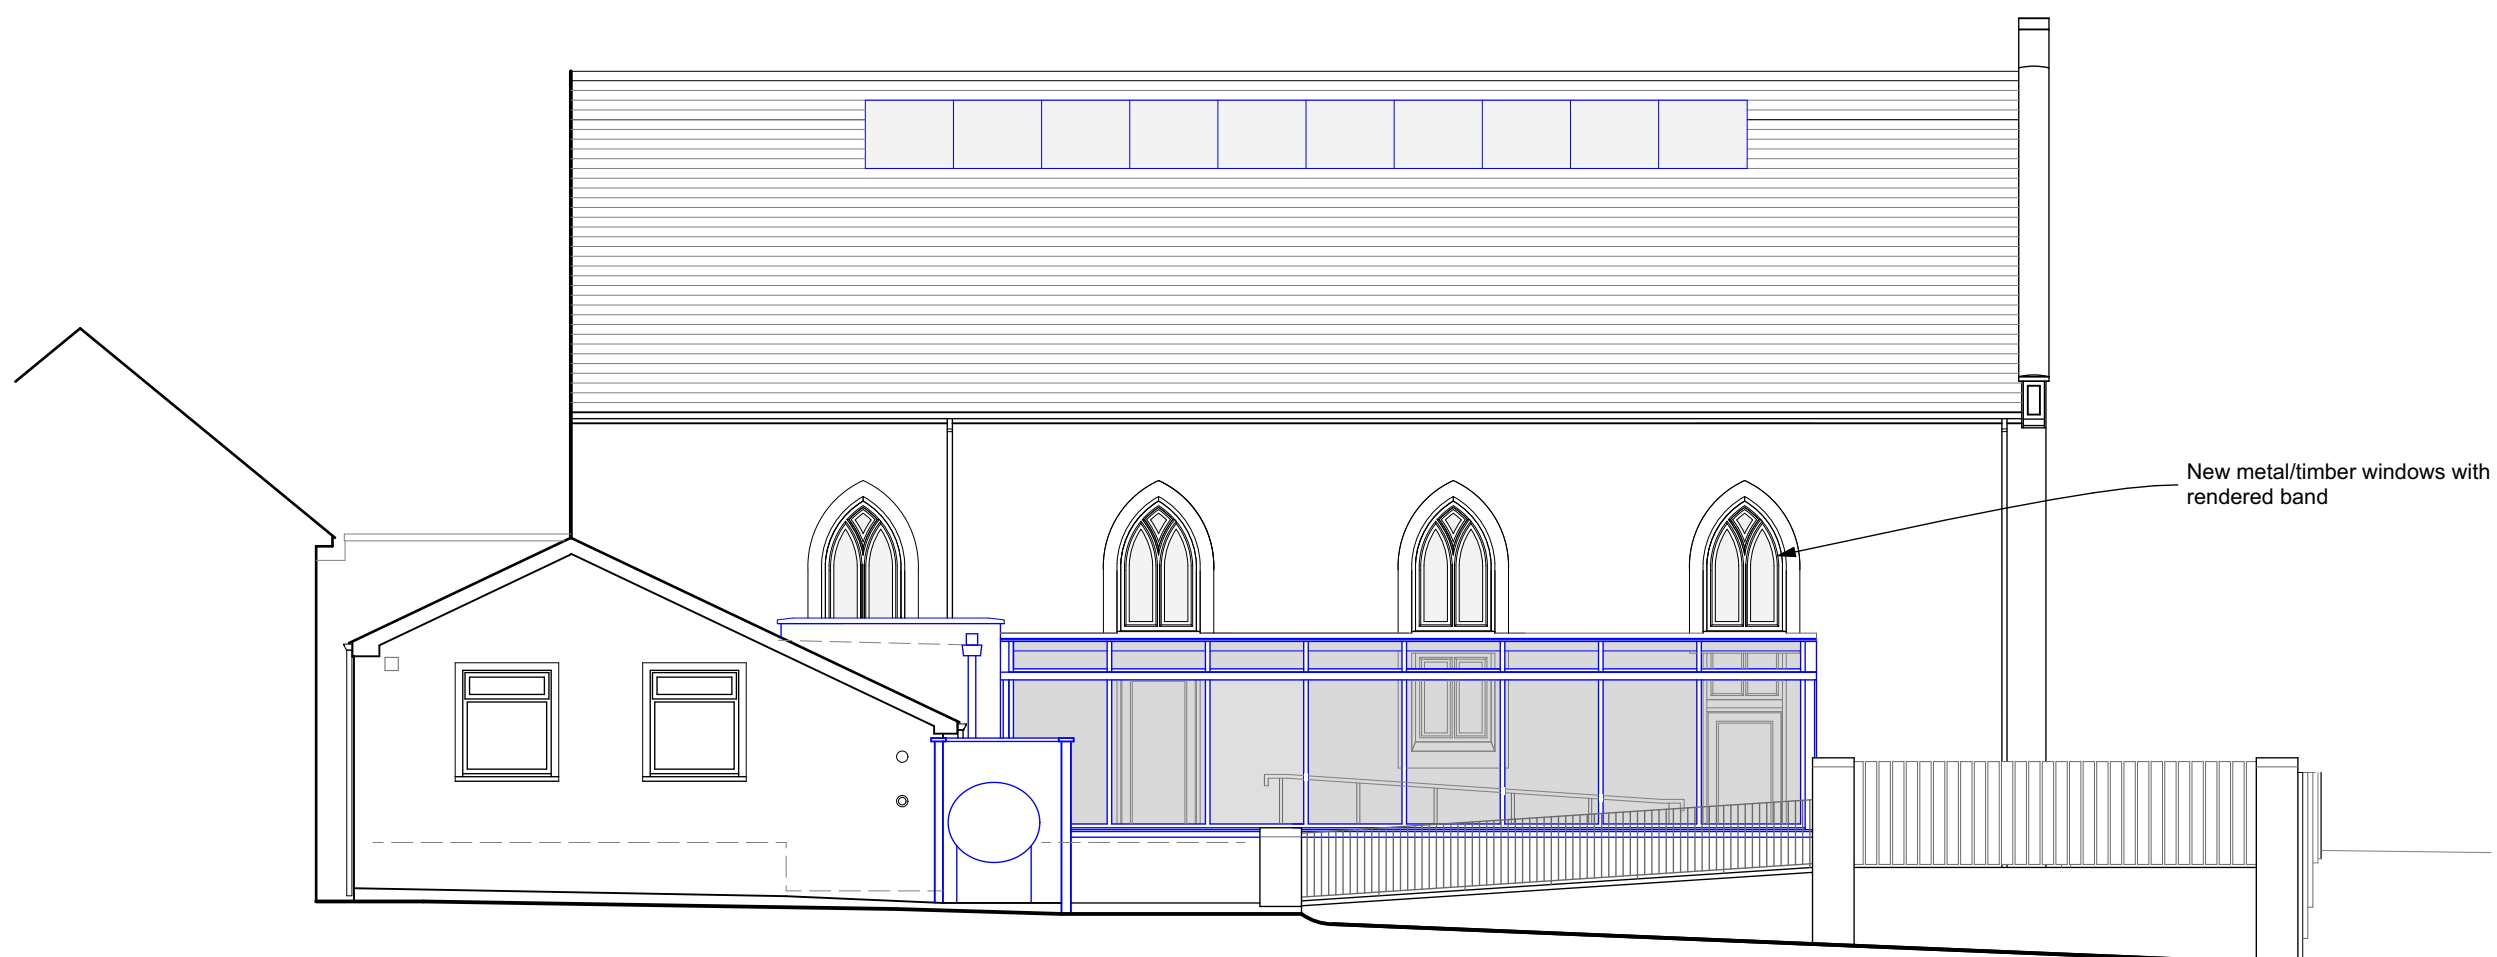

Rear (North-west) Elevation

DEDALUS ARCHITECTURE
Bath Terrace, Main Street, Moville, Co. Donegal
Tel: +353 (0)749385122 Email: enquiries@dedalusarchitecture.com

JOB No
10-191

Notes:
1. All dimensions to be checked on site
2. This drawing to be read in conjunction with relevant consultant's drawings
3. This drawing is copyright and the property of Dedalus Architecture and is not to be reproduced or copied in whole or in part without the permission of the author.

The Gallowglass Community Centre, Milford


Proposed Elevations

Scale:
1:100 @ A2


Date:
July 2026

Drawn:
JM


L05

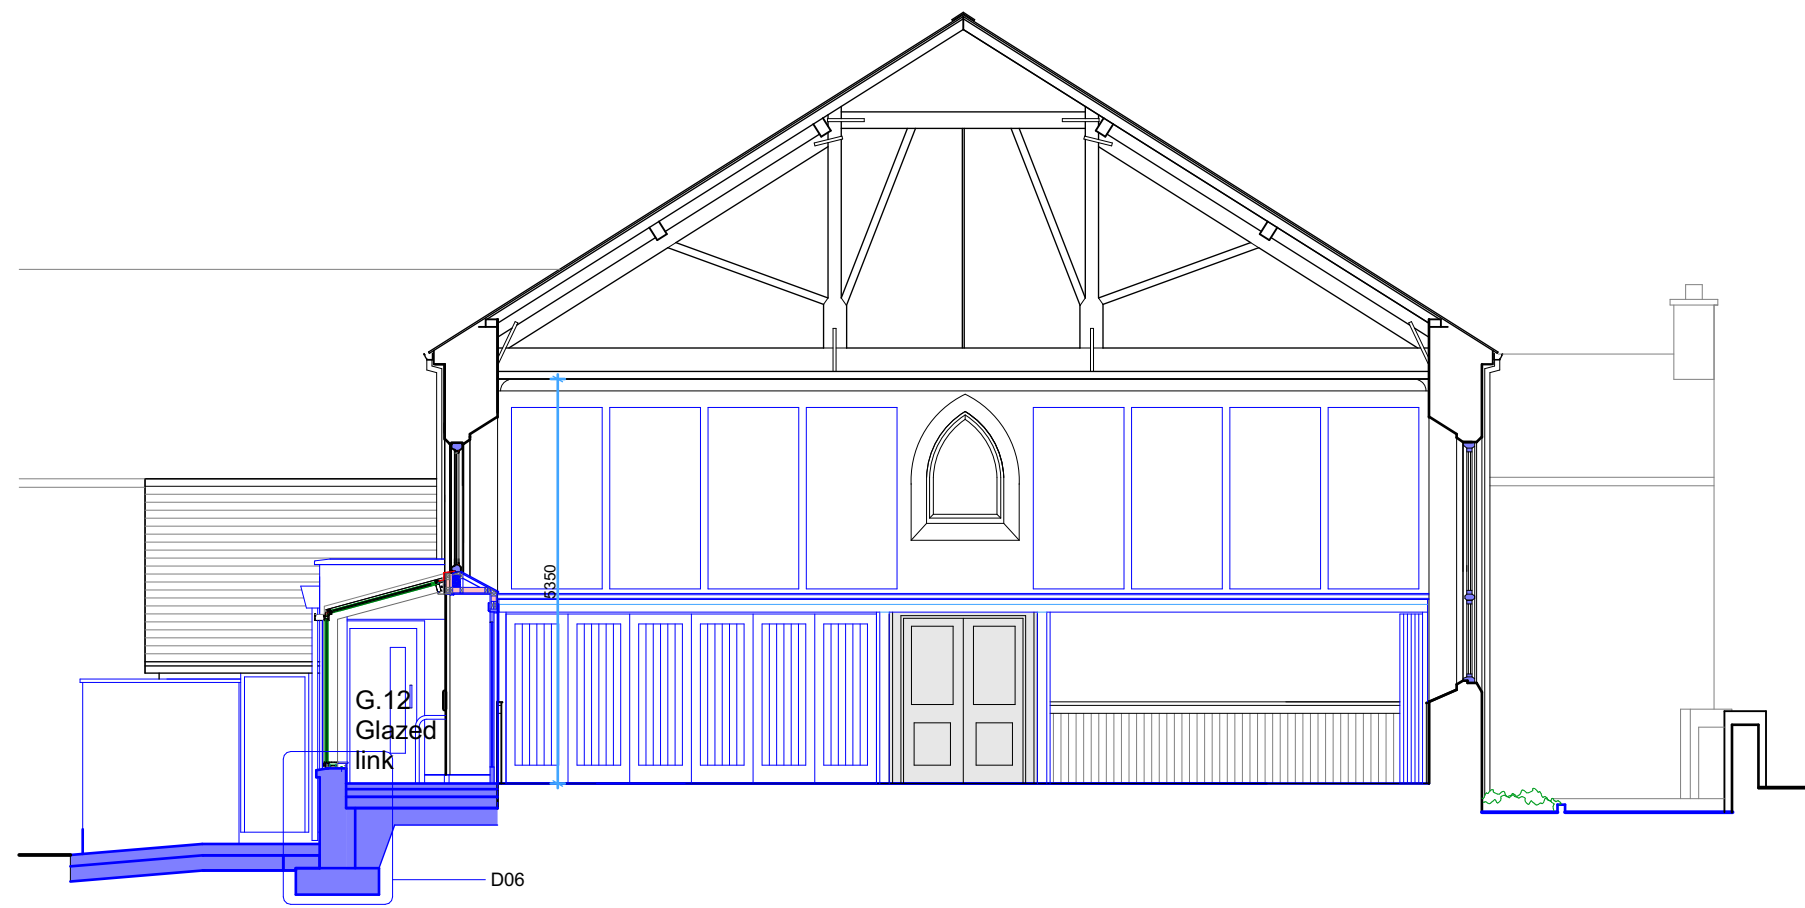


Section AA

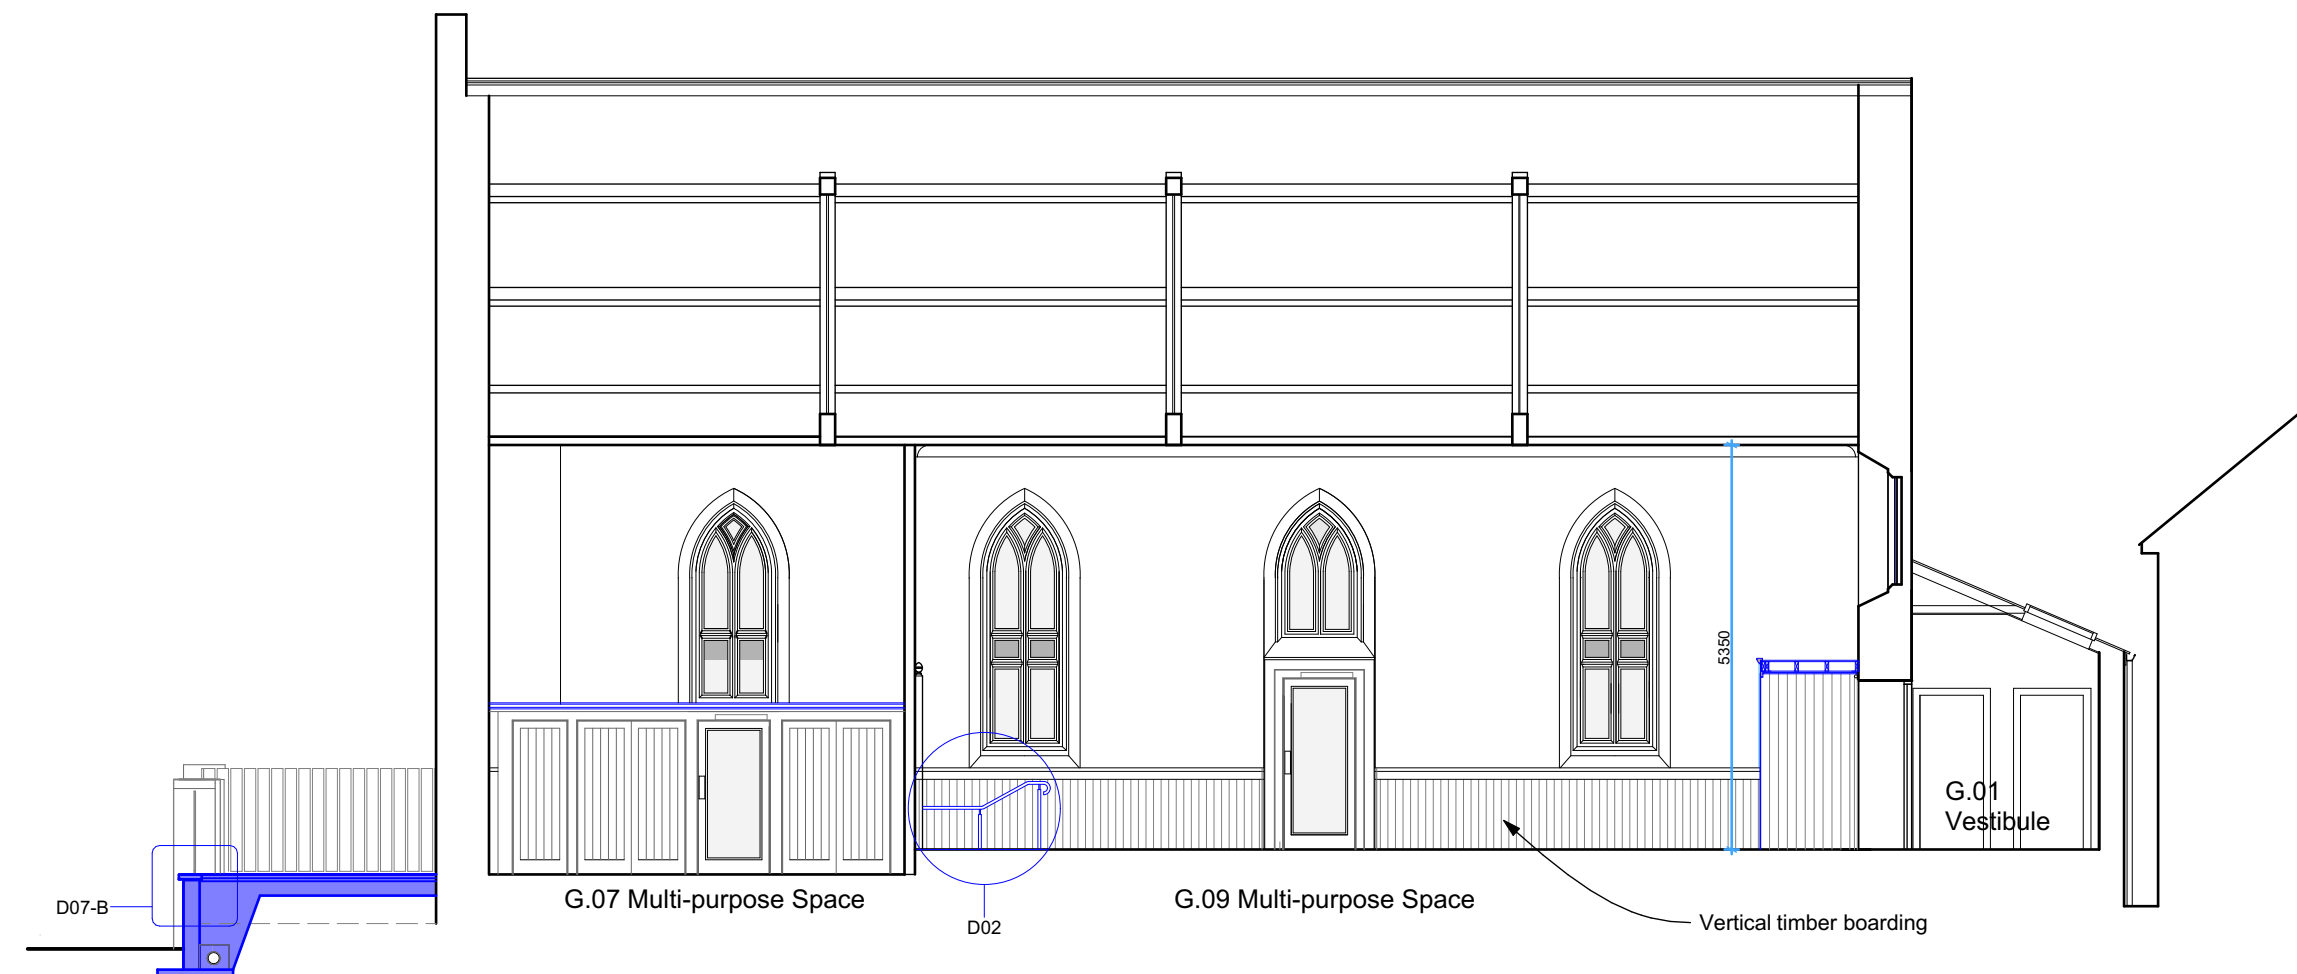


Section BB

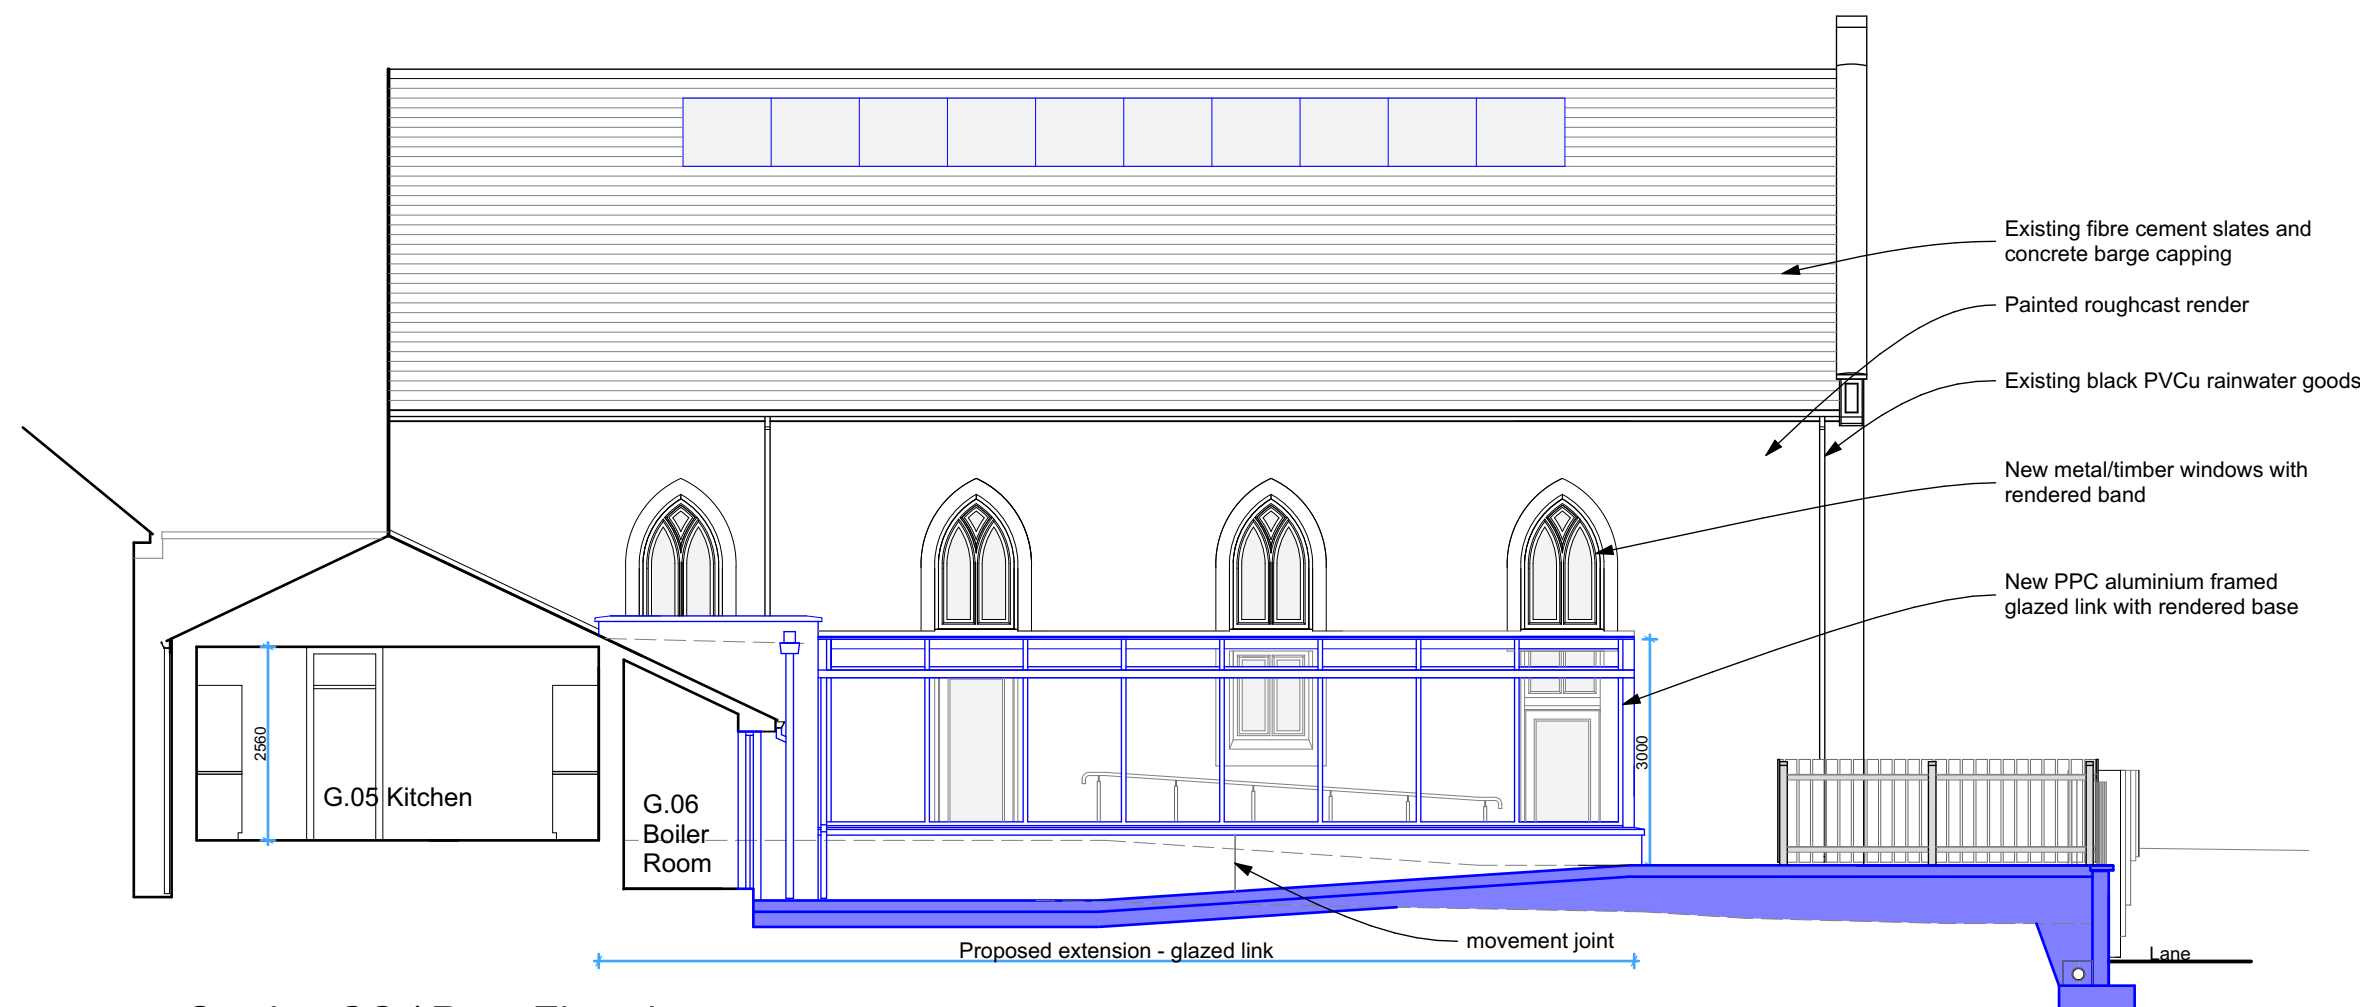


Section CC / Rear Elevation

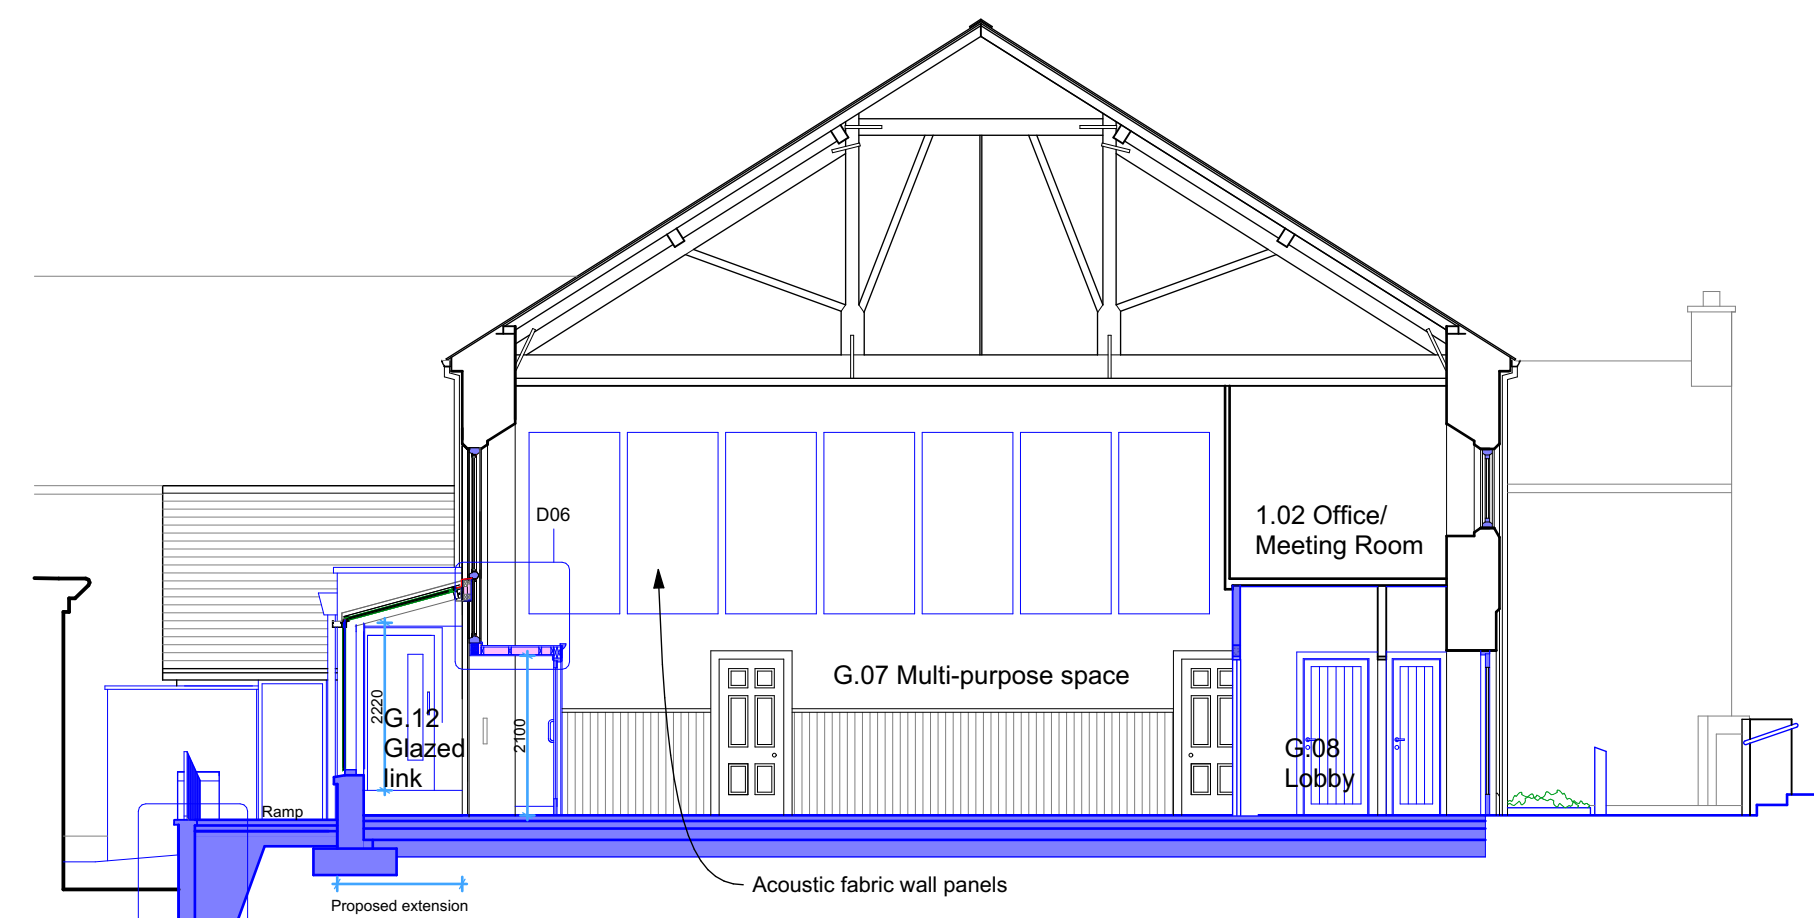

Section DD

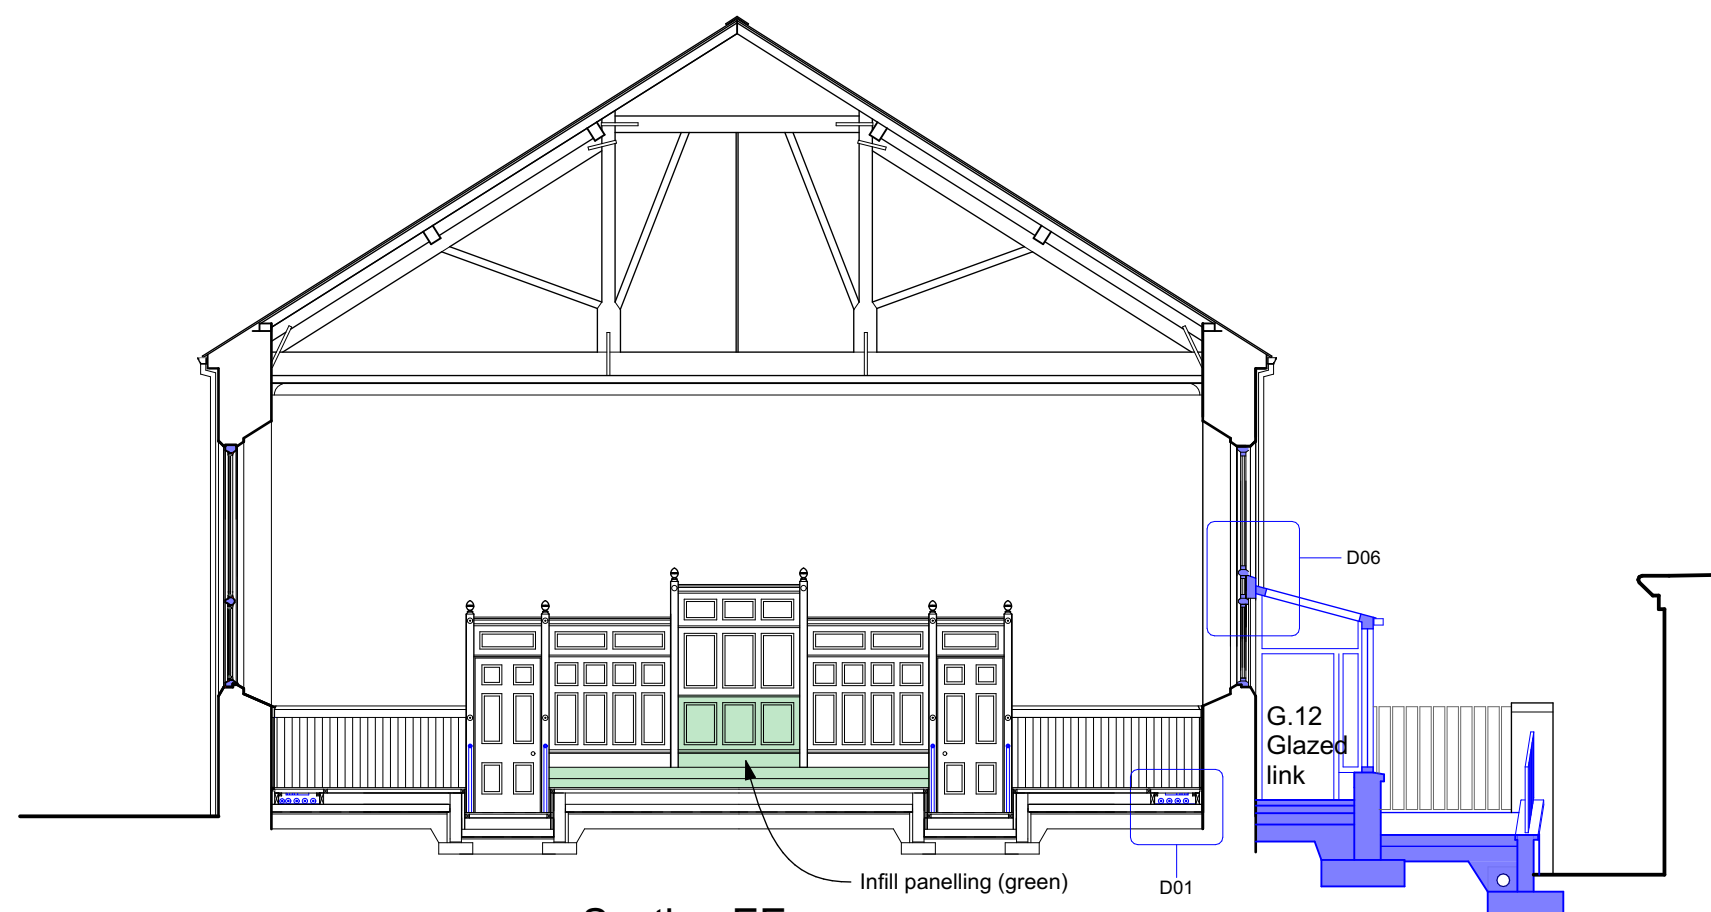

Section EE

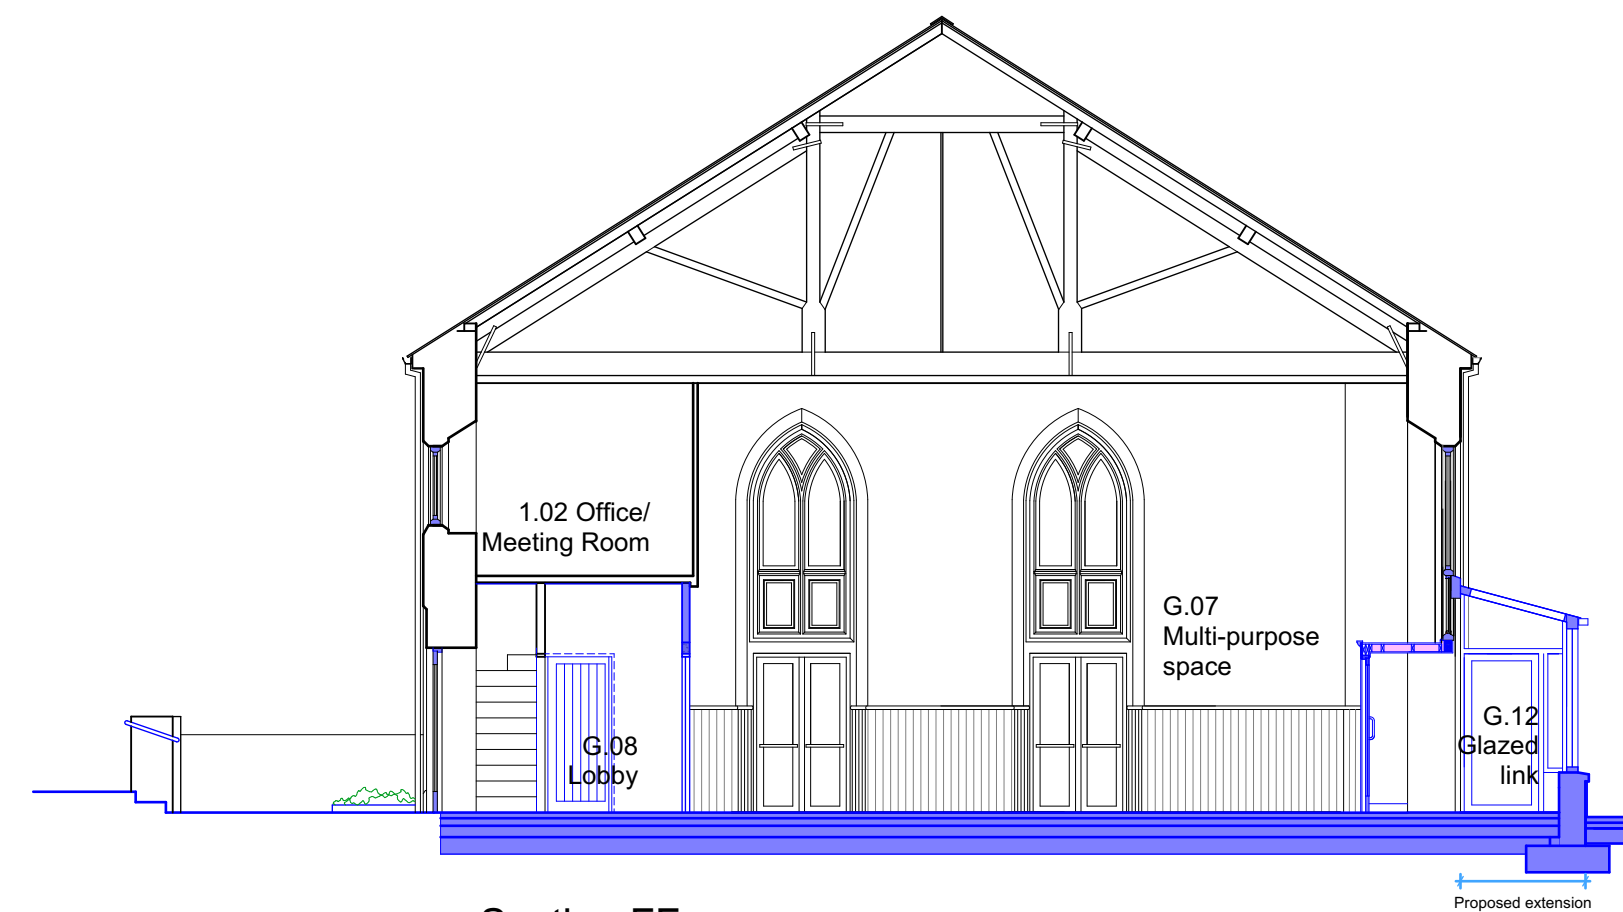

Section FF

Bath Terrace, Main Street, Moville, Co. Donegal
Tel: +353 (0)749385122 Email: enquiries@dedalusarchitecture.com

DEDALUS ARCHITECTURE

**JOB No
10-191**

The Gallowglass Community Centre, Milford
Proposed Sections


Scale:
1:100 @ A1

Date:
July 2026

Drawn:
JM


L06


Notes:
1. All dimensions to be checked on site.
2. This drawing to be read in conjunction with relevant consultant's drawings.
3. This drawing is copyright and the property of Dedalus Architecture and is not to be reproduced or copied in whole or in part without the permission of the author.

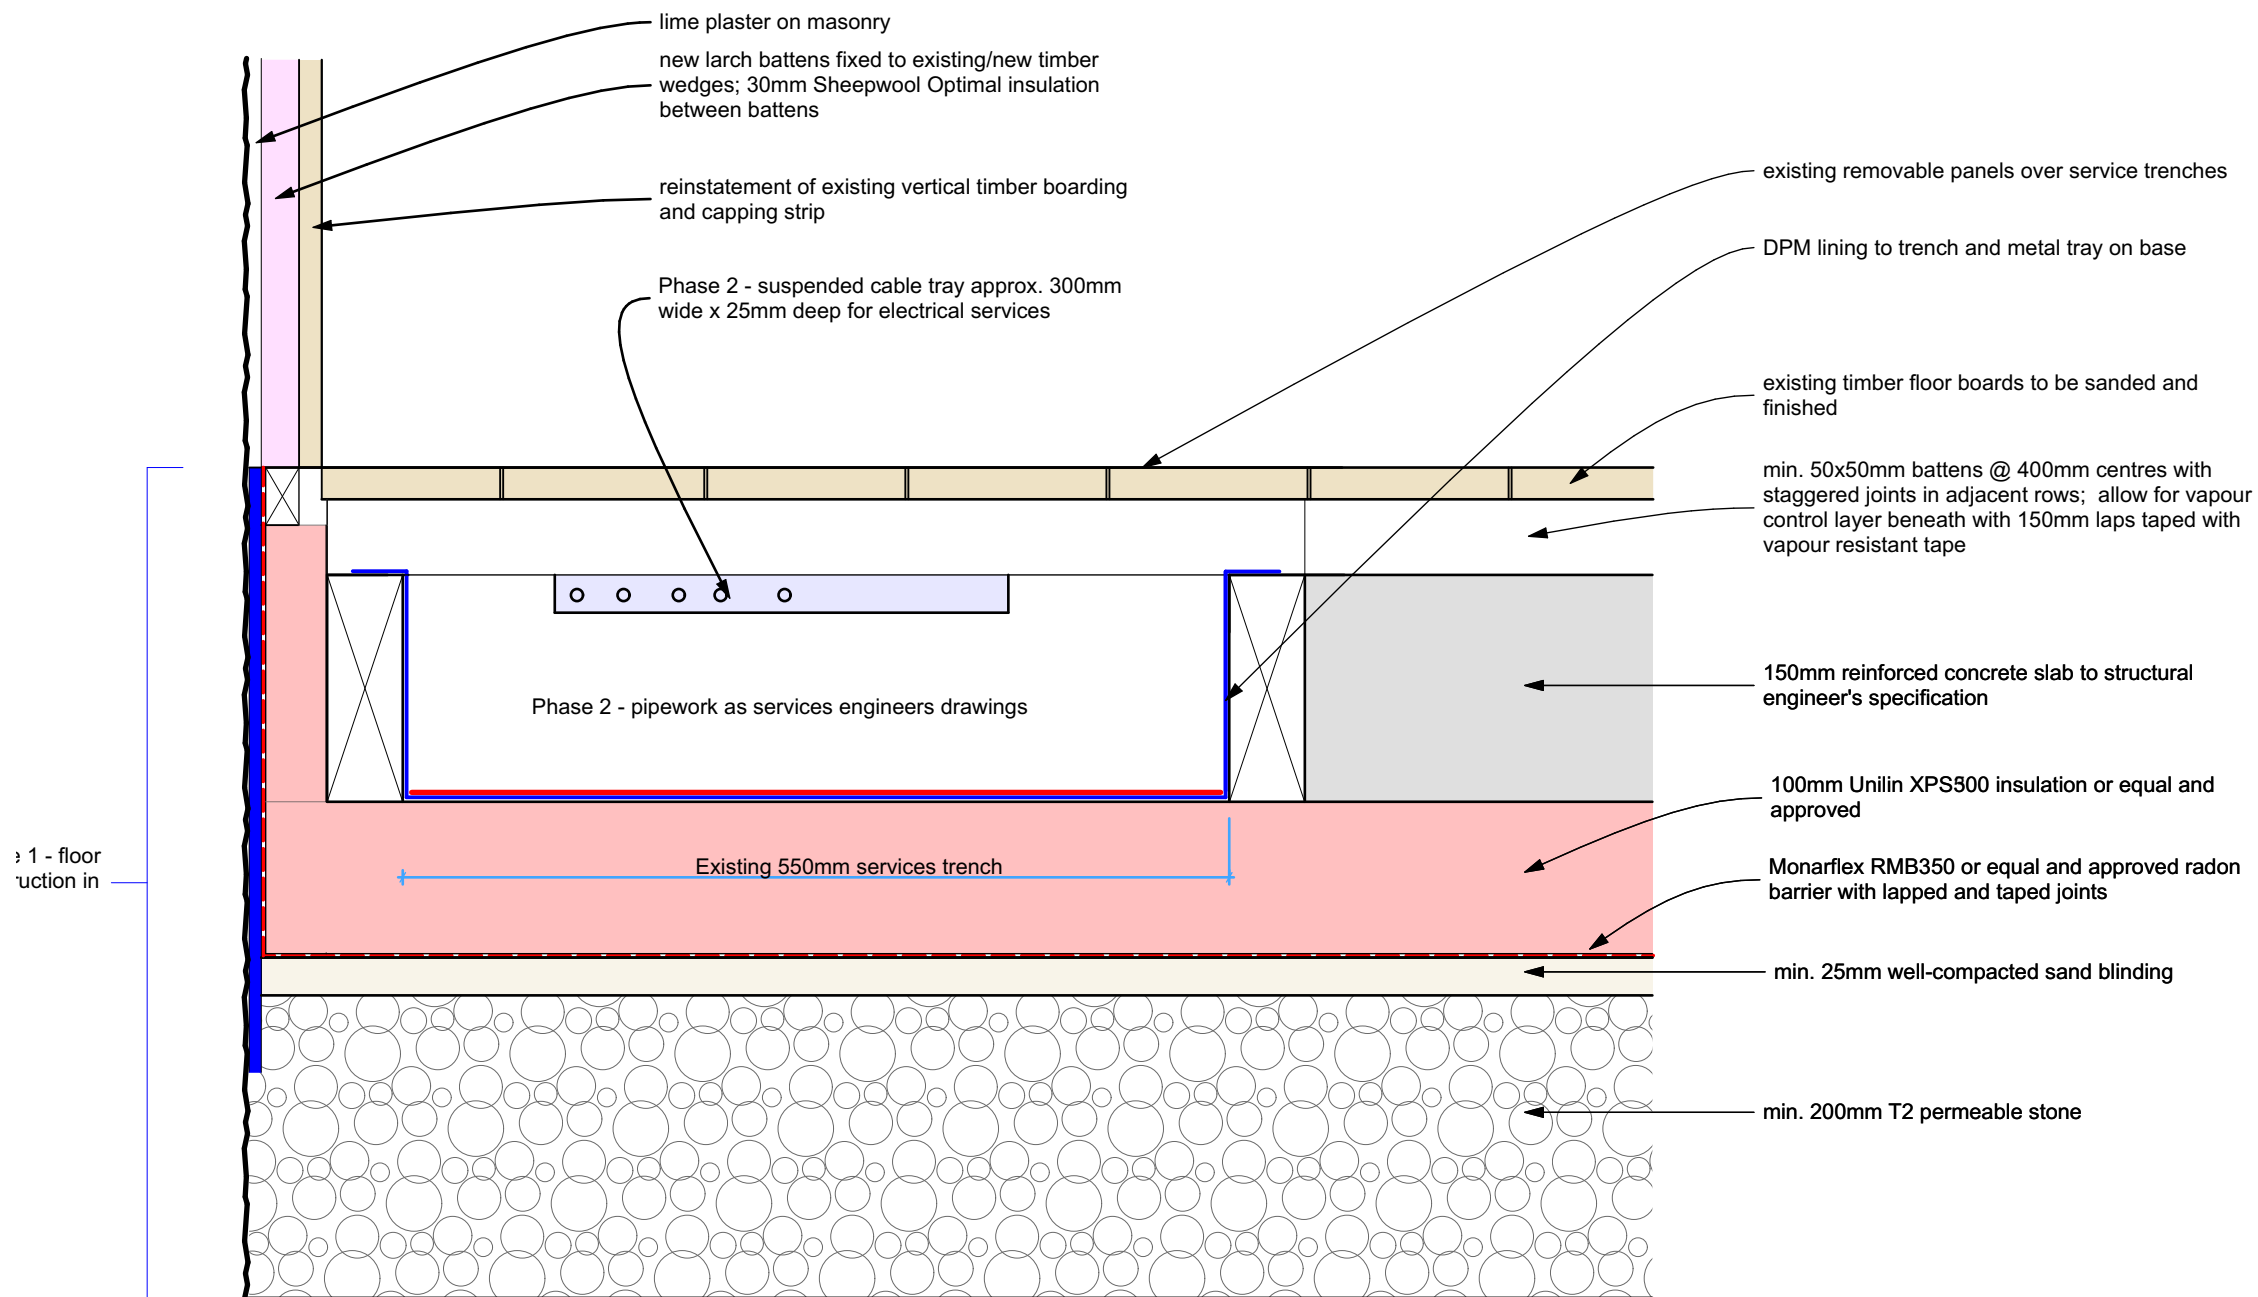


Floor & perimeter trench in G.09 - Phase 1; new floor in G.07 - Phase 2
Installation of services - Phase 2

New floor construction $U=0.21W/m^2K$


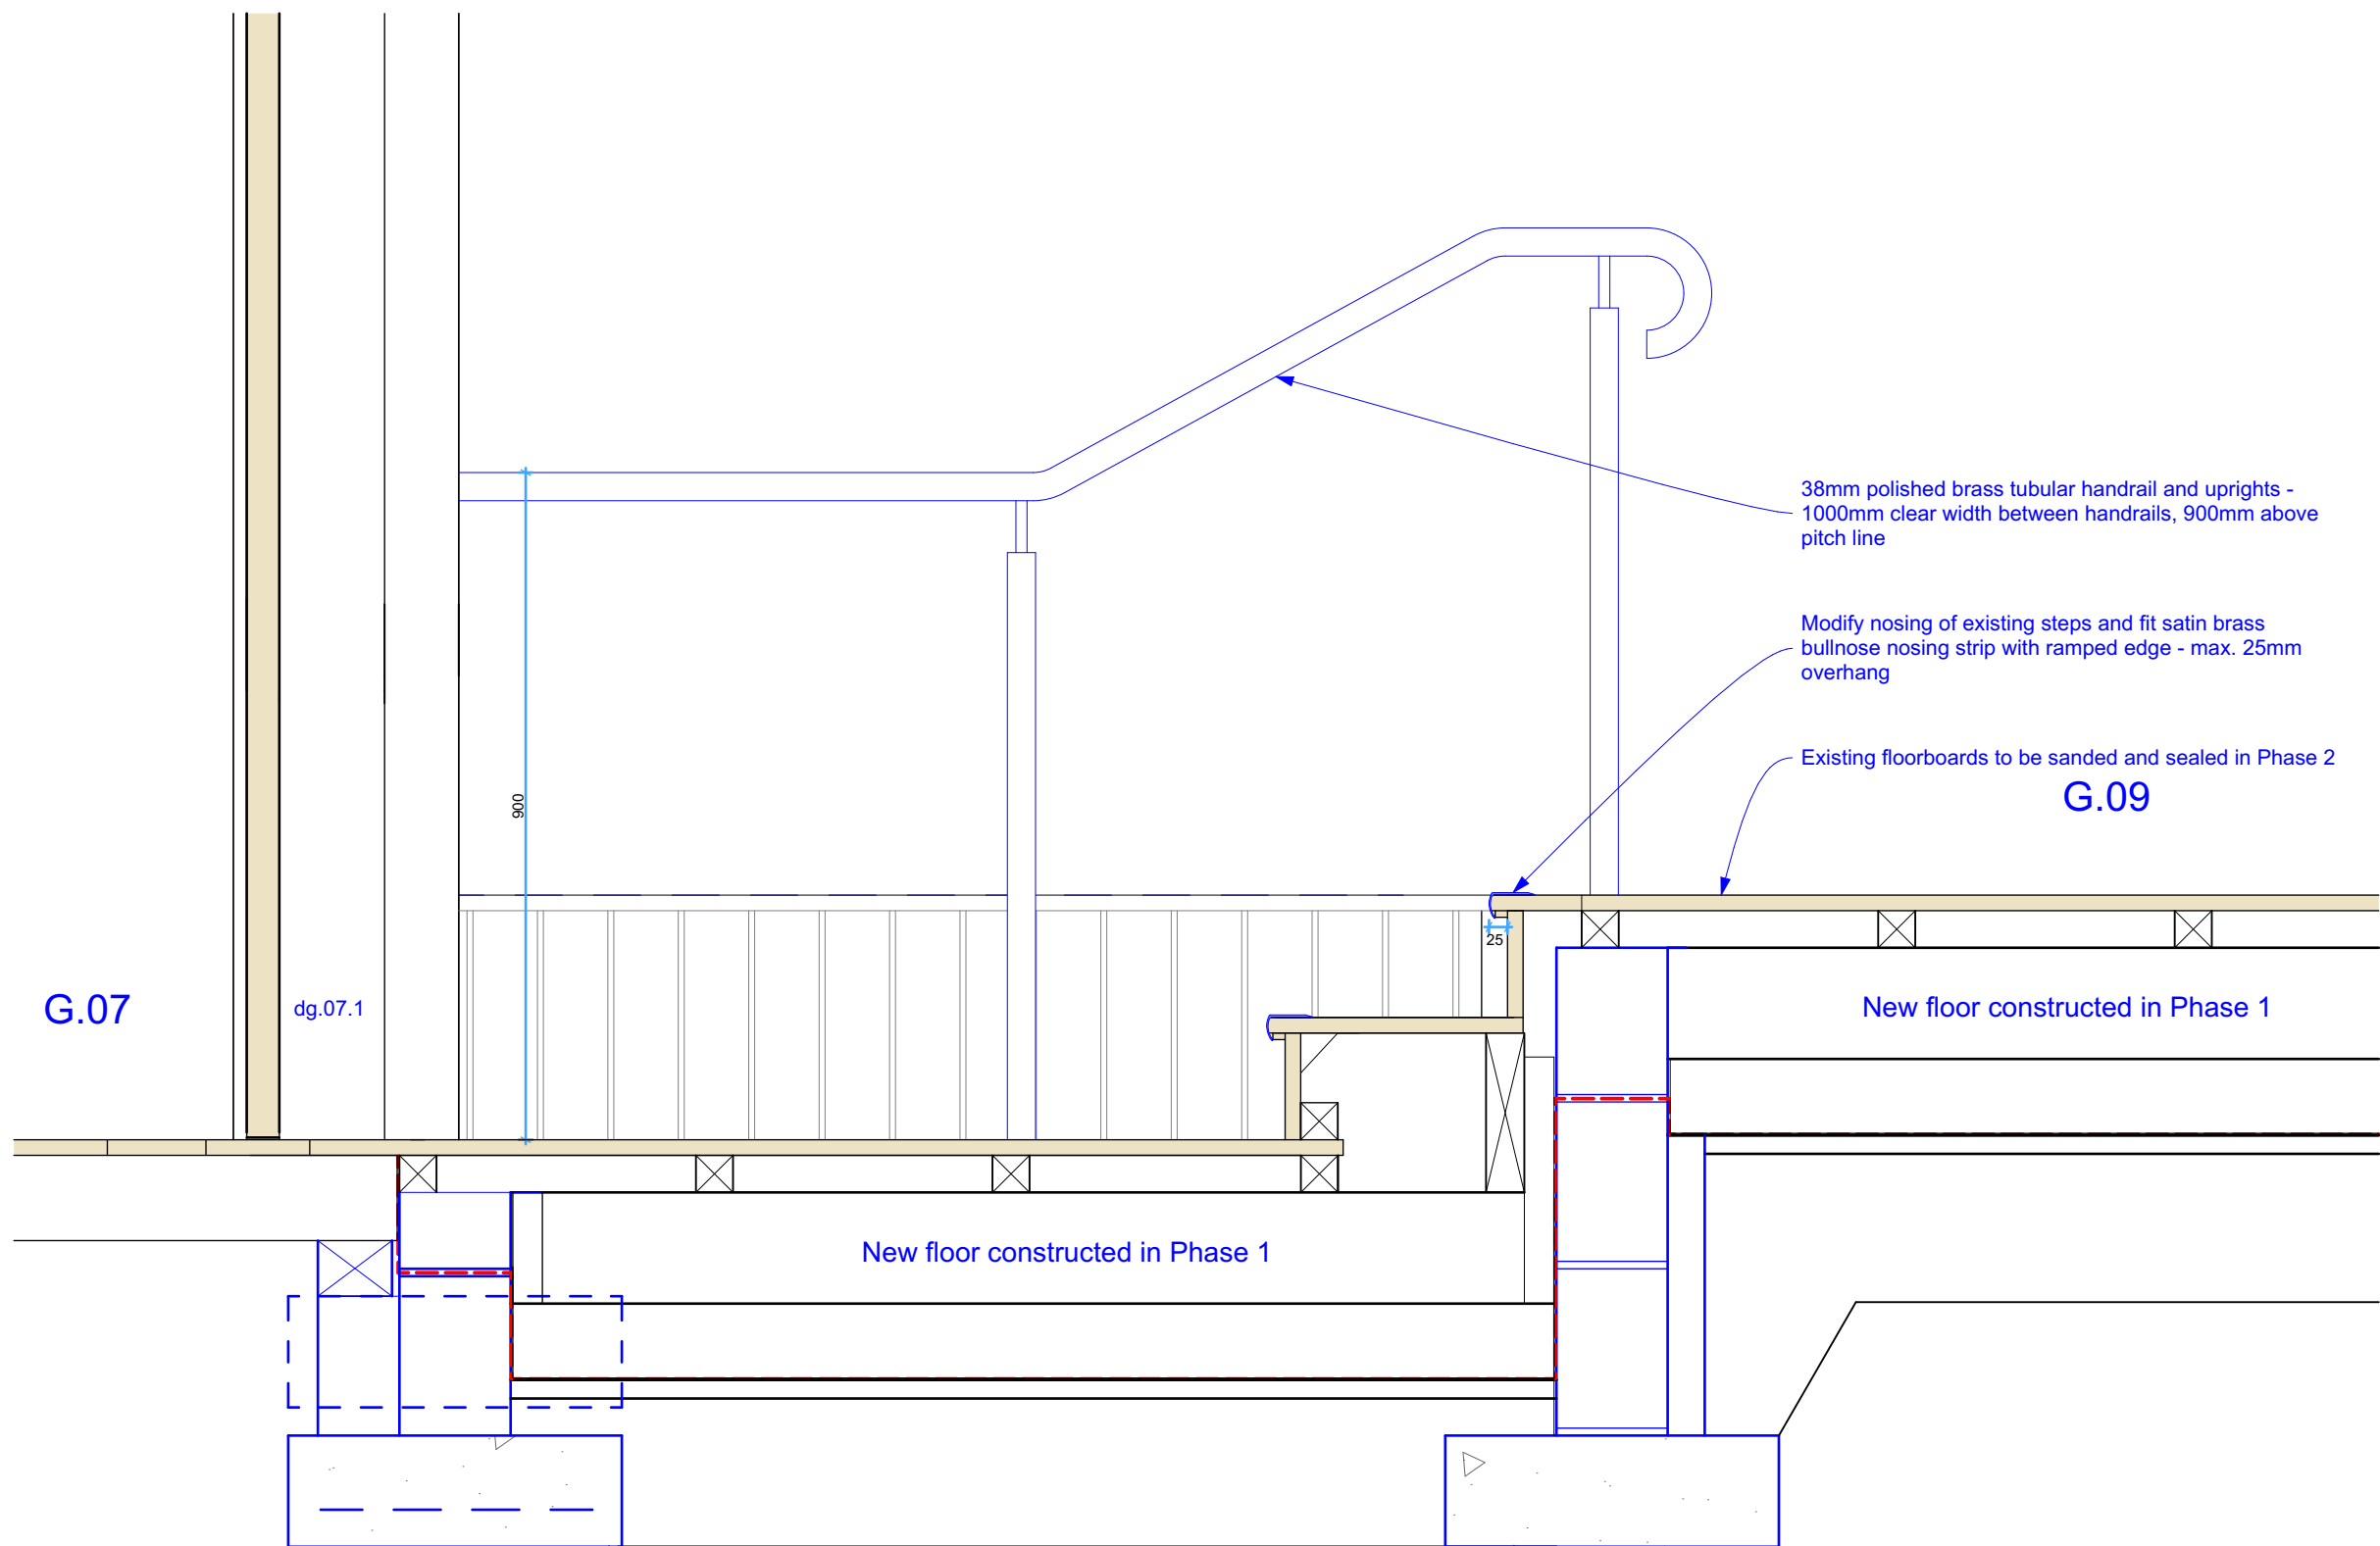


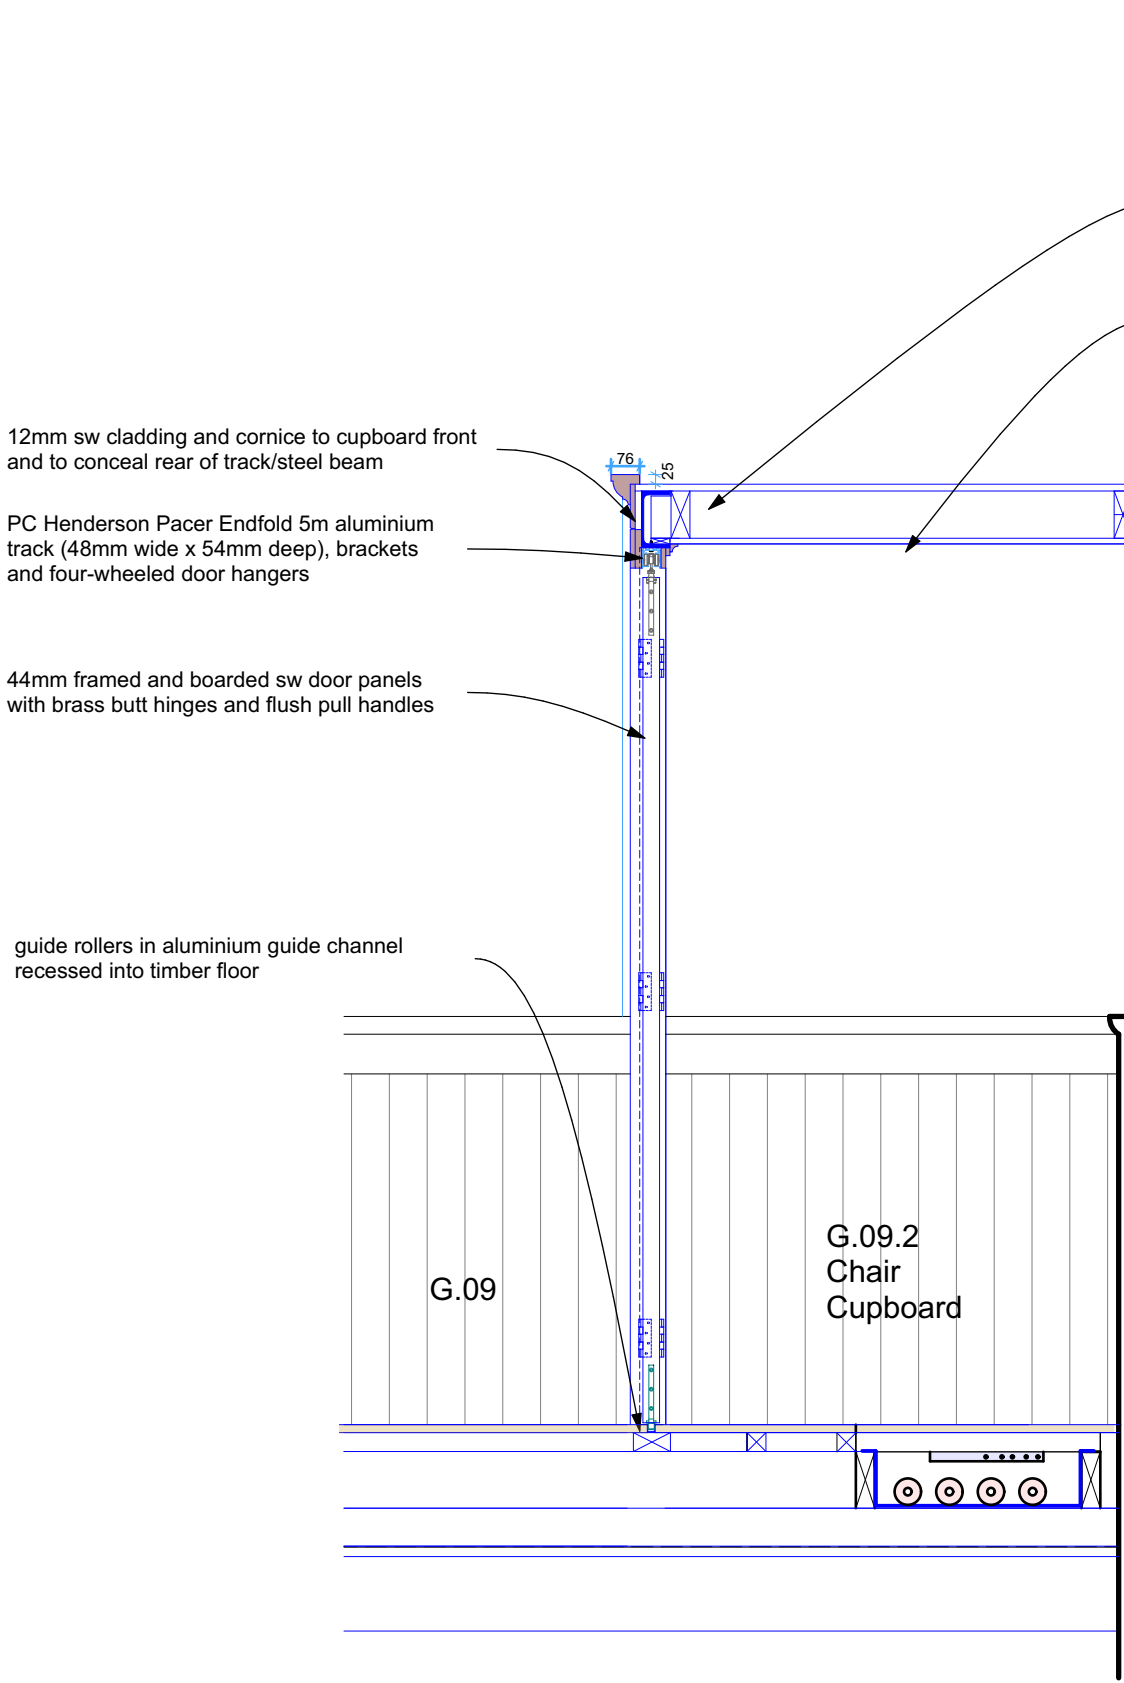

Section through Chair Cupboard

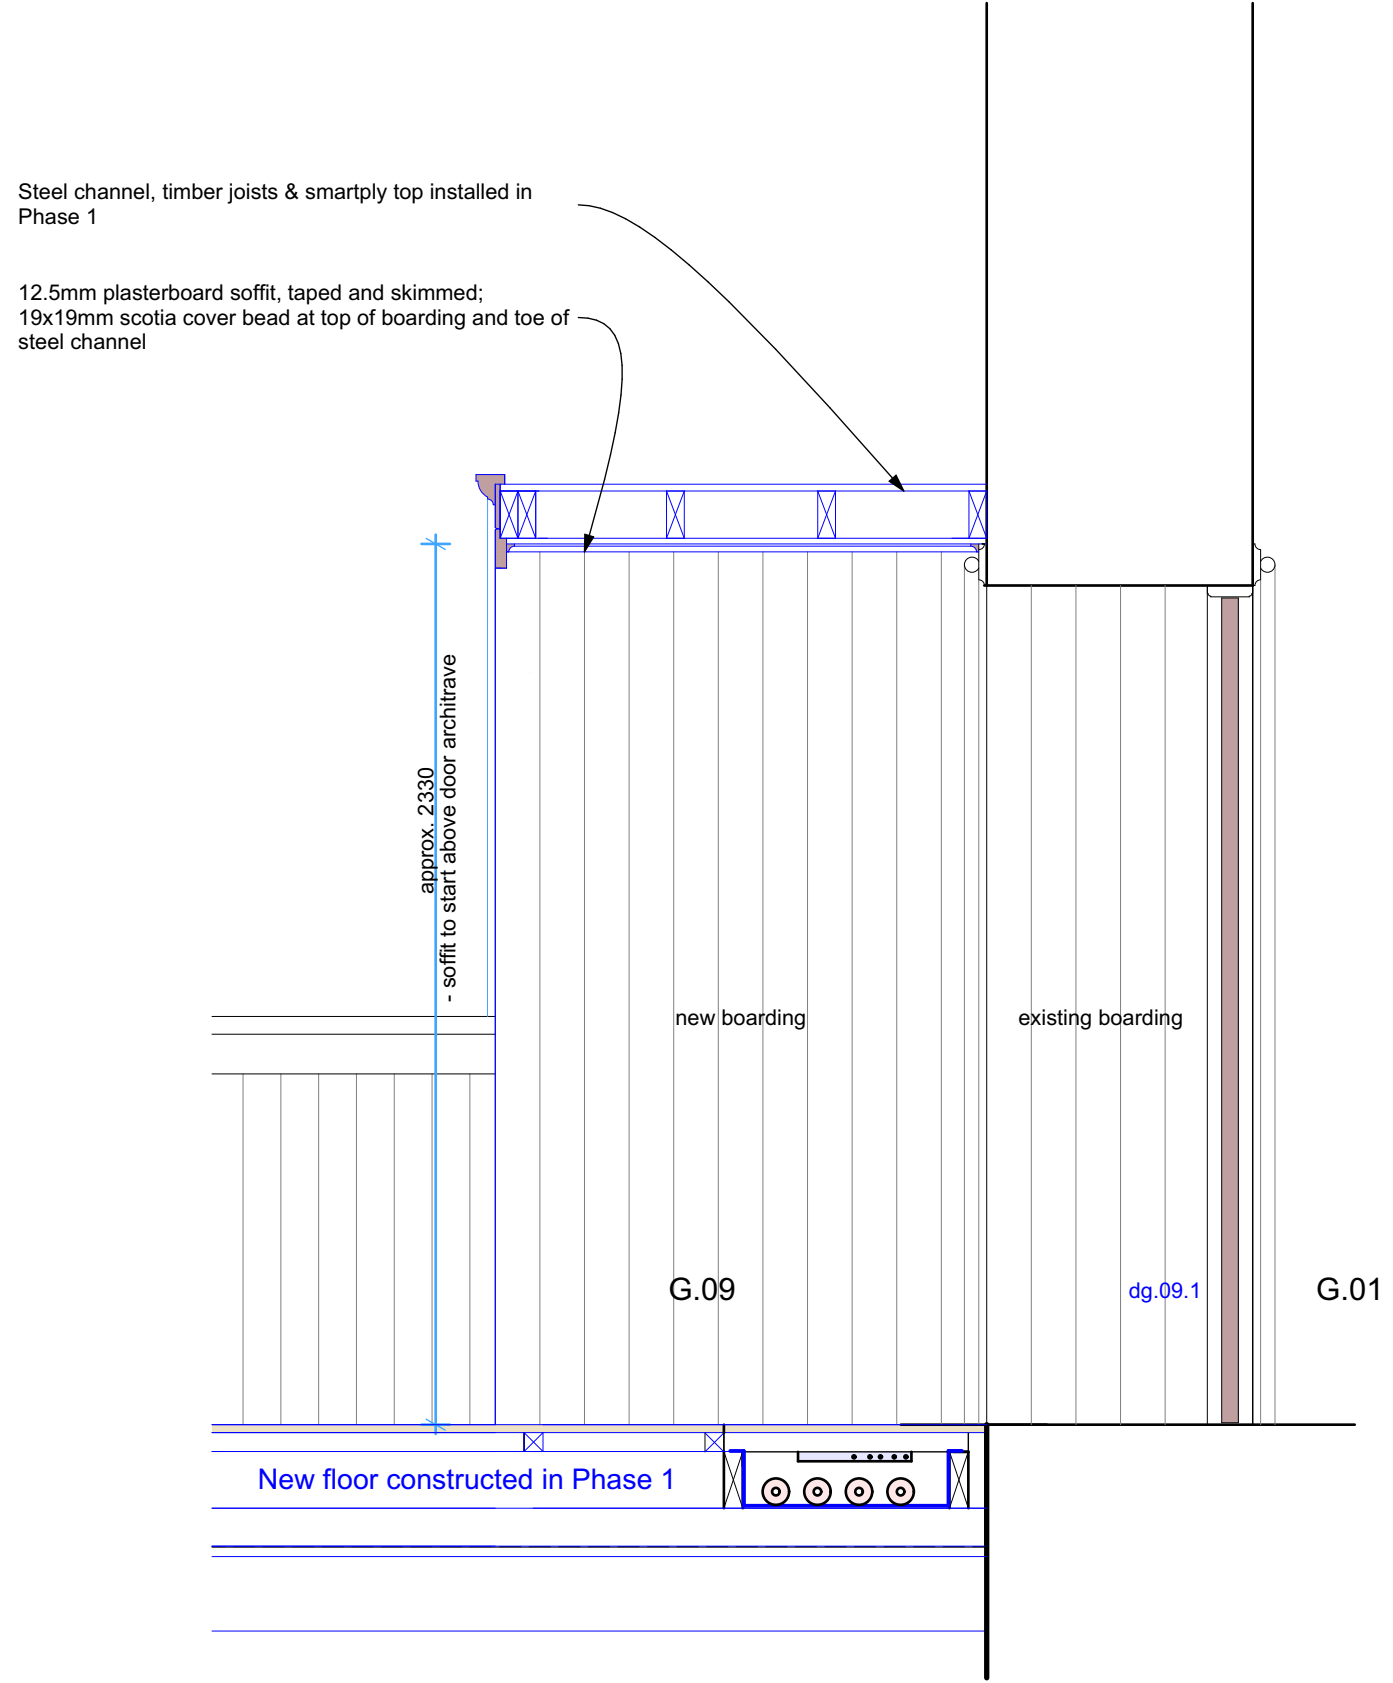

Section through dg.09.1

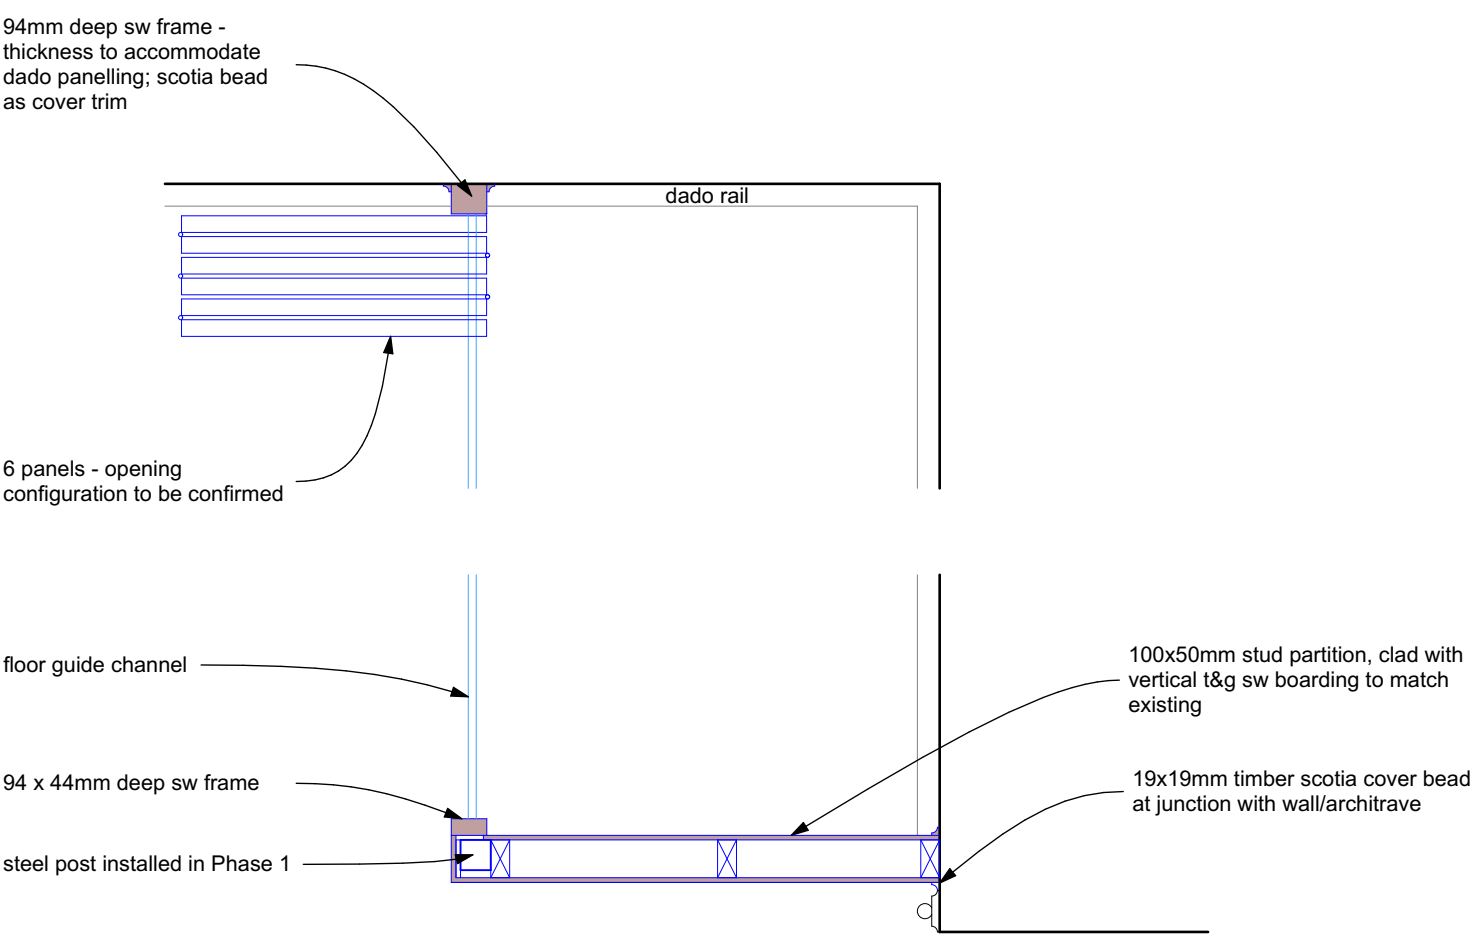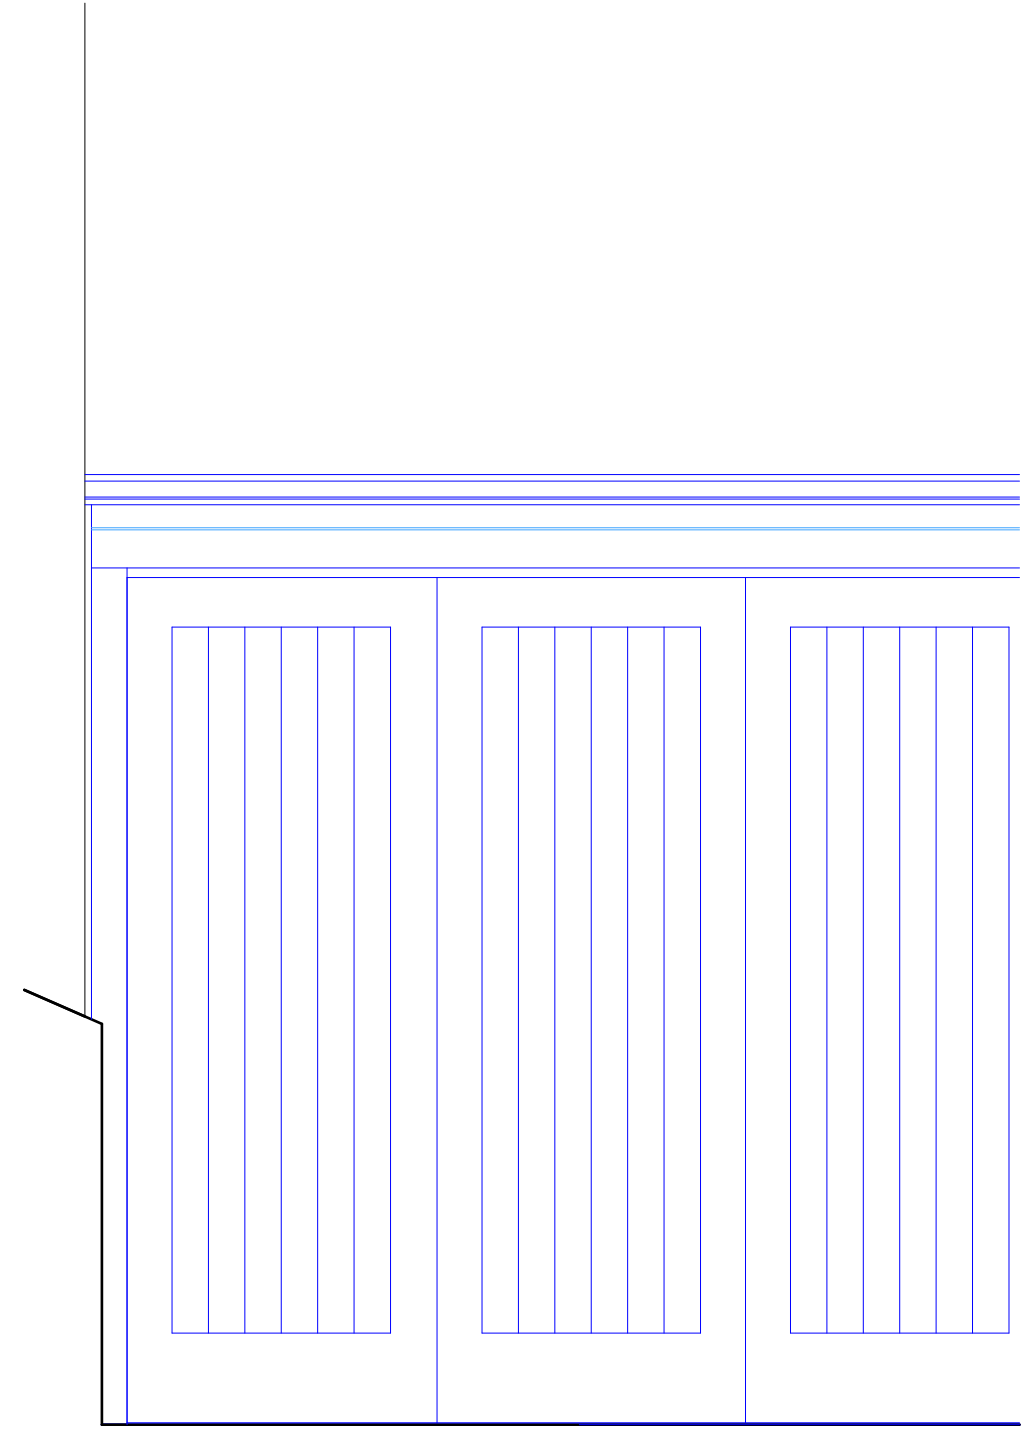

Part plan

DEDALUS ARCHITECTURE

Bath Terrace, Main Street, Moville, Co. Donegal
Tel: +353 (0)749385122 Email: enquiries@dedalusarchitecture.com

JOB No
10-191

Notes:
1. All dimensions to be checked on site
2. This drawing to be read in conjunction with relevant consultant's drawings
3. This drawing is copyright and the property of Dedalus Architecture and is not to be reproduced or copied in whole or in part without the permission of the author.

The Gallowglass Community Centre, Milford


Proposed Chair Cupboards

Scale:
1:20 @ A2

Date:
July 2026

Drawn:
JM

D03

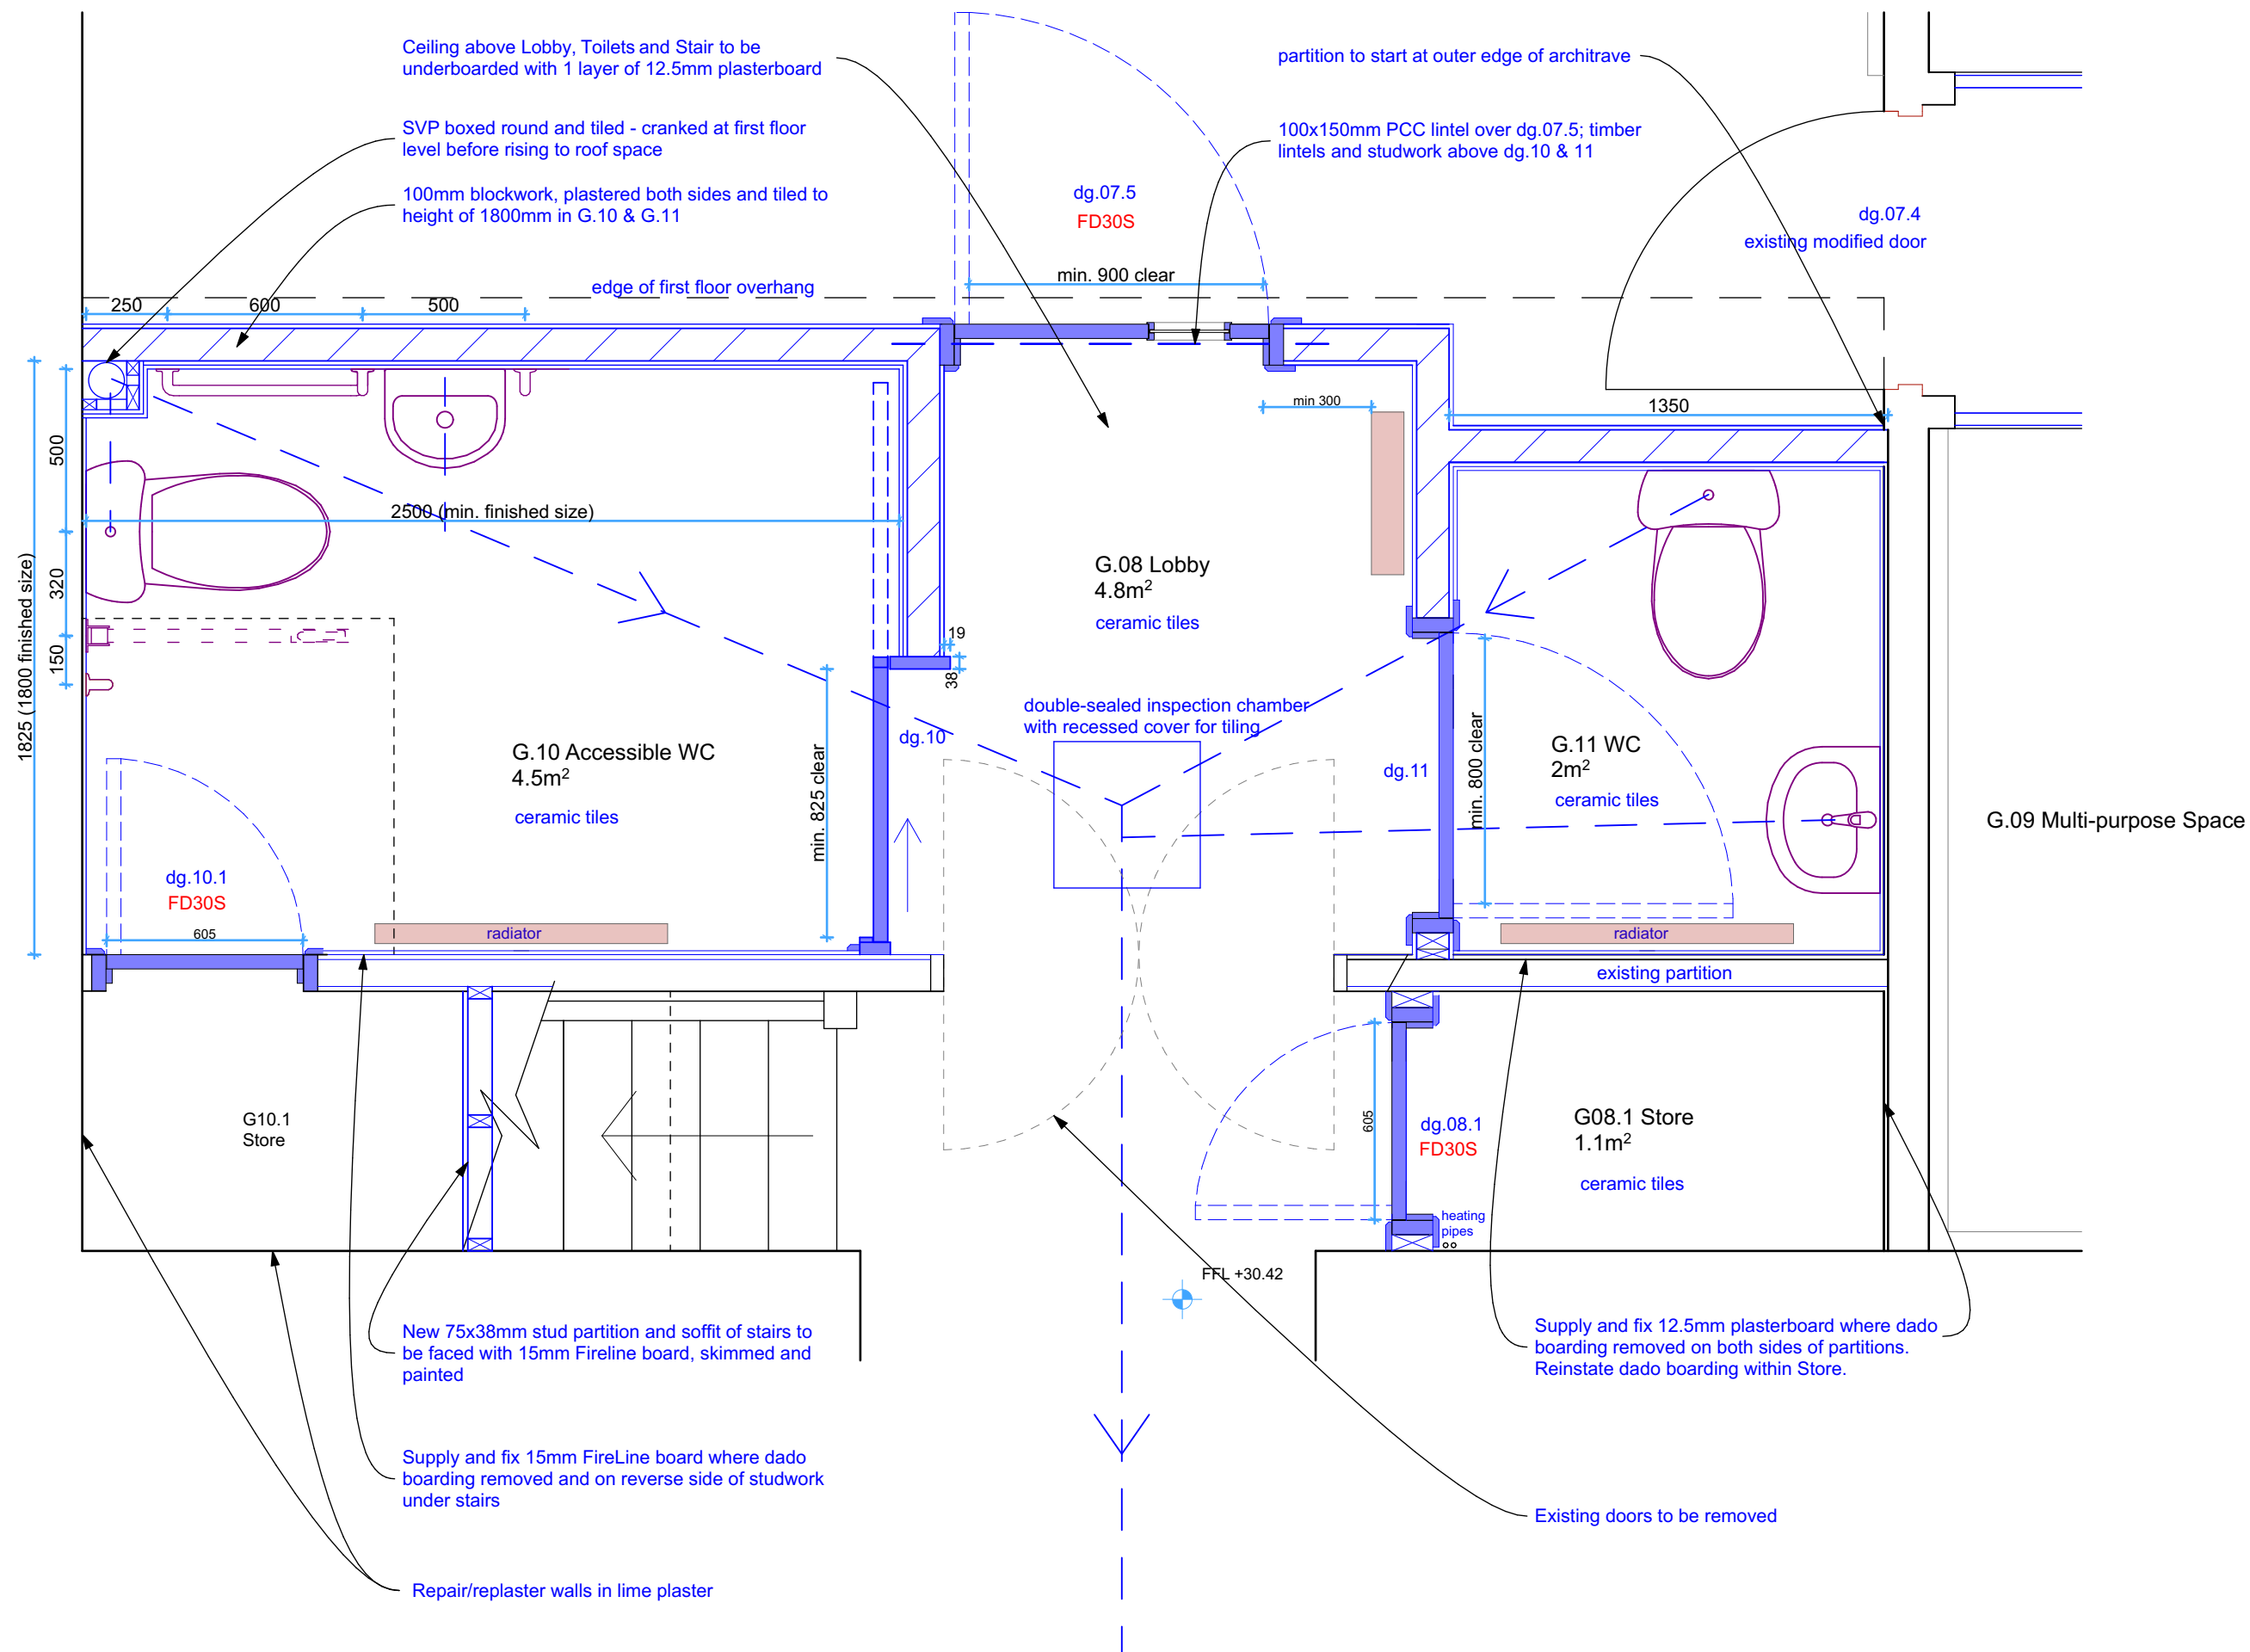




Interior elevation of dg.07.1/wg.07.1

Exterior elevation of dg.07.1/wg.07.1


Section

Interior elevation of wg.09.3


Exterior elevation of wg.09.3

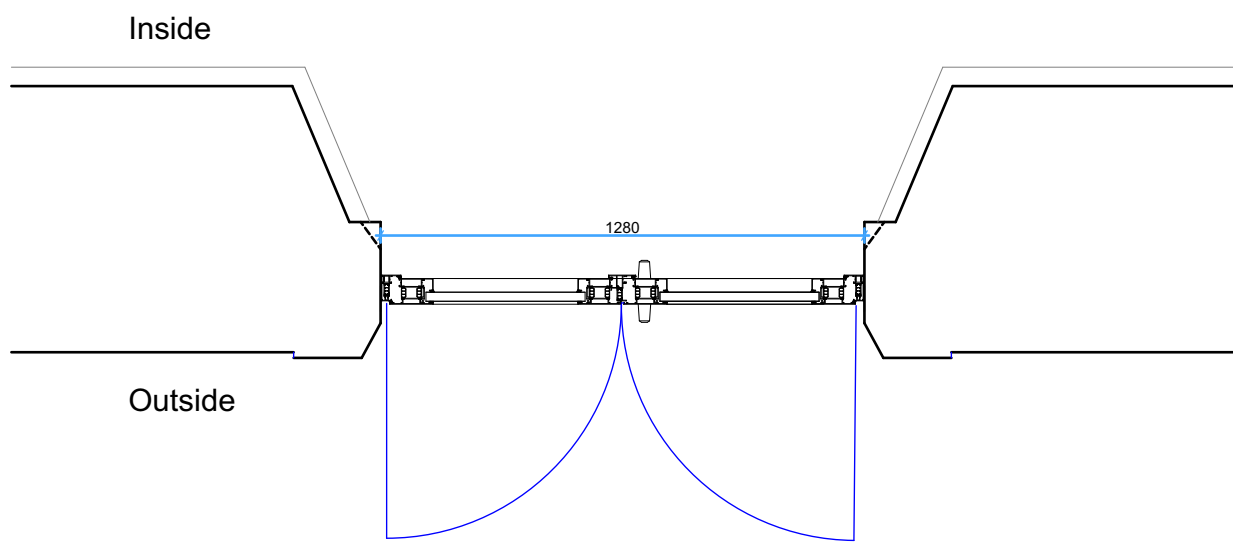

Plan of dg.07.1

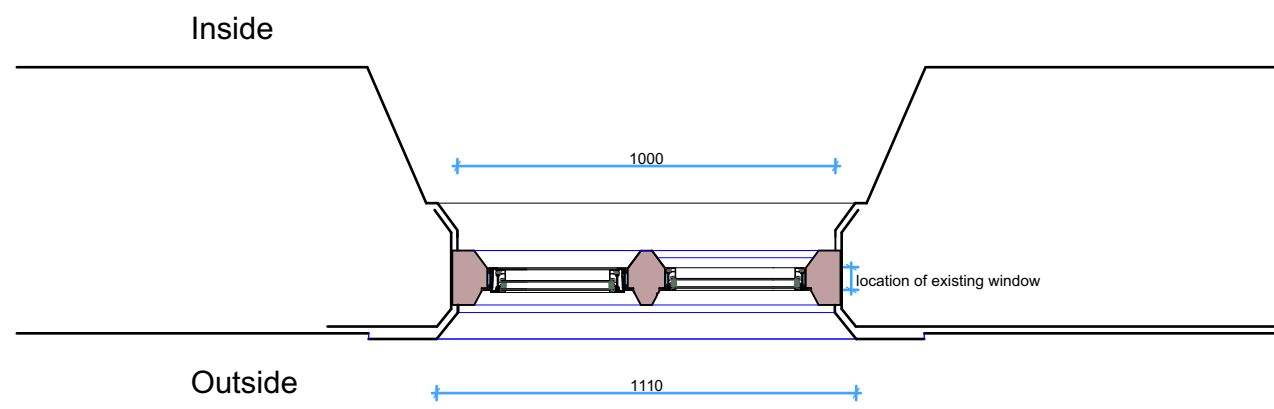

Plan AA of wg.09.3 (opening lights)

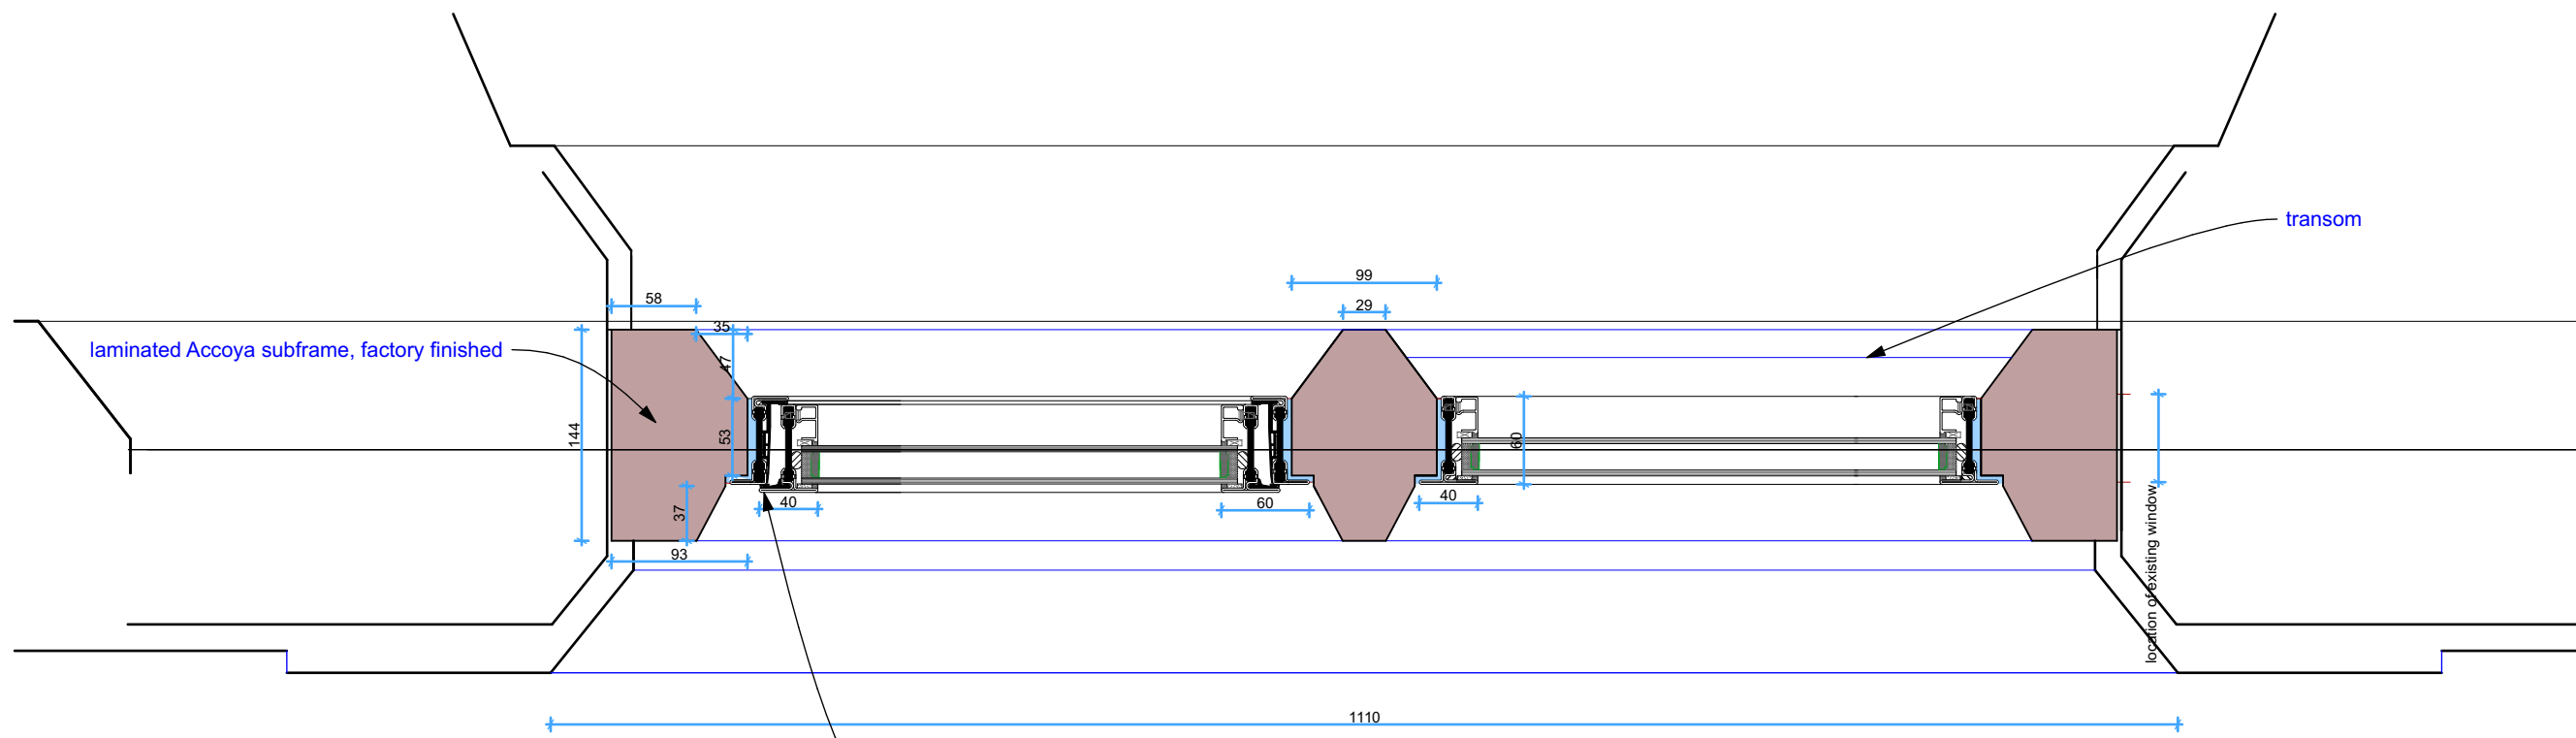

Thermally broken steel-framed windows: Jansen Janisol Arte 2.0 or approved equivalent, powder-coated finish, double insulating glazing - 6 mm low-e toughened outer glass, 16 mm argon gas-filled cavity with warm edge spacer bar, and 6 mm clear toughened inner glass, achieving centre pane U-value $U_g \leq 1.0$ W/m²K and complete window U-value $U_w \leq 1.4$ W/m²K.

Jamb and mullion details 1:5

Bath Terrace, Main Street, Moville, Co. Donegal
Tel: +353 (0)749385122 Email: enquiries@dedalusarchitecture.com

DEDALUS ARCHITECTURE

JOB No
10-191

The Gallowglass Community Centre, Milford
Proposed Door and Window Details


Scale:
1:20, 1:5 @ A1

Date:
July 2026


Drawn:
JM

D05


Notes:
1. All dimensions to be checked on site.
2. This drawing to be read in conjunction with relevant consultant's drawings and the property of Dedalus Architecture and is not to be reproduced or copied in whole or in part without the permission of the author.

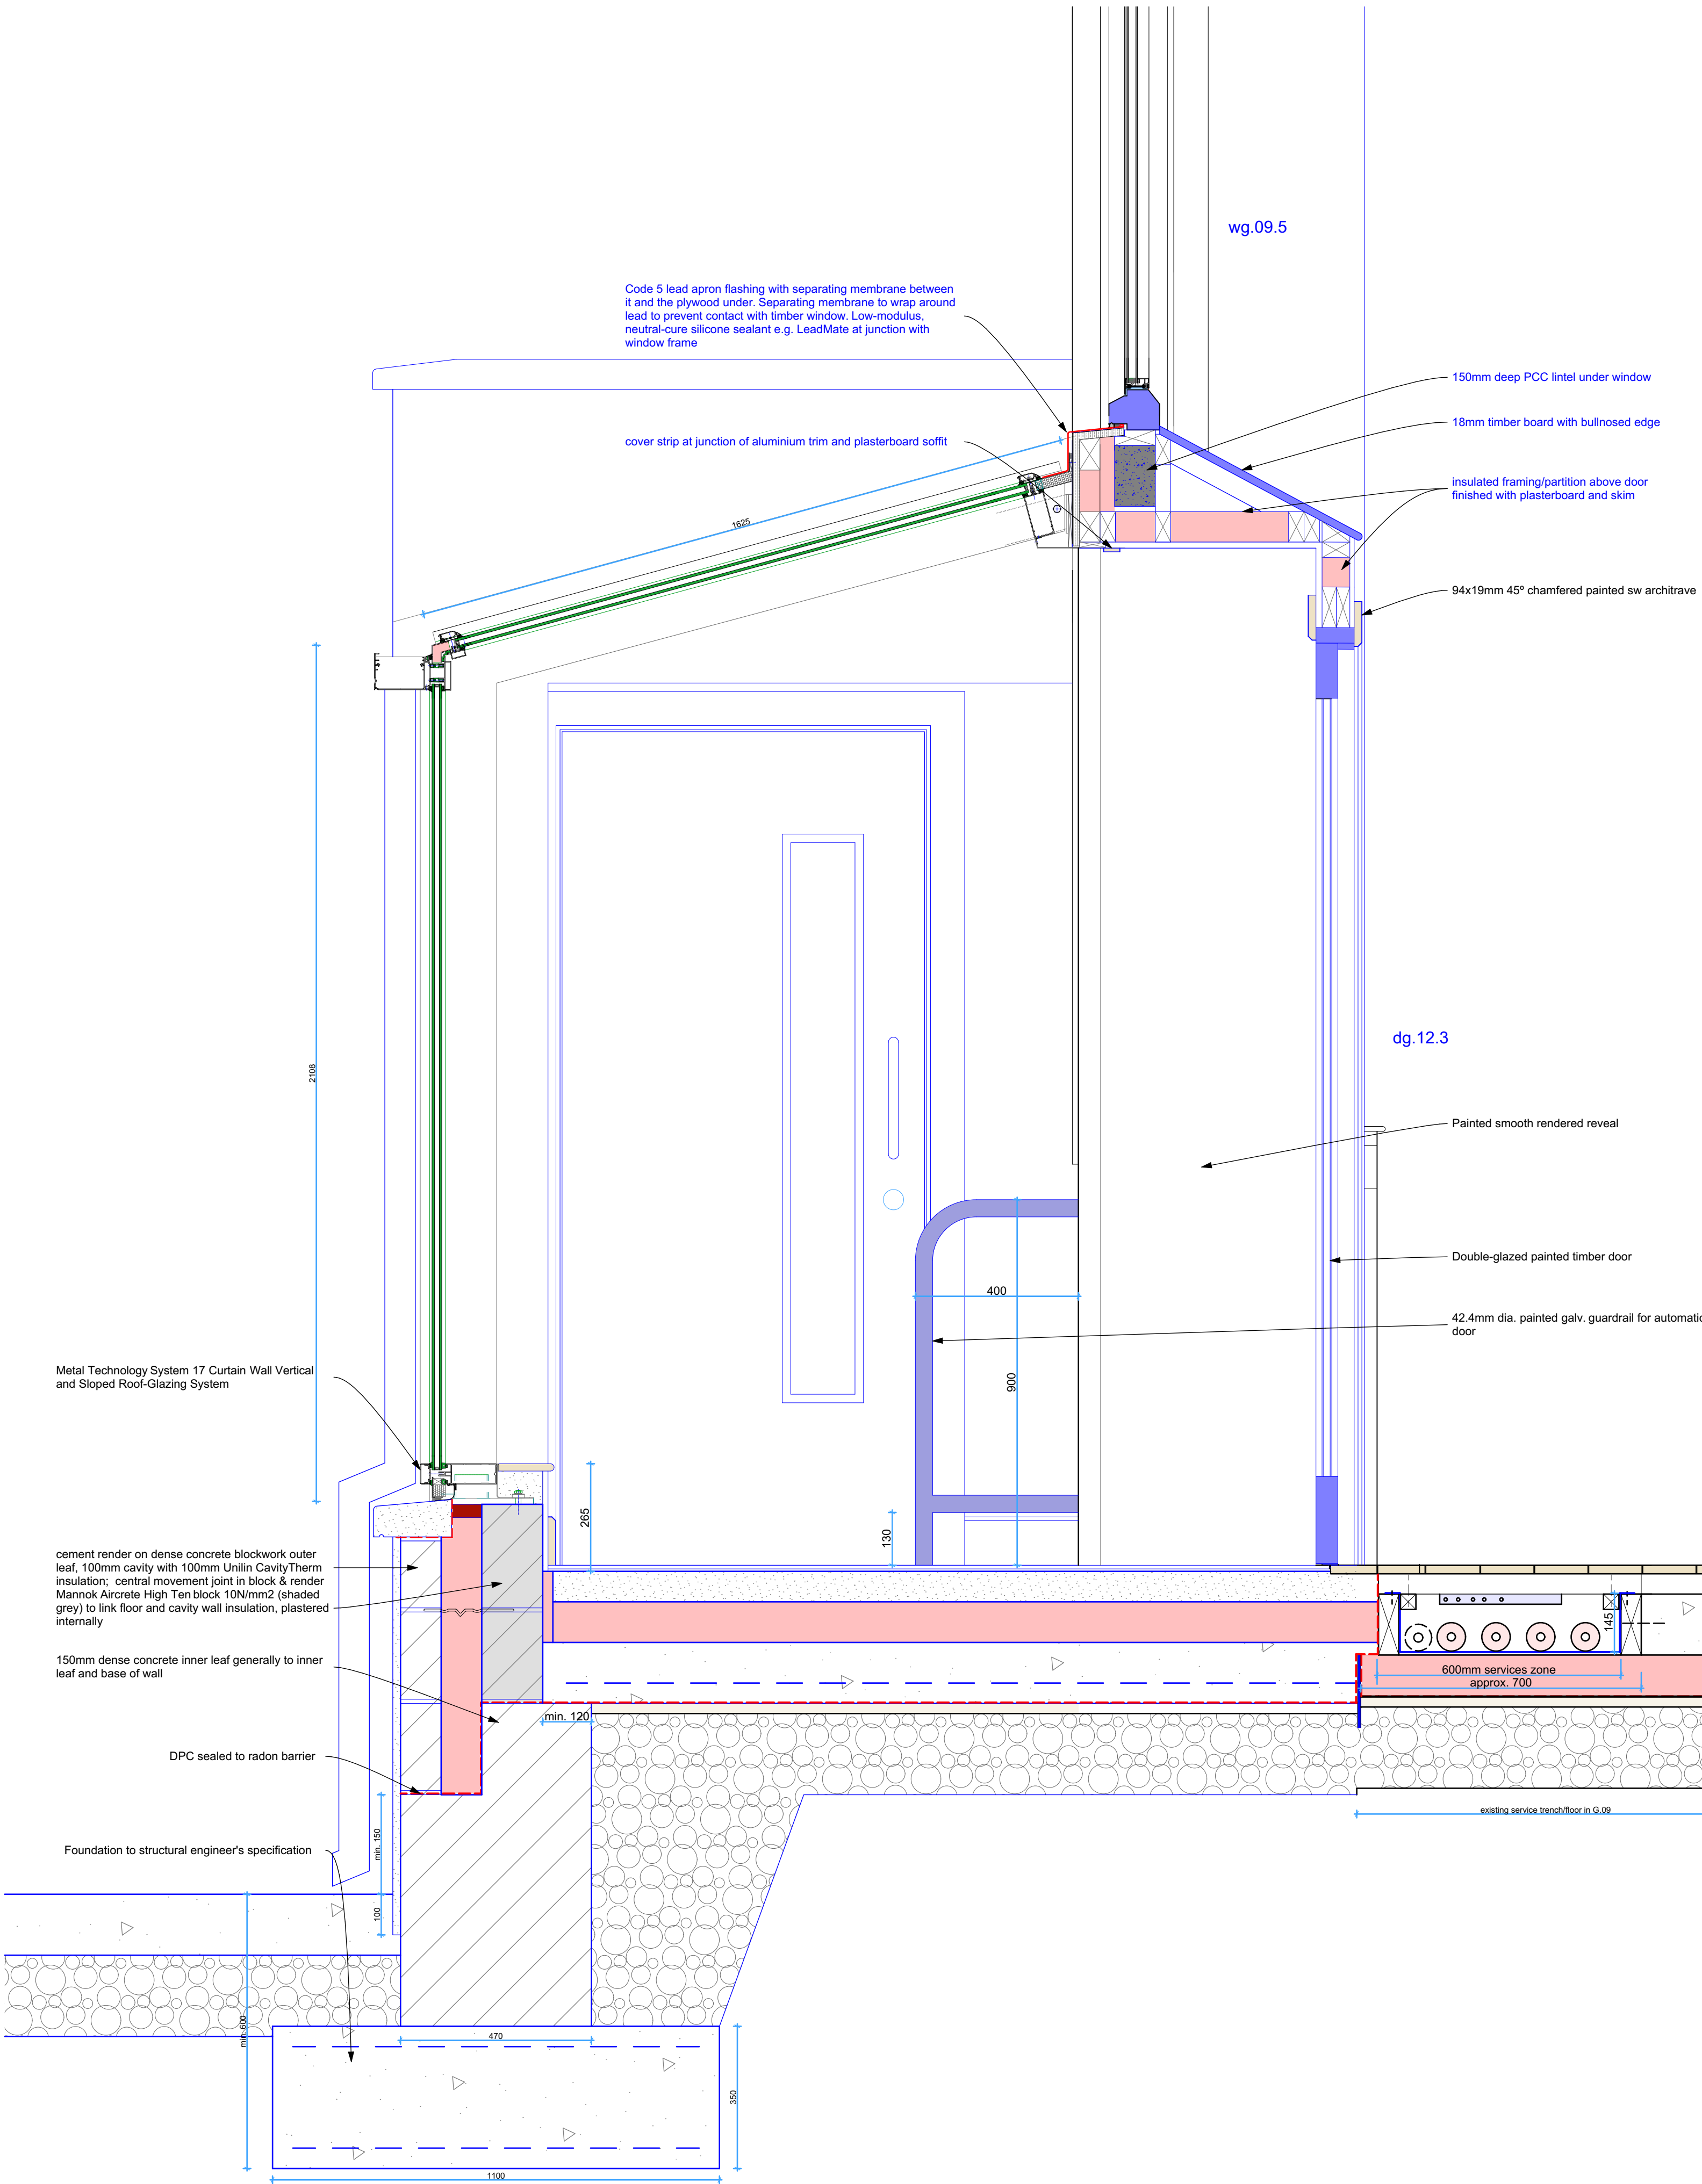


Section through glazed link at kitchen landing level

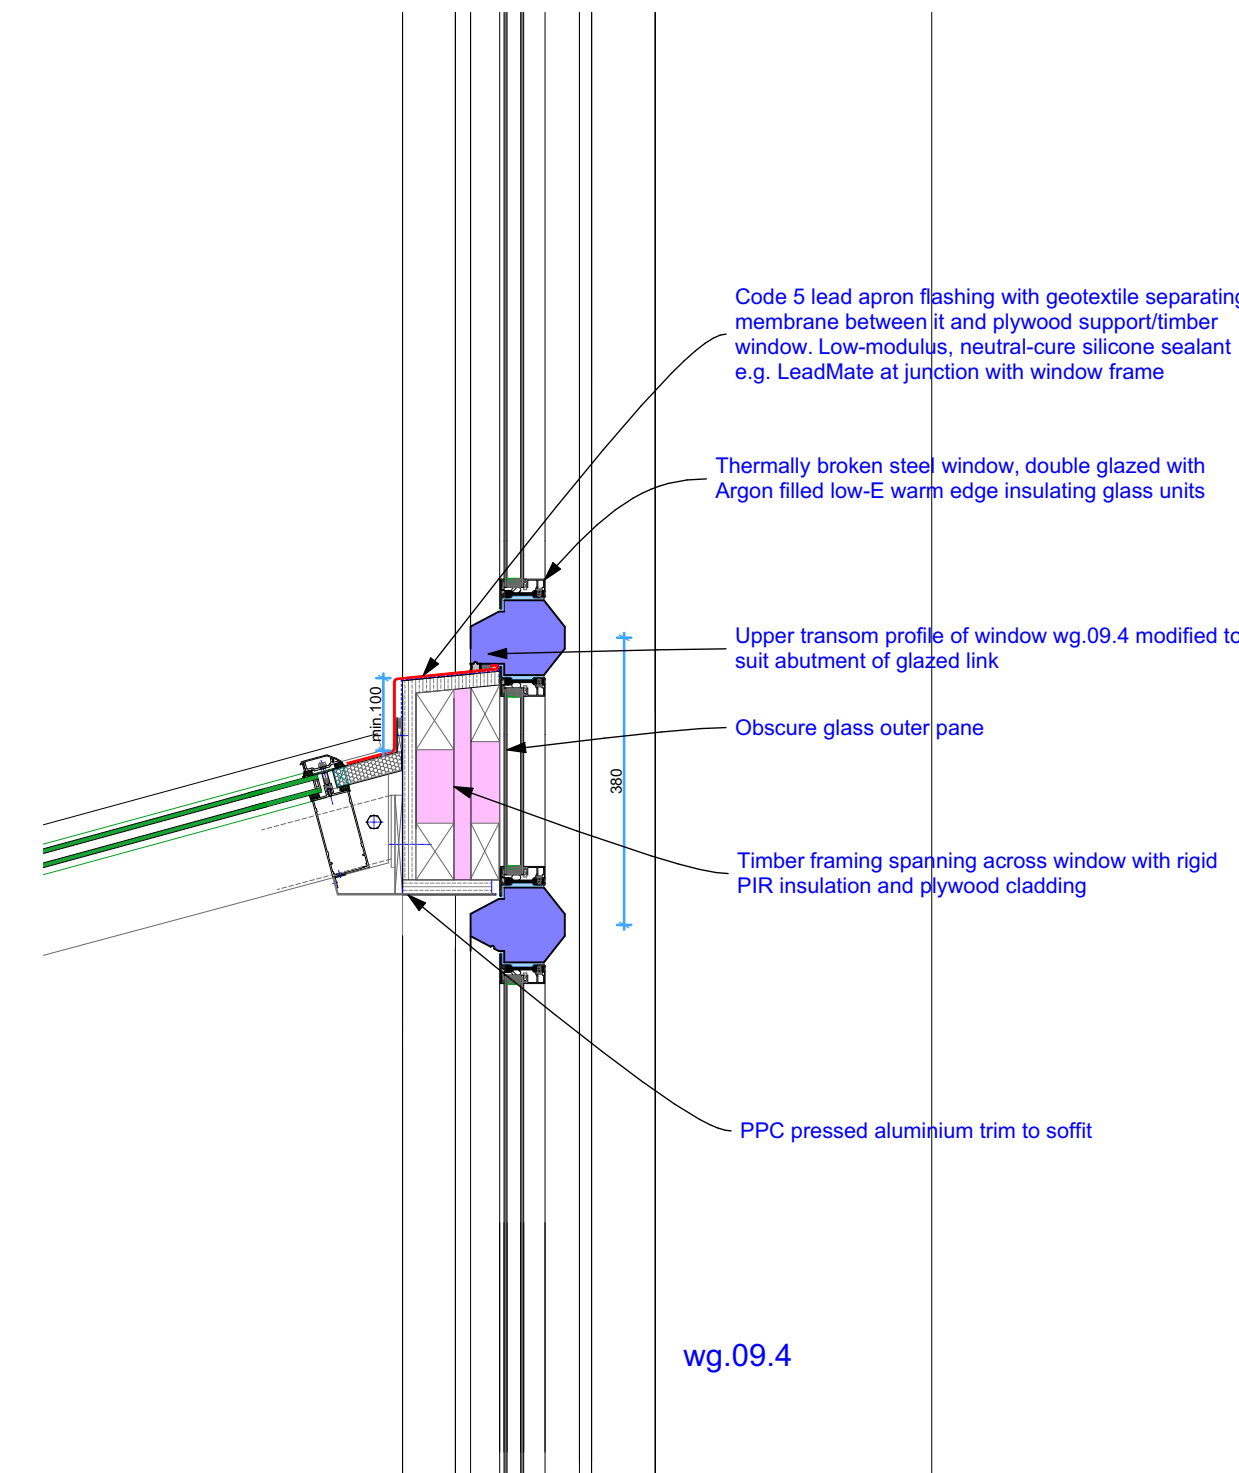

Section through head of glazed link at wg.09.4

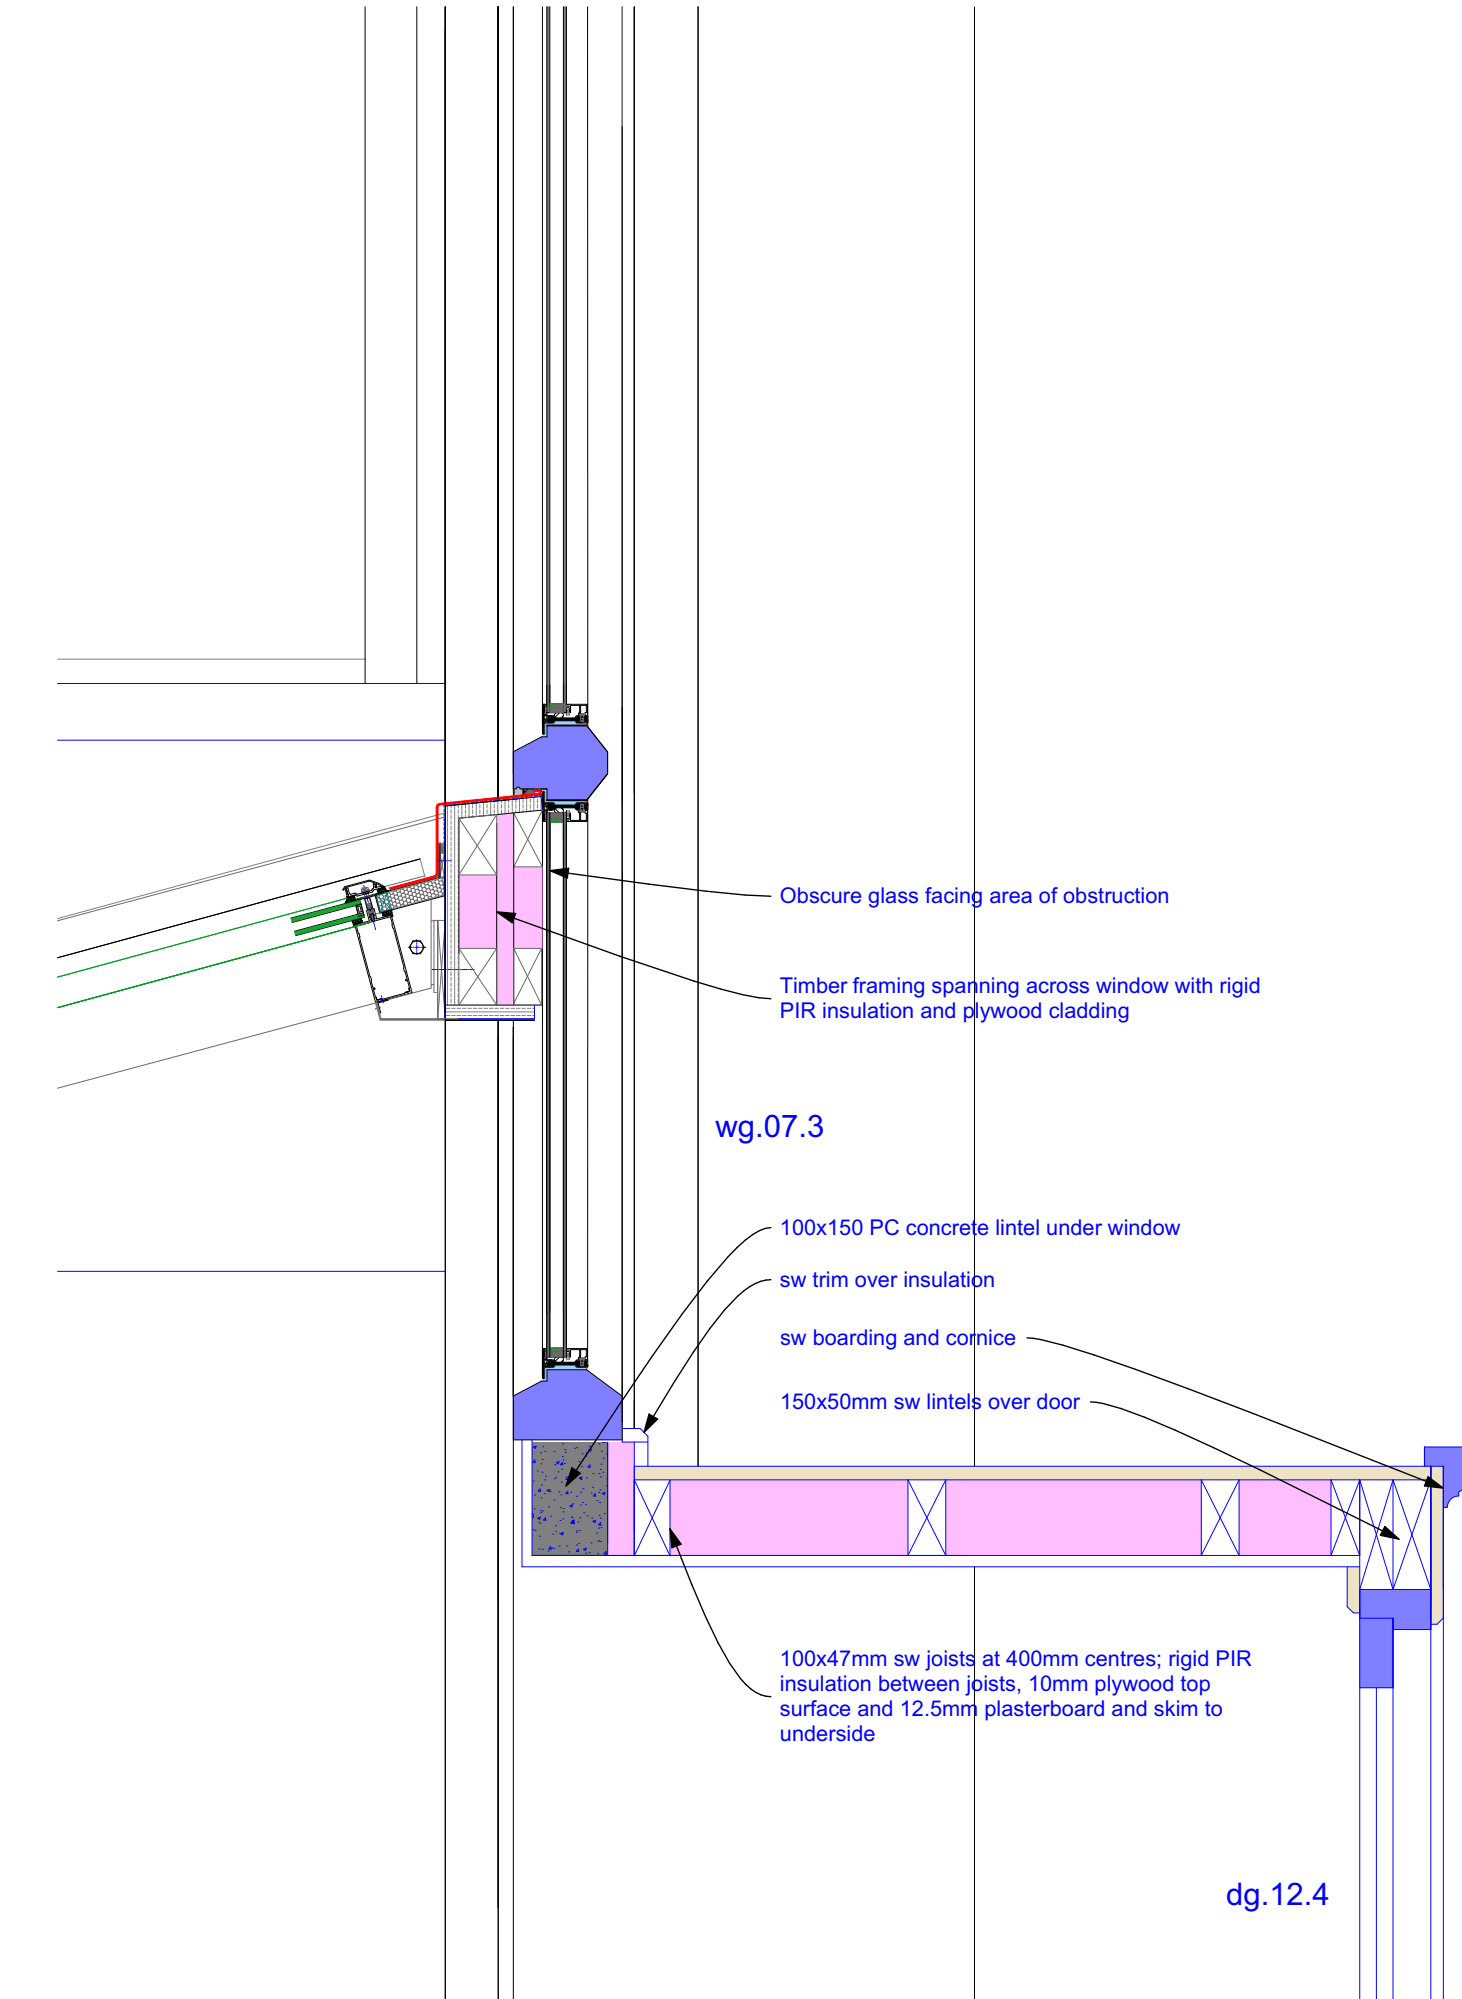


Section above door dg.12.4

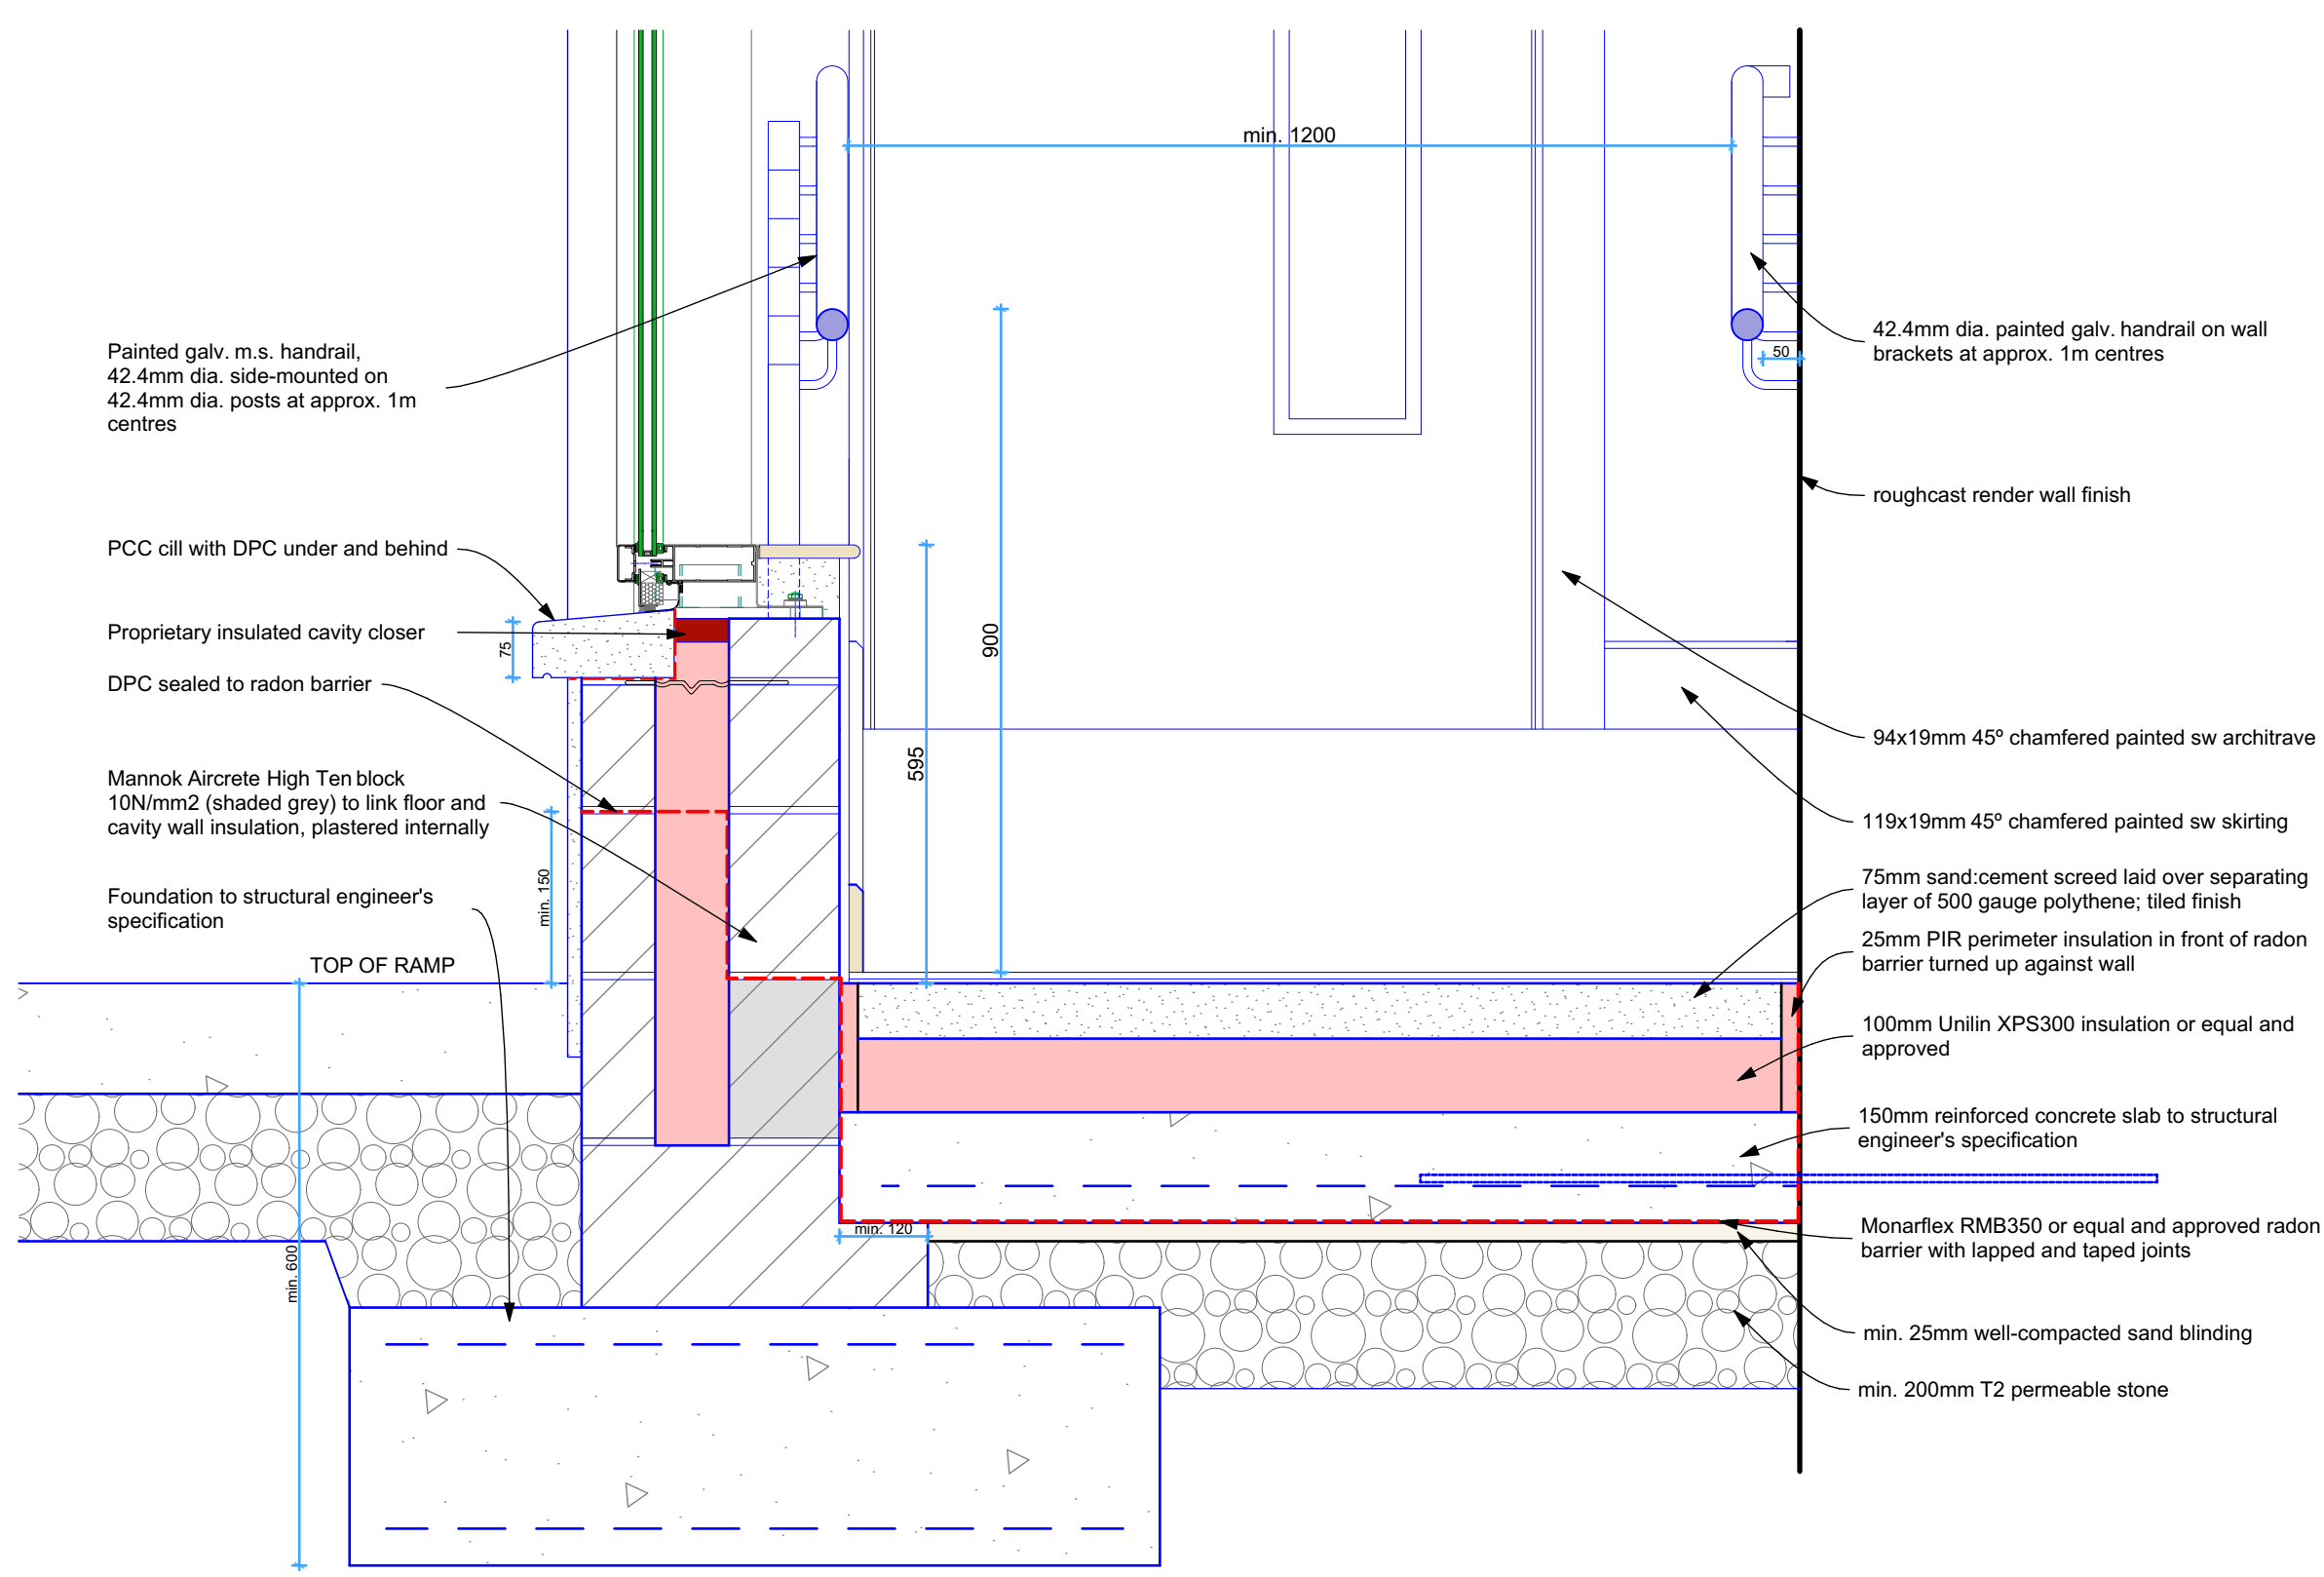


Section through glazed link at lowest landing level


DEDALUS ARCHITECTURE	Bath Terrace, Main Street, Mowile, Co. Donegal	JOB No 10-191
	Tel: +353 (0)749385122 Email: enquiries@dedalusarchitecture.com	Notes: 1. All dimensions to be checked on site. 2. This drawing to be read in conjunction with relevant consultant's drawings. 3. This drawing is copyright and the property of Dedalus Architecture and is not to be reproduced or copied in whole or in part without the permission of the author.
	The Gallowglass Community Centre, Milford	Proposed Glazed Link Details
	Scale: 1:10 @ A1	Date: July 2026 Drawn: JM D06

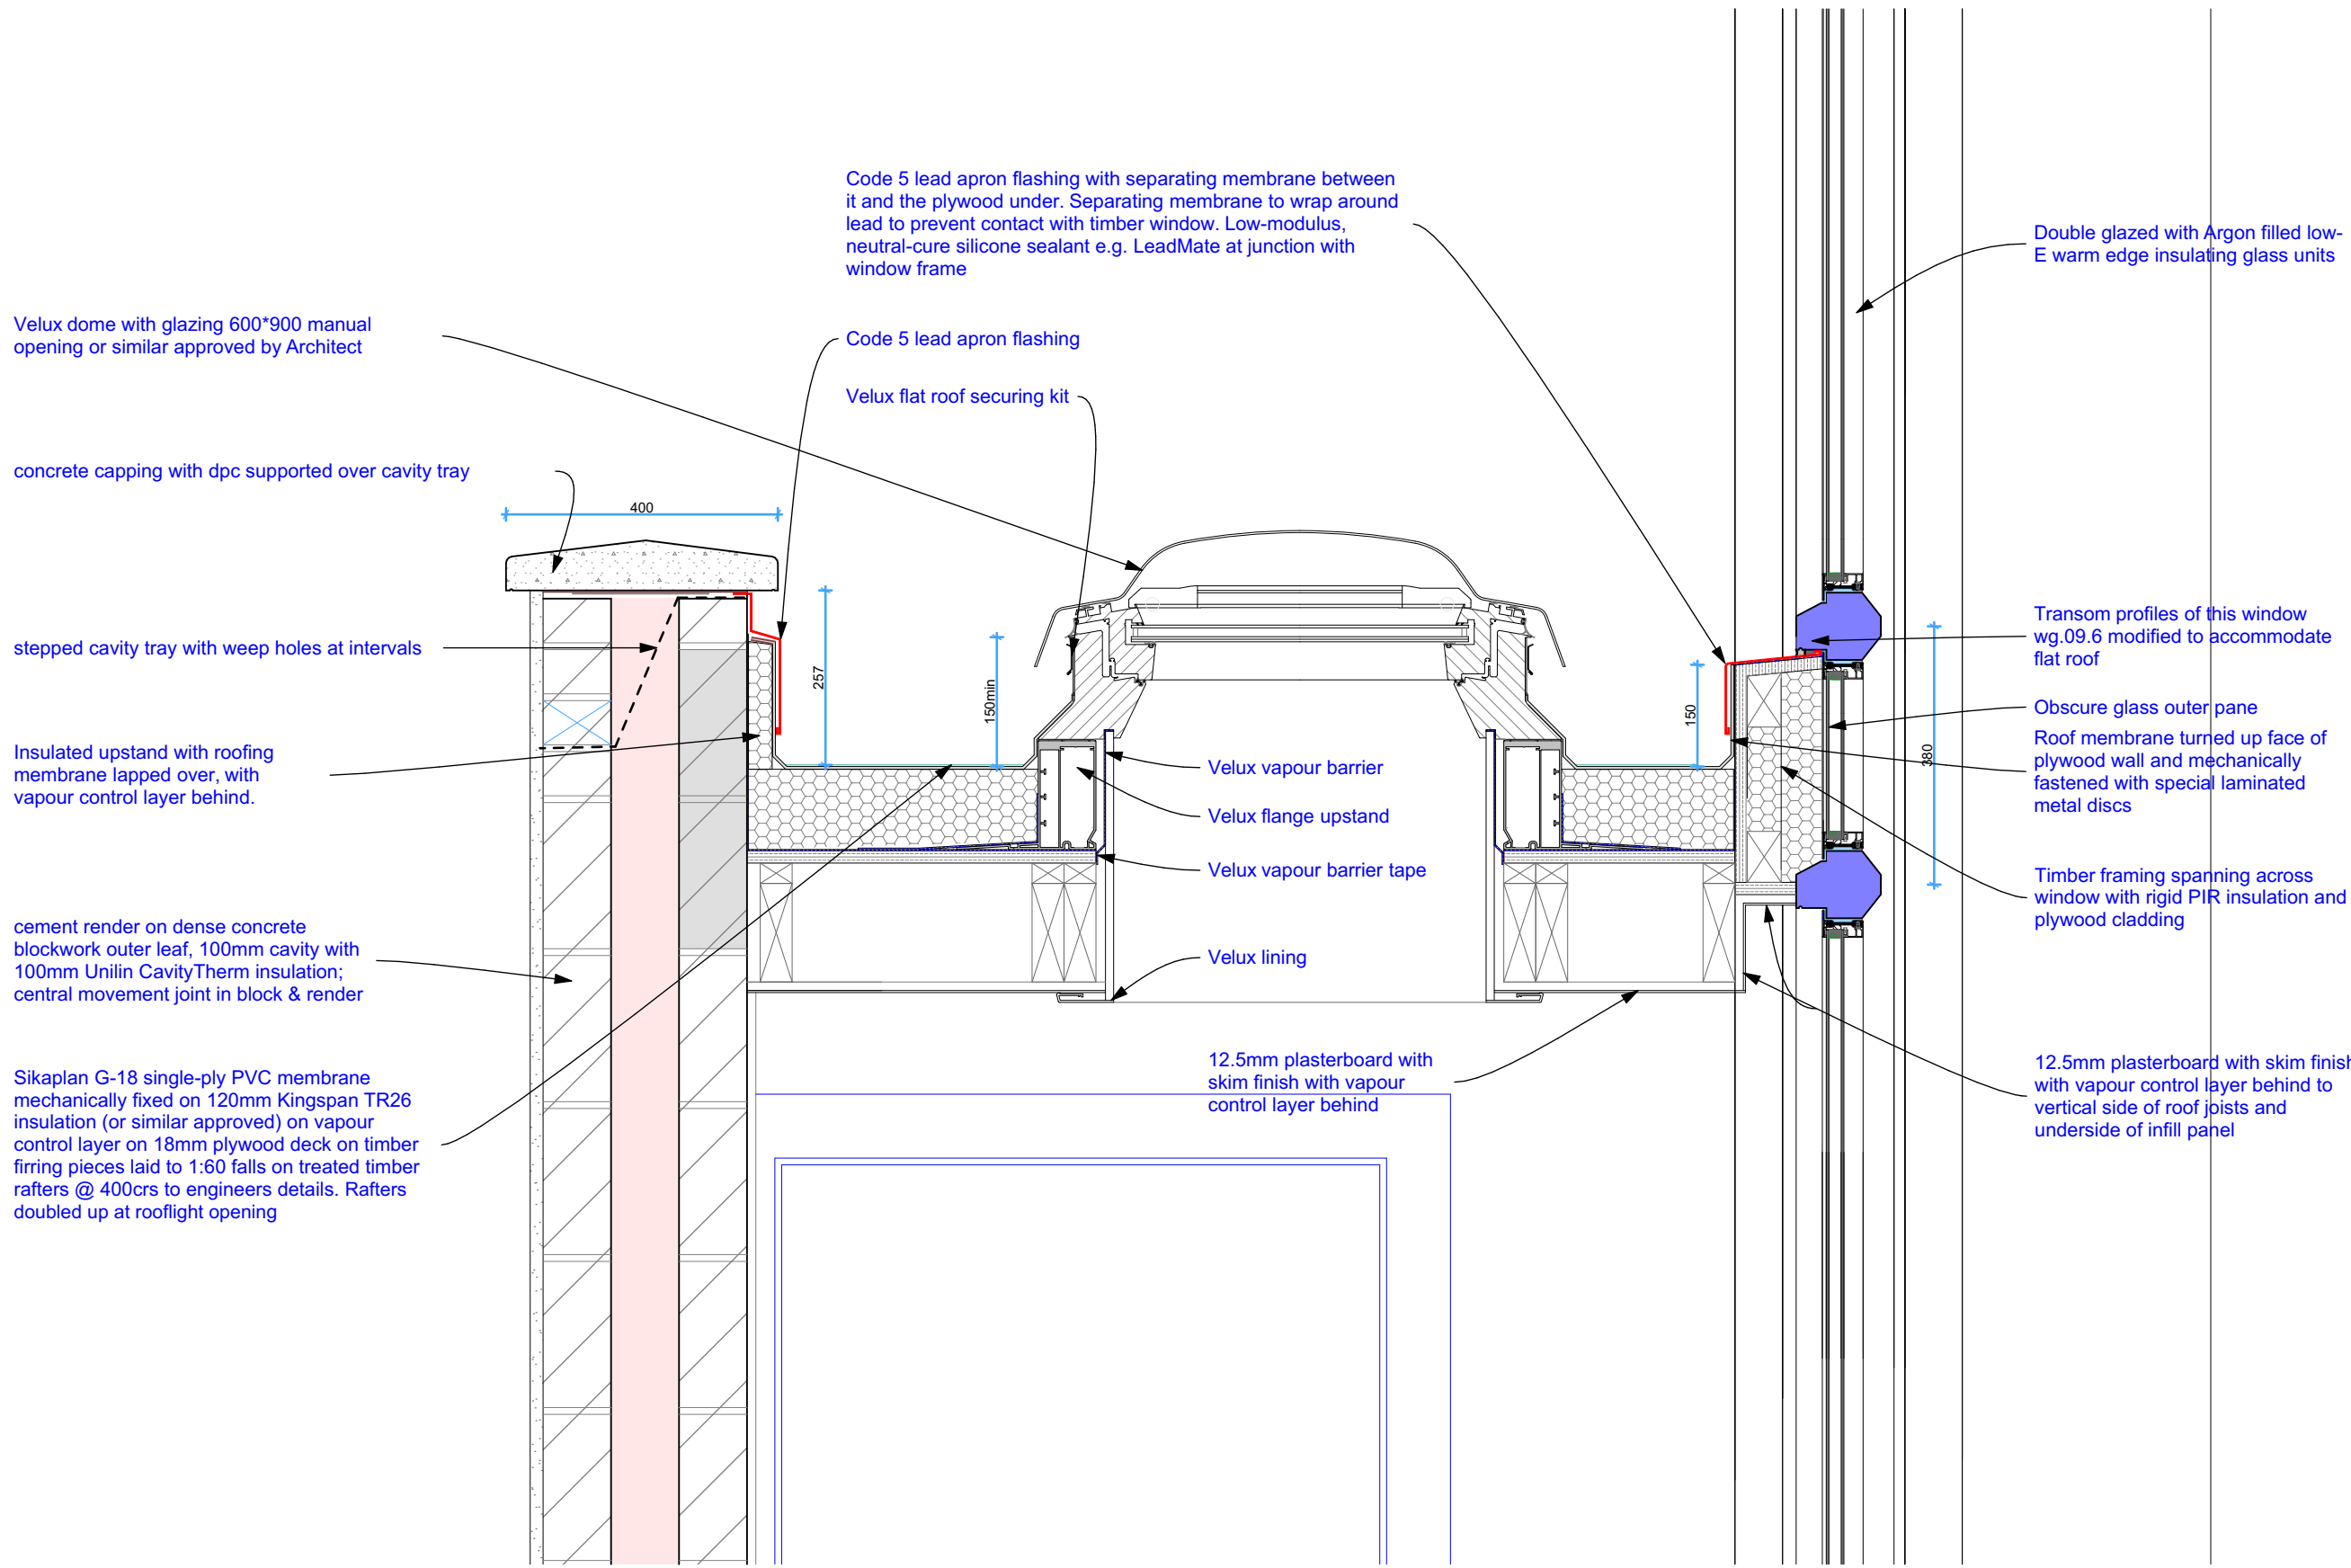


Section AA 1:10

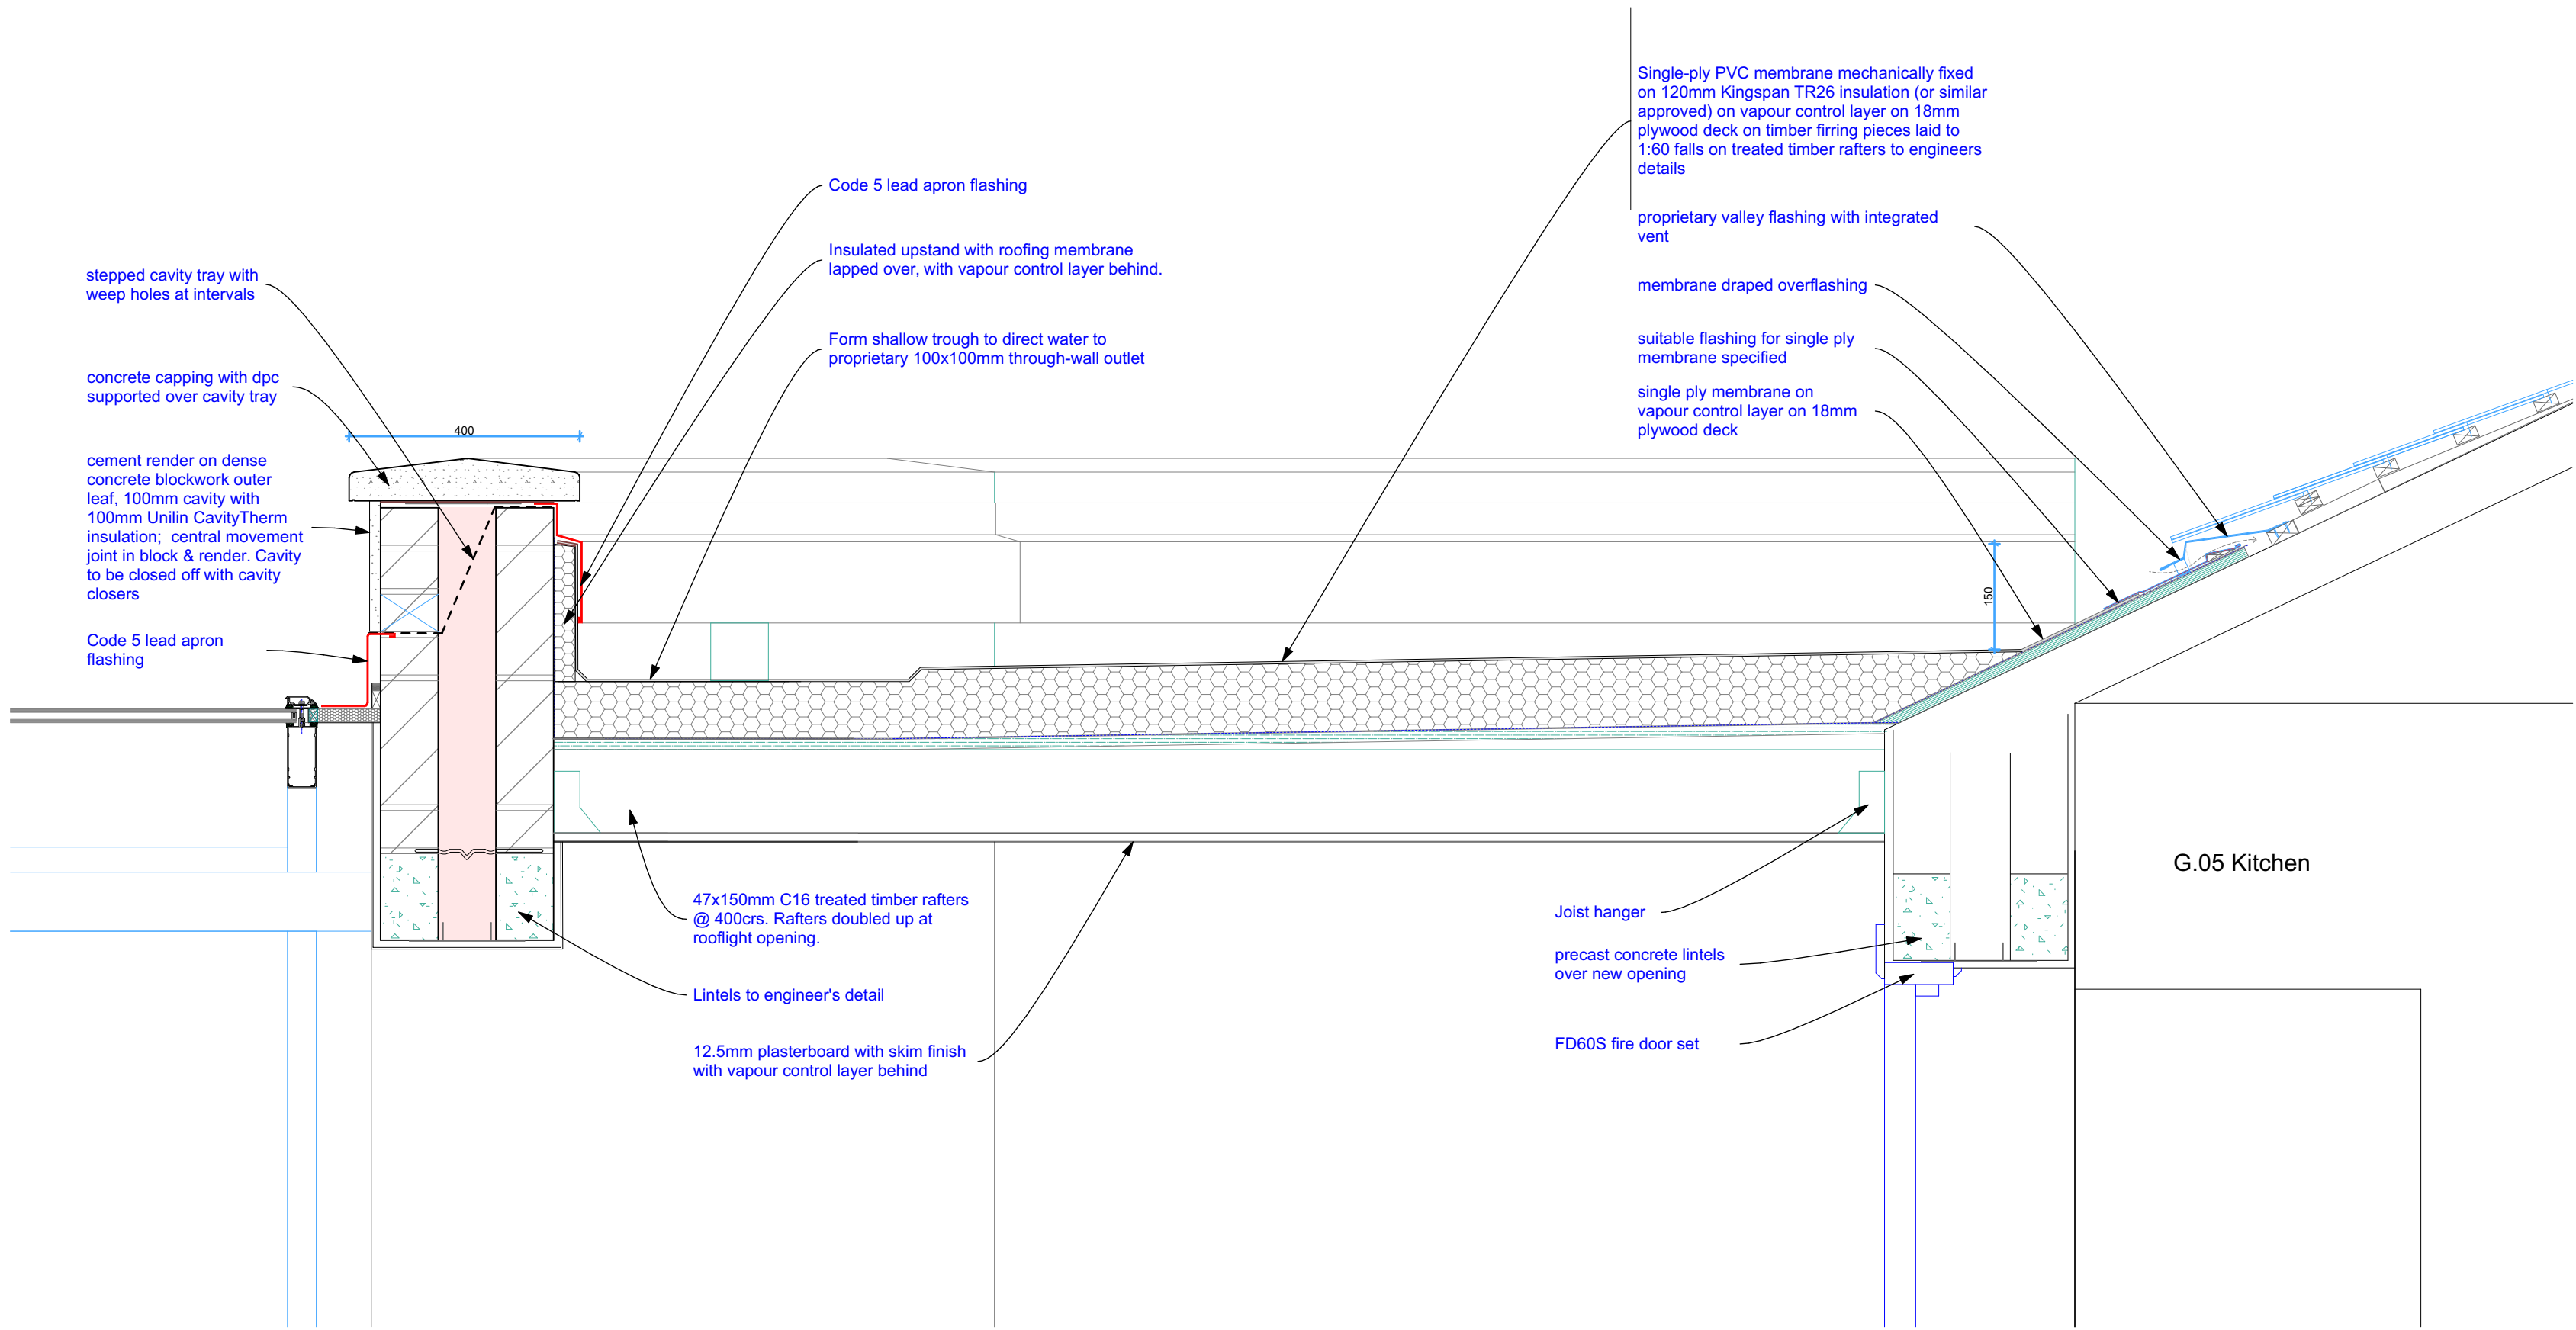

Section CC 1:10

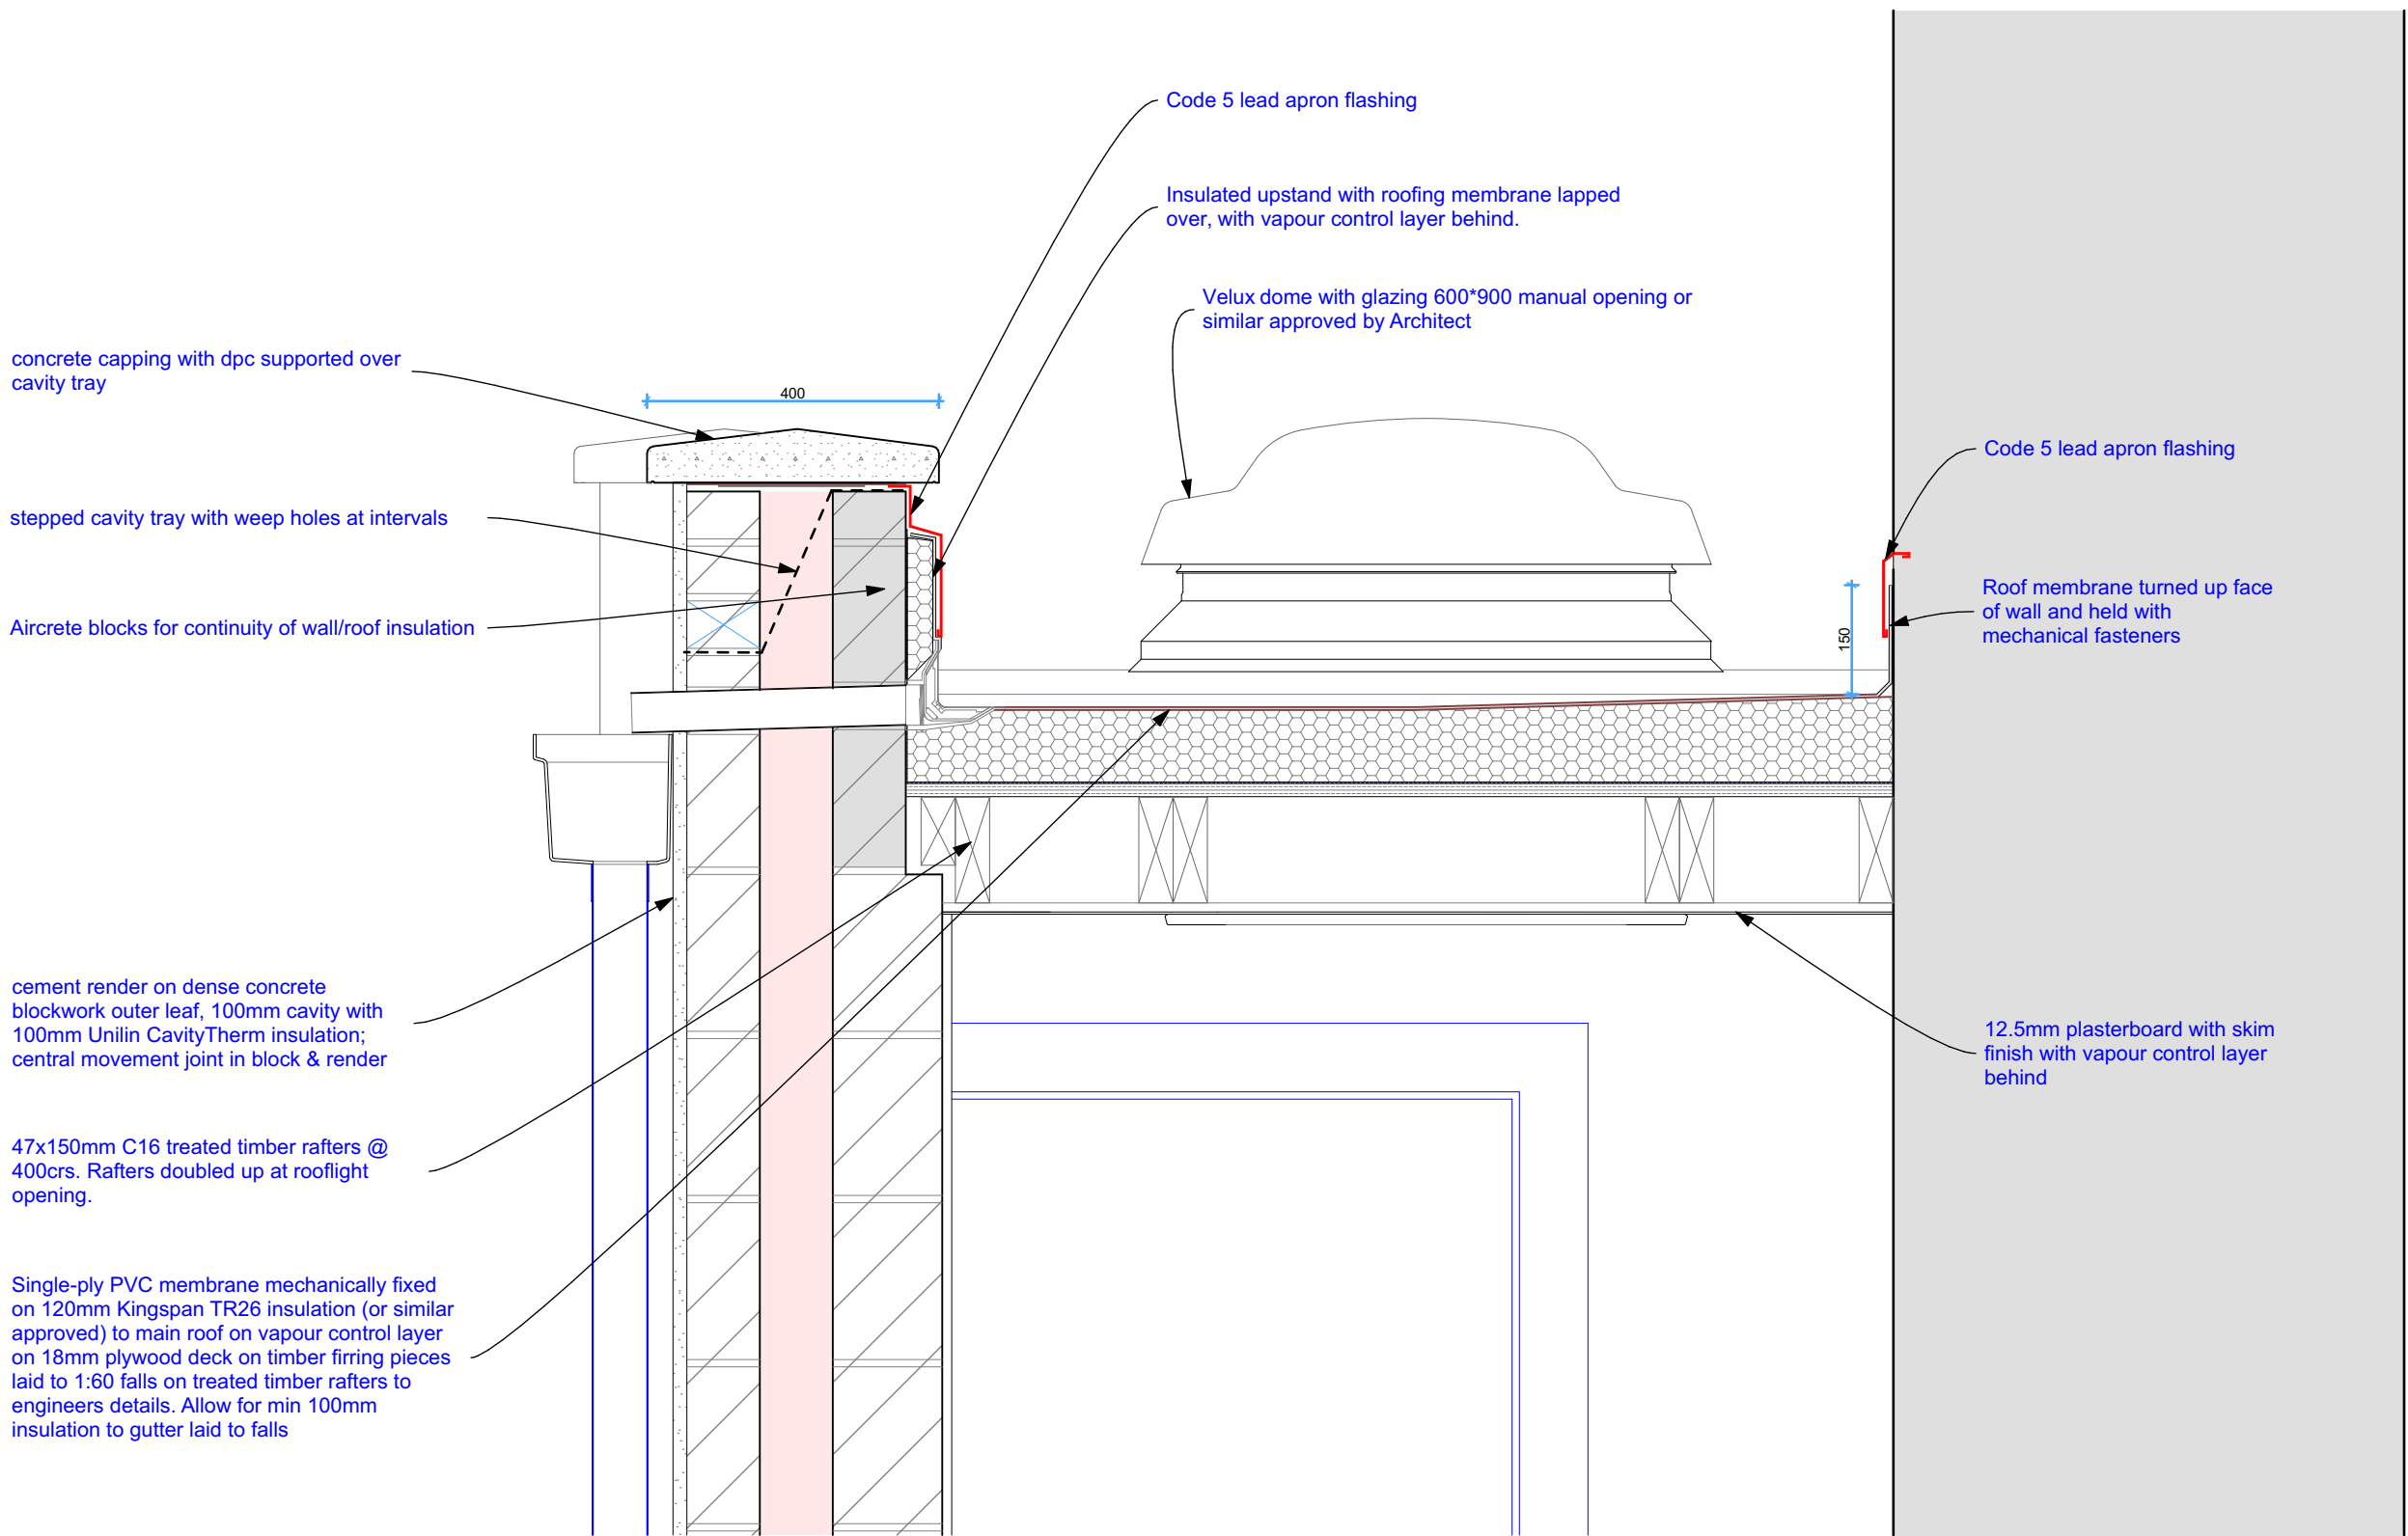

Section BB 1:10

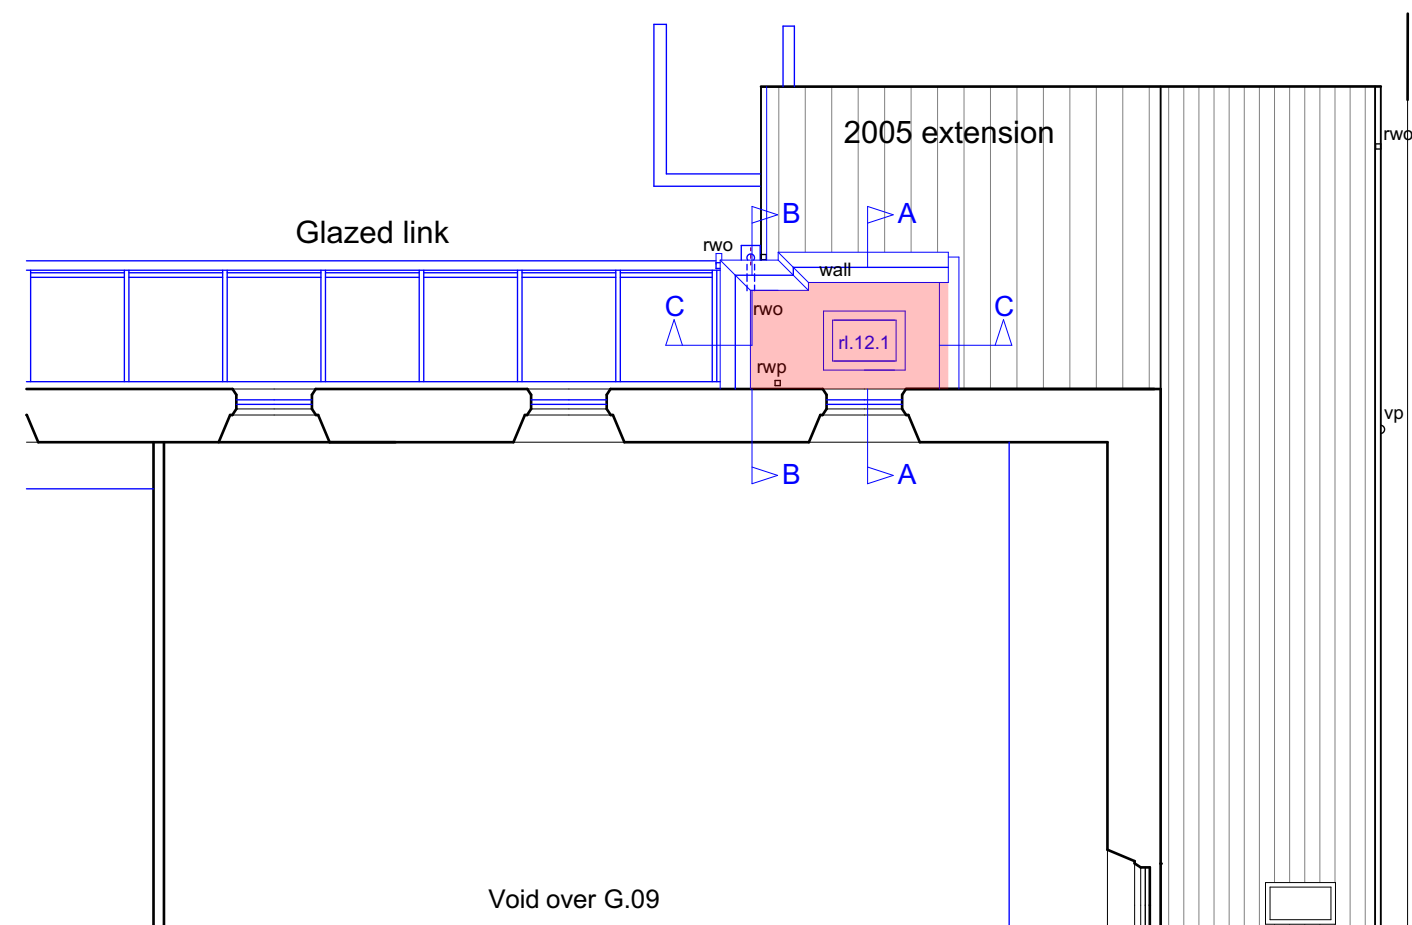

Location of flat roof 1:100

Bath Terrace, Main Street, Mowle, Co. Donegal
Tel: +353 (0)749385122 Email: enquiries@dedalusarchitecture.com

DEDALUS ARCHITECTURE

JOB No
10-191

Notes:
1. All dimensions to be checked on site.
2. This drawing to be read in conjunction with relevant consultant's drawings.
3. This drawing is copyright and the property of Dedalus Architecture and is not to be reproduced or copied in whole or in part without the permission of the author.


The Gallowglass Community Centre, Milford
Proposed Flat Roof Details

Scale:
1:10, 1:100 @A1



Date:
July 2026

Drawn:
HC


D07

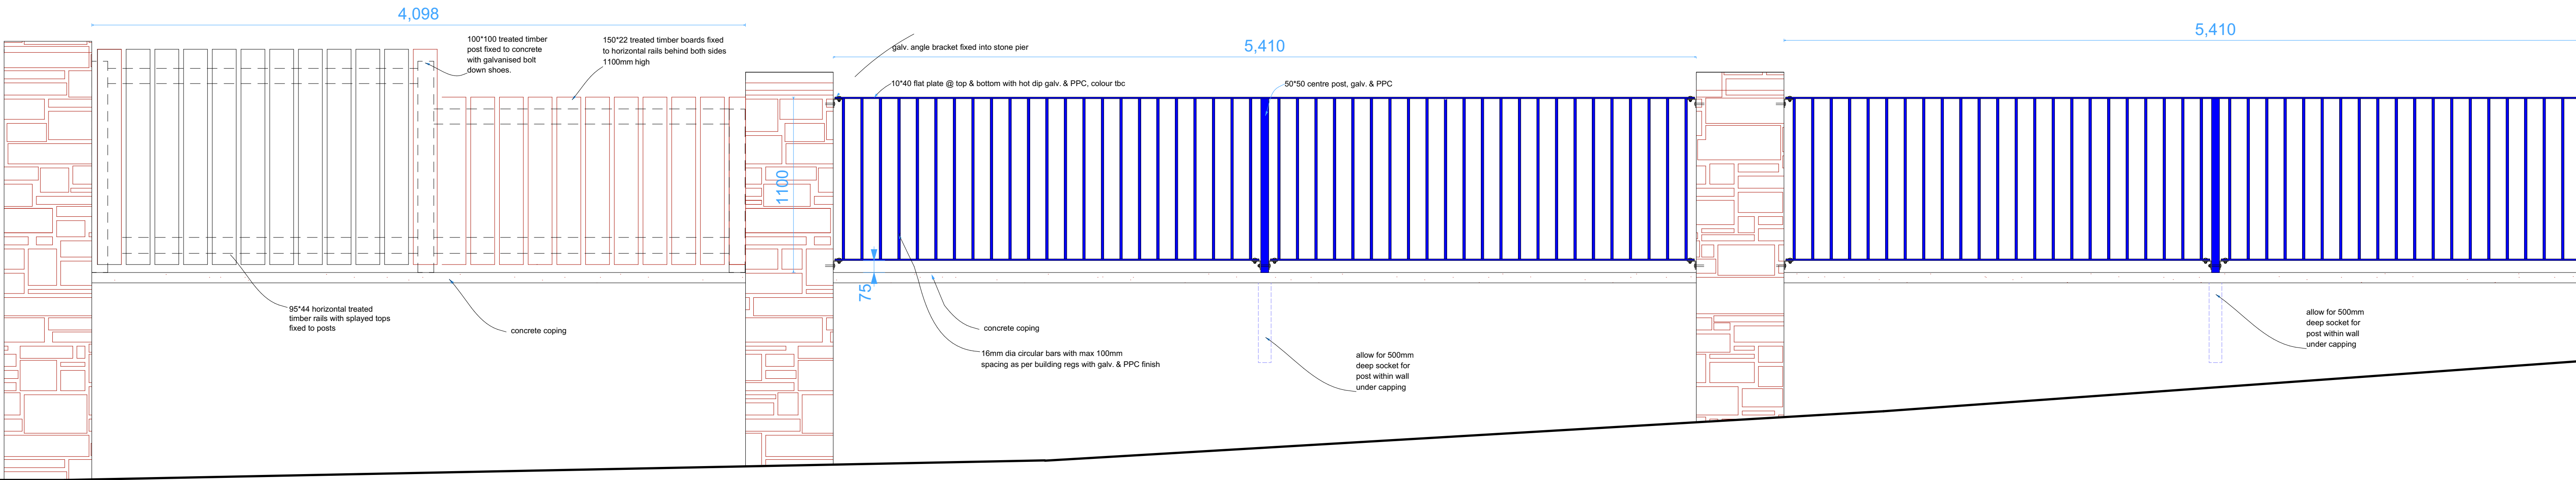

Elevation A

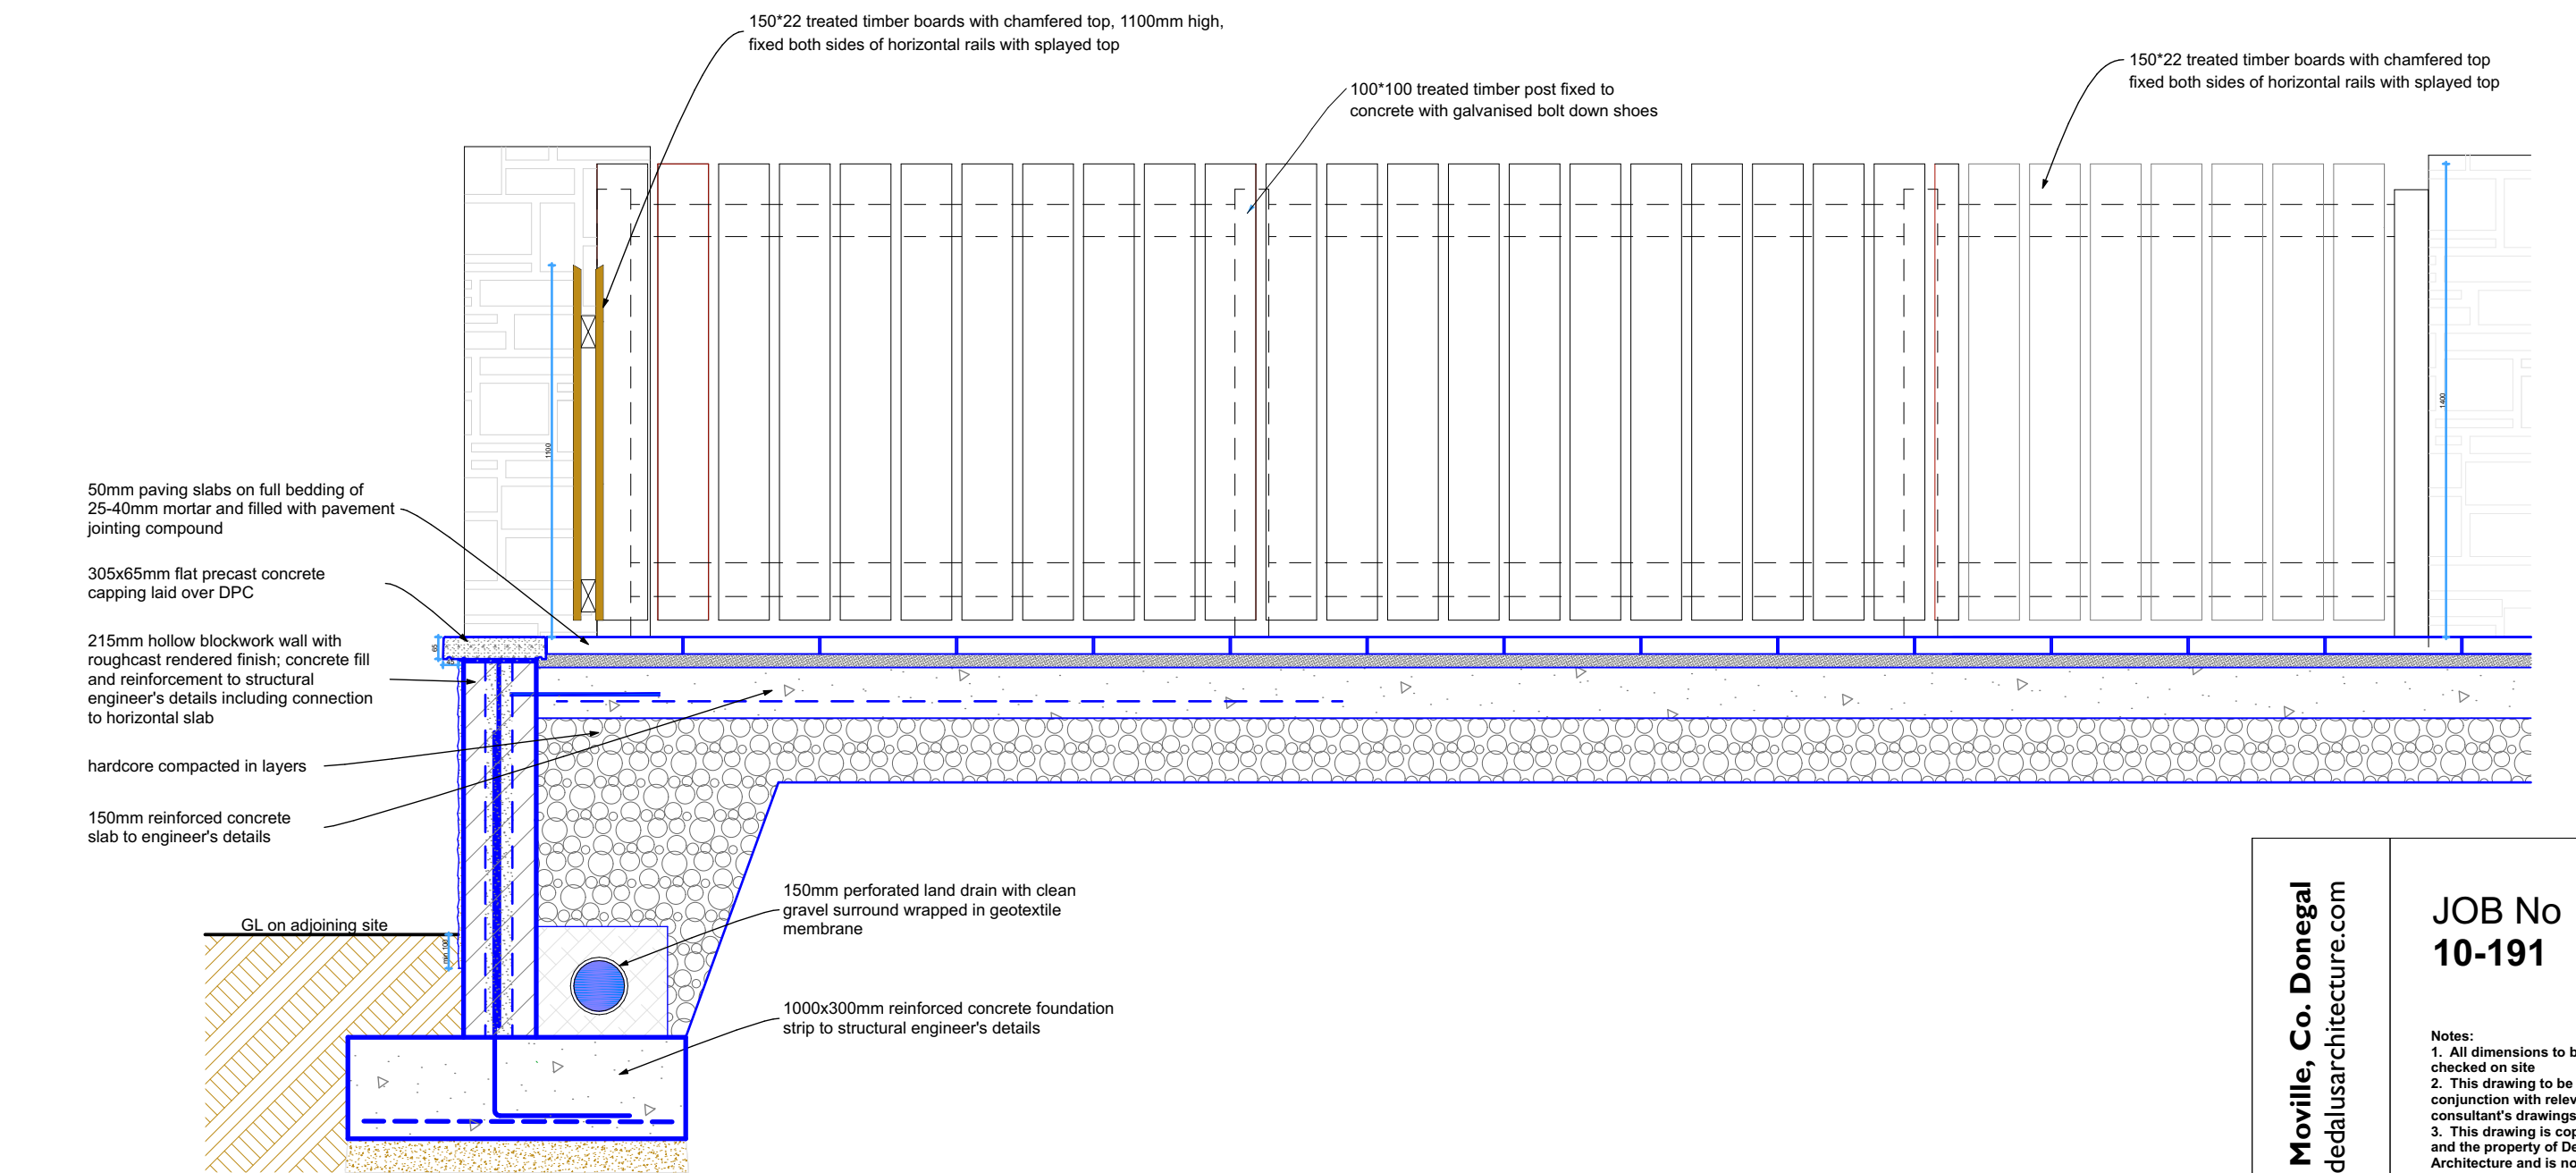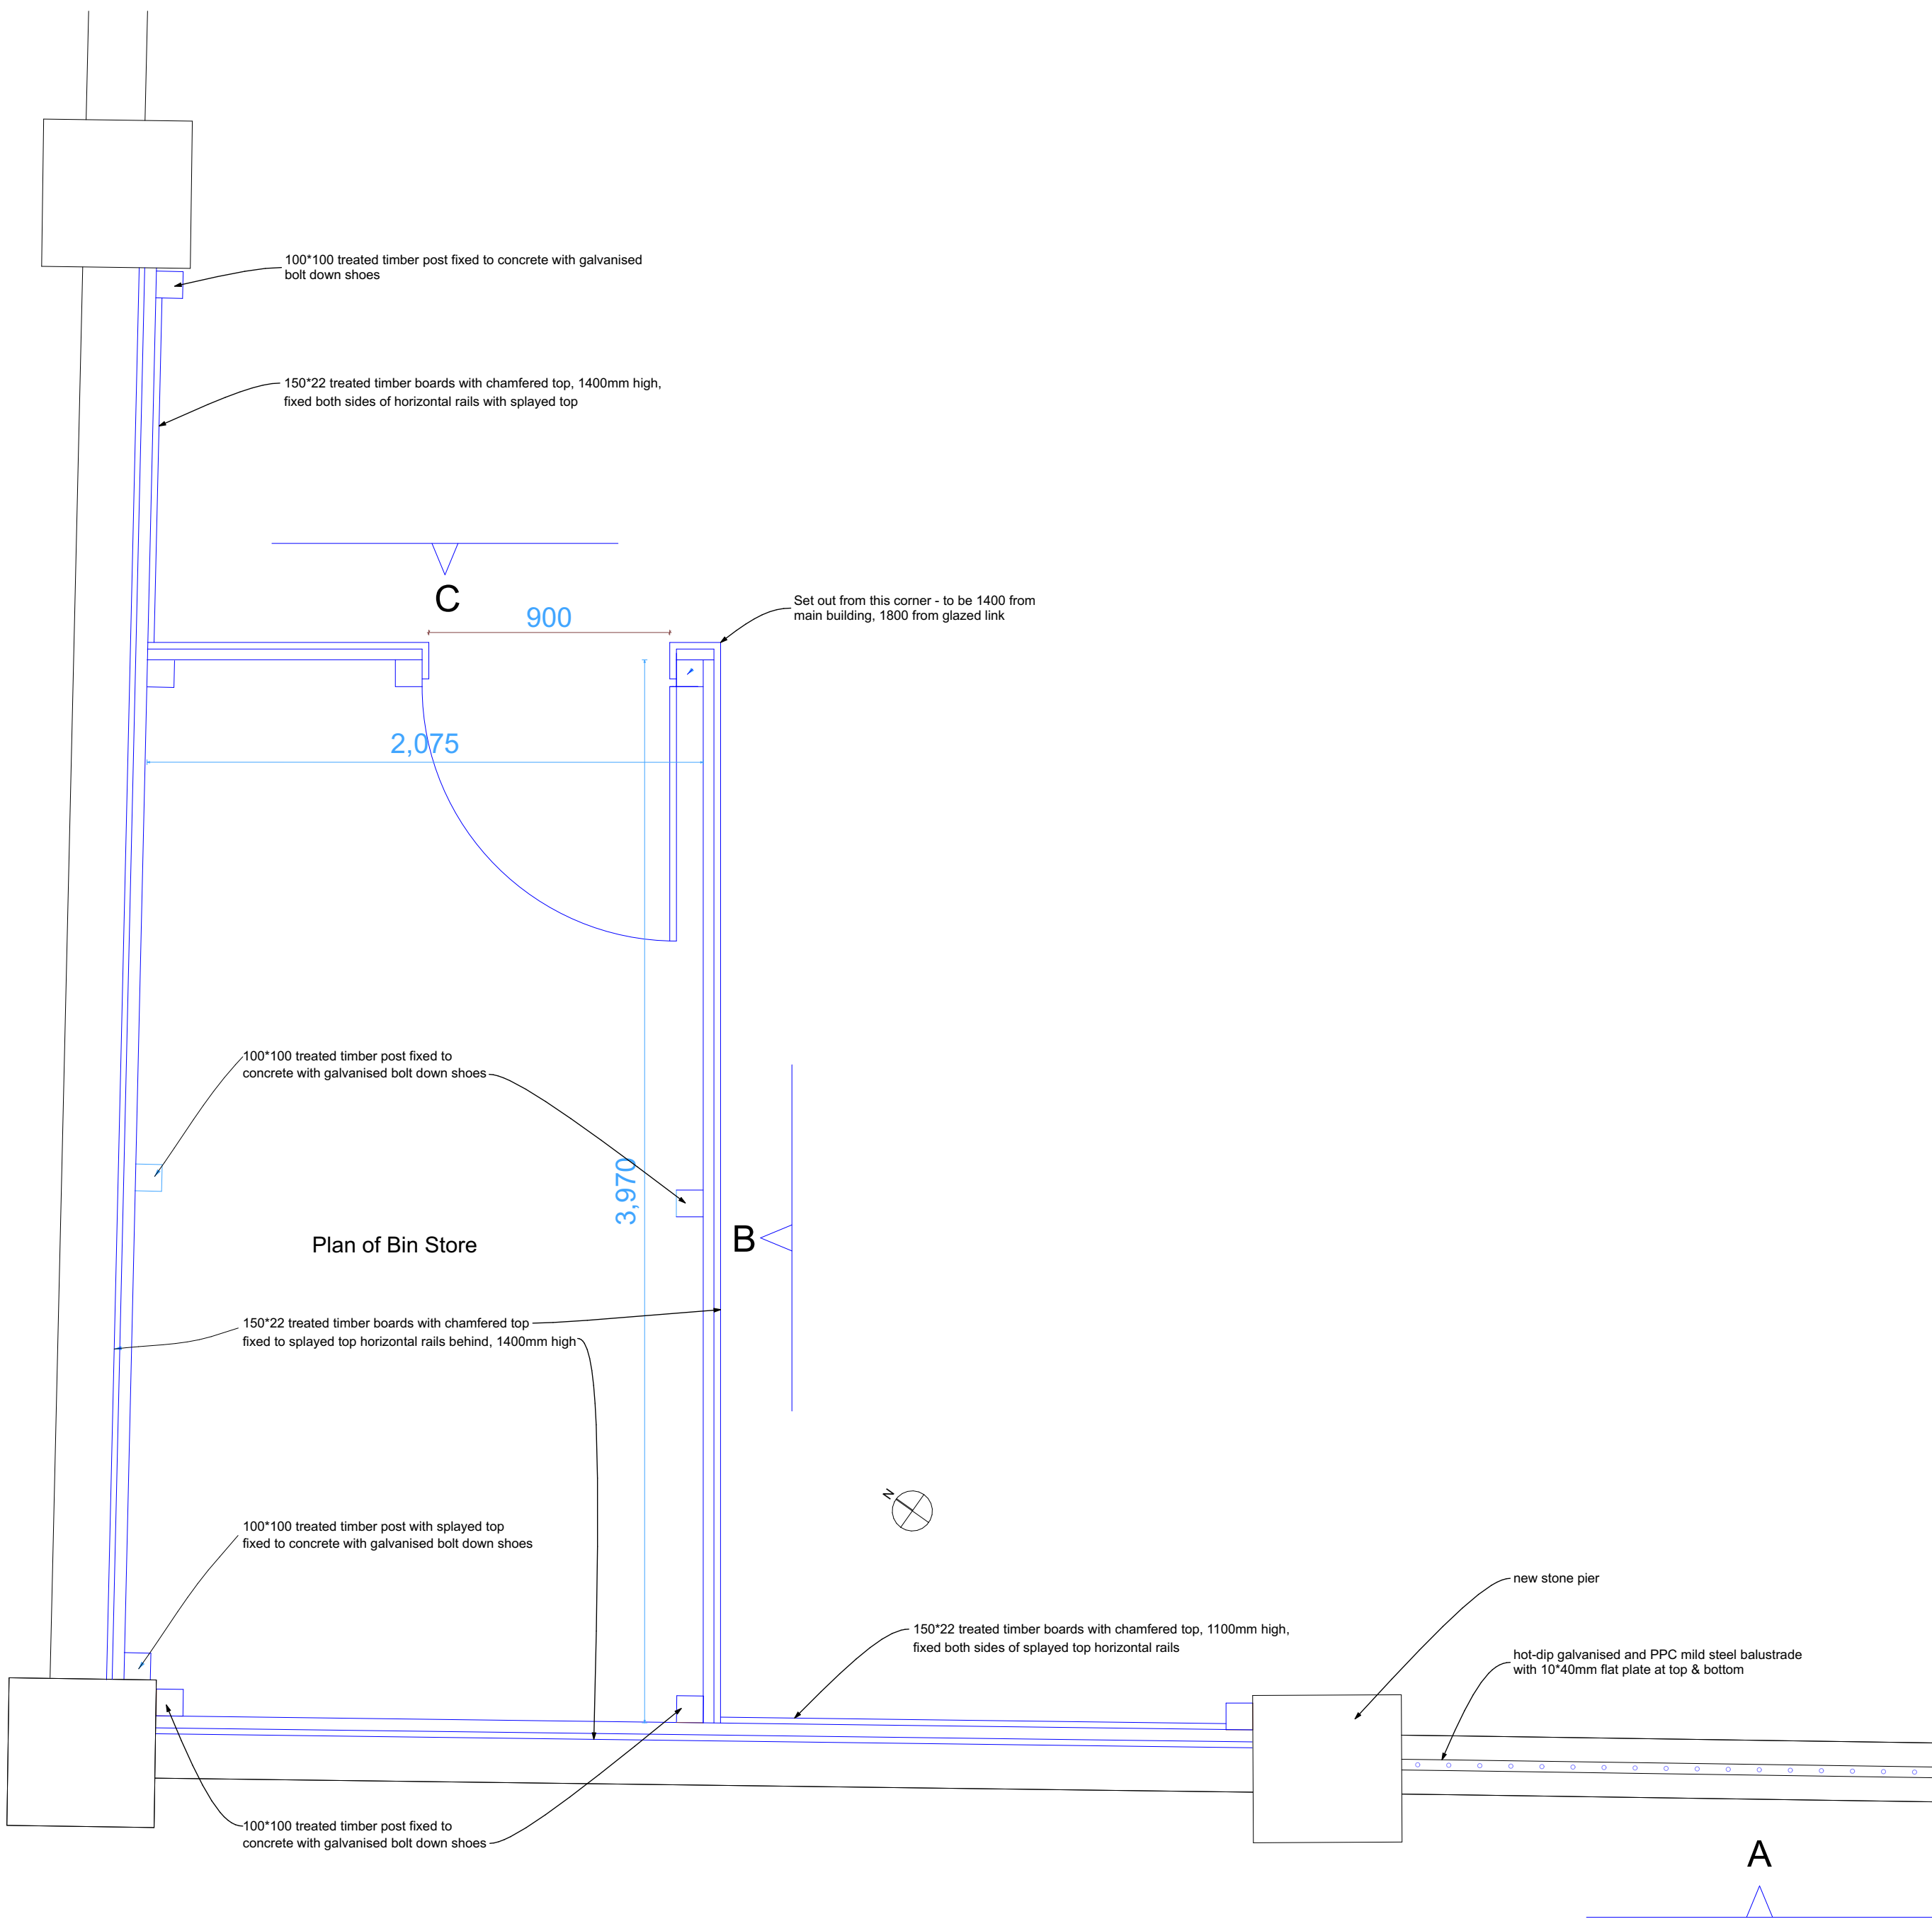

Edge detail at terrace/ Elevation B

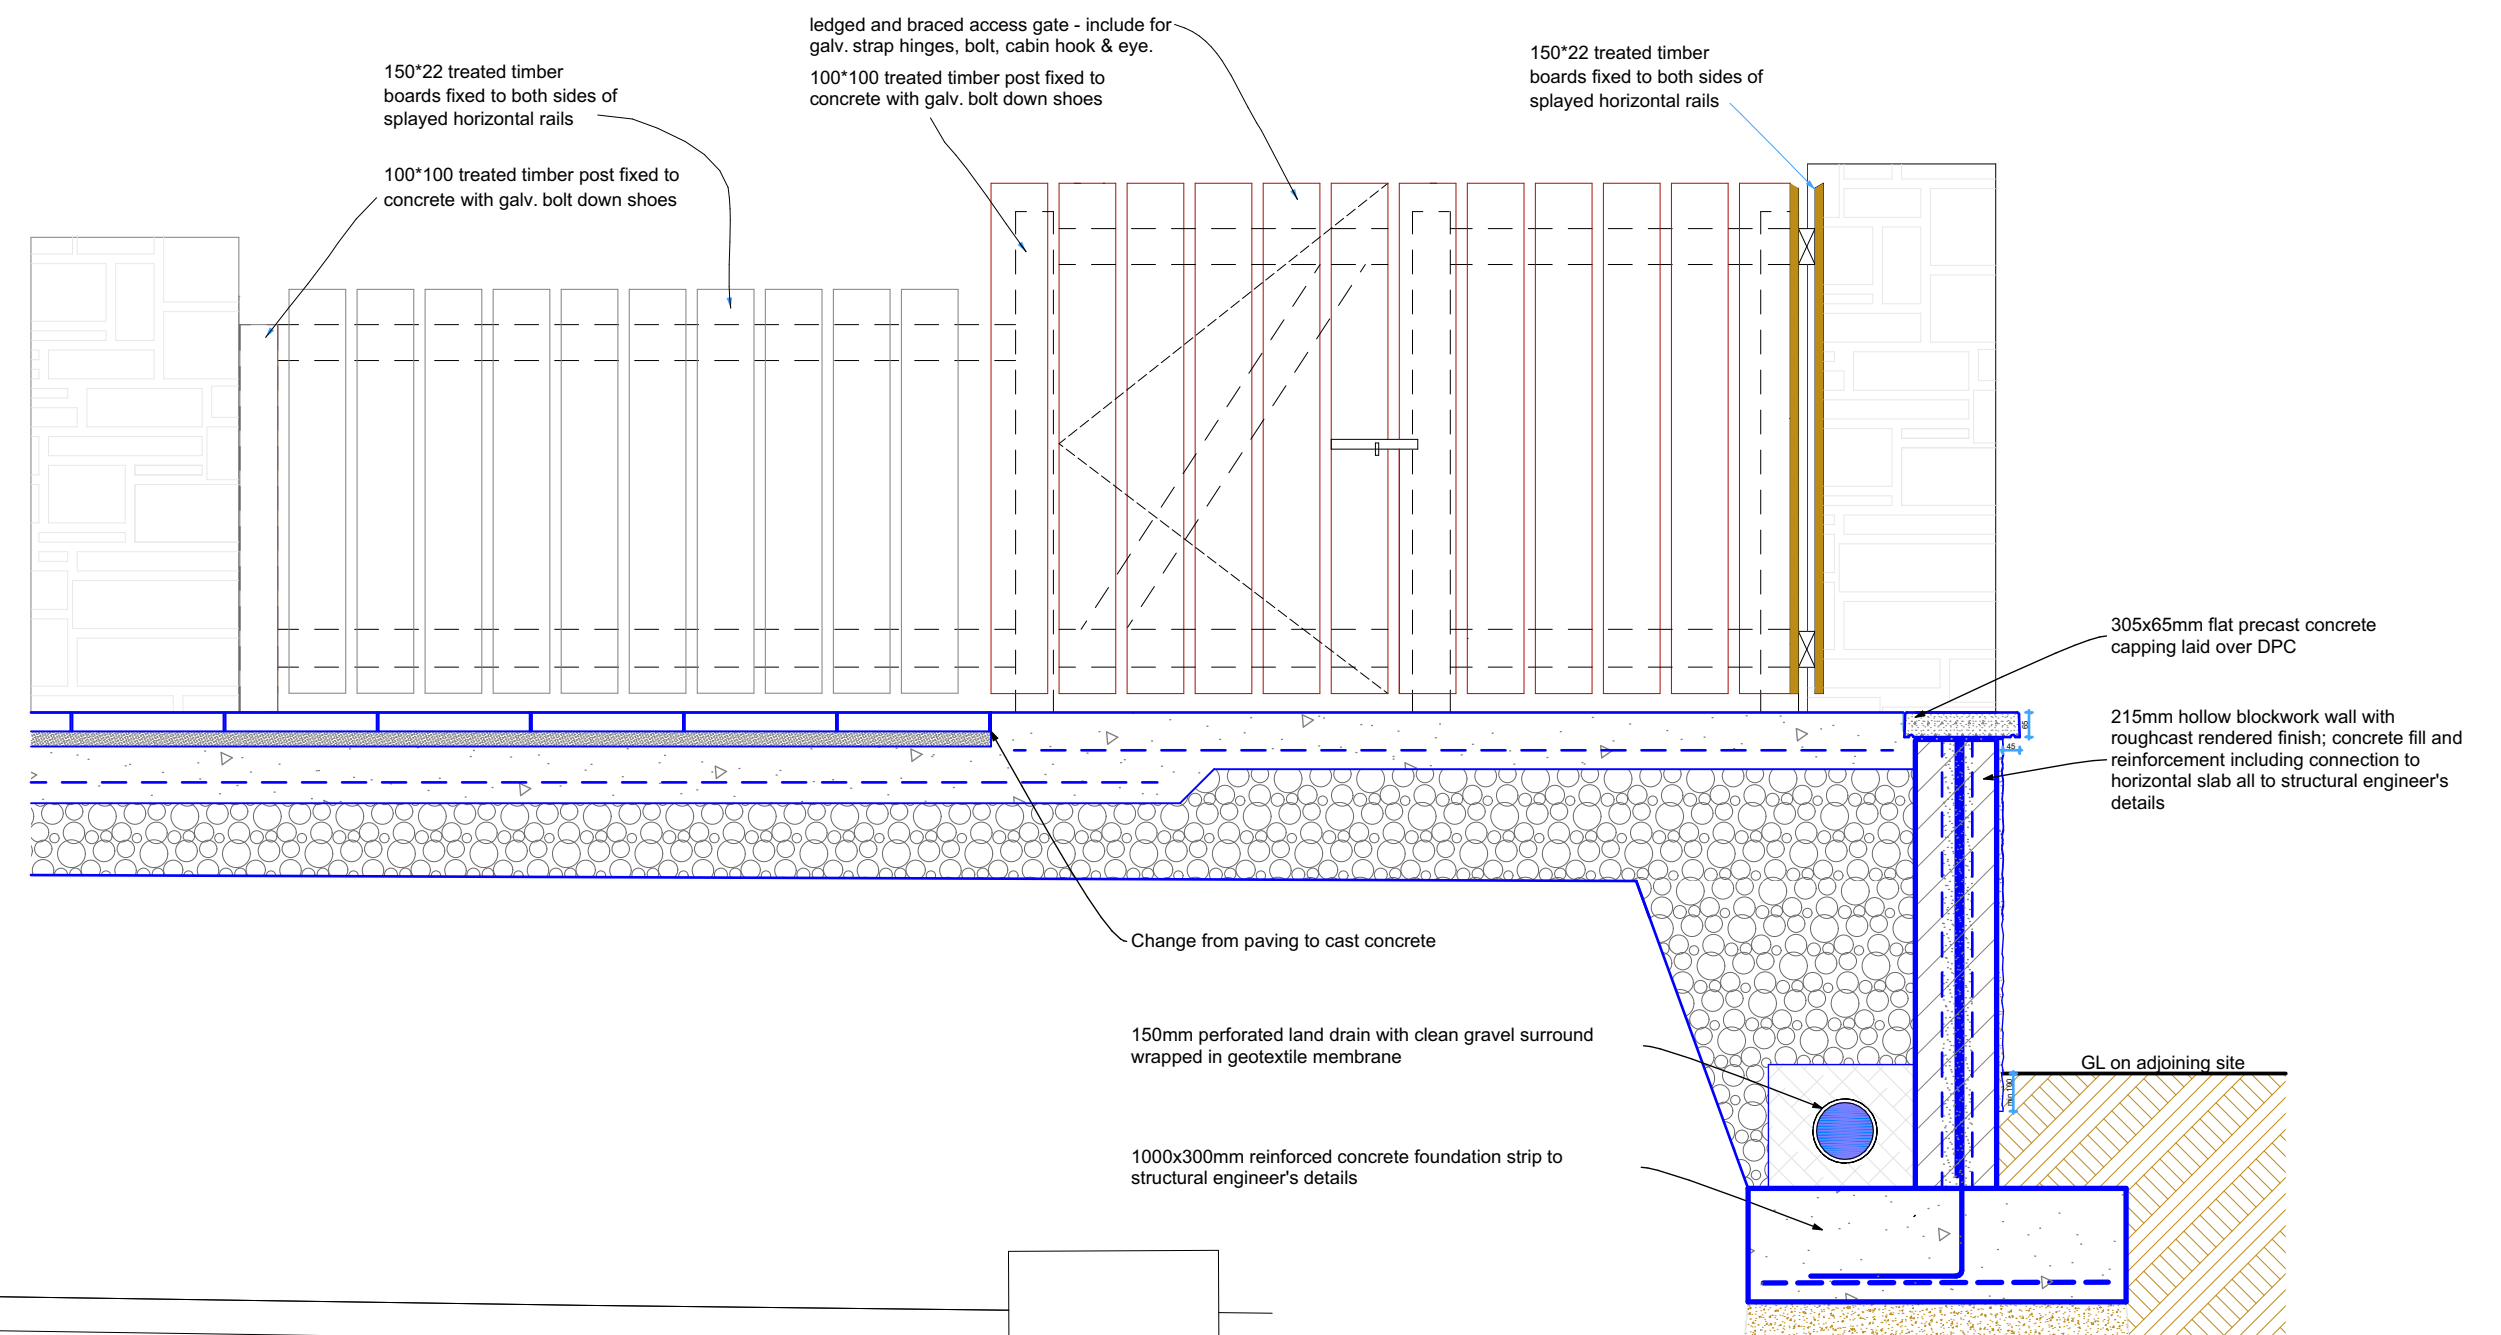

Elevation C/ Section through boundary wall at top of ramp

Bath Terrace, Main Street, Merville, Co. Donegal
Tel: +353 (0)749385122 Email: enquiries@dedalusarchitecture.com

DEDALUS ARCHITECTURE

JOB No
10-191

Notes:
1. All dimensions to be checked on site.
2. This drawing to be read in conjunction with relevant consultant's drawings.
3. This drawing is copyright and the property of Dedalus Architecture and is not to be reproduced or copied in whole or in part without the permission of the author.


The Gallowglass Community Centre, Milford
Proposed Boundary Wall/Fence Details

Scale:
1:20 @ A1


Date:
July 2026

Drawn:
JM/HC


D08

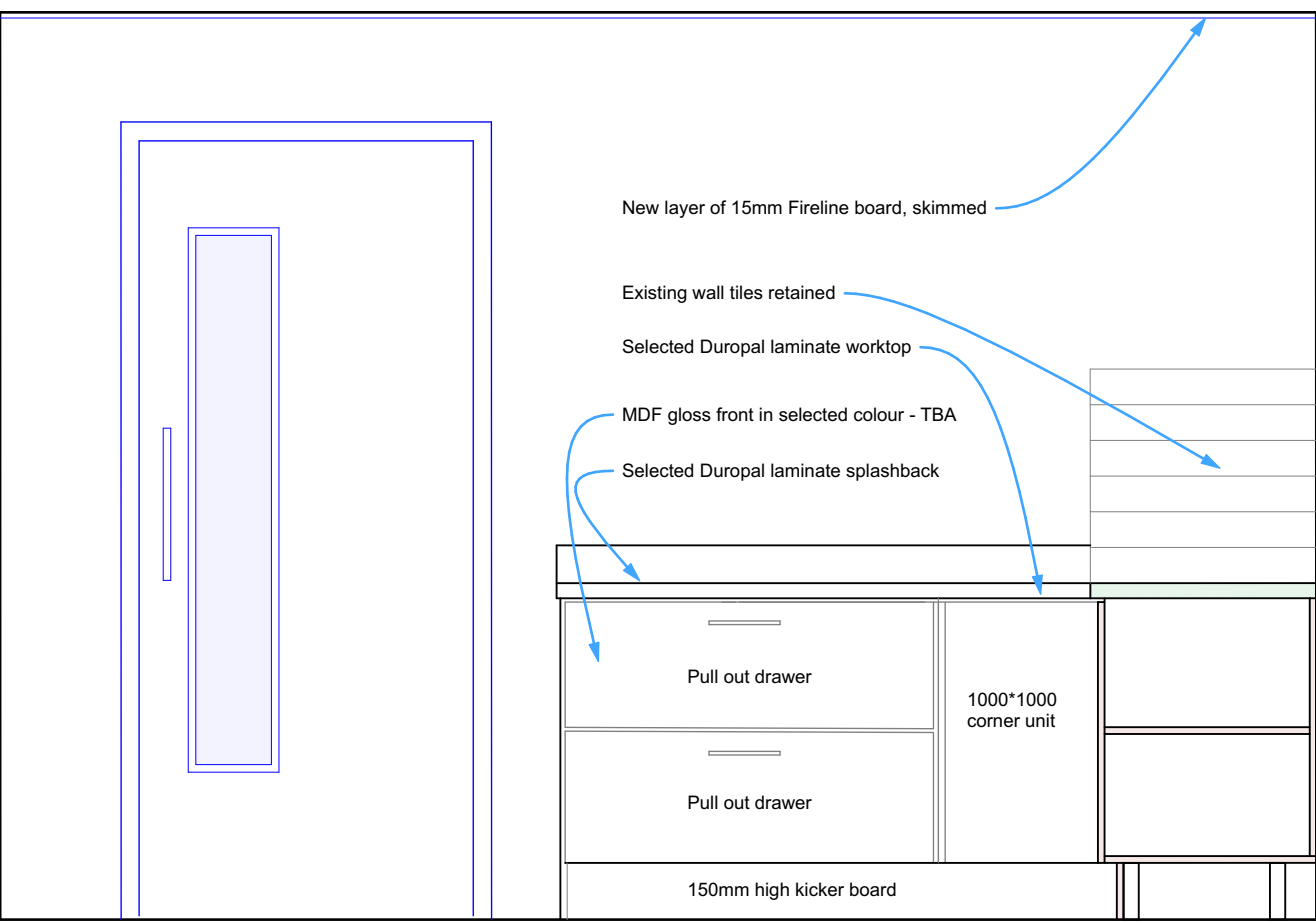


ELEVATION 1

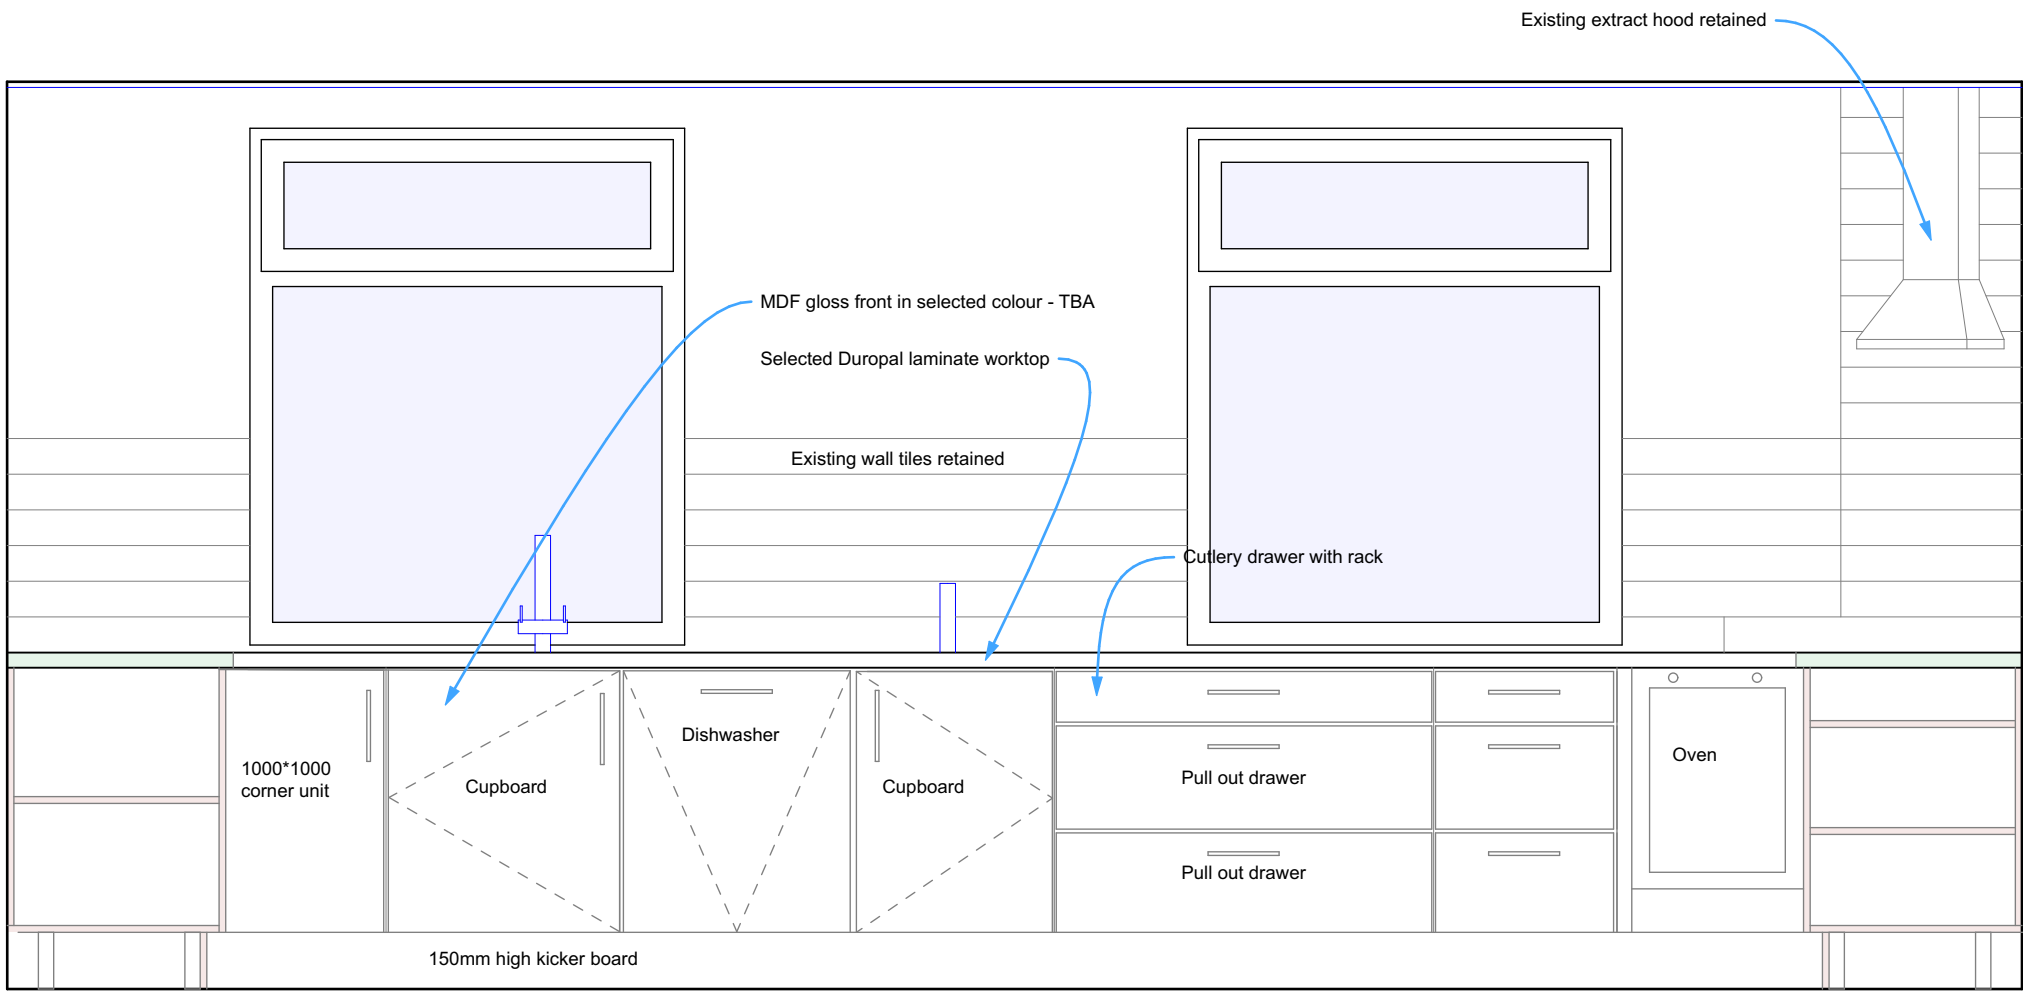

ELEVATION 2

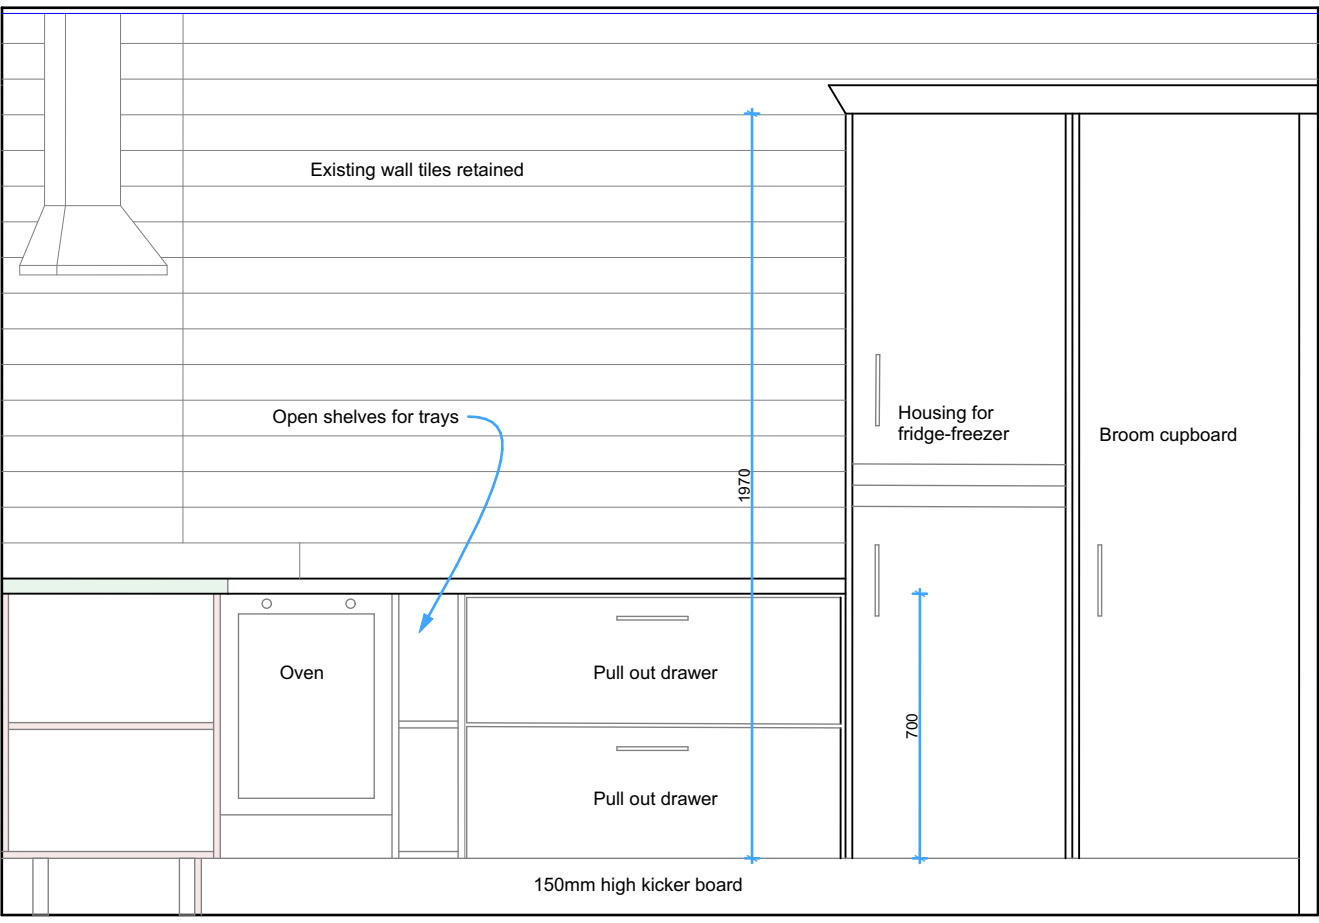

ELEVATION 3

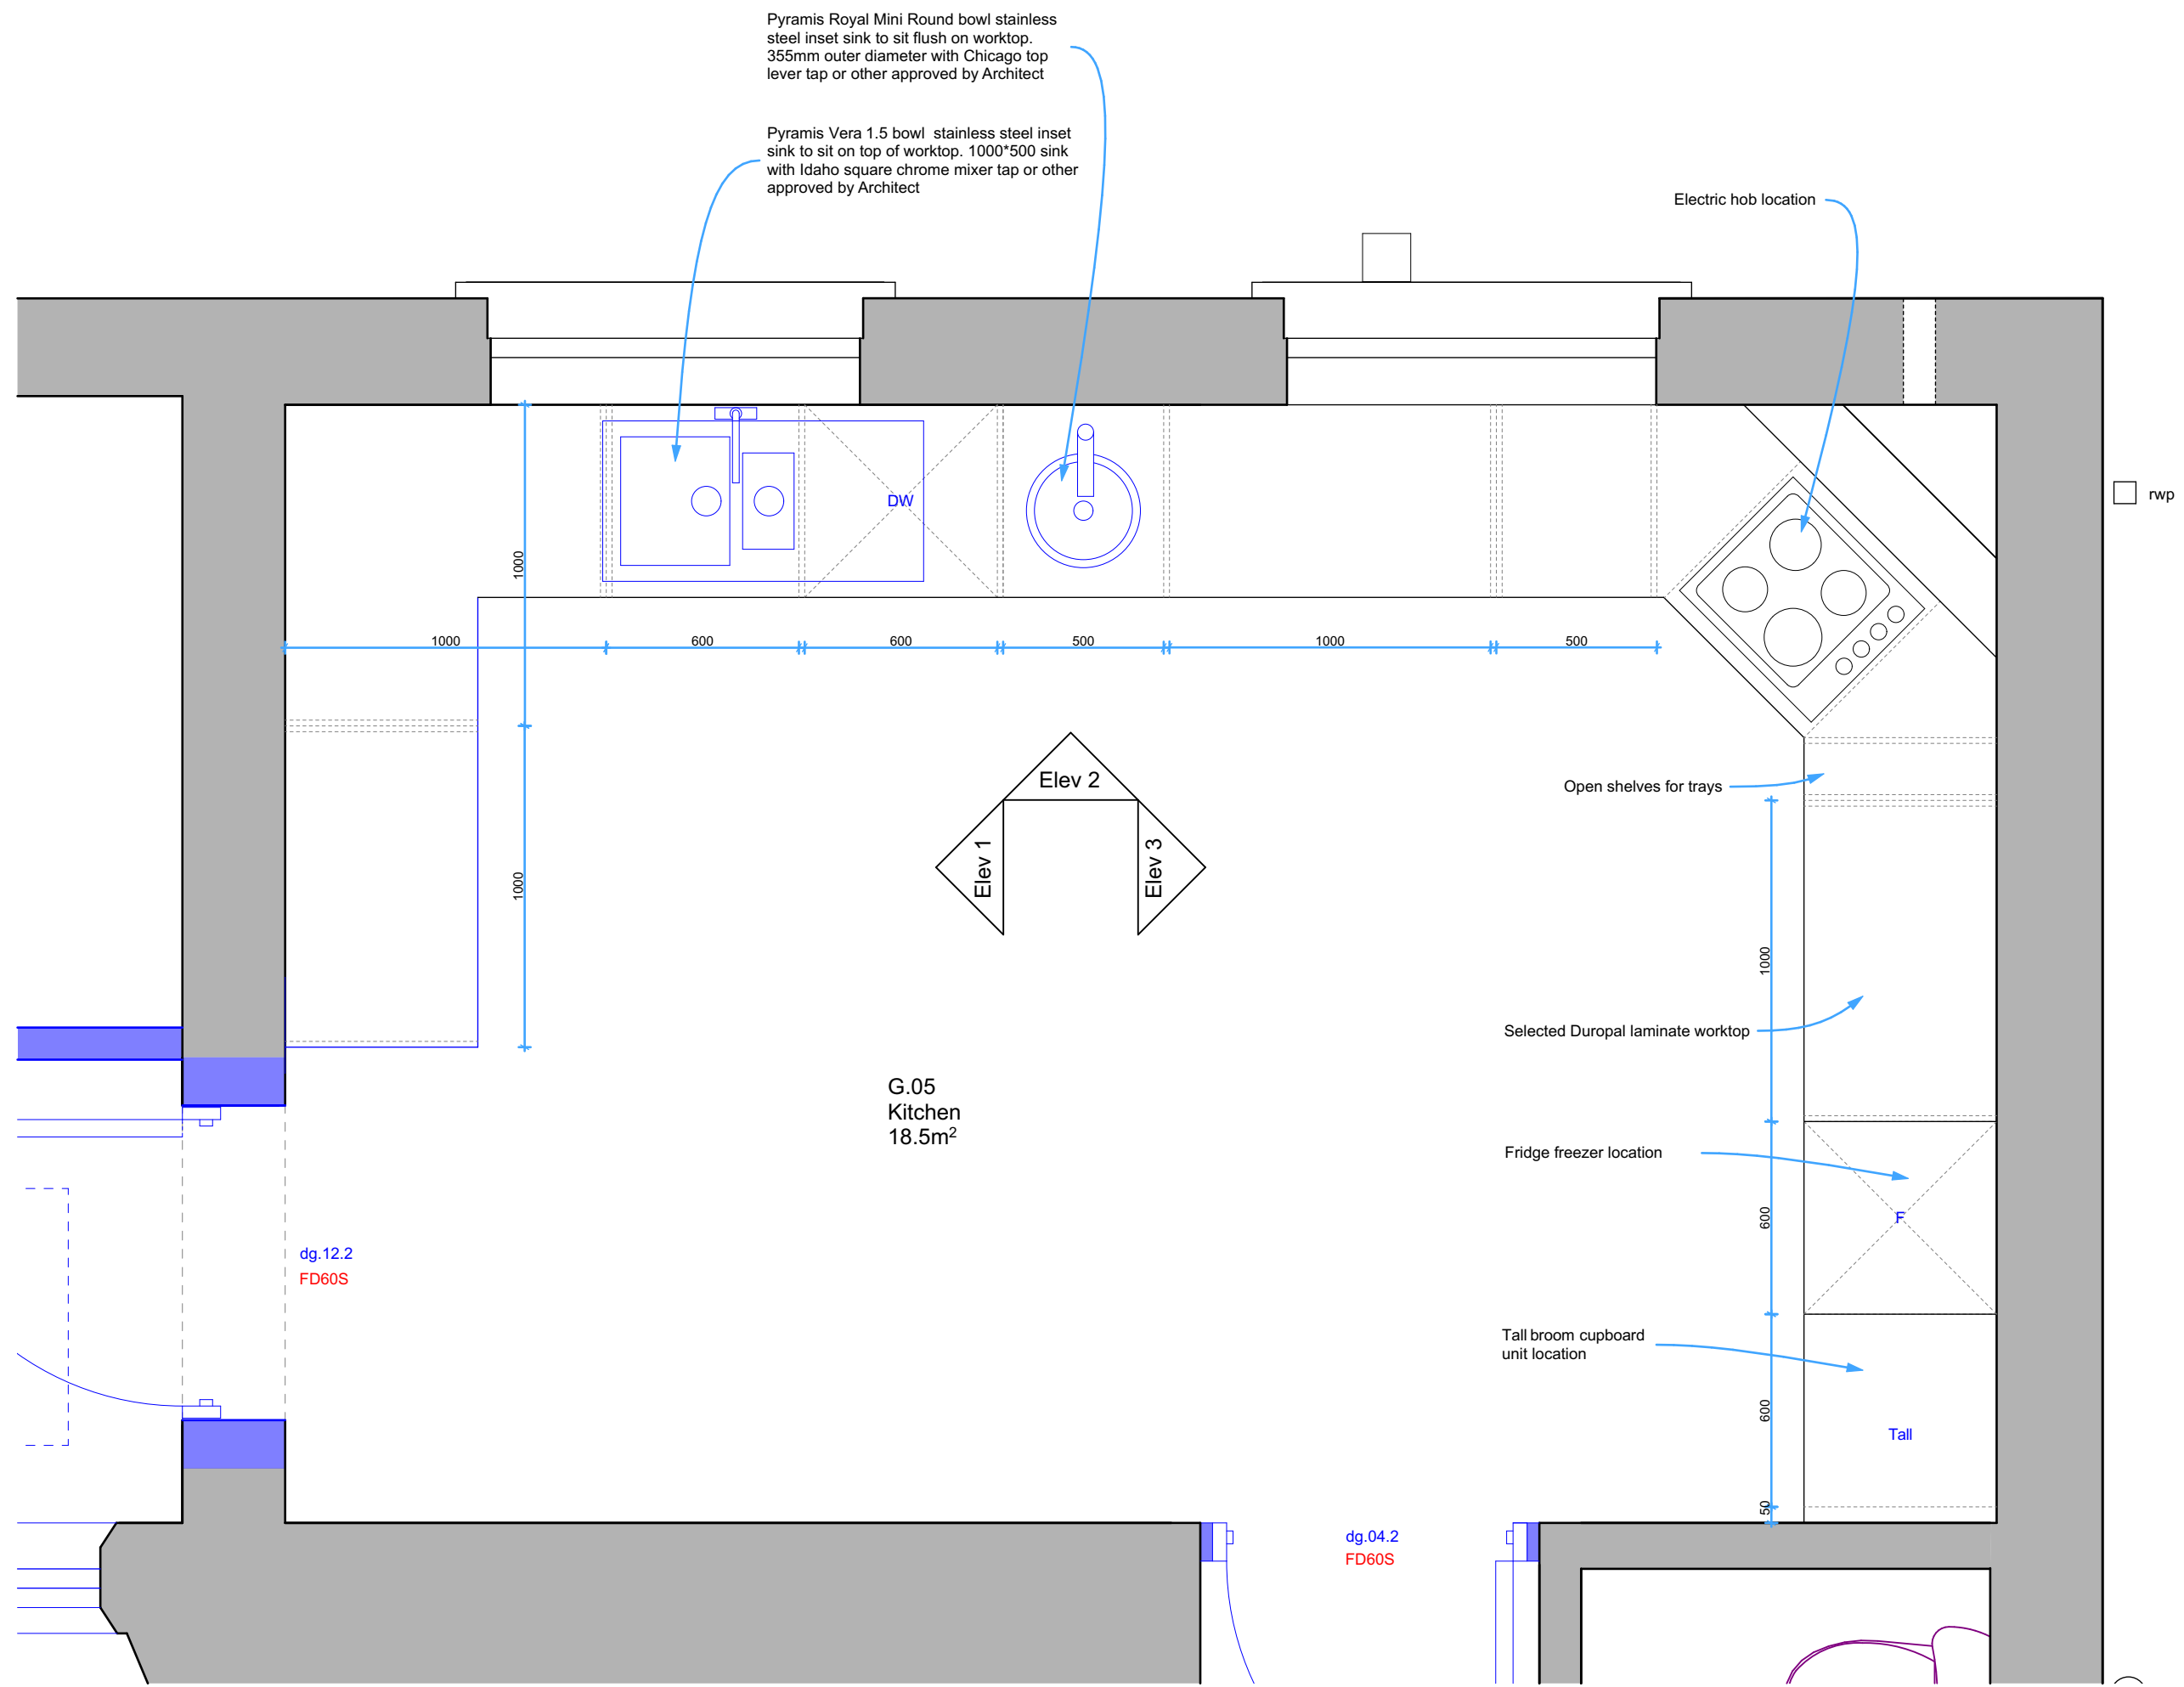

PLAN OF KITCHEN

Bath Terrace, Main Street, Mowile, Co. Donegal

Tel: +353 (0)749385122 Email: enquiries@dedalusarchitecture.com

DEDALUS ARCHITECTURE

The Gallowglass Community Centre, Milford

Proposed Kitchen Details

Scale: 1:20 @ A1

Date: July 2026

Drawn: HC

D09

JOB No 10-191

Notes:
1. All dimensions to be checked on site.
2. This drawing to be read in conjunction with relevant consultant's drawings.
3. This drawing is copyright and the property of Dedalus Architecture and is not to be reproduced or copied in whole or in part without the permission of the author.