


DRAWING NOTES

A. FOR HEALTH & SAFETY RISK ASSESSMENT
REFER TO DWG. 2004-130-03-009

B. FOR CIVIL CONSTRUCTION NOTES REFER TO DWG.
2004-130-03-009

C. FOR M&E NOTES REFER TO DWG. 2004-130-03-009

D. SOURCE DWGS: RAMBOLL 3.22.01 & 02
AMC: Q3471SH-00P
Q3471-00P
SHAY MURTAGH 297.T.201A

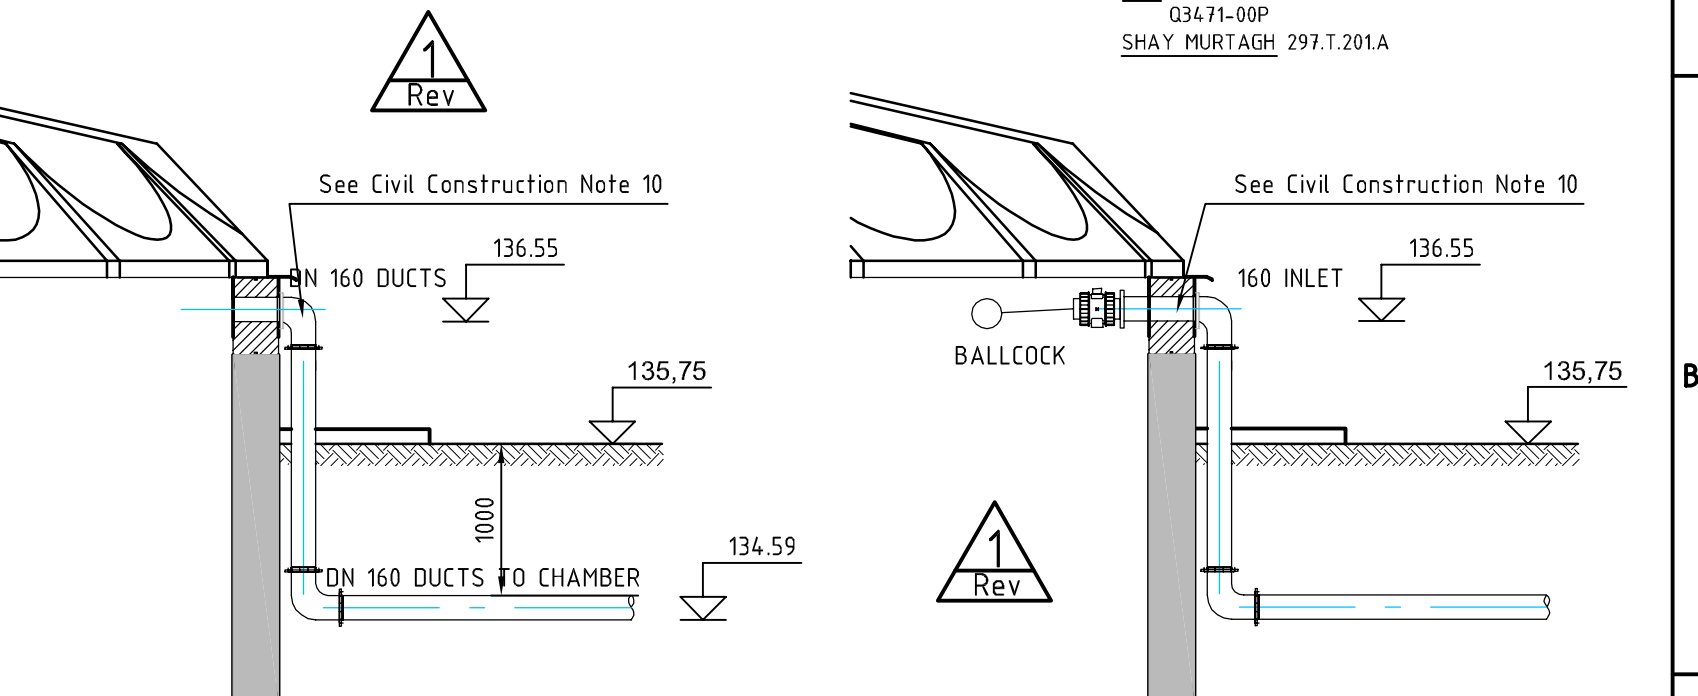


SLUDGE PUMP SECTION
SECTION C

SCALE 1:50

DRAWING NAME	DRAWING NUMBER	DETAILS NUMBERS	
		Reference Location	Detail Location
DESIGN REPORTS	2004-130-03-100-001		
EXISTING SITE PLAN	2004-130-03-100-002		
H & S DRAWING NOTES	2004-130-03-100-003		
AS BUILT SERVICES	2004-130-03-100-005		
CONSTRUCTION NOTES	2004-130-03-100-009		
SITE LAYOUT PLAN	2004-130-03-100-010	4, 5, 6, 7, 17	
LEACHATE STORAGE TANK PLAN & ELEVATION	2004-130-03-100-011	18, 11, 12, 13, 14, 15, 16	
DETAILS SHEET 1 OF 2	2004-130-03-100-012		2, 3, 4, 5, 6, 7, 8
SLUDGE CONCENTRATION TANK PLAN & ELEVATIONS	2004-130-03-100-013	12, 3, 9, 10	9, 10
STANDARD DETAILS SHEET 2 OF 2	2004-130-03-100-014		11, 12, 13, 14, 15, 16, 17
GROUND WATER PRESSURE RELIEF DETAIL	2004-130-03-100-015		1
L1T1 COVER MODIFICATION DETAILS	2004-130-03-100-016		
SLUDGE PUMPING CHAMBER	2004-130-03-100-017		
L1T2 COVER MODIFICATION	2004-130-03-100-018		
M&E LAYOUT IN TANK LT1	2004-130-03-100-019		
M&E LAYOUT IN TANK LT2	2004-130-03-100-020		
L1T3 PIPE OPE LOCATION PLAN	2004-130-03-100-027		
RC DETAILS SLUDGE PUMPING CHAMBER	2004-130-03-200-017		

SCALE 1:50

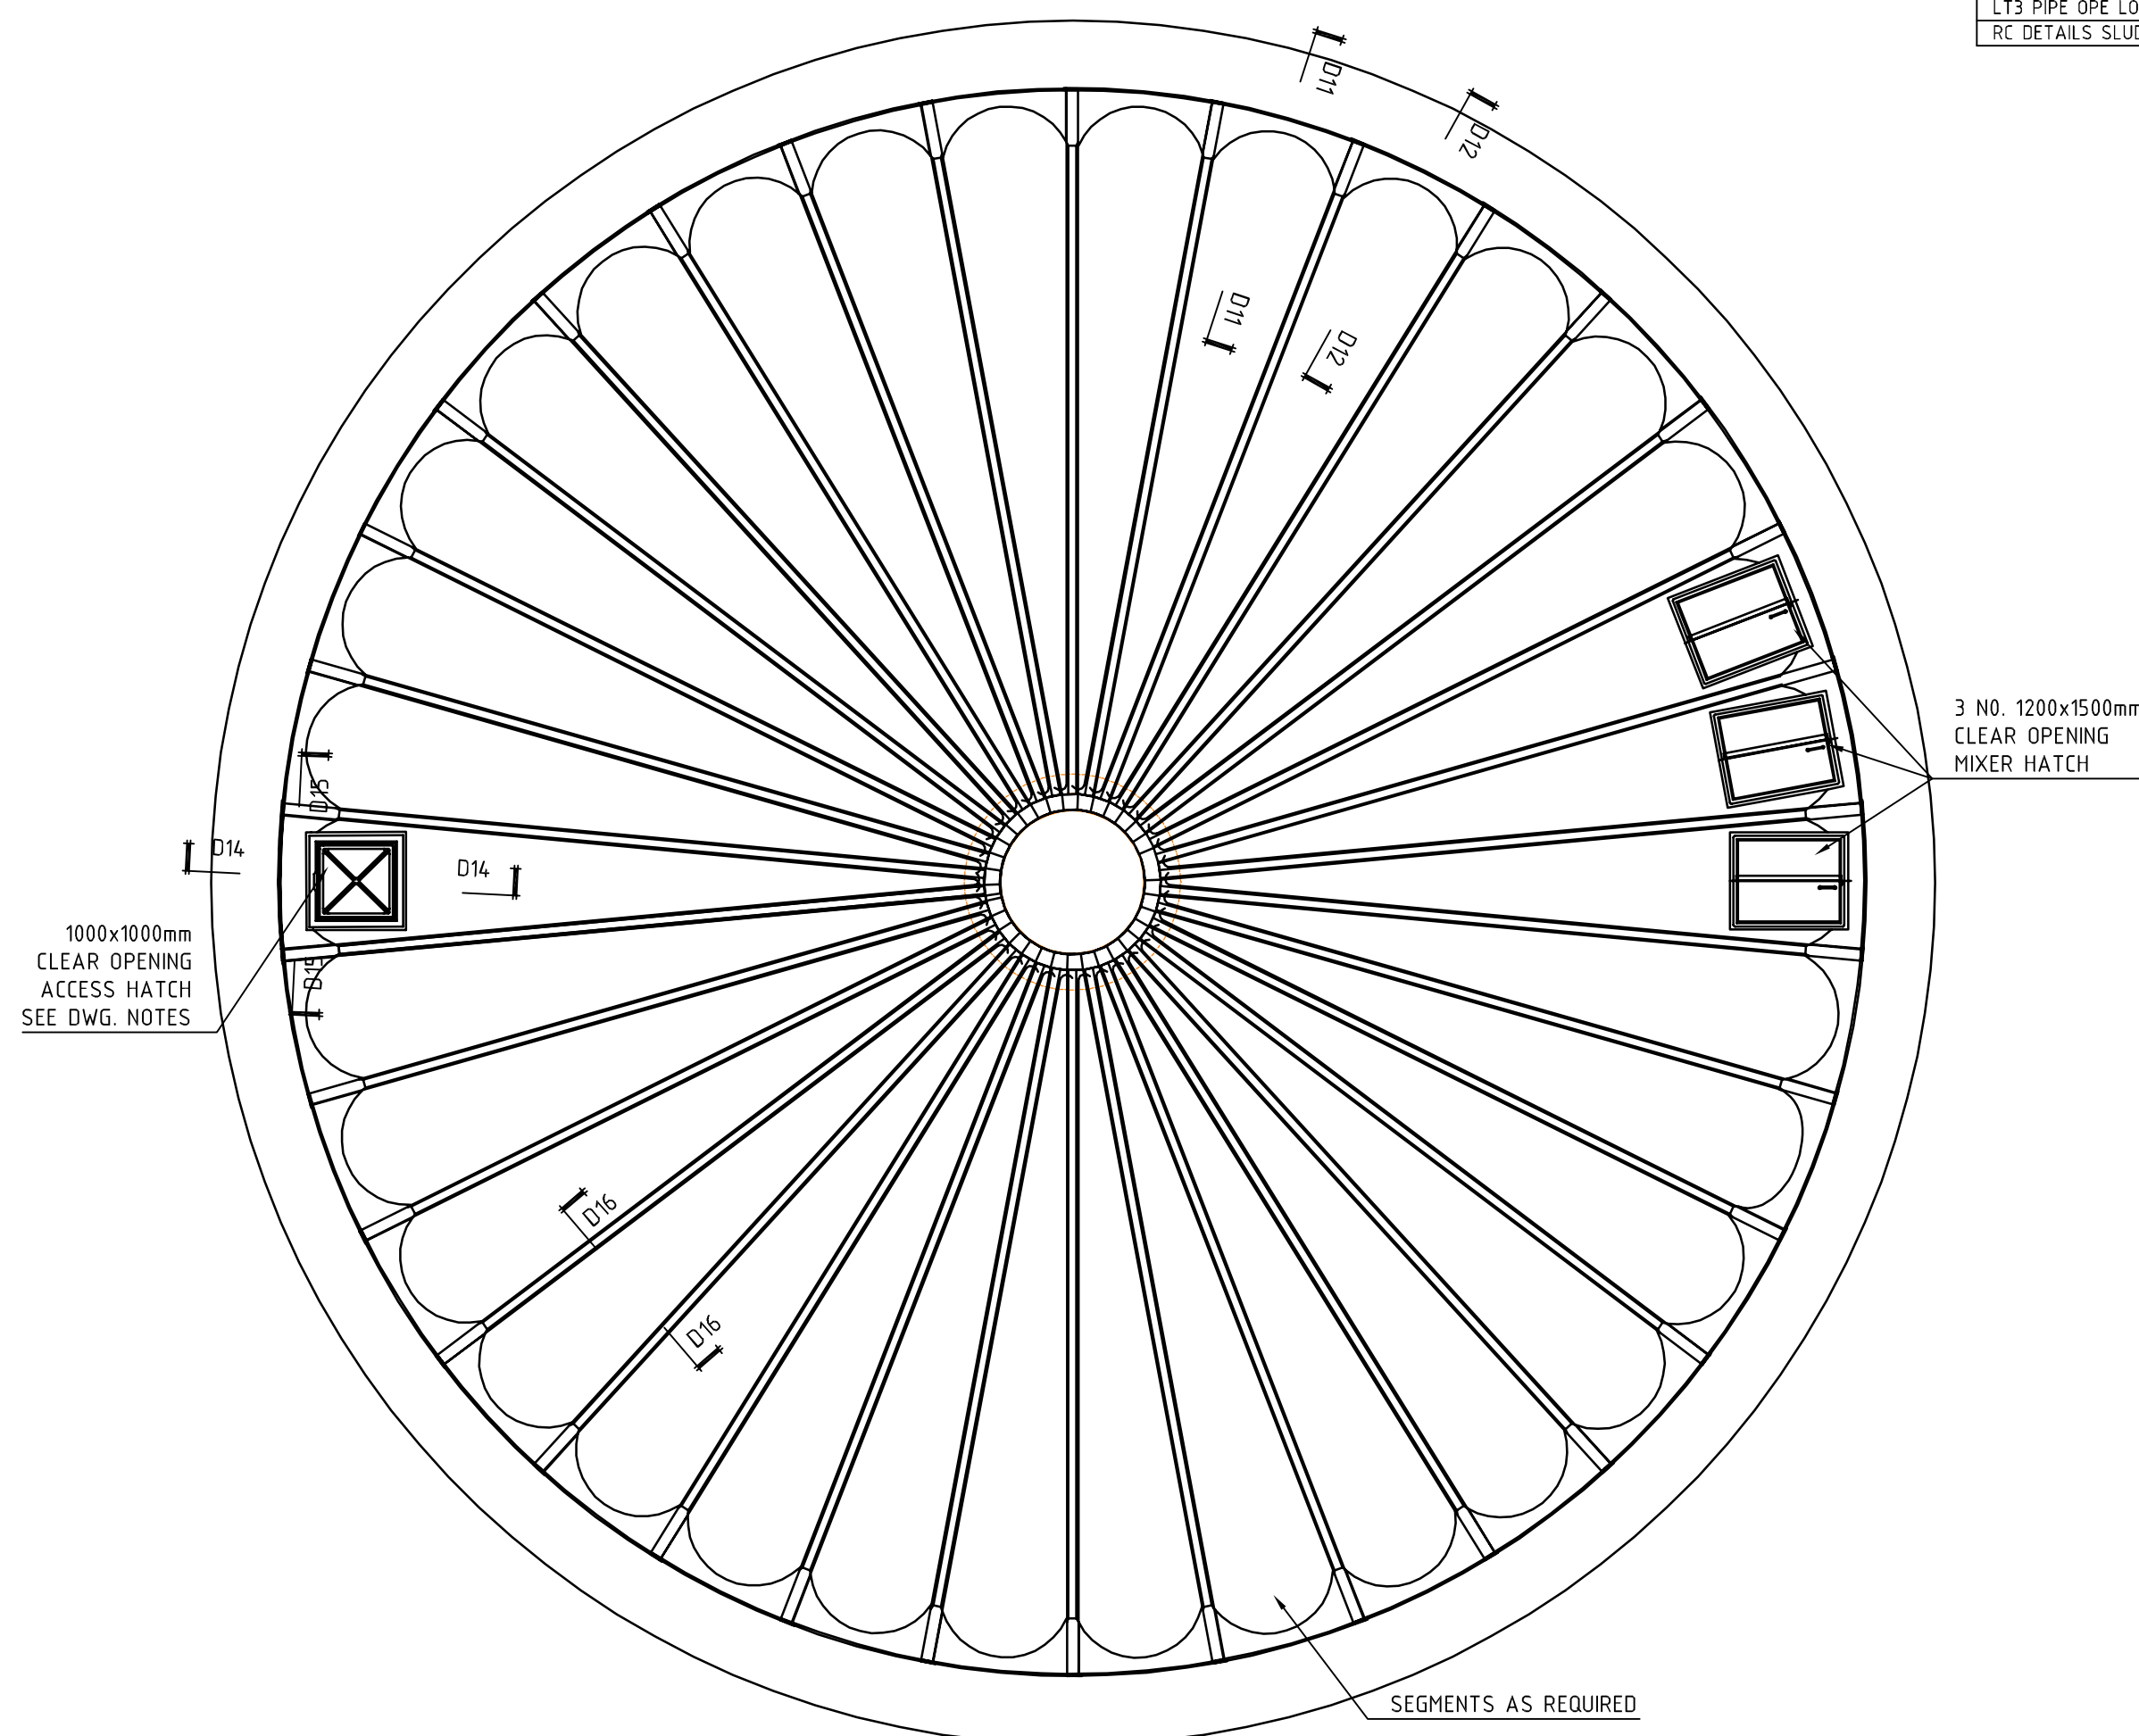

1
Rev

SCALE 1:100

Rev.	Drawn	MA	CHKD	Approval	Date	Description
1	SK				08.09.04	Opn Details Added
0	MA				19.08.04	ISSUE FOR CONSTRUCTION

Dwg. No.	Rev.
2004-130-03-100-011	1

