




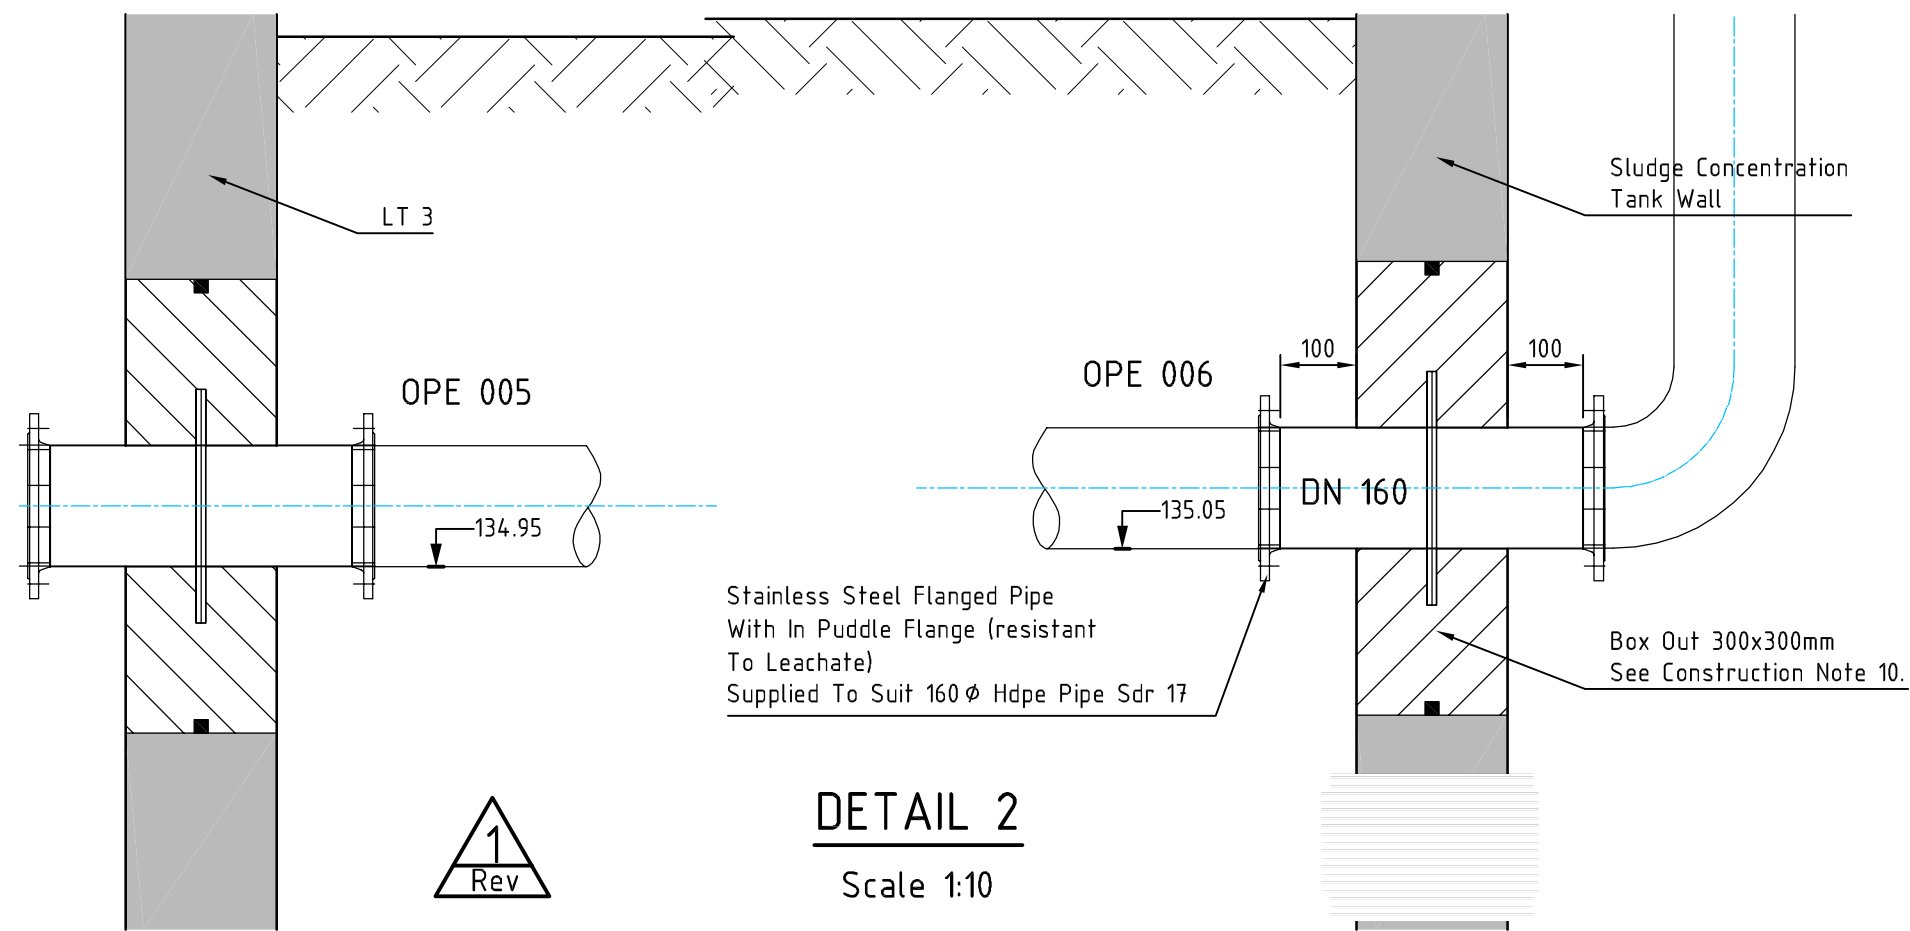


DETAIL 2
Scale 1:10

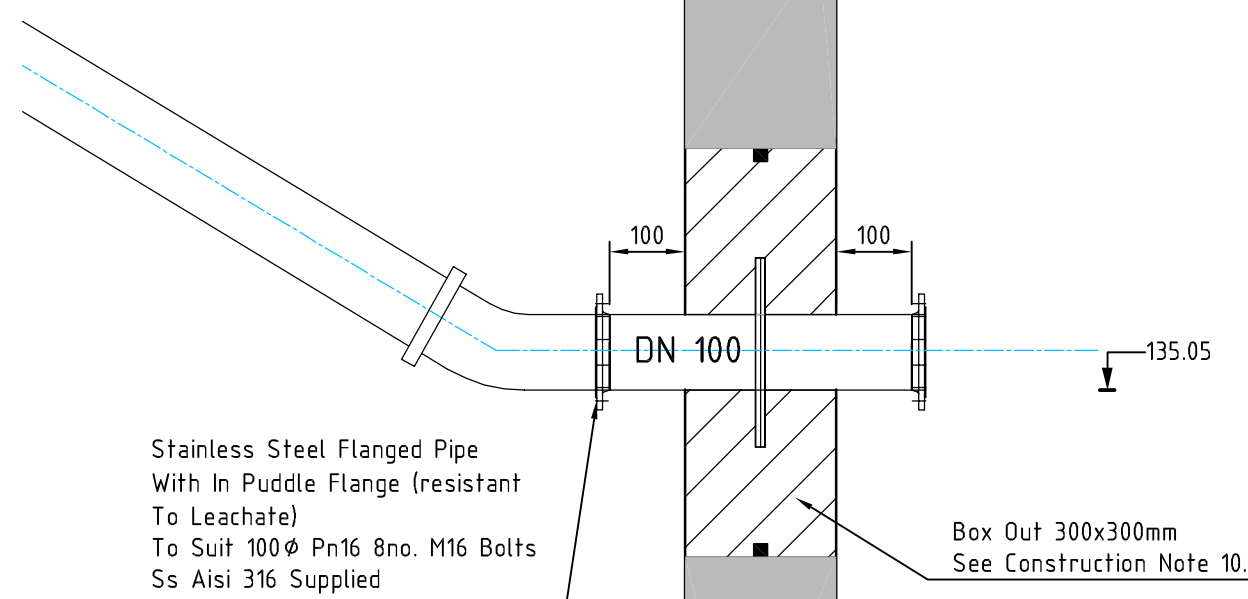


DETAIL 3
Scale 1:10

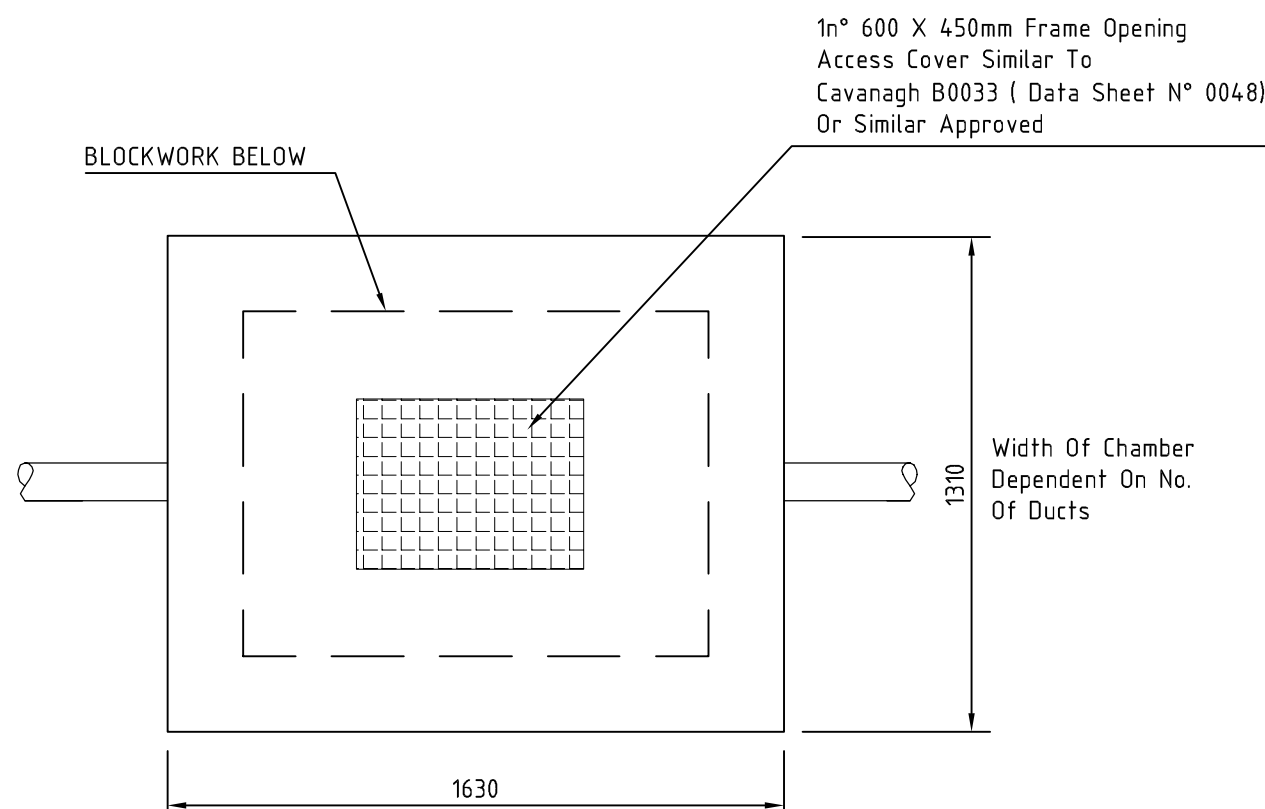


DUCT ACCESS CHAMBER ROOF PLAN
DETAIL 4
Scale 1:20

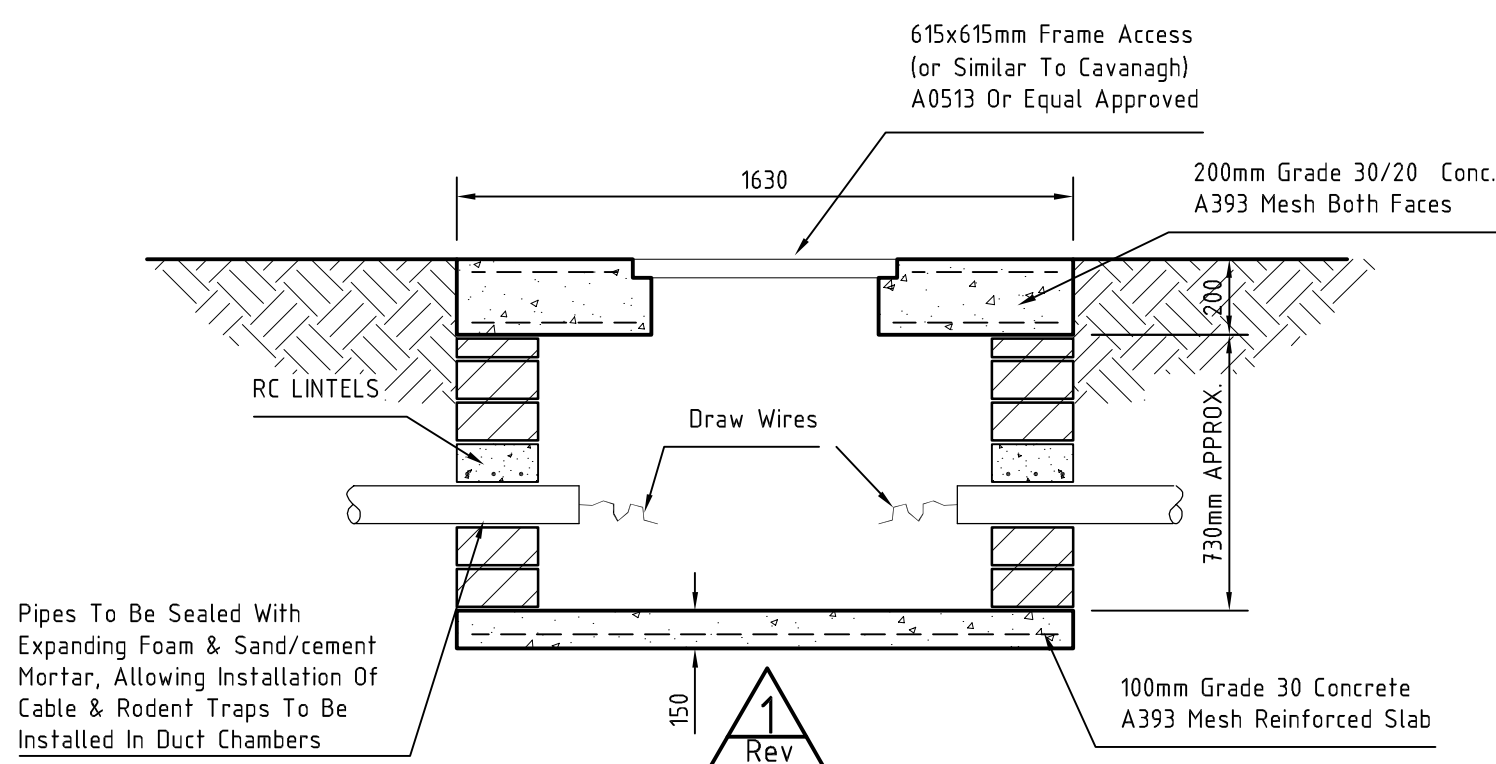


DUCT ACCESS CHAMBER SECTION
DETAIL 4
Scale 1:20

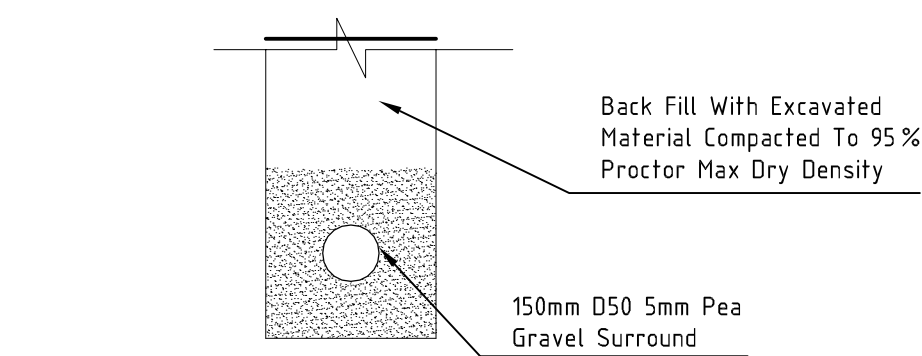


TYPICAL PUMPED LINE SECTION
DETAIL 6
Scale 1:20

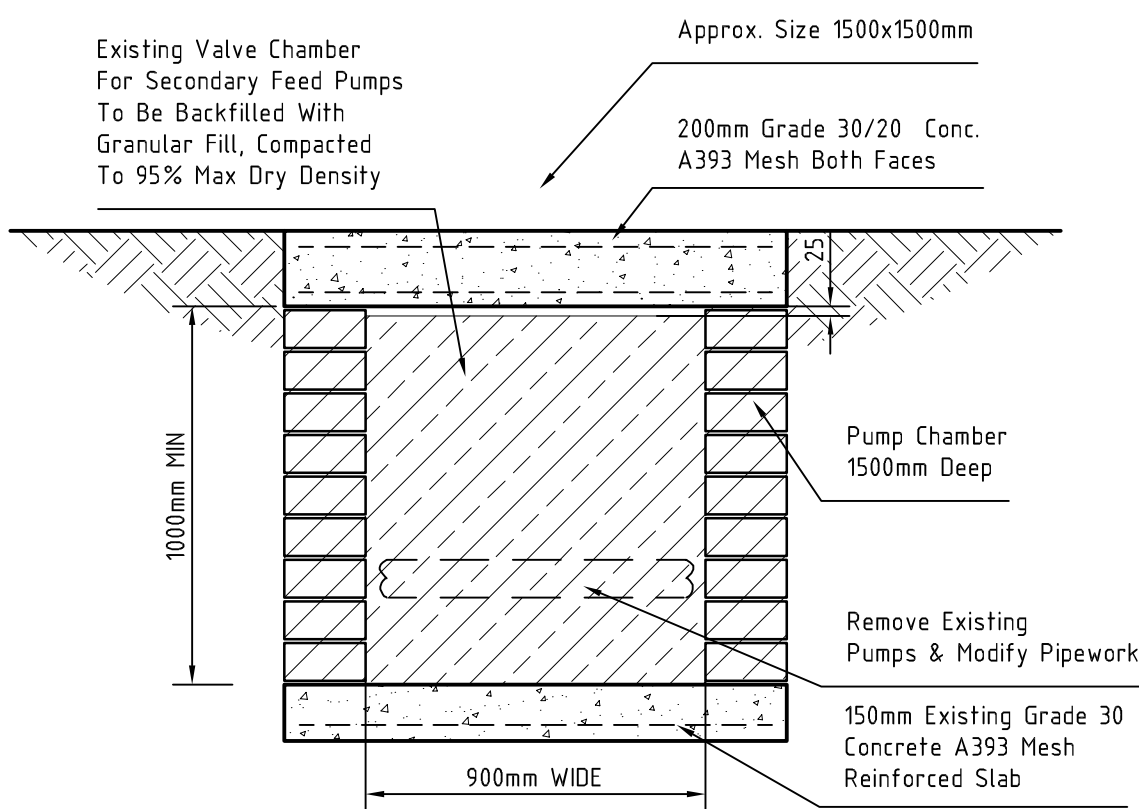


DECANT PUMP PLINTH
DETAIL 5
Scale 1:20

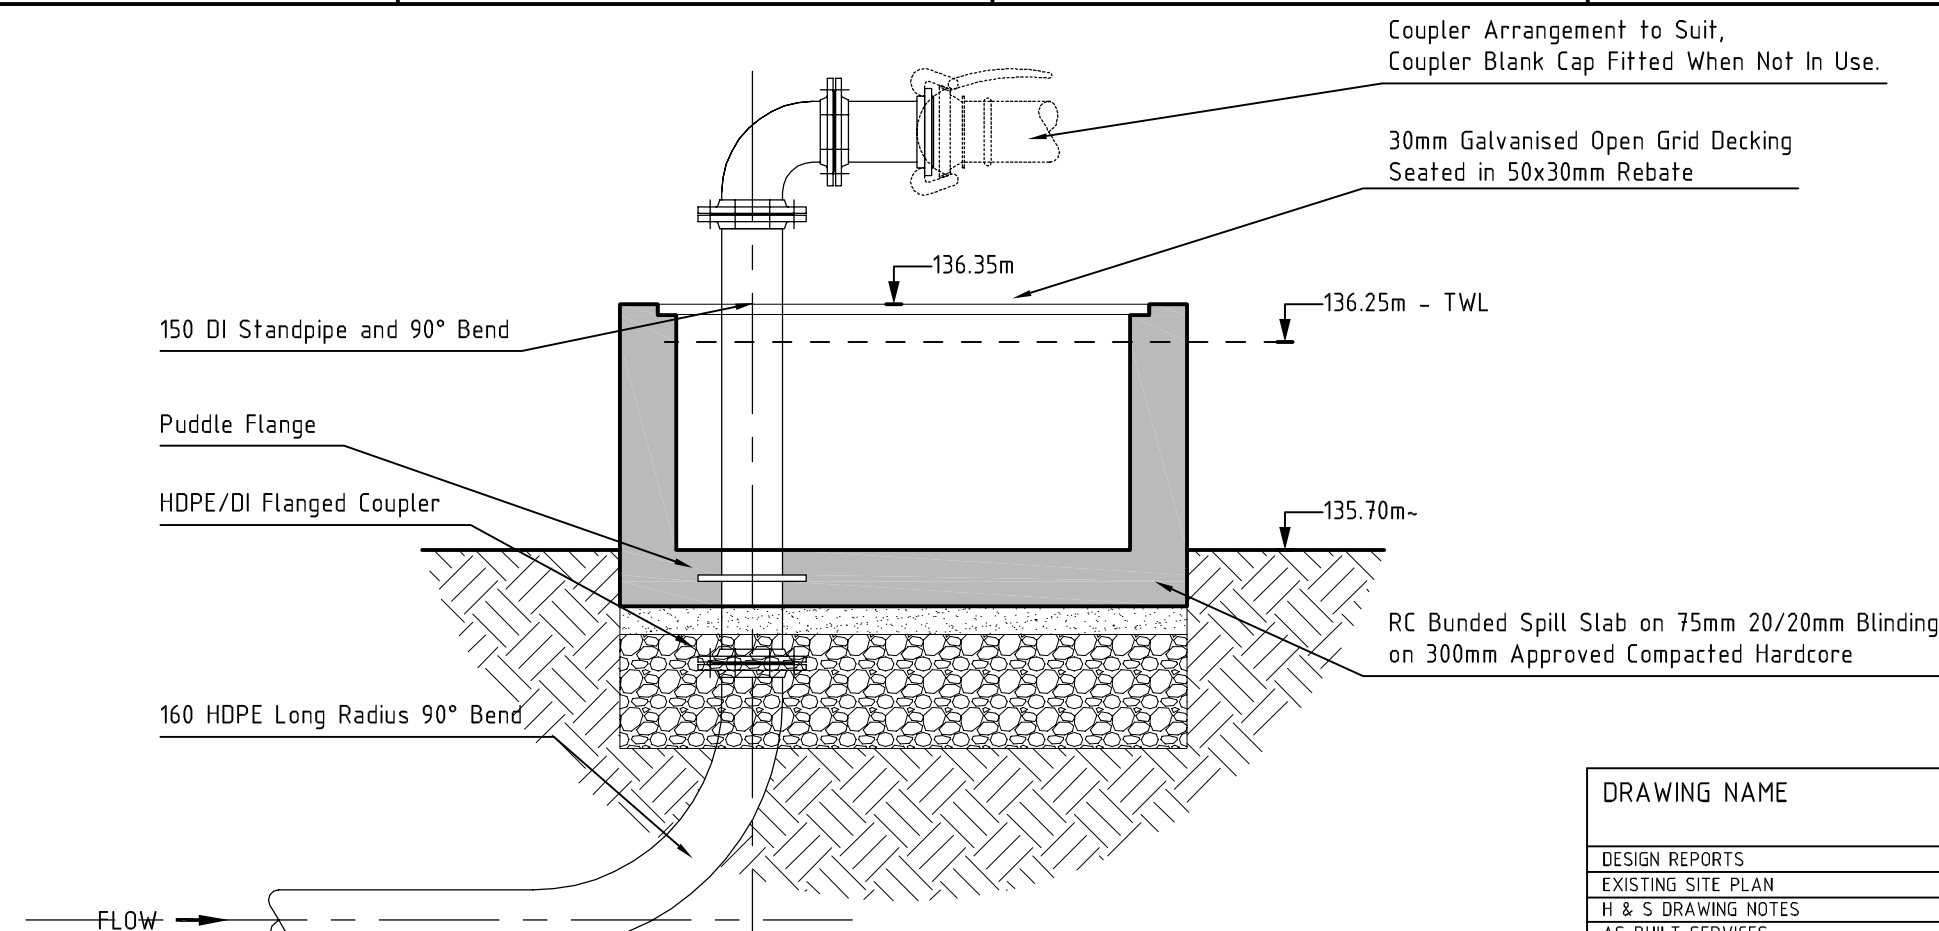

SECTION D7.A
Scale 1:20

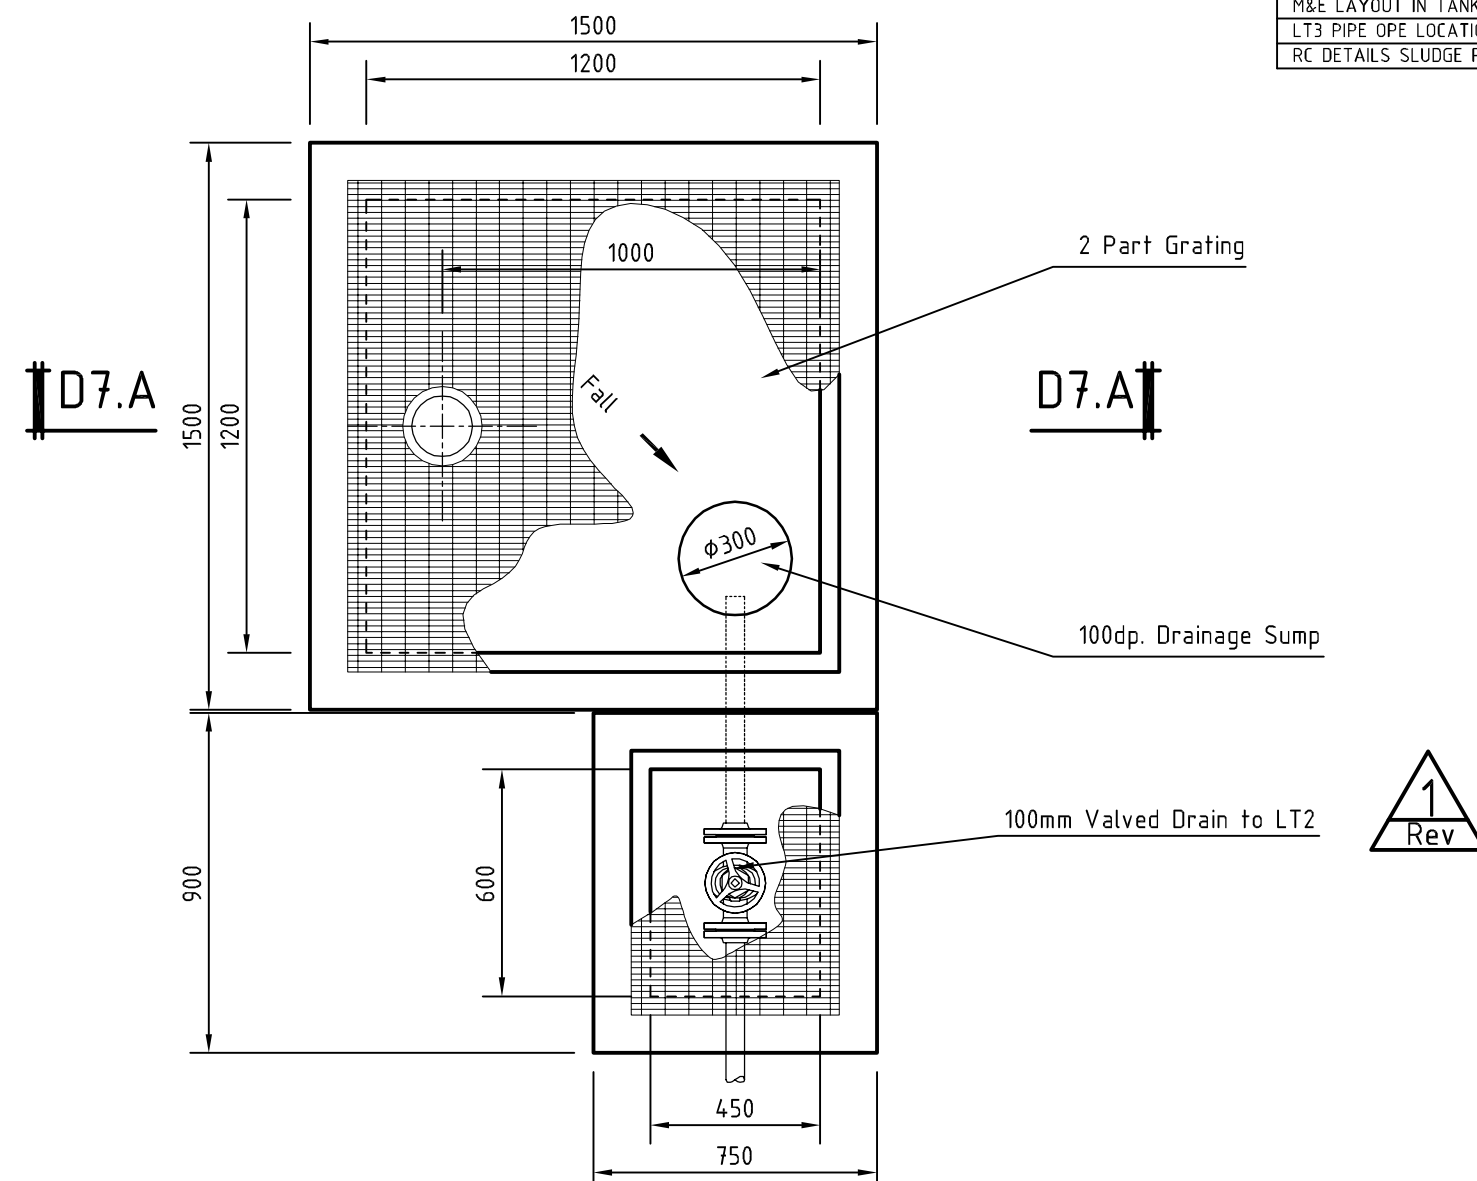

COUPLER PLATFORM
DETAIL 7
Scale 1:20

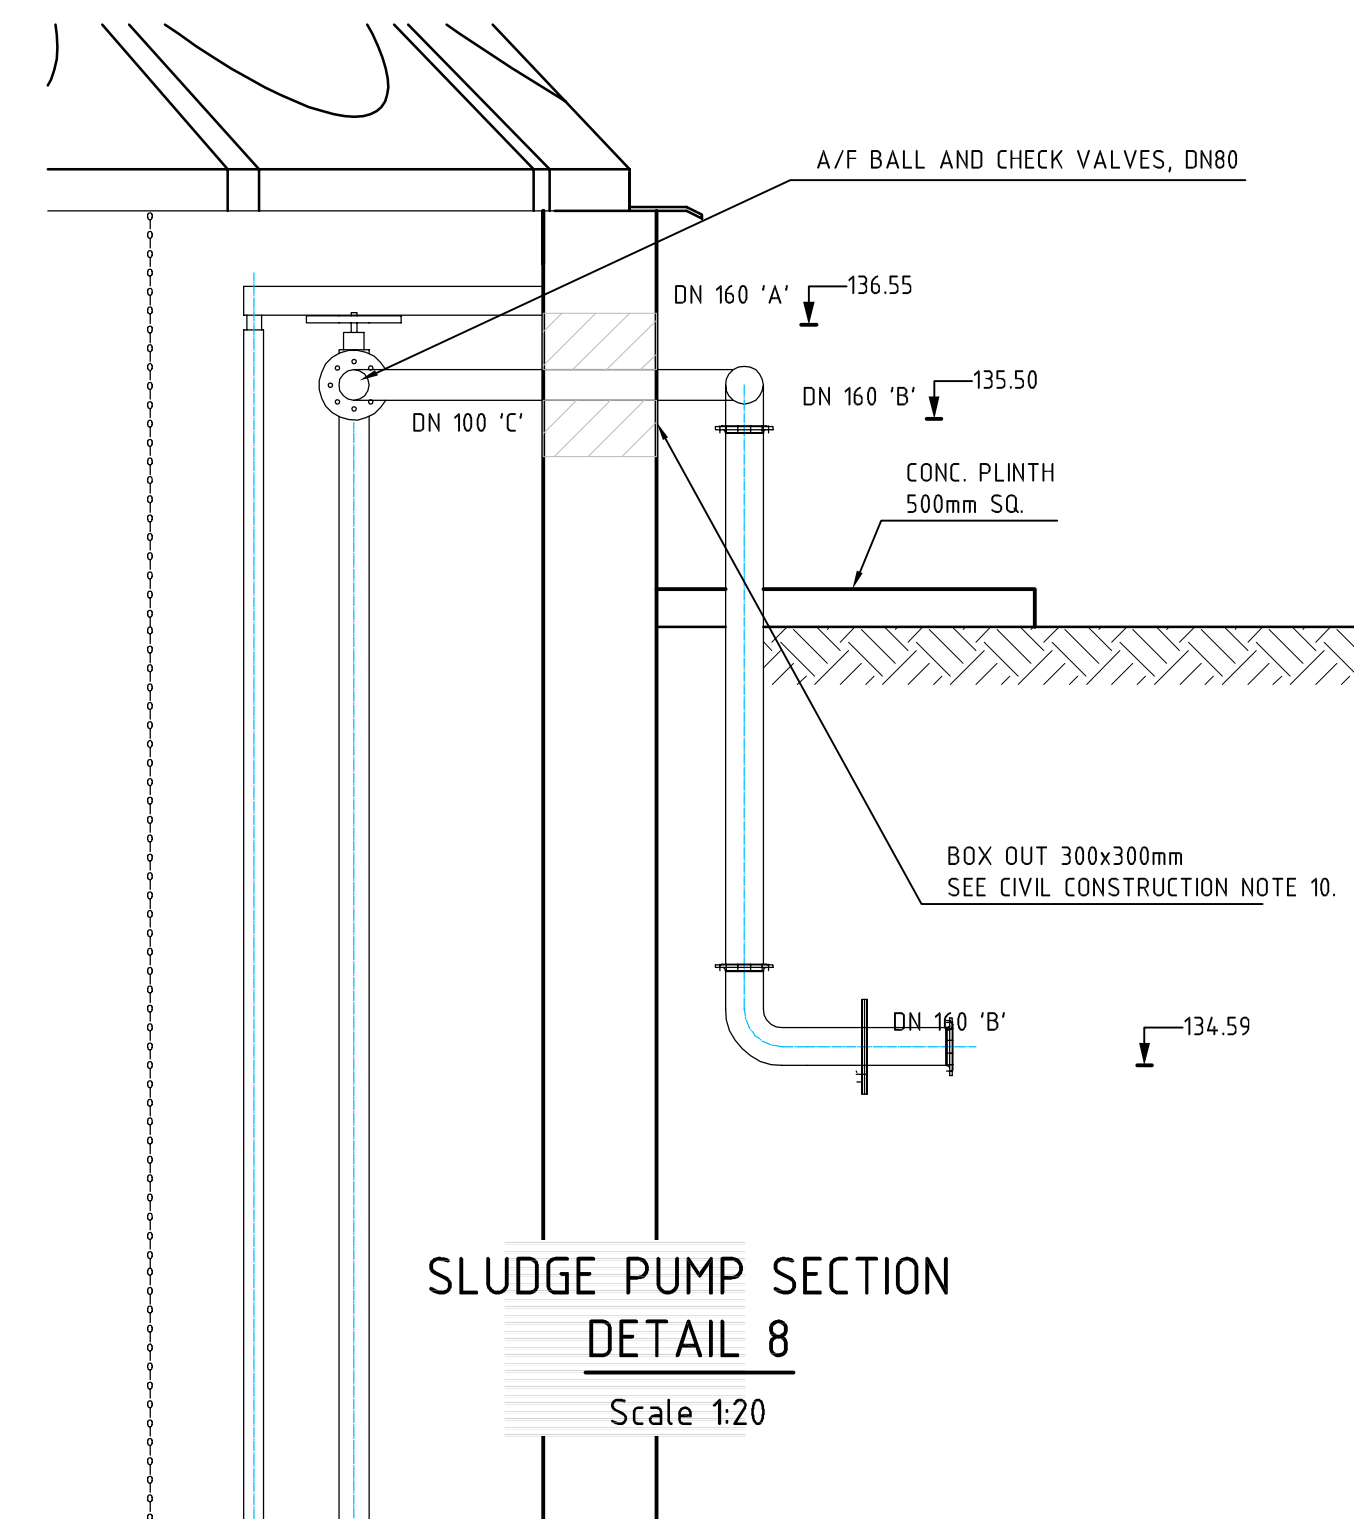

SLUDGE PUMP SECTION
DETAIL 8
Scale 1:20

No part of this document may be reproduced or transmitted in any form or stored in any retrieval system of any nature without the written permission of Fehily Timoney & Company as copyright holder except as agreed for use on the project for which the document was originally issued. Do not scale. Use figured dimensions only. If in doubt - Ask!

DRAWING NOTES
A. FOR HEALTH & SAFETY RISK ASSESSMENT REFER TO DWG. 2004-130-03-009
B. FOR CIVIL CONSTRUCTION NOTES REFER TO DWG. 2004-130-03-009
C. FOR M&E NOTES REFER TO DWG. 2004-130-03-009

DRAWING NAME	DRAWING NUMBER	DETAILS NUMBERS	
		Reference Location	Detail Location
DESIGN REPORTS	2004-130-03-100-001		
EXISTING SITE PLAN	2004-130-03-100-002		
H & S DRAWING NOTES	2004-130-03-100-003		
AS BUILT SERVICES	2004-130-03-100-005		
CONSTRUCTION NOTES	2004-130-03-100-009		
SITE LAYOUT PLAN	2004-130-03-100-010	4,5,6,7,17	
LEACHATE STORAGE TANK PLAN & ELEVATION	2004-130-03-100-011	13,14,15,16,17	
DETAILS SHEET 1 OF 2	2004-130-03-100-012		2,3,4,5,6,7,8
SLUDGE CONCENTRATION TANK PLAN & ELEVATIONS	2004-130-03-100-013	1,2,3,9,10	9,10
STANDARD DETAILS SHEET 2 OF 2	2004-130-03-100-014		11,12,13,14,15,16,17
GROUND WATER PRESSURE RELIEF DETAIL	2004-130-03-100-015		1
LT1 COVER MODIFICATION DETAILS	2004-130-03-100-016		1
SLUDGE PUMPING CHAMBER	2004-130-03-100-017		
LT2 COVER MODIFICATION	2004-130-03-100-018		
M&E LAYOUT IN TANK LT1	2004-130-03-100-019		
M&E LAYOUT IN TANK LT2	2004-130-03-100-020		
LT3 PIPE OPE LOCATION PLAN	2004-130-03-100-021		
RC DETAILS SLUDGE PUMPING CHAMBER	2004-130-03-200-017		

1 Rev

Rev.	Drawn	Chkd	Apprd	Date	Description
1	MA	SK		08.09.04	OPE DETAILS ADDED
0				19.08.04	ISSUE FOR DESIGN CONSTRUCTION

Name of Client
ROADBRIDGE LTD.

Name of Job
SBR DESIGN

Title of Drawing
DETAIL SHEET 1

Scales Used
A1 1:20
Dwg. No.
2004-130-03-100-012

Rev.
1

CONSULTANTS IN
ENGINEERING &
ENVIRONMENTAL
SCIENCES

FEHILY
TIMONEY
& COMPANY

CORE HOUSE, POULADUFF Rd, CORK, IRELAND.
Phone: +353-21-4964133, Fax: +353-21-4964464, Email: info@ftco.ie
WEB SITE: www.fehilytimoney.com