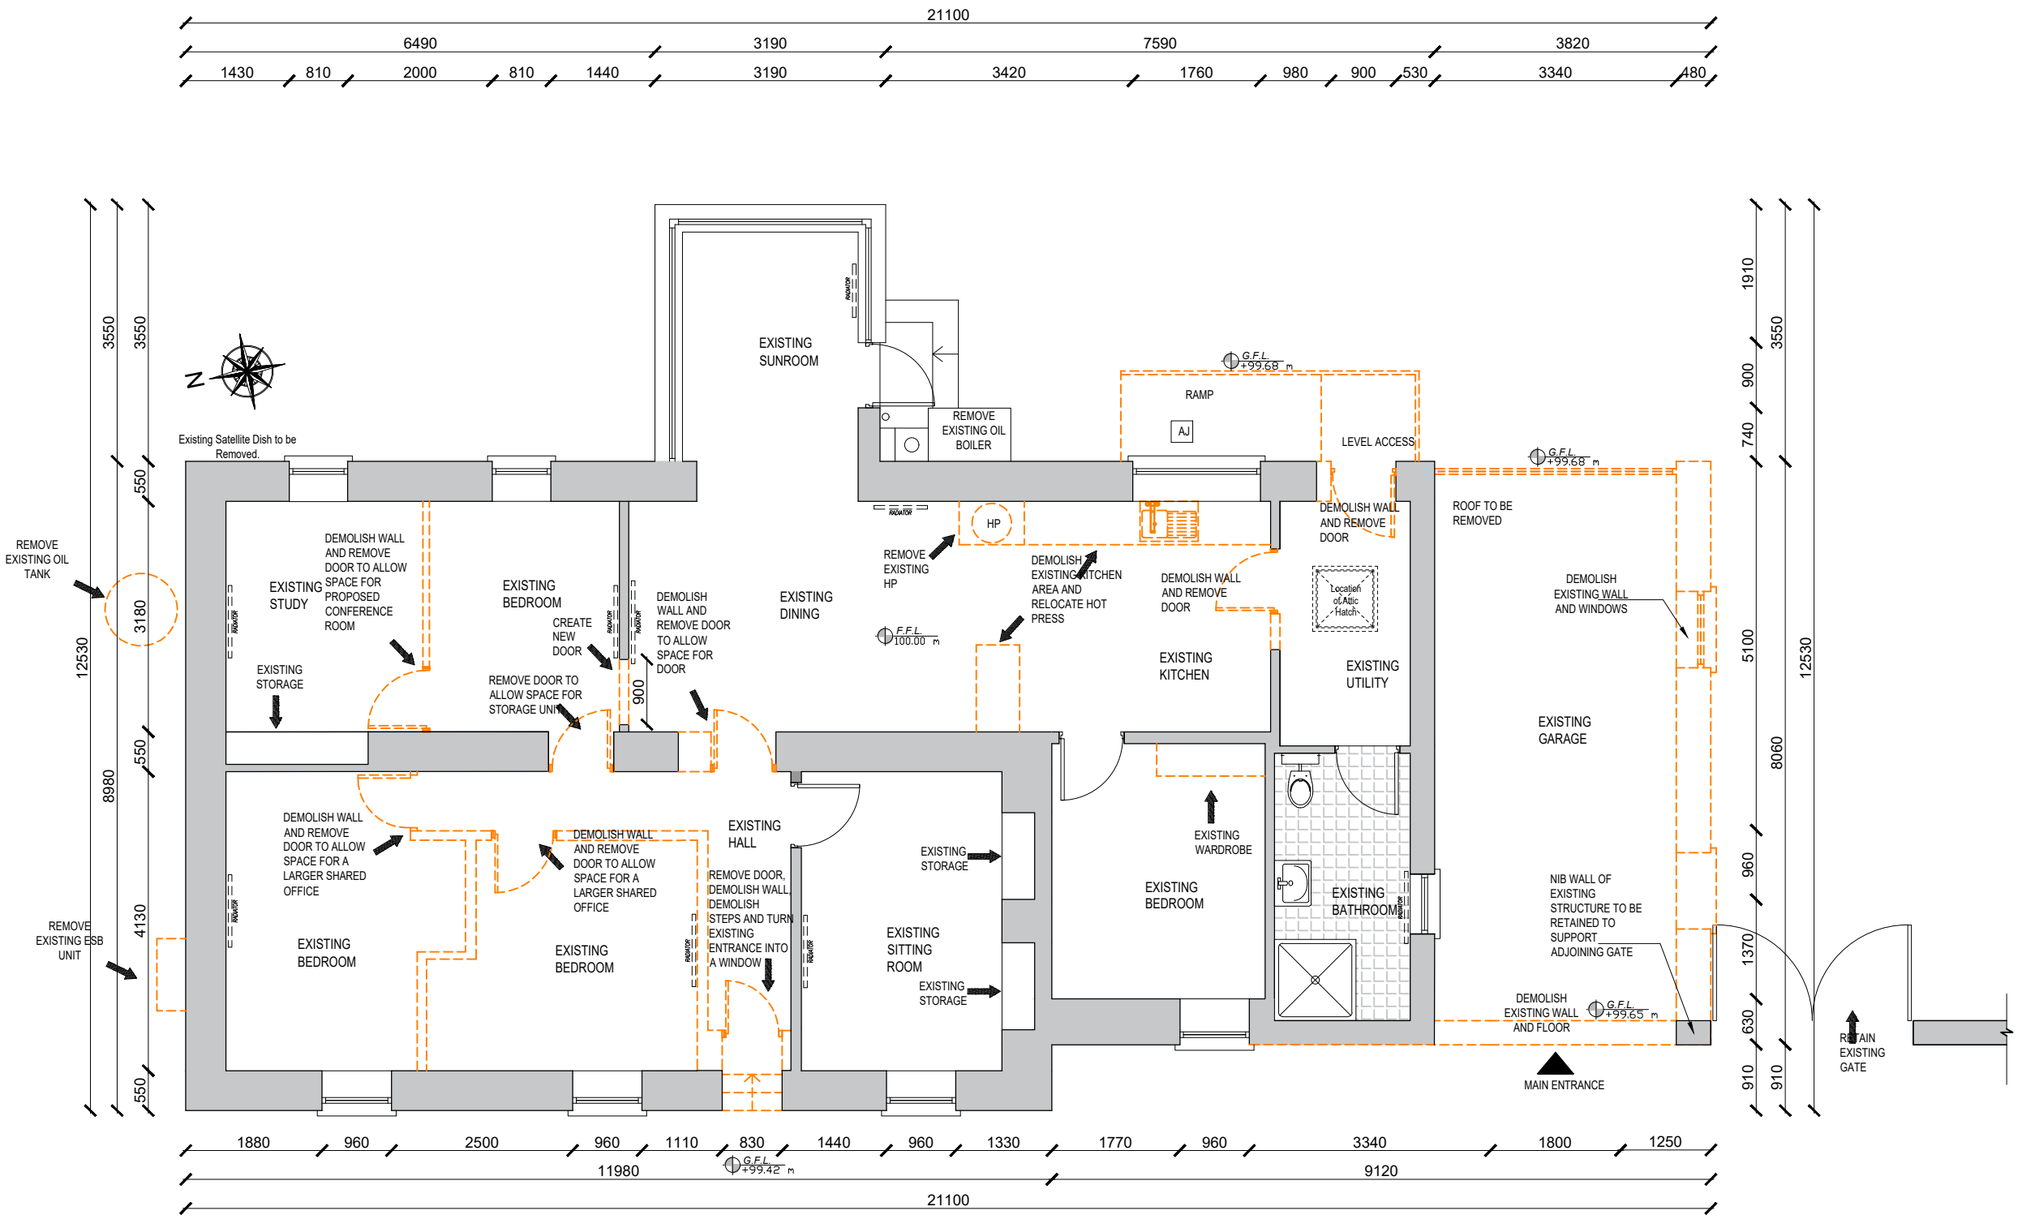

NOTES

1. This drawing is the property of Carlow County Council, it is a confidential document and must not be copied, used, or its content divulged without prior written consent.
2. DO NOT SCALE, use figured dimensions only, if in doubt ask.

Tailte Éireann
Clárúchán, Luacháil, Suirbhéireacht
Registration, Valuation, Surveying

CYAL50379453

© Tailte Éireann - Surveying.

Includes Ordnance Survey Ireland data reproduced under Osi Licence Number 2008/10 CCMA Carlow County Council. Unauthorised reproduction infringes Ordnance Survey Ireland and Government of Ireland Copyright © Ordnance Survey Ireland 2015

No.	Date	Amendment / Issue	App.
A	xx/xx/xx	xxxxxxxxxxxxxxxx	

CARLOW COUNTY COUNCIL
HOUSING DEPARTMENT
Director Of Services: Claire Hantley,
Tullow Civic Offices, Inner Relief Road, Tullow, Co. Carlow
Phone: (059)9136296 Fax: (059)9152156
Email: secretar@carlowcoco.ie
Engineers Ireland
Carlow Local Authorities, A CPD Accredited Company

Project:

REFURBISHMENT WORKS TO BUILDING AT ST. ENDA`S, GRAIGUECULLEN, CARLOW

Title:

EXISTING BUILDING & LAYOUT - DEMOLITION FLOOR PLAN

Drawn by:	FM	Job No:	
Checked by:	NB.	Drw Loc:	
Approved by:	NB.	Drg. No: 103	Rev:
Scale:	1/100		
Date:	30/04/2026		