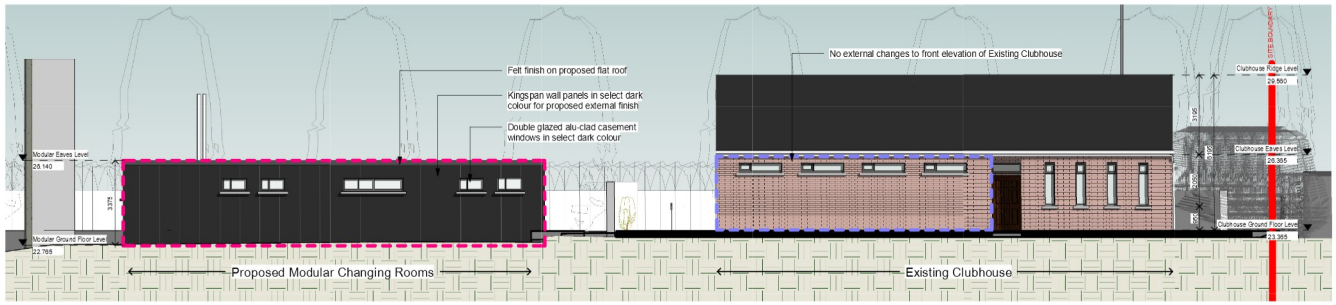

PROPOSED EAST ELEVATION (FRONT)
SCALE: 1 : 100

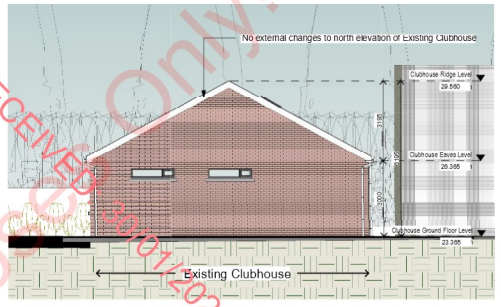

PROPOSED NORTH ELEVATION (CLUBHOUSE)
SCALE: 1 : 100

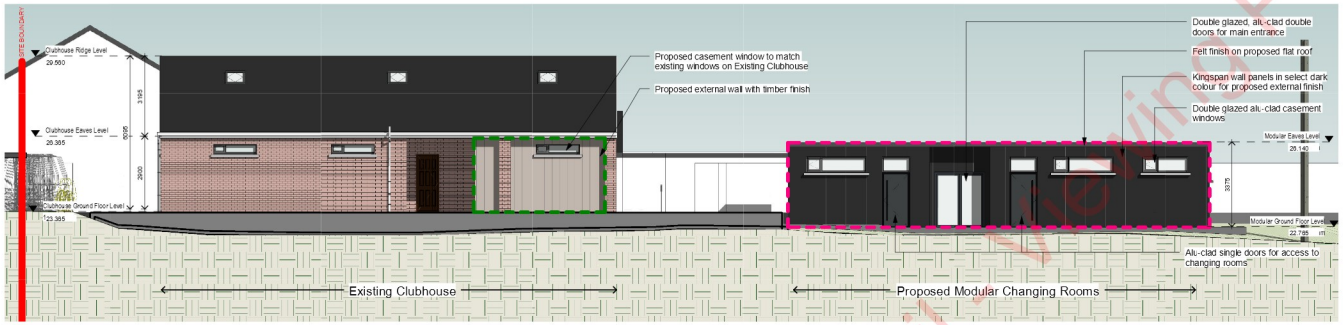

PROPOSED WEST ELEVATION (REAR)
SCALE: 1 : 100

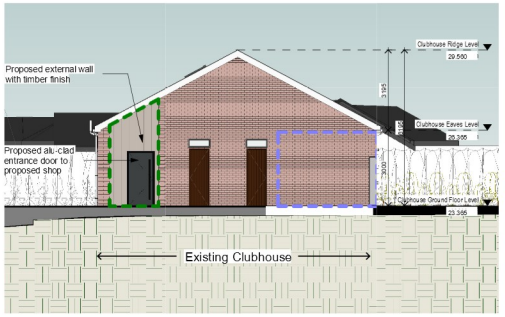

PROPOSED SOUTH ELEVATION (CLUBHOUSE)
SCALE: 1 : 100

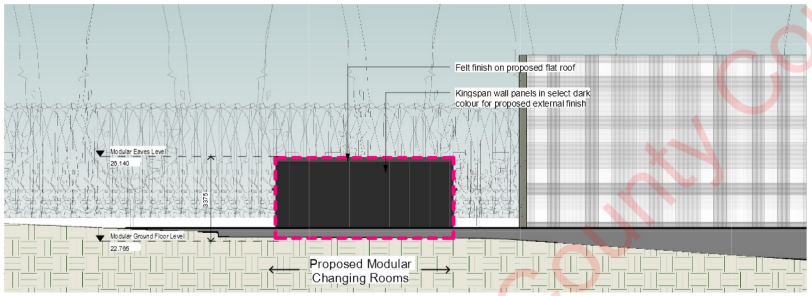

PROPOSED NORTH ELEVATION (MODULAR CHANGING ROOMS)
SCALE: 1 : 100

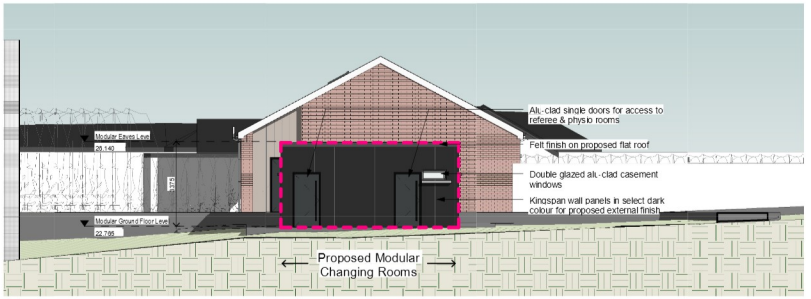

PROPOSED SOUTH ELEVATION (MODULAR CHANGING ROOMS)
SCALE: 1 : 100

IMPORTANT NOTE:

SKETCH AND DESIGN STAGE:
All drawings are for discussion purposes only. Drawings are not to be used for any other purpose.

PLANNING STAGE:
All drawings are for planning application purposes only. Drawings are not to be used for any other purpose. Any changes made to these drawings are subject to immediate approval by Brendan Moore Architects. figured dimensions only to be used from this drawing.

CONSTRUCTION STAGE:
All drawings are for construction purposes only. Drawings are not to be used for any other purpose. Drawings to be checked on site by the contractor prior to commencement of any work. Brendan Moore Architects to be informed of any discrepancies immediately. figured dimensions only to be used from this drawing.

NOTES:

- Area for Change of Use (54.4 Sq.m)
- Area of Proposed Extension (9.6 Sq.m)
- Area of Modular Changing Room (104 Sq.m)

THE ROYAL INSTITUTE OF THE ARCHITECTS OF IRELAND · FOUNDED 1839 ·

BRENDAN MOORE **ARCHITECTS**
38 ST. KIERAN'S STREET, KILKENNY, R95 KN80, IRELAND

PROJECT: Railyard GFC, Moneenroe, Castlecomer, Co. Kilkenny, R95 KD5C

CLIENT: Railyard Gaelic Football Club — SCALE:As indicated@A1

DRAWING: Planning — Proposed Elevations

353-87-4120718 · info@bmarchitects.ie · www.bmarchitects.ie

Job No: 25-056
Drwg No: 25-056 PP-202
Date: Jan. 2026
Drawn By: SOD

BRENDAN MOORE **ARCHITECTS**

RECEIVED 30/01/2026
Kilkenny County Council Viewing Purposes Only!