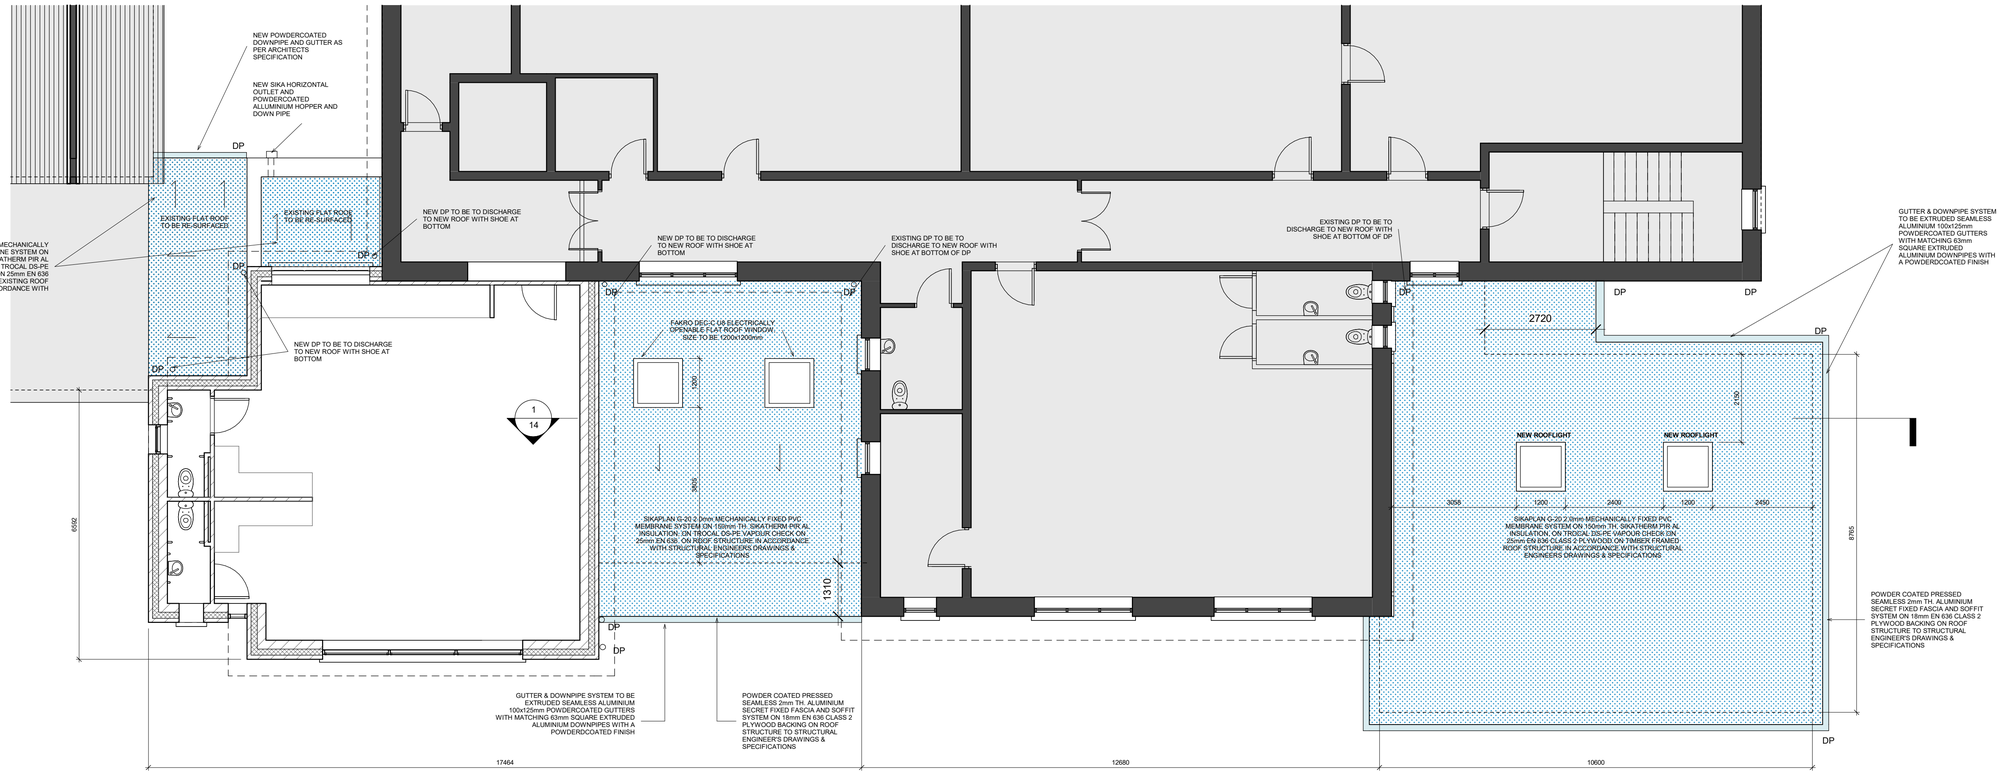

2 FLAT ROOF PLAN

1 : 75

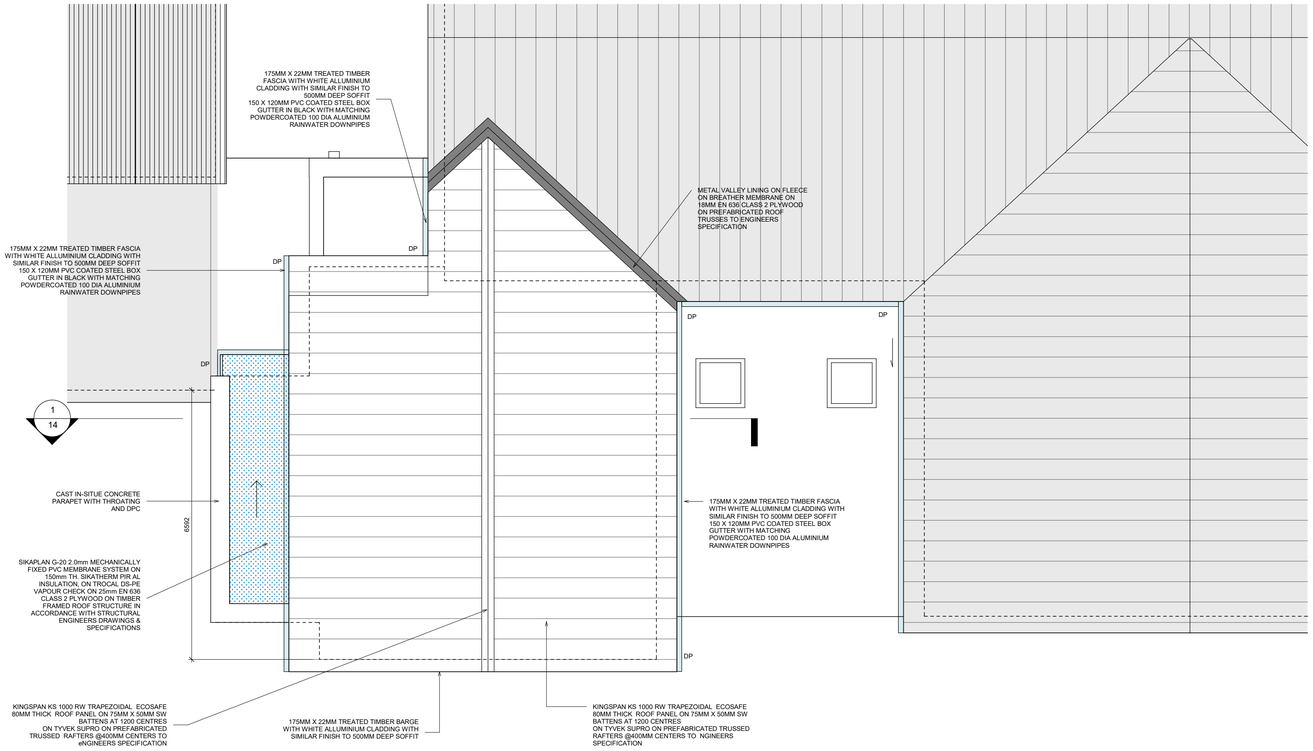

1 UPPER ROOF PLAN

1 : 75

COUGHLAN ASSOCIATES
ARCHITECTS + PROJECT MANAGERS
40 Austin Friars St, Mullingar Co. Westmeath
email: info@coughlanassociates.ie
website: coughlanassociates.ie
Tel: (044) 9341414
Fax: (044) 9385686

PROJECT

EXTENSION AND ASSOCIATED WORKS COLLOONEY NS, CO, SLIGO

CLIENT

COLOONEY NATIONAL SCHOOL

DRAWN BY	CHECKED BY	DATE
LM	JM	14/11/2025

SCALE (@ A1)
1 : 75

REV

DRAWING NAME
ROOF PLAN

11