A0

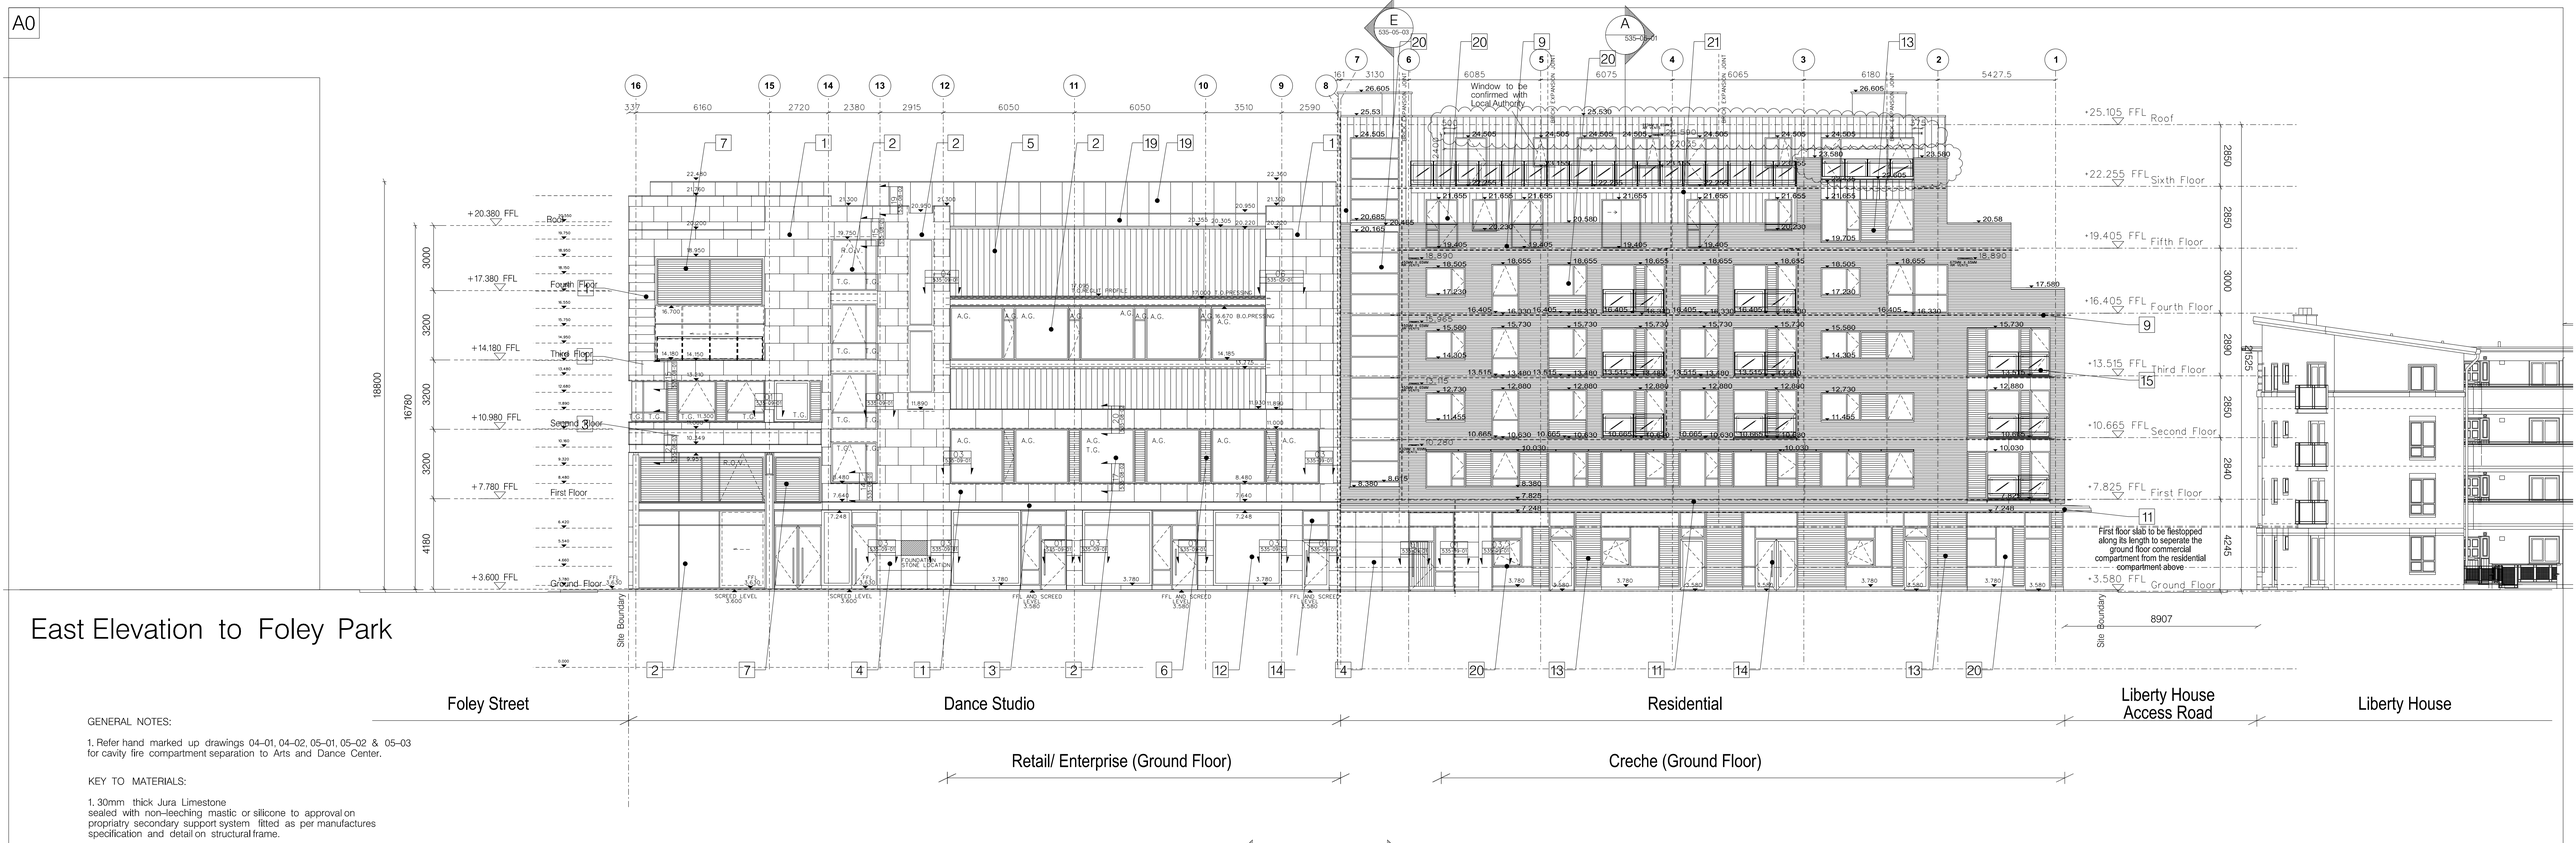

East Elevation to Foley Park

GENERAL NOTES:

1. Refer hand marked up drawings 04-01, 04-02, 05-01, 05-02 & 05-03 for cavity fire compartment separation to Arts and Dance Center.

KEY TO MATERIALS:

1. 30mm thick Jura Limestone sealed with non-leeching mastic or silicone to approval on propriatry secondary support system fitted as per manufactures specification and detail on structural frame.

2. Powder coated thermally broken aluminium curtain wall glazing system

3. Recessed steel channel detail and canopy to Ground Floor

4. 40 mm thick Carlow Limestone (Bed M1) sealed with non-leeching mastic or silicone to approval on propriatry secondary support system fitted as per manufactures specification and detail on structural frame. Finish to be high level 330

5. Reglit or similar opalescent glass panels

6. Prefabricated aluminium infill panel

7. Proprietary aluminium louver brise soleil

8. Prefabricated metal panelled and framed entrance gate to car park

9. Selected traditional facing brick

10. 'Banner' type signage, to be agreed

11. Precast concrete or similar canopy

12. Shopfront glazing system

13. Prefabricated metal infill panel

14. Timber/aluminium/glass entrance doors

15. Glass balustrade to balconies with steel handrail

16. Insulated Render System

17. Aluminium/zinc or similar cladding panel

18. Lightweight insulated cladding system to be selected

19. Kingspan KS 1000 OPTIMO – Colour HPS200 Merlin Grey Galvanised steel composite panels or similar approved as per manufacture specification and detail

20. Aluminium /timber thermally broken glazing system

21. Zinc panel rainscreen cladding to manufacturers details.

22. Kingspan KS 1000 OPTIMO – Colour HPS200 White Galvanised steel composite panels or similar approved as per manufacture specification and detail

R.O.V. Manufacturers remotely operated high level opening vents.

A.G. Acoustic glazing as specified. Sound Insulation Reports.

T.G. Toughened Glass according to Sound Insulation Raport

T.G. Toughened Glass.

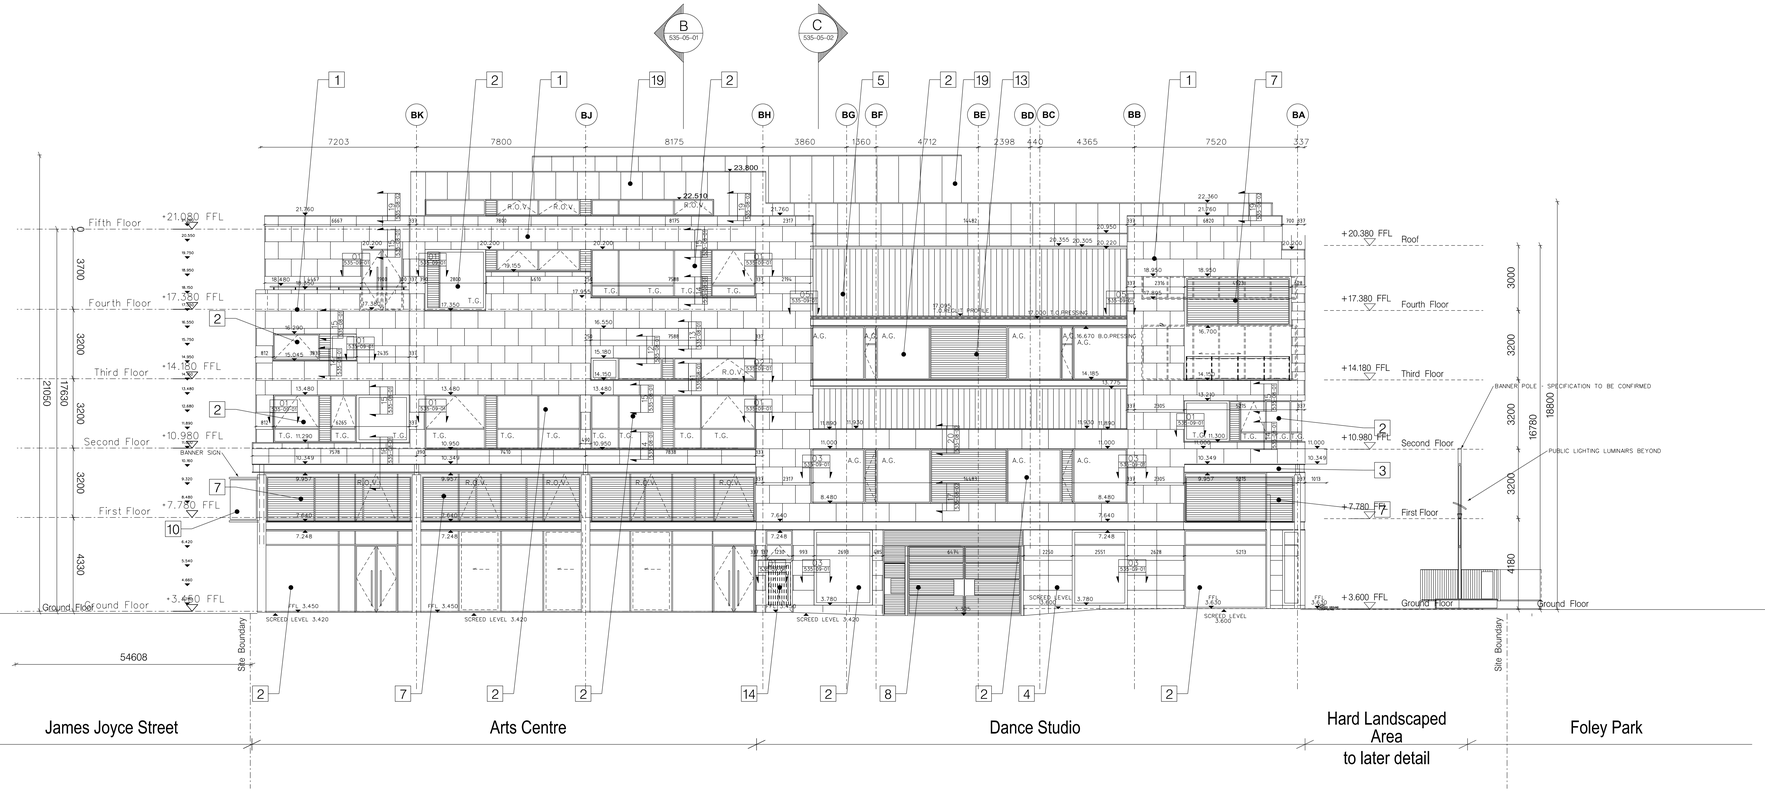

South Elevation to Foley Street

NOTES

1. THIS DRAWING IS COPYRIGHT
2. DO NOT SCALE FROM DRAWING. FIGURED DIMENSIONS ONLY TO BE USED.
3. ANY DISCREPENCIES BETWEEN SITE & FIGURED DIMENSIONS SHOULD BE BROUGHT TO THE IMMEDIATE ATTENTION OF THE ARCHITECT
4. REFER TO ENGINEERS DRAWINGS FOR COLUMN & BEAM SIZES AND EXTENT OF RC WORK.
5. ALL COMPARTMENT WALLS TO BE BROUGHT UP TO UNDERSIDE OF FLOOR SLABS AND FIRE STOPPED. NO COMBUSTABLE MATERIALS TO BE BUILT INTO COMPARTMENT WALLS. ALL FLOORS TO BE COMPARTMENT FLOORS. ALL SERVICE DUCTS TO BE 60MINS F.R.

LEGEND

- INSITU CONCRETE
- BLOCKWORK
- FIRE RATED BLOCKWORK
- RAISED ACCESS FLOOR AREA
- WINDOW NUMBER 23 - 1ST FLOOR LEVEL
- DOOR NUMBER 11 - 1SR FLOOR LEVEL
- LIGHT FITTING
- GRILLE
- RECESSED DOWNLIGHTER
- EMERGENCY SIGNAGE IN ACCORDANCE WITH BS 5499/PT 1 : 1990.
- EMERGENCY LIGHTING TO IS 3217: 1989
- COMPARTMENT WALL/FLOOR ACHIEVING 60 MINUTES FIRE RESISTANCE (STABILITY, INSULATION AND INTEGRITY). TO BE EXTENDED BY ALL HEADS TO THE SLAB.
- FIRE STOPPING TO ALL PIPE PENETRATIONS
- RWP RAIN WATER PIPE (100MM DIA UNLESS OTHERWISE STATED)
- RWI RAIN WATER INLET
- SAI SURFACE WATER AJ NO 1
- FAJI FOUL WATER AJ NO 1
- SMH SURFACE WATER MANHOLE NO 1
- FMH FOUL WATER MANHOLE NO 1
- C CONCRETE
- R RIVET LEVEL
- RL REDUCED LEVEL
- CL COVER LEVEL
- ACT ACOUSTIC CEILING TILES
- PLS PLASTERED SOFFIT
- PPS PLASTERED PAINTED SOFFIT
- AFFL ABOVE FINISHED FLOOR LEVEL
- OUTER LEAF - CLEAR INNER LEAF - OPAQUE GLAZING
- FRITTED GLAZING
- GLASS BRICKS

REV	DATE	DETAILS
M	250505	FINAL DRAWING
L	230205	ISSUED FOR CONSTRUCTION Arts Banner, Proposed Illuminated Sign and Proposed Dance Banner Pole shown
K	201004	ISSUED FOR CONSTRUCTION Extent of Brise-soleils indicated Amendments to parapet between gridlines 2 & 3
J	260704	ISSUED FOR CONSTRUCTION Revisions made for additional floor of apartments
I	050704	ISSUED FOR CONSTRUCTION Extent of Zinc and Sto Render cladding amended
H	250604	ISSUED FOR CONSTRUCTION Detail of glazing to stairwell windows revised to apartment block
G	190504	ISSUED FOR CONSTRUCTION Arrangement of Kingspan panels to Dance and Arts Center shown. General Notes added. Finishes Key revised.
F	260404	ISSUED FOR CONSTRUCTION Location of vertical and horizontal firestops revised to Apartment Building to account for Stanta steel stud system
E	290304	ISSUED FOR CONSTRUCTION Location of vertical and horizontal firestops to cavity walls included. Location of expansion joint to brick / block walls included.
D	150304	ISSUED FOR CONSTRUCTION South Elevation, plant room revised. East elevation, parapet between grid 13&14 revised. Kingspan cladding included to apartment elevations Parapet levels to Apartment block revised
C	050204	ISSUED FOR CONSTRUCTION Window opes, parapet levels and floor levels modified in Block A to account for increase in depth of floor screed. Location of air brick vents included
B	300104	ISSUED FOR CONSTRUCTION Stone joints pattern revised, reglit glazing levels revised
A	231203	ISSUED FOR CONSTRUCTION
–	180903	ISSUED FOR STONE PACKAGE
–	310703	ISSUED FOR CONSTRUCTION
–	230703	ISSUED FOR WINDOW TENDER

KEY PLAN

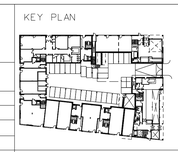

NORTH POINT

ONLY FOR REFERENCE WITH PLAN DRAWINGS

hkr chartered architects | horan keogan ryan

5 Schoolhouse Lane
Dublin 2
Ireland.
ph. +353 (0) 1 6636400
fax. +353 (0) 1 6636401
email hkr@hkr.ie

PROJECT	PROPOSED MIXED USE DEVELOPMENT
	AT LIBERTY CORNER, DUBLIN 1
TITLE	EAST AND SOUTH ELEVATION
DRG NO	535 -04-01
REV	M
SCALE AT A0	1:100
PROJECT NO.	535
DRAWN BY	JW / MK
CHECKED BY	
DATE	OCT. 03
SCALE AT A3	
PHASE	

Print Date: 8/OCT/03 STAGE: Filepath: M:\535\