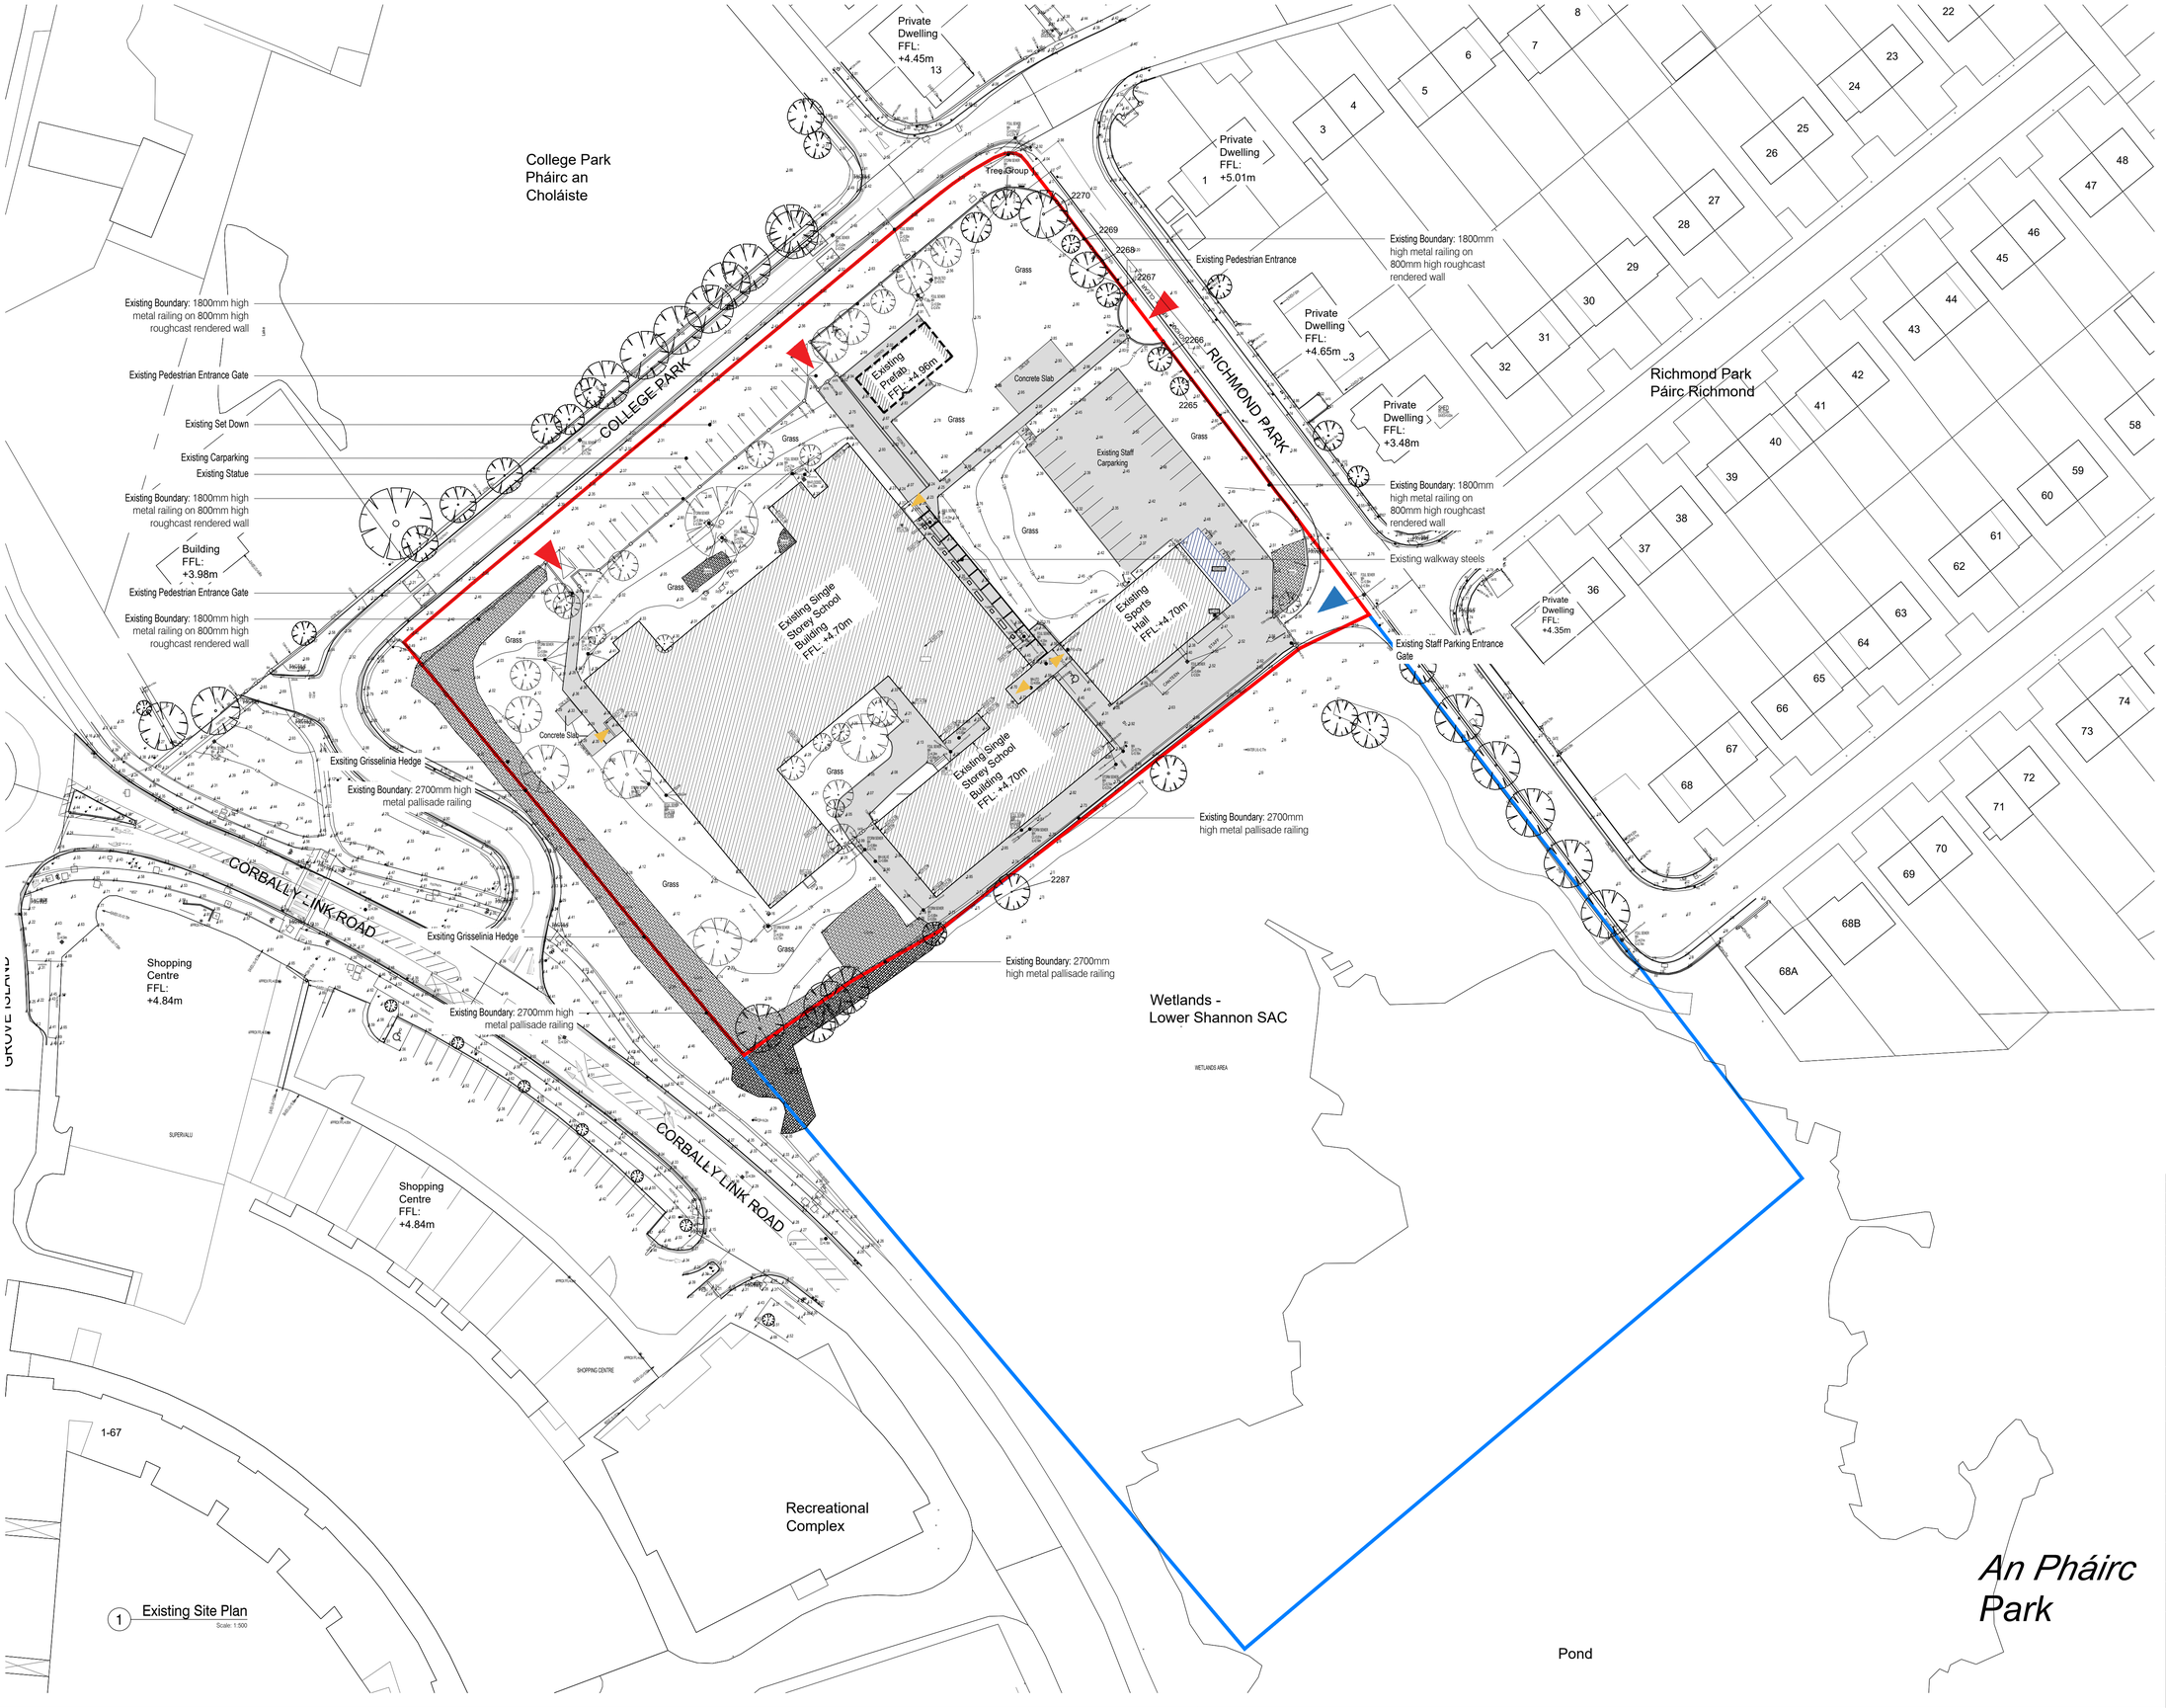

Notes:

Do not scale from this drawing.
Use figured dimensions only.
All errors and omissions to be reported to the Architect.
This drawing to be read in conjunction with relevant consultant's drawings.
All dimensions are in millimetres and all levels are in meters to match Datum unless otherwise noted.

Contractor Design responsibility
It is noted that there are many elements within the works that require contractor design, and will be subject to certification as part of BCAR - see Preliminary Inspection Plan for clarity on certification required.

© This drawing or design may not be reproduced without permission.

LEGEND:

- Site Boundary
- Adjoining Land under site owner's ownership
- Existing Building
- Existing Vegetation
- Existing Tree
- Existing Vehicular Entrance
- Existing Pedestrian Entrance
- Existing Levels 2.65
- Existing Building Entrance

Tailte Éireann Licence No. CYAL50400869
© Tailte Éireann / Government of Ireland.

Revisions:

Rev	Description	Date	By
P-4	Issued for Tender	13-08-2025	MBD
P-3	Issued for Costing	18-07-2025	MBD
P-2	Issued for Costing	21-02-2025	MBD
P-1	Issued for Coordination	31-01-2025	MBD

Project:
Ardscoil Mhuire, Corbally, Limerick

Client:
Ardscoil Mhuire

Title:
Existing Site Plan

Drawing / Document Name:

Project Number	Project	Originator	Volume	Level	Type	Role	Sheet Number
2751	ASM	COA	00	ZZ	DR	A	1001

Suitability Status : Code - Description: D2 For Tender
Revision: P-4

Scale @ A1	Drawn:	Checked:	Date:
1:500	Molly B Dowling	Shane Meehan	27-01-2025

CODY ARCHITECTS
Mt Pleasant Business Ctr., Ranelagh, Dublin 6 D06X7P8
Unit 8A, Oran Point, Main St, Oranmore, Co. Galway H91 Y36X