
INDICATIVE LAYOUT - DESIGN INTENT

NOTES

A. DO NOT SCALE FROM THIS DRAWING - WORK ONLY FROM FIGURED DIMENSIONS

B. ALL ERRORS & OMISSIONS TO BE REPORTED TO THE CONSULTING ENGINEER

C. THIS DRAWING TO BE READ IN CONJUNCTION WITH ARCHITECTS & STRUCTURAL ENGINEERS DRAWINGS

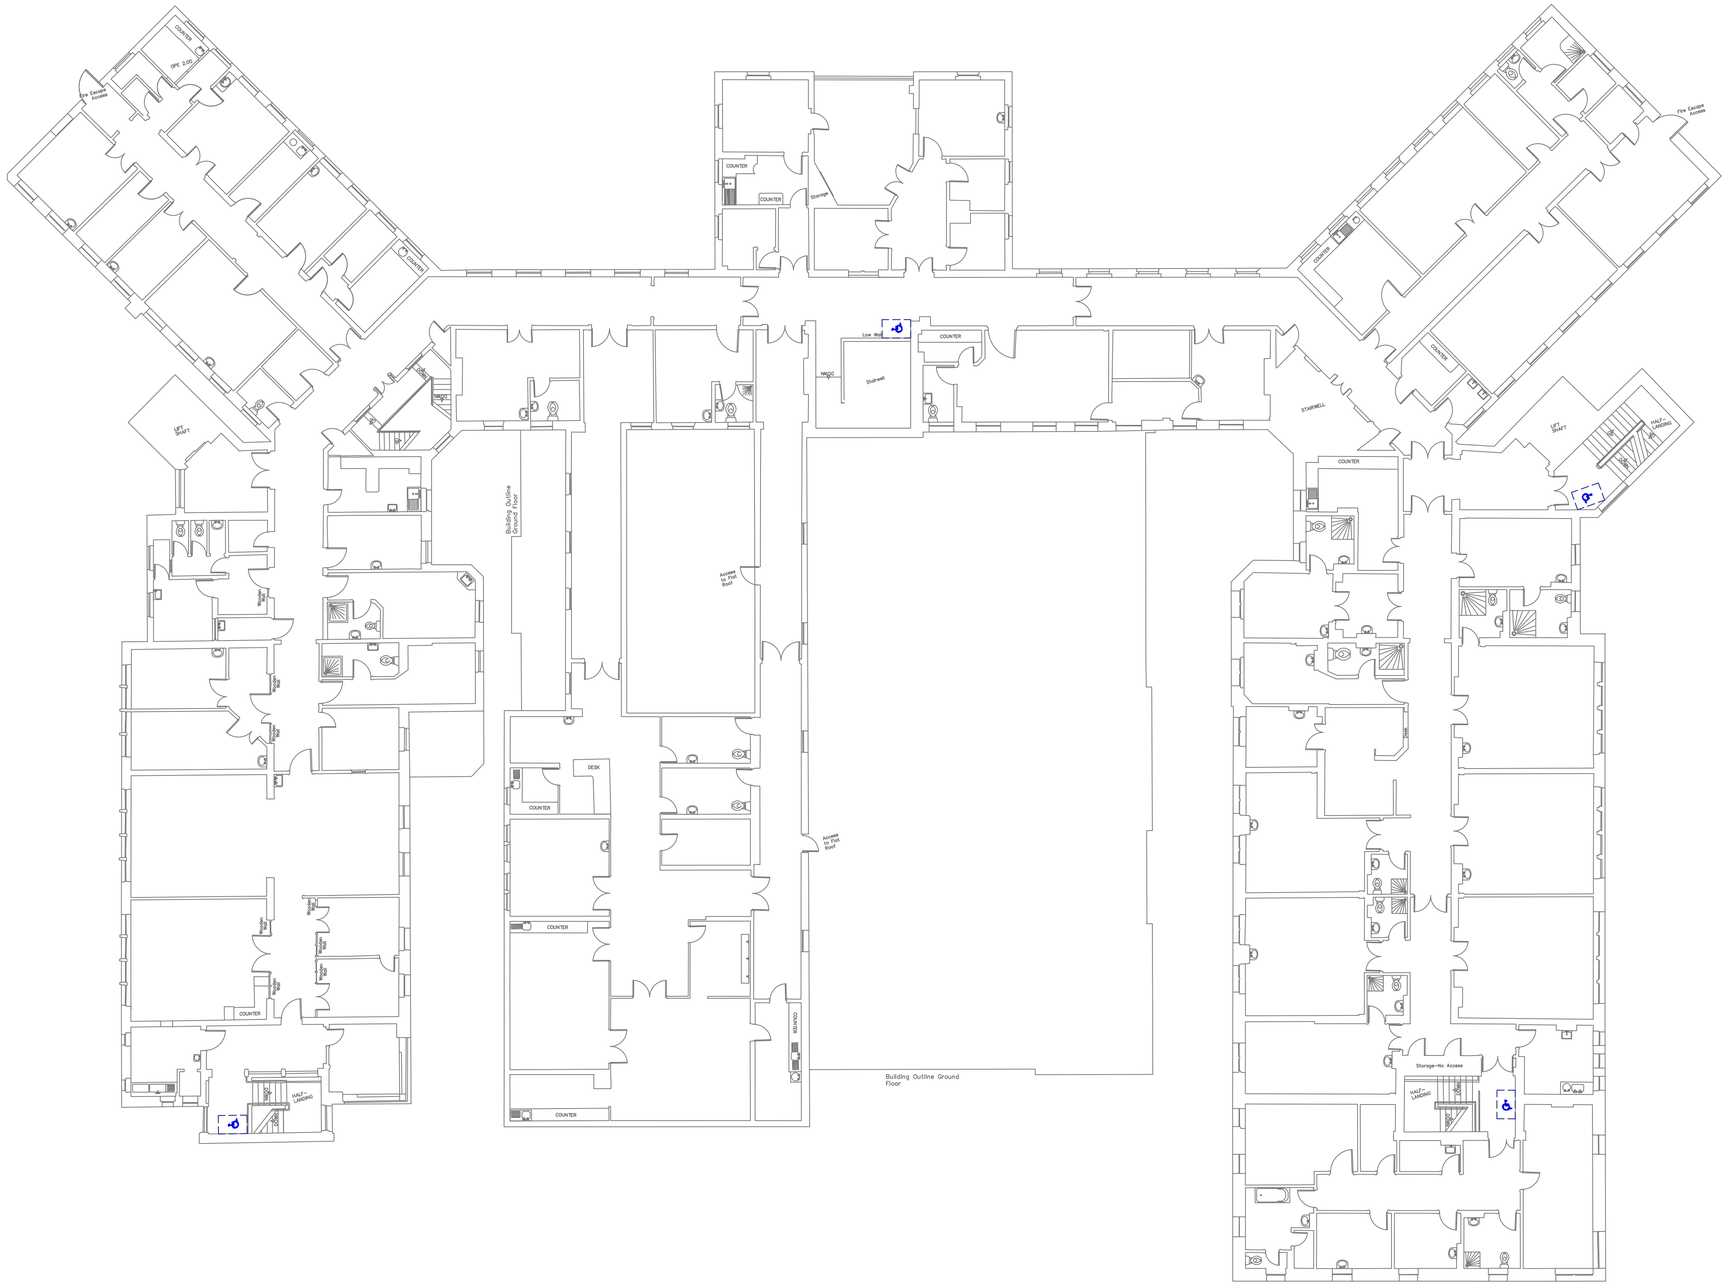

FIRST FLOOR PLAN

sca.: 1:150

LEGEND

DISABLED REFUGE

ISSUE	DESCRIPTION	DRN	ORIG	APP	DATE
A	FOR TENDER	DT	DD	MK	22/09/2026

FCC THE FIRE SAFETY ENGINEERS

Unit A4, Nutgrove Office Park, Rathfarnham, Dublin 14, D14 H1X4

ph +353 (0)1 663 0013 | fc +353 (0)1 663 0014
info@fire-cert.com | www.fire-cert.com

CLIENT

HEALTH SERVICE EXECUTIVE

PROJECT No.	PROJECT
26045	MONAGHAN GENERAL HOSPITAL, MULLAGHMONAGHAN, MONAGHAN, H18 NV91

DRAWING No.

26045-XX-L01-DR-FCC-FS-9002_DR

SHEET	SCALE	TITLE
A1	1:150	FIRST FLOOR PLAN