
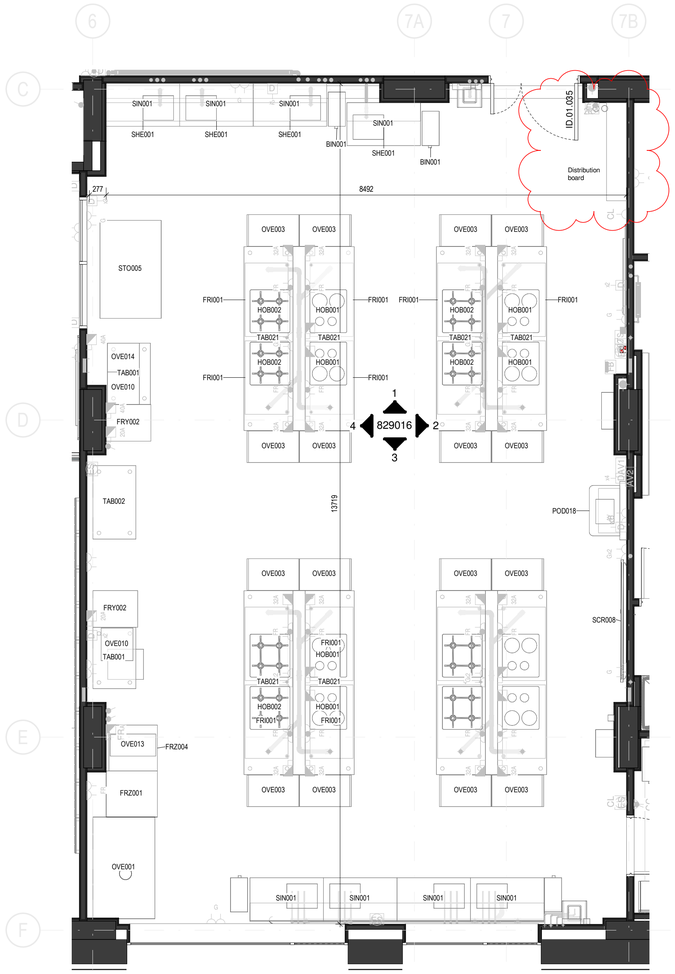


5: FLOOR PLAN

SCALE 1 : 50

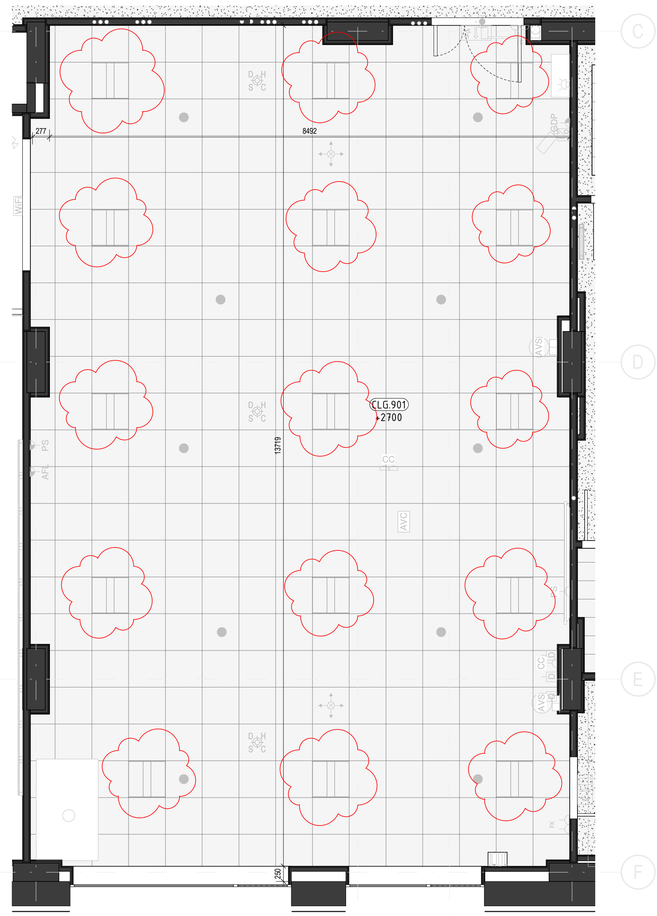

6: REFLECTED CEILING PLAN

SCALE 1 : 50

NOTES:

FINISHES SCHEDULE - TD-112

Floor Finish	Skirting Finish	Wall Finish	Ceiling Finish
FLR.502	COVED	LIN.401 /LIN.402	CLG.901

PRESSURISATION / VENTILATION TABLE

WC AREAS	NEGATIVE TO SURROUNDINGS
MIXED MODE ROOMS	SLIGHTLY POSITIVE
LECTURE / IT ROOMS	BALANCED
STORE ROOMS	NEGATIVE
KITCHENS	NEGATIVE TO SURROUNDINGS

EQUIPMENT SCHEDULE - ROOM TD-112 CLASS KITCHEN 1

Type Mark	Description	Count	Group
STA001	First Aid Station - fixed to wall - spec TBC	1	1
STA003	H.A.C.C.P Station - fixed to wall - spec TBC	1	1
STC005	S/Steel Mobile Utensil Storage Container/Cabinet with 4 interior shelves, Lockable (1600mm W x 1000mm D x 1800mm H)	1	1
TAB001	S/Steel Prep Table c/w base shelf and upstand to rear (1000mm W x 700mm D x 900mm H)	2	3
TAB002	S Steel Mobile Prep Table Mirrored Back Panel (1200mm w x 700mm D x 2100 H) 2	1	1
TAB021	Steel Sub-frame (Approx 3m L x 800mm D - TBC) - Class Kitchen	9	3
VEN001	Dison Ventilated Ceiling System with 304 Food Grade s/steel; Extract high efficiency filters; complete with supply plenums with direction adjustable louvres plus internal dampers; Vapour proof CN approved LED lights; UVO & ESP/PV Fire Suppression System; Smart vent digital demand based control system (TBC)	1	1
VEN002	Ducting System (TBC)	1	
WHB001	Wall Mounted Wash Hand Basin, stainless steel, motion sensor tap (with bin & nailbrush)	2	1
SHE001	2 Tier S/Steel shelving Unit Mounted off Table (1200mm W x 300mm D)	12	
APP004	Vacuum Pack Machine - stainless steel construction (approx. 493mm W x 585mm D x 422mm H) - Timer controlled; electronic control system; Full CE approval	1	3
BIN001	Rubbermaid Slim Jim Bin - mobile - including wheeled dollie - colour coded - kitchen bin (279mm W x 558mm D x 635mm H) - 60 litre capacity - with venting channels; Plastic; with four bag cinches and handles at base and rim	4	1
BOA003	Whiteboard - 2100x1200mm	1	1
CLO001	Clock Wall Mounted	1	1
DIS001	Liquid Soap Dispenser, refillable, wall mounted, lockable	2	1
DIS002	Liquid Soap Dispenser, refillable, wall mounted, lockable	2	1
FLY001	Electronic Fly Killer, single 13amp socket at ceiling level, hygienic to meet all legal, health & safety requirements	2	1
FLY002	Fly screens	1	1
FRY002	Split Well High Output Twin Walled Fryer c/w Heavy-duty wire nickel plated basket/s (approx. 600mm W x 730mm D x 870mm H) - with Inclined base to tank and Inboard oil drainage; Material Stainless Steel	2	3
FRZ001	Single Cabinet, 2 Door Independent Upright Freezer (approx. 750mm W x 835mmD - TBC)	1	3
FRZ004	6 Grid Self-contained Blast Chiller/ Freezer/ Slow Cooker/ Proofer/ Hold Unit (approx. 790mm W x 720mm D x 850mm H) - 230V	1	3
HOB001	Electric 4-Burner Boiling Top (Approx. 600mm x 295mm H) - Sealed hob top; Automatic power reduction if pan boils dry or is removed; Body: stainless steel grade 430	8	3
HOB002	Gas 4-Ring Hob (Approx. 600mm x 300mm H) - Burners with flame failure device; Manual ignition to burners; Sealed hobtops; Low level flue; Body: stainless steel grade 430; Pan supports: enamelled cast iron	8	3
OVE001	3 Tier Stone Base Deck Oven (1660mm W x 1010mm D x 2380mm H)	1	3
OVE002	Proover with Humidifier (see Deck Oven)	1	3
OVE003	6 Grid Compact Combi Oven - Electro Mechanical (517mm W x 820mm D x 770mm H)	16	3
OVE005	Racked Oven Stand	16	3
OVE010	High Touch Induction Salamander - Touch Control (570mm W x 530mm D x 520mm H)	2	3
OVE013	High Speed Combination Microwave Oven (358mm W x 743mm D x 578mm H)	1	3
OVE014	Microwave Oven - 1800W (520mm W x 470mm D x 335mm H)	1	3
PC009	PC Lecturer	1	3
POD018	Lecture Station comprising: serviced desk with intergrated cable management for power and AV requirements; Lockable section for computer/AV equipment; suitable for wheelchair access	1	1
FRI001	2 Door Low Level Under Counter Fridge Table (1200mm W x700mm D x 600mm H)	16	3
SER001	S Steel Factory Service Spine with Access Hatch (3000mm W x 200mm D)	4	1
SIN001	Steel Sink Unit with 500mmx400x250mm Single Bowl and single drainer (1200mm W x 700mm D)	8	1
TEL003	Telephone - Wall Mounted	1	3
SCR008	86" LCD Screen	1	2

NOTE: For AV Equipment schedule refer to AV Solutions Type AA

REVISION SCHEDULE

REV:	DESCRIPTION:	BY:	DATE:
P01	First Issue	O+W	11.03.2022
P02	General amendment	O+W	04.04.2022
P03	General Design Development - Refer to RDS	MR	24.10.2022
P04	Podium changed to Juno and repositioned with LCD screen repositioned to accommodate same. Projector screen omitted from elevation 4	MM	02.10.2023
P05	Distribution board correctly sized. Lights indciated in RCP. Podium PC updated	MM	14.12.2023

Enbarr Partnership | National Development Finance Agency | An Roinn Oideachais agus Scileanna Department of Education and Skills

PROJECT: HIGHER EDUCATION BUNDLE 1	SITE: TUDt
DRAWING TITLE: RLS TD-112 Class Kitchen 1 - Sheet 1	
SCALE @ A1: As indicated	DRAWN: CO / APPROVED: SD
PROJECT STAGE: 4	STATUS: S3 / CURRENT REVISION DATE: 14.12.2023
DRAWING NO: HEB1- TUDt- OWA- 01- DR- AR- 829015	REVISION: P05