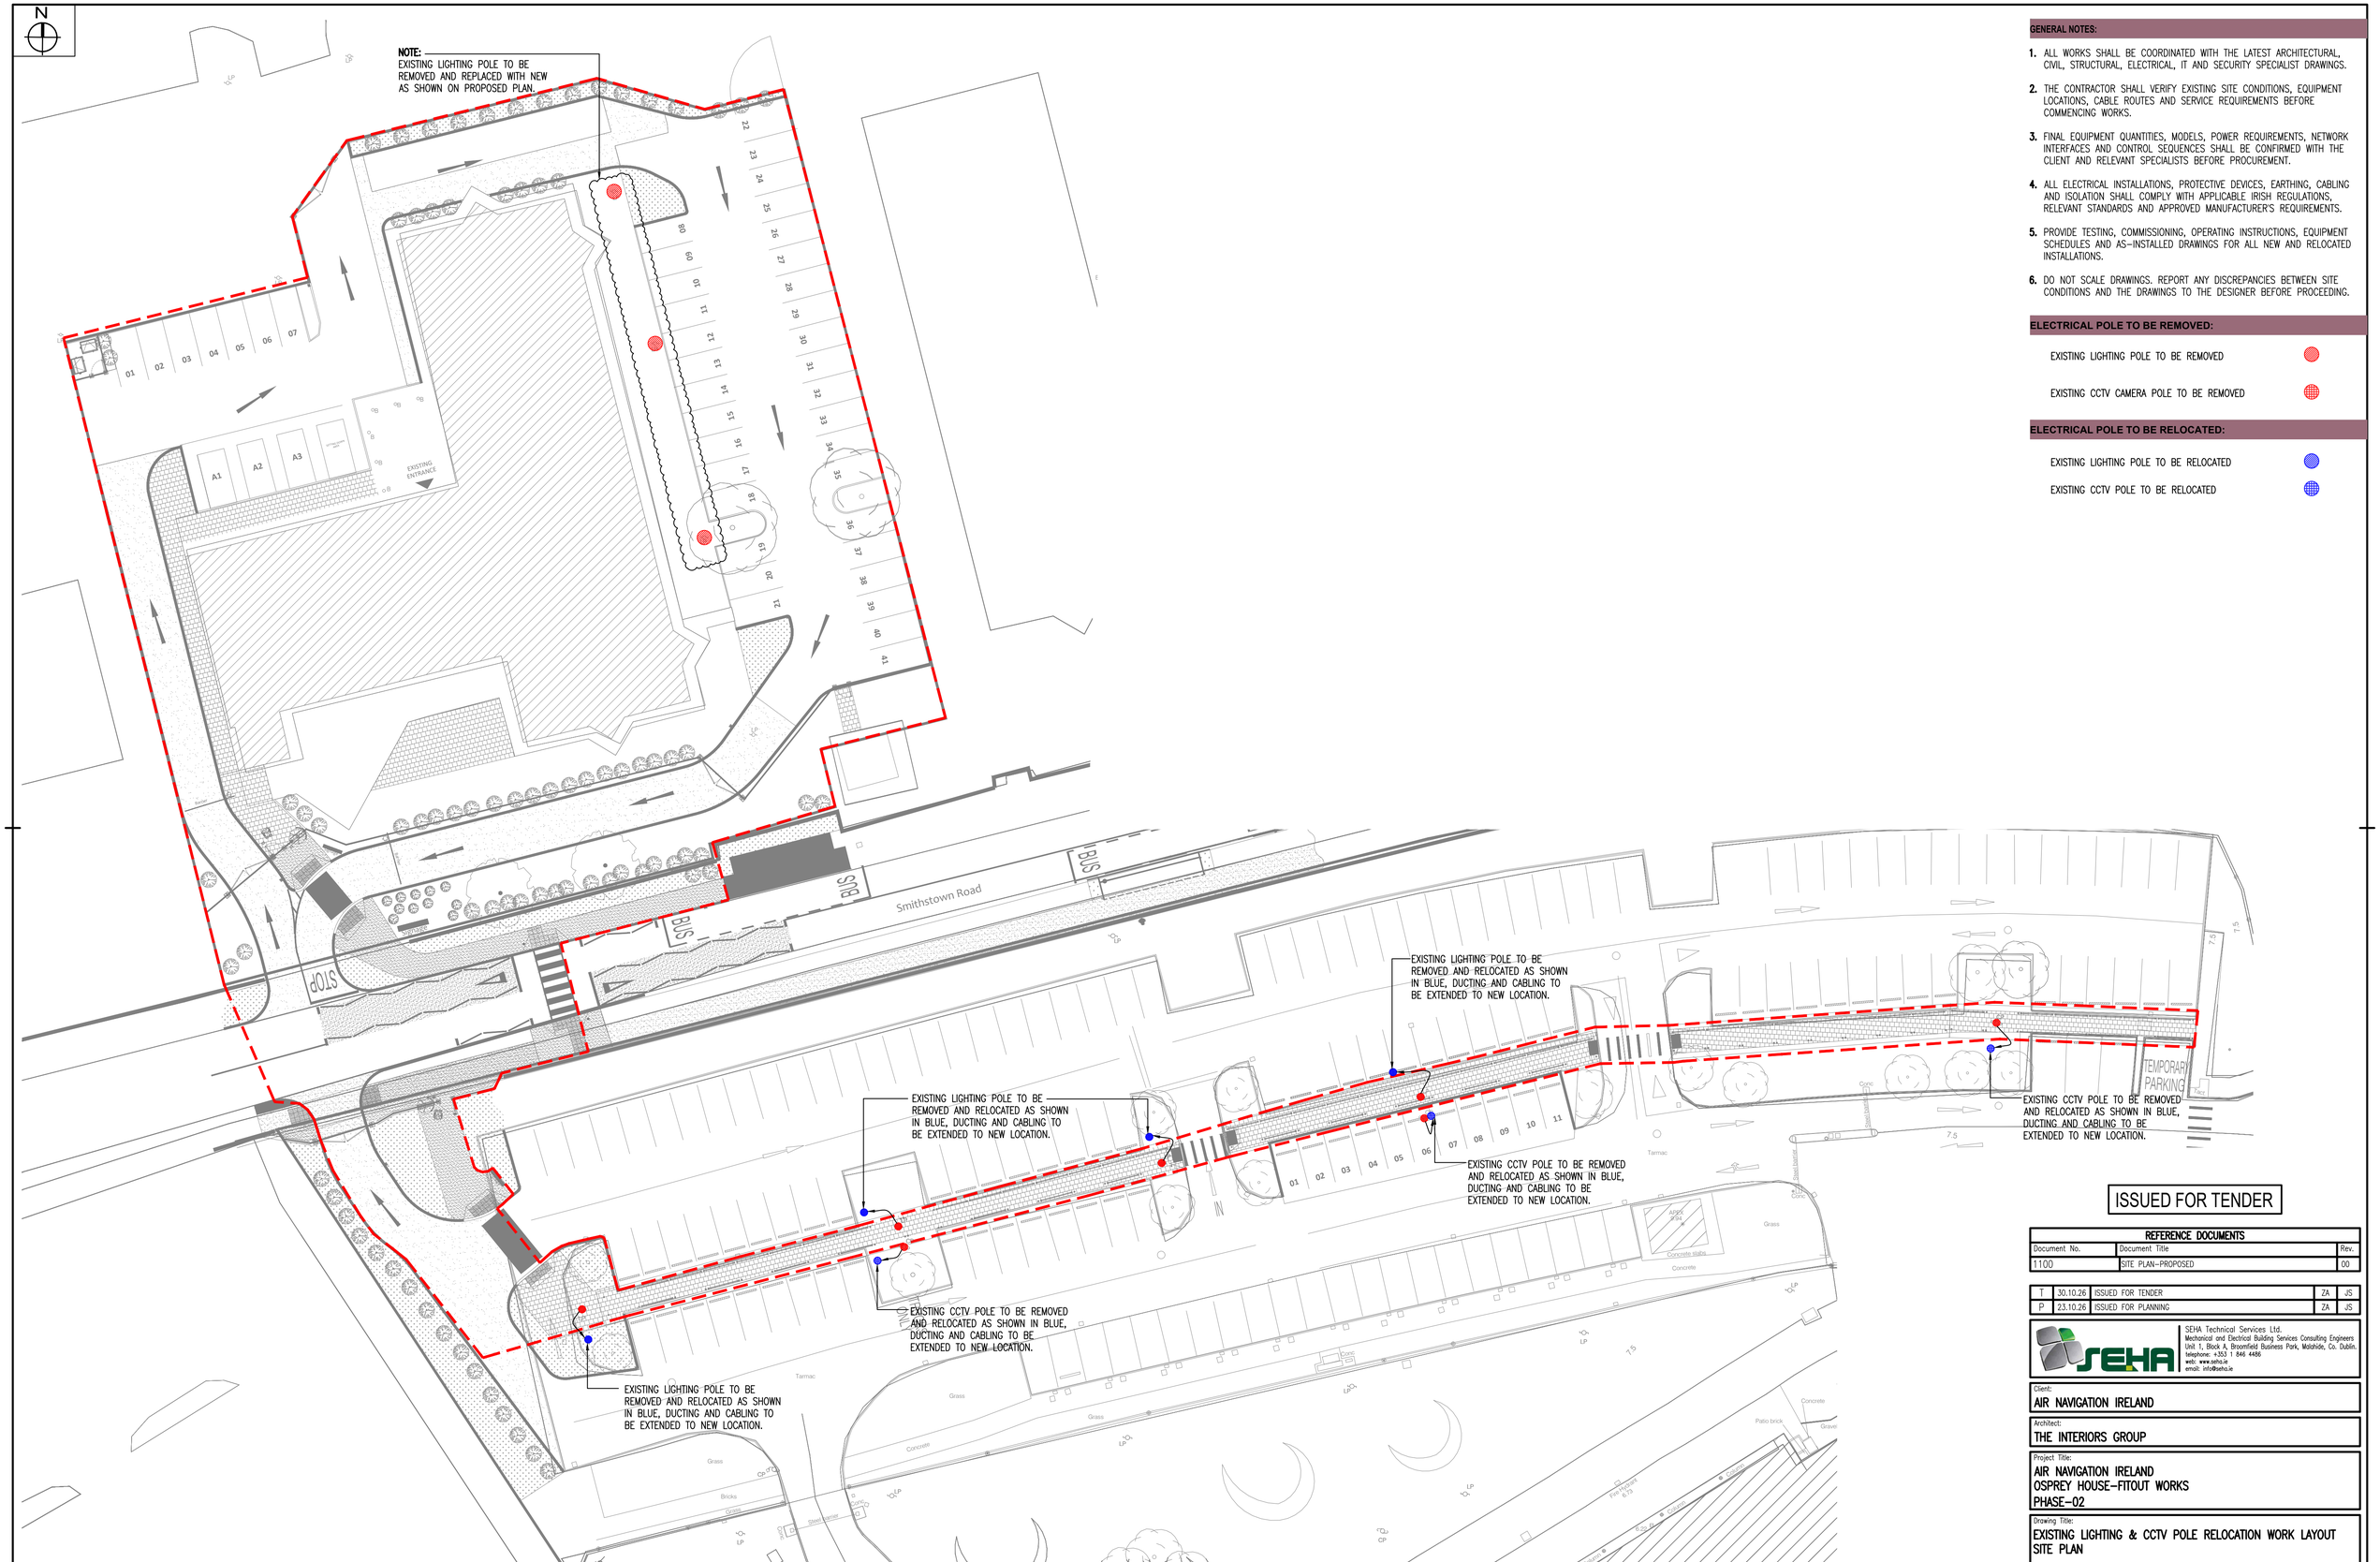


GENERAL NOTES:

1. ALL WORKS SHALL BE COORDINATED WITH THE LATEST ARCHITECTURAL, CIVIL, STRUCTURAL, ELECTRICAL, IT AND SECURITY SPECIALIST DRAWINGS.
2. THE CONTRACTOR SHALL VERIFY EXISTING SITE CONDITIONS, EQUIPMENT LOCATIONS, CABLE ROUTES AND SERVICE REQUIREMENTS BEFORE COMMENCING WORKS.
3. FINAL EQUIPMENT QUANTITIES, MODELS, POWER REQUIREMENTS, NETWORK INTERFACES AND CONTROL SEQUENCES SHALL BE CONFIRMED WITH THE CLIENT AND RELEVANT SPECIALISTS BEFORE PROCUREMENT.
4. ALL ELECTRICAL INSTALLATIONS, PROTECTIVE DEVICES, EARTHING, CABLING AND ISOLATION SHALL COMPLY WITH APPLICABLE IRISH REGULATIONS, RELEVANT STANDARDS AND APPROVED MANUFACTURER'S REQUIREMENTS.
5. PROVIDE TESTING, COMMISSIONING, OPERATING INSTRUCTIONS, EQUIPMENT SCHEDULES AND AS-INSTALLED DRAWINGS FOR ALL NEW AND RELOCATED INSTALLATIONS.
6. DO NOT SCALE DRAWINGS. REPORT ANY DISCREPANCIES BETWEEN SITE CONDITIONS AND THE DRAWINGS TO THE DESIGNER BEFORE PROCEEDING.

ELECTRICAL POLE TO BE REMOVED:

EXISTING LIGHTING POLE TO BE REMOVED

EXISTING CCTV CAMERA POLE TO BE REMOVED

ELECTRICAL POLE TO BE RELOCATED:

EXISTING LIGHTING POLE TO BE RELOCATED

EXISTING CCTV POLE TO BE RELOCATED

ISSUED FOR TENDER

REFERENCE DOCUMENTS

Document No.	Document Title	Rev.
1100	SITE PLAN-PROPOSED	00

T	30.10.26	ISSUED FOR TENDER	ZA	JS
P	23.10.26	ISSUED FOR PLANNING	ZA	JS

SEHA Technical Services Ltd.
Mechanical and Electrical Building Services Consulting Engineers
Unit 1, Block A, Broomfield Business Park, Malahide, Co. Dublin.
telephone: +353 1 846 4486
web: www.seha.ie
email: info@seha.ie

Client:
AIR NAVIGATION IRELAND

Architect:
THE INTERIORS GROUP

Project Title:
AIR NAVIGATION IRELAND
OSPREY HOUSE-FITOUT WORKS
PHASE-02

Drawing Title:
EXISTING LIGHTING & CCTV POLE RELOCATION WORK LAYOUT SITE PLAN

Scale:	Date:	Project No.:	Revision:
1:250 @A1	02.02.26	25-150	T
Originator: ZA	Checked: PH	Approved: SK	Drawing No.: 60-S1-S0

01 EXISTING LIGHTING & CCTV POLE RELOCATION WORK LAYOUT-SITE PLAN
60-S1-SO SCALE: 1:250@A1

© This drawing is the copyright of SEHA Technical Services Limited. This drawing is issued on the condition that it is not copied, reproduced, retained or disclosed to any third party, either wholly or in part without prior consent.

SEHA CAD FILENAME: 25150-60-S1-S0.dwg