
SEHA-A1 Title Block (Vertical).dwg
Title Block Rev. 05 – Released: 30.11.23

N

LEGEND:

- ELECTRONIC ACCESS CONTROL CONTACT–LESS CARD READER
- OUTDOOR MAGNETIC DOOR LOCK
- EMERGENCY GREEN BREAK GLASS UNIT (GBGU)
- INTERCOM OUT STATION VIDEO
- POLE MOUNTED FIXED CCTV CAMERA C/W PIDS
- POLE MOUNTED PAN TILT ZOOM CCTV CAMERA (PTZ) C/W PIDS

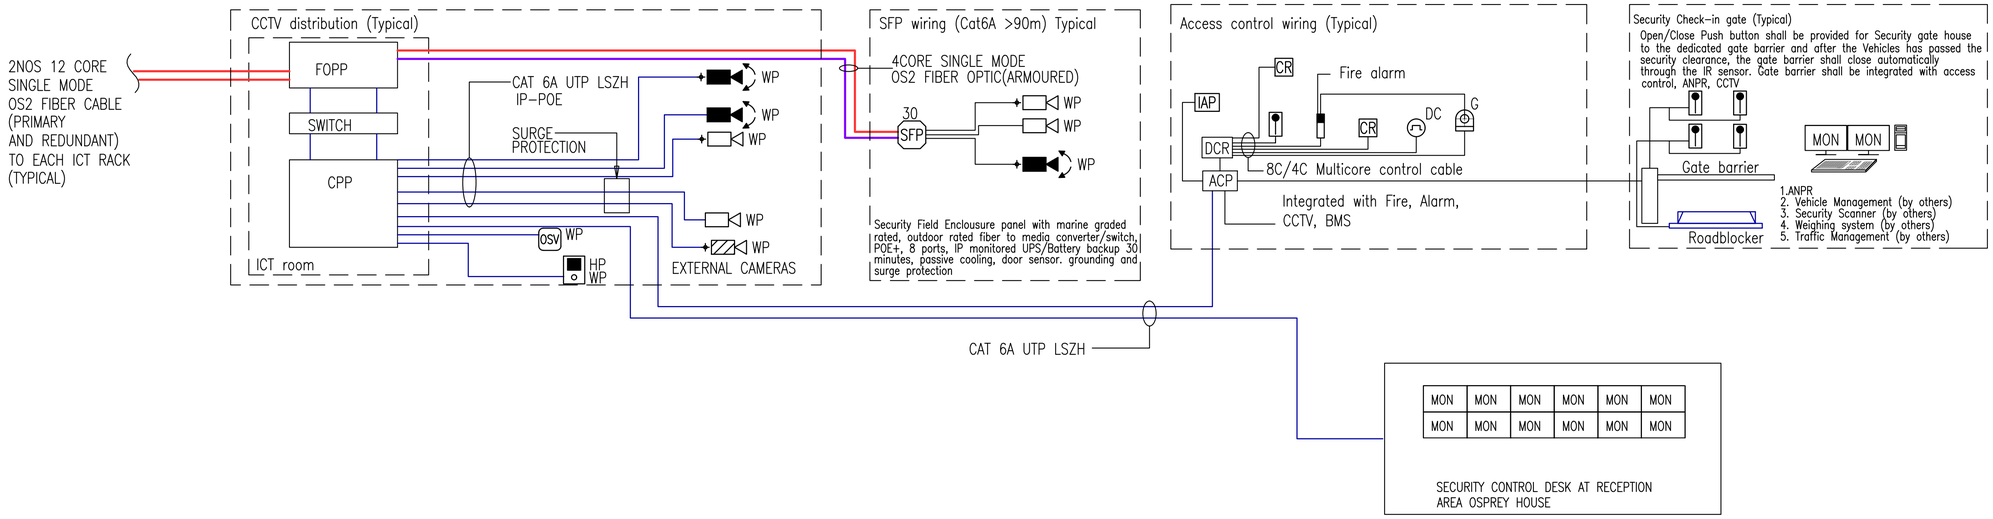

ISSUED FOR TENDER

REFERENCE DOCUMENTS		
Document No.	Document Title	Rev.
1100	SITE PLAN–PROPOSED	00

T	30.10.26	ISSUED FOR TENDER	ZA	JS
P	23.10.26	ISSUED FOR PLANNING	ZA	JS

SEHA Technical Services Ltd.
Mechanical and Electrical Building Services Consulting Engineers
Unit 1, Block A, Broomfield Business Park, Malahide, Co. Dublin.
telephone: +353 1 846 4486
web: www.seha.ie
email: info@seha.ie

Client:
AIR NAVIGATION IRELAND

Architect:
THE INTERIORS GROUP

Project Title:
AIR NAVIGATION IRELAND
OSPREY HOUSE–FITOUT WORKS
PHASE–02

Drawing Title:
EXTERNAL PROTECTIVE SERVICES SCHEMATIC
PHASE–2 WORK

Scale:	Date:	Project No.:	Revision:
N.T.S @A1	02.02.26	25–150	T
Originator: ZA / Checked: PH / Approved: SK		Drawing No.: 69–04	

© This drawing is the copyright of SEHA Technical Services Limited. This drawing is issued on the condition that it is not copied, reproduced, retained or disclosed to any third party, either wholly or in part without prior consent.

SEHA CAD FILENAME: 25150–69–04.dwg