


A3

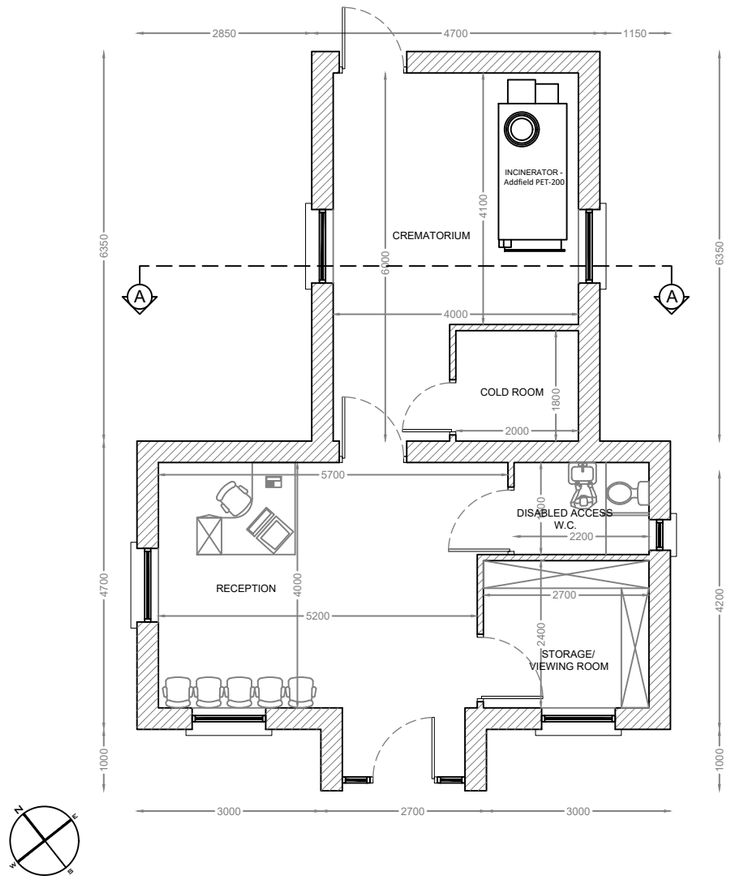


Proposed Ground Floor
Scale 1:100

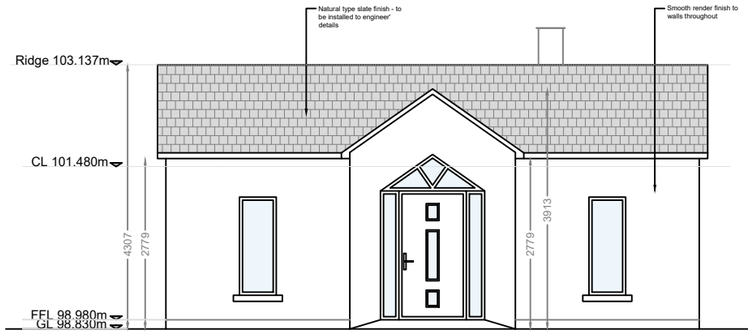


Front Elevation (SW)
Scale 1:100

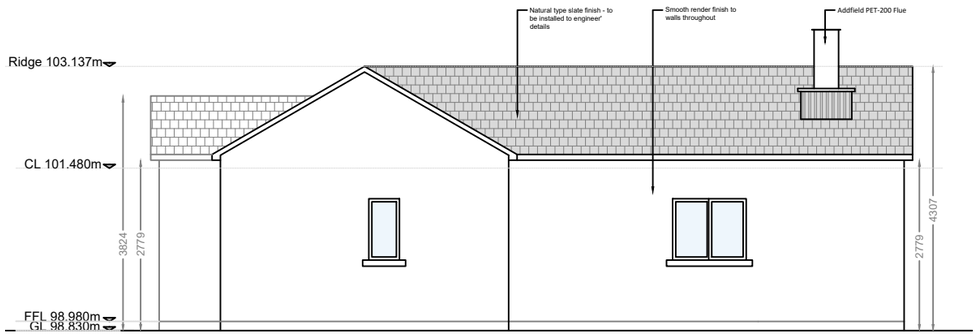


Side Elevation (SE)
Scale 1:100

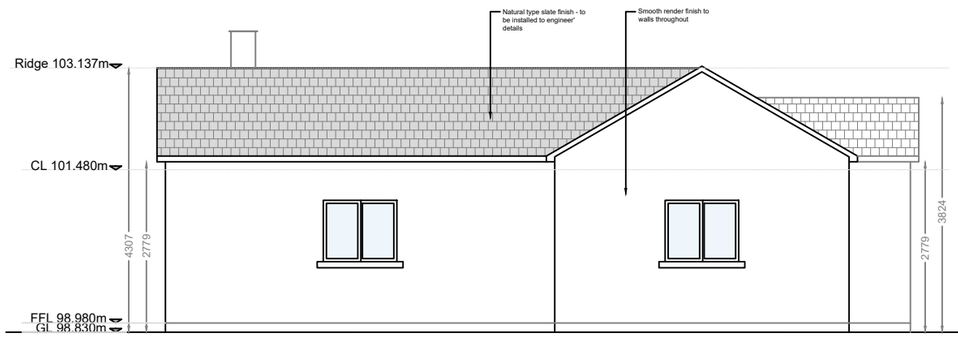

Side Elevation (SW)
Scale 1:100

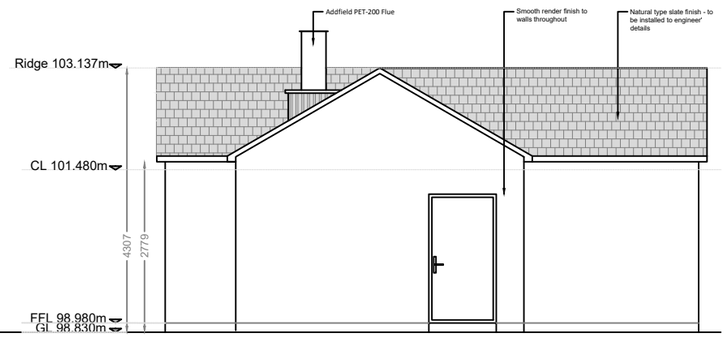

Rear Elevation (NE)
Scale 1:100

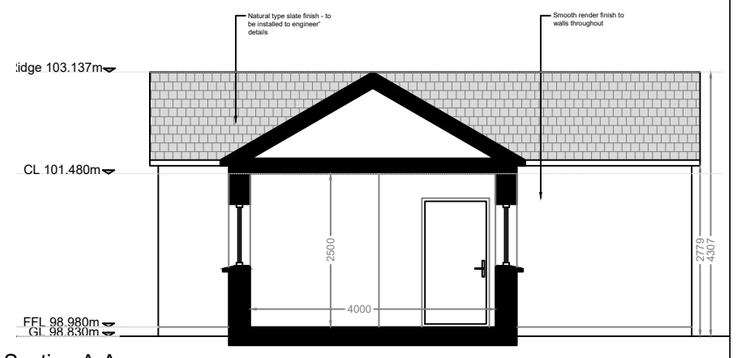

Section A-A
Scale 1:100

John Madden & Associates
Blackhall Street, Mullingar, Co. Westmeath
Tel : 04493 44347
Fax : 04493 47868
Email: johnmadden@enginner.com
Website: johnmadden.ie

Chartered Members Engineers Ireland
Society of Chartered Surveyors Ireland

Client : Brenda McNamee, Barneygole, Edgeworthstown, Co. Longford	Revision	Scale 1:100	Dwg By EG BSc. Arch.	Drawing Title: Proposed Plan, Elevations and Section A-A
Project : Pet Crematorium		Date 25.01.2024	Checked by JM	

© COPYRIGHT
This drawing and any design here it is copyright of John Madden & Associates and must not be reproduced in whole or in part,without their express written consent.

DIMENSIONS
Figured dimensions only to be taken from this drawing. All dimensions to be checked on site. Engineers , Architects to be informed immediately of any discrepancies before work proceeds.

Drawing Number: BM-PL-004
Project Number: 240027