

A0

## Conference Room

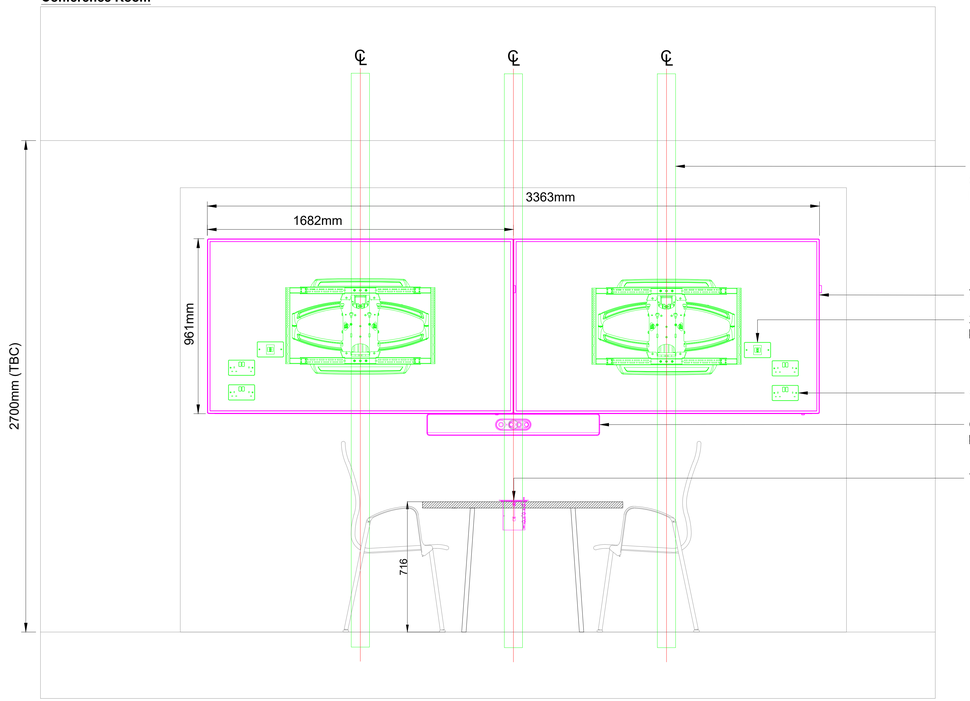


**Front Elevation**

## Conference Room

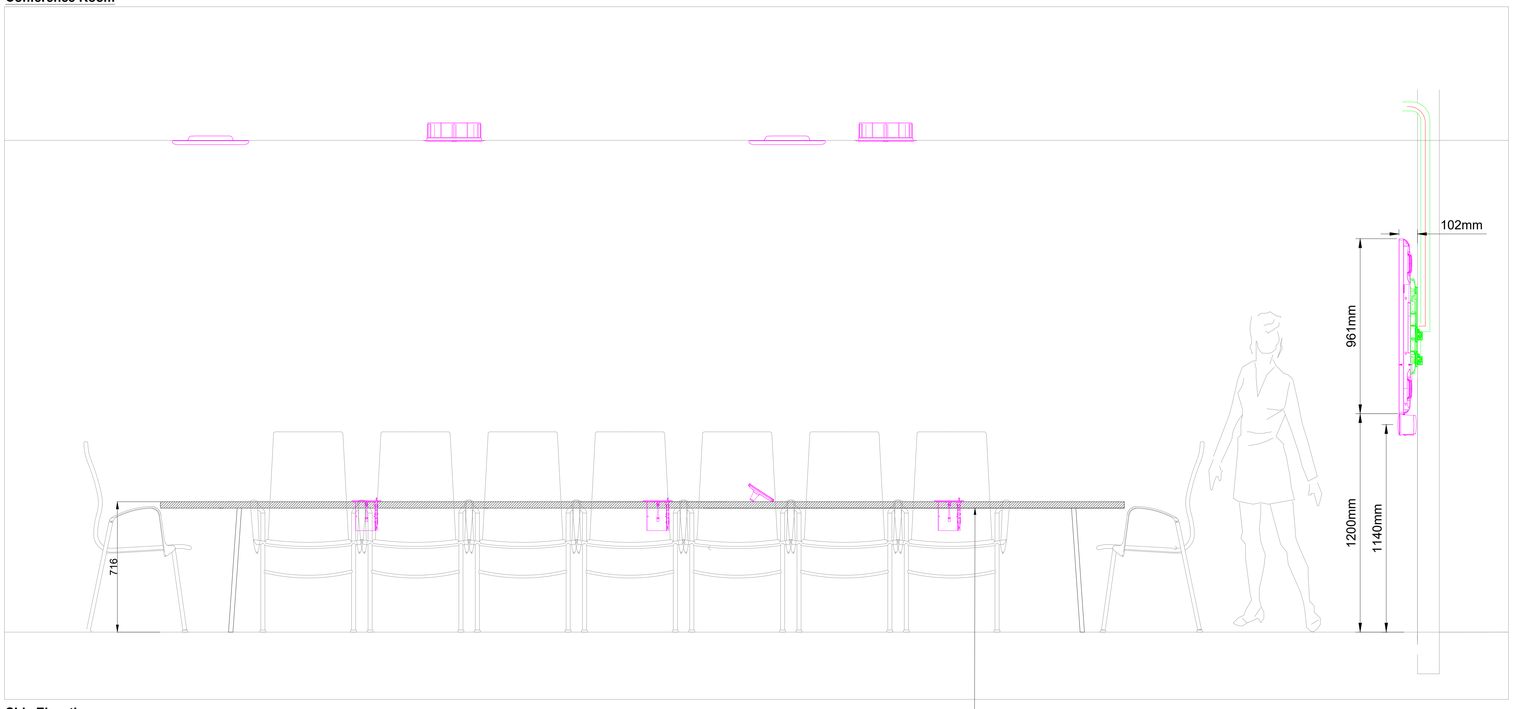


**Side Elevation**

General Notes:

1. Do not scale drawings. Dimensions govern
2. All dimensions are in millimeters unless noted otherwise
3. All dimensions shall be verified on site before proceeding with the work
4. PTS shall be notified in writing of any discrepancies
5. Any areas indicated on this sheet are approximate and indicative only.


Specific Notes:

1. -

References:

-

Legend:

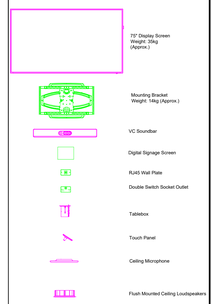


| Rev | Date | Description | By | Check |
|---|---|---|---|---|
| P01 | 30/09/26 | Issued for Information | PG | PR |
| P01 | 30/09/26 | Issued for Information | PG | PR |

Revisions/Status

Status Code: S2 - Suitable for Information

Client: Irish Department of Affairs

Project: Cork

Title: Conference Room Details and Elevations

| | |
|---|---|
| Scale @ A0: 1:12 | PTS project ref. |
| Drawn by: PG Date: 30/09/26 | DFA-EU011 |
| Checked by: PR Date: 30/09/26 | |


PTS — Proudly employee owned.

16-18 Middlesex Street
London
E1 7EX

Tel: +44 (0)330 050 6200

e-mail: hello@pts.global
www.pts.global


Drawing no.: DFA-PTS-ZZ-ZZ-DR-AV-7000

Revision: P01


Copyright © 2026 PTS Consulting Group Ltd.
Company registered in England. No. 01736766