

A0

Meeting Room 2

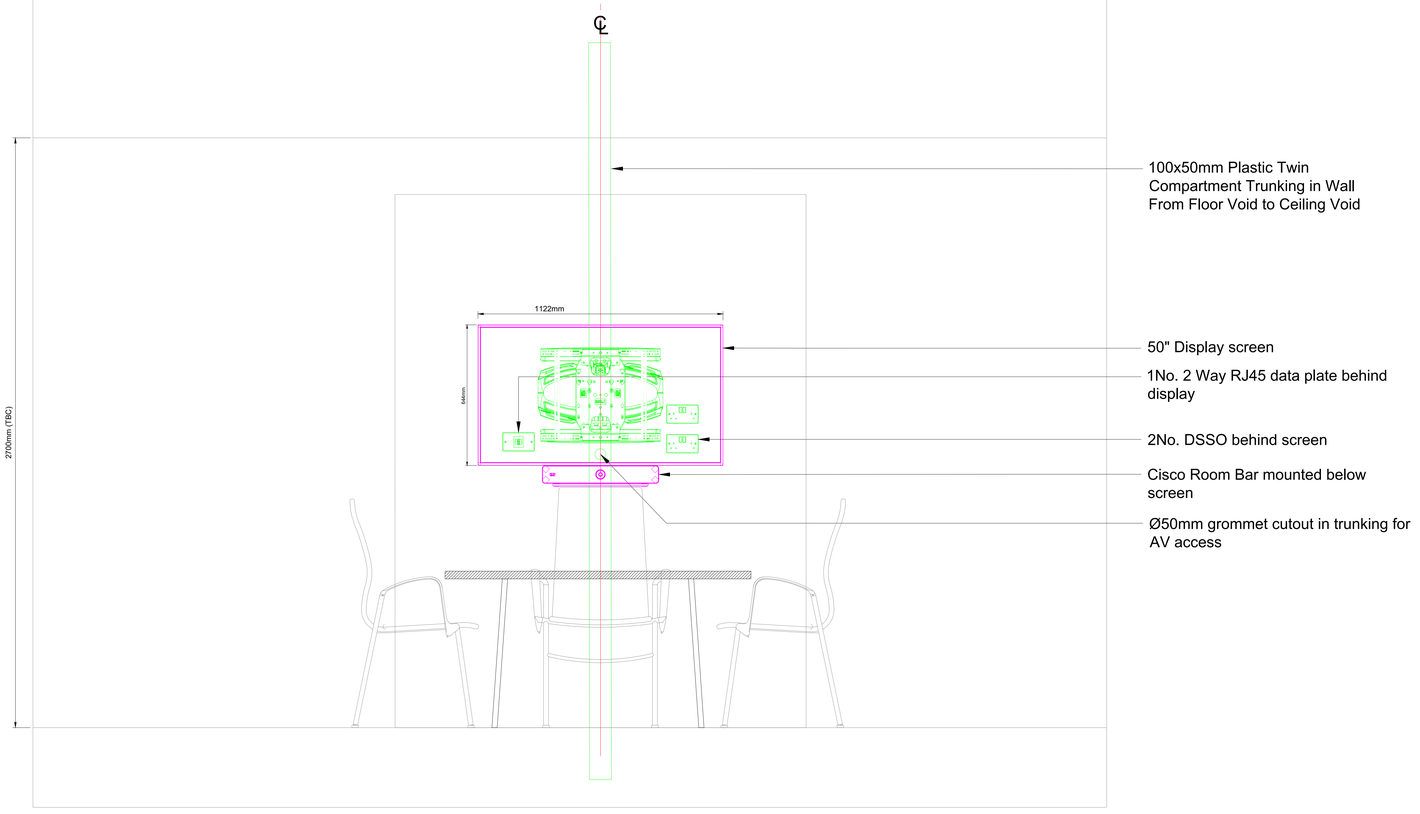

Front Elevation

Meeting Room 2

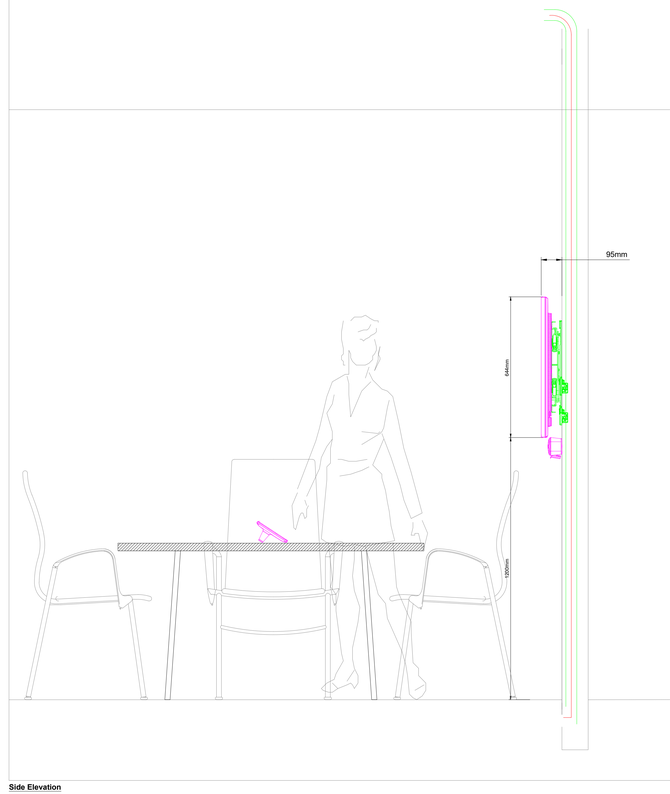

Side Elevation

General Notes:

1. Do not scale drawings. Dimensions govern
2. All dimensions are in millimeters unless noted otherwise
3. All dimensions shall be verified on site before proceeding with the work
4. PTS shall be notified in writing of any discrepancies
5. Any areas indicated on this sheet are approximate and indicative only.


Specific Notes:

1. -

References:

-

Legend:

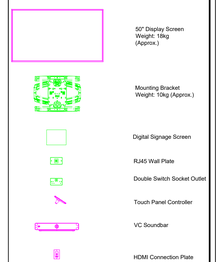

Rev	Date	Description	By	Check
P01	30/09/26	Issued for Information	PG	PR

Revisions/Status

Status Code: S2 - Suitable for Information

Client: Irish Department of Affairs

Project: Cork

Title: Meeting Room 2 Details and Elevations

Scale @ A0	NTS		PTS project ref.
Drawn by	PG	Date 30/09/26	DFA-EU011
Checked by	PR	Date 30/09/26	

PTS
Proudly employee owned.
5 Jewry Street
London
EC3N 2EX
Tel: +44 (0)330 050 6200
e-mail: hello@pts.global
www.pts.global

Drawing no.: DFA-PTS-ZZ-ZZ-DR-AV-7002

Revision: P01

Copyright © 2026 PTS Consulting Group Ltd
Company registered in England. No. 01738766