A0

General Notes:


1. Do not scale drawings. Dimensions govern
2. All dimensions are in millimeters unless noted otherwise
3. All dimensions shall be verified on site before proceeding with the work
4. PTS shall be notified in writing of any discrepancies
5. Any areas indicated on this sheet are approximate and indicative only.

Specific Notes:


1. -

References:
-

Legend:

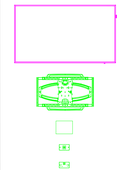


Signage (Wall Mount)

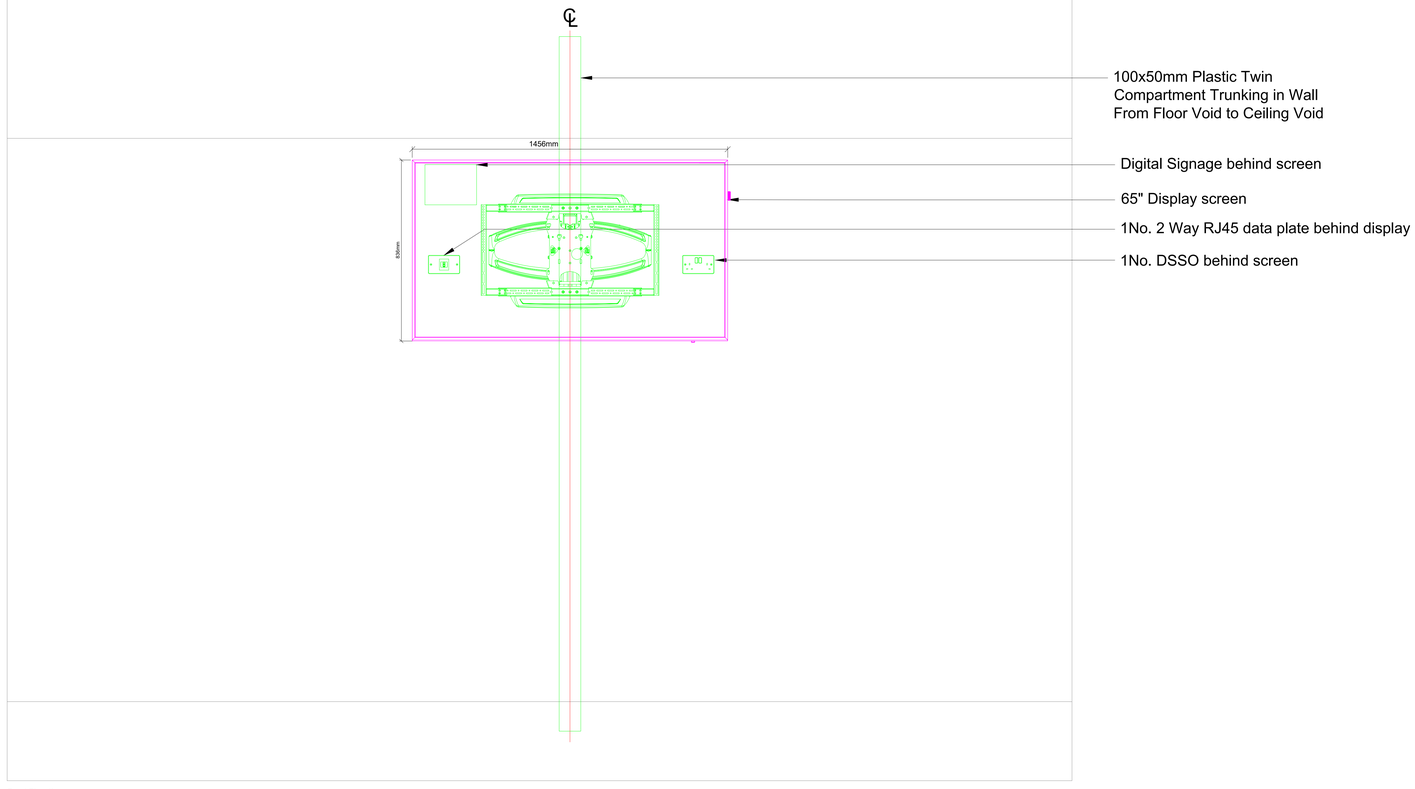

Front Elevation

Signage (Wall Mount)

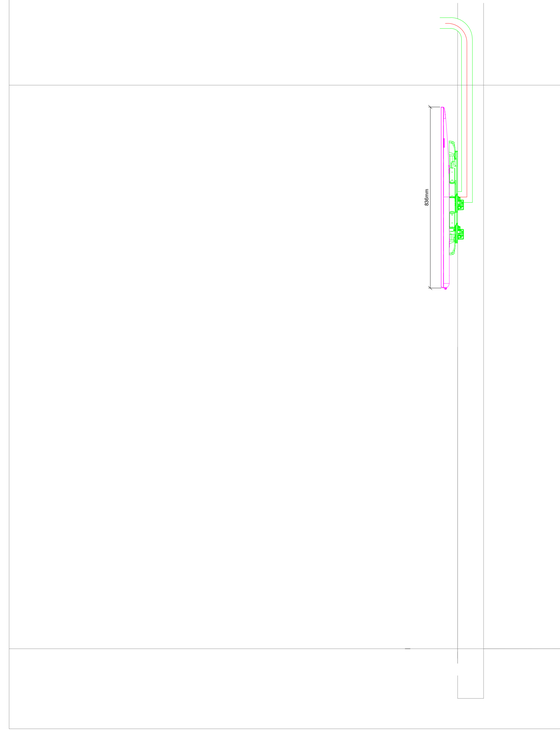

Side Elevation

Rev	Date	Description	By	Check
P01	30/09/26	Issued for Information	PG	PR

Revisions/Status

Status Code
S2 - Suitable for Information

Client
Irish Department of Affairs

Project
Cork

Title
Signage (Wall Mount) Details and Elevations

Scale @ A0: NTS	PTS project ref.: DFA-EU011
Drawn by: PG Date: 26/09/26	
Checked by: PR Date: 26/09/26	

PTS Proudly employee owned.
16-18 Middlesex Street
London
E1 7EX

Tel: +44 (0)330 050 6200

e-mail: hello@pts.global
www.pts.global

Drawing no.: DFA-PTS-ZZ-ZZ-DR-AV-7006
Revision: P01

Copyright © 2026 PTS Consulting Group Ltd
Company registered in England. No. 07156766