

This Drawing and any Design Hereon is the property of **FORTRESS CONSORTIUM LIMITED T/A FORTRESS PLANNING** and **MUST NOT** be reproduced without their written consent.

GENERAL NOTES
1) ALL DIMENSIONS TO BE CHECKED ON SITE PRIOR TO PLACING. ANY DISCREPANCIES TO BE REPORTED TO THE ENGINEER FOR CLARIFICATION.
2) USE WRITTEN DIMENSIONS ONLY. DO NOT SCALE DRAWINGS.
3) ALL DIMENSIONS ARE IN MILLIMETERS UNLESS STATED OTHERWISE.
4) ALL MATERIALS AND WORKMANSHIP SHALL COMPLY WITH CURRENT RELEVENT I.S. AND B.S. STANDARDS.
5) QUALIFIED TRADESMEN ONLY ON SITE.
6) PLANS TO BE READ IN CONJUNCTION WITH SITE LAYOUT MAP, TECHNICAL GUIDANCE DOCUMENTS, SPECIFICATIONS AND RELEVENT BUILDING REGULATIONS / STANDARDS.


IF IN DOUBT - ASK!

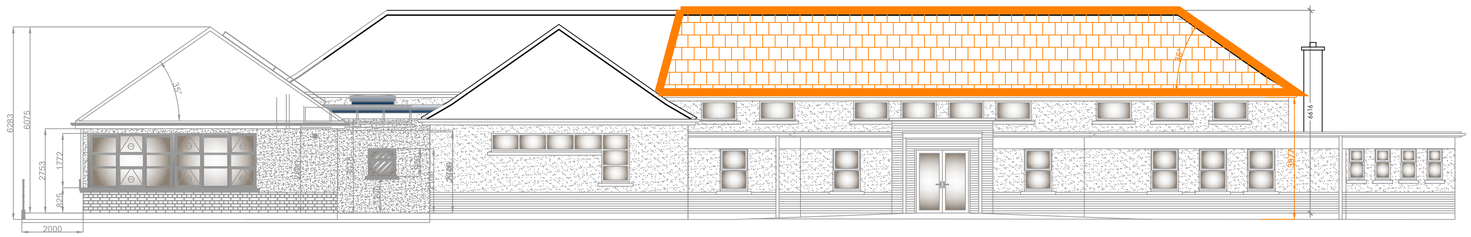

NORTH WEST (FRONT) ELEVATION
SCALE 1:100

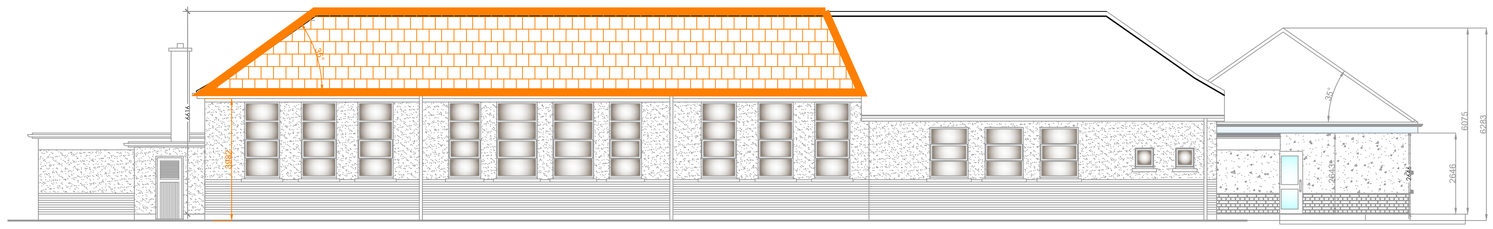

SOUTH EAST (REAR) ELEVATION
SCALE 1:100

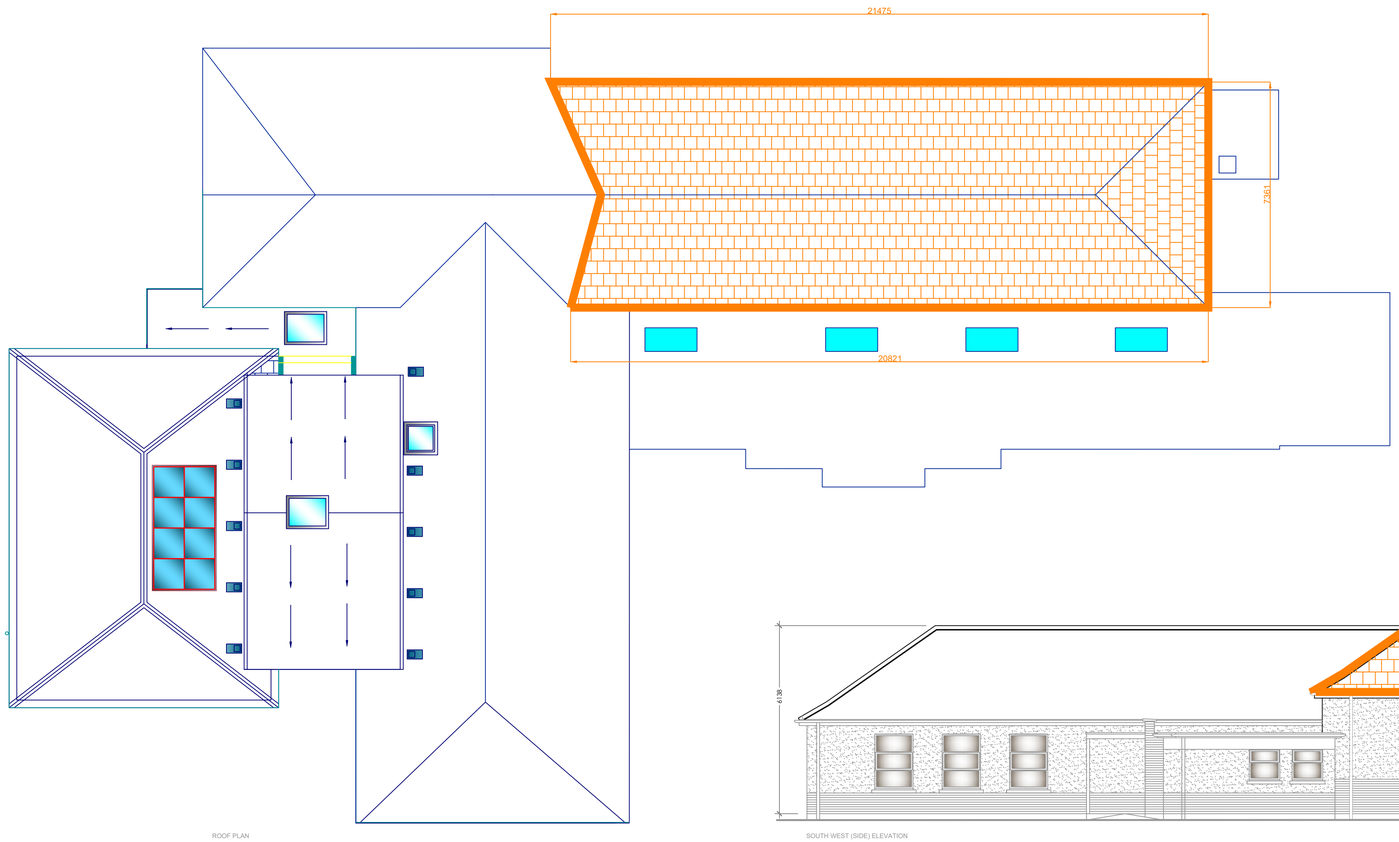

ROOF PLAN
SCALE 1:100

SOUTH WEST (SIDE) ELEVATION
SCALE 1:100

REVISION HISTORY

Rev.:	Description:	By:	Date:
T1	TENDER DRAWING	MR	06/10/2025

NOT FOR CONSTRUCTION
TENDER DRAWING ONLY

ESTIMATED AREA* = 180.0 m2

*** TO BE SITE CHECKED/CONFIRMED BY CONTRACTOR**

Fortress Planning
Canopy Street, Cashel, Co. Tipperary, E25 AW80.
Tel.: +353 (0)62 65566 Fax : +353 (0)62 65565
Email: info@fortressplanning.ie Website: www.fortressplanning.ie

CLIENT:
BOARD OF MANAGEMENT
HERBERTSTOWN NATIONAL SCHOOL, HERBERTSTOWN, KILMALLOCK, CO. LIMERICK, V35 KX63.

PROJECT DESCRIPTION:
EMERGENCY WORKS SCHEME - REPLACMENT OF ACM SLATES ON EXISTING ROOF

DRAWING TITLE:
PLAN AND ELEVATIONS

PROJECT NO.:	SCALE:
25FPC027	1 : 100 (A1) unless stated
DESIGN BY: M. RYAN	DATE: 06-OCT-2025
DRAWN BY: M. RYAN	DRAWING NO.: 25FPC027-01
CHECKED BY: B. BROWNE	REVISION: T1

This Drawing and any Design Hereon is the property of **FORTRESS CONSORTIUM LIMITED T/A FORTRESS PLANNING** and **MUST NOT** be reproduced without their written consent.

GENERAL NOTES

1) ALL DIMENSIONS TO BE CHECKED ON SITE PRIOR TO PLACING. ANY DISCREPANCIES TO BE REPORTED TO THE ENGINEER FOR CLARIFICATION.
2) USE WRITTEN DIMENSIONS ONLY. DO NOT SCALE DRAWINGS.
3) ALL DIMENSIONS ARE IN MILLIMETERS UNLESS STATED OTHERWISE.
4) ALL MATERIALS AND WORKMANSHIP SHALL COMPLY WITH CURRENT RELEVENT I.S. AND B.S. STANDARDS.
5) QUALIFIED TRADESMEN ONLY ON SITE.
6) PLANS TO BE READ IN CONJUNCTION WITH SITE LAYOUT MAP, TECHNICAL GUIDANCE DOCUMENTS, SPECIFICATIONS AND RELEVENT BUILDING REGULATIONS / STANDARDS.
7) DRAWINGS ARE FOR PLANNING PURPOSES ONLY AND SHOULD NOT BE USED FOR ANY OTHER PURPOSES INCLUDING FOR BUILDING CONTROL MANAGEMENT SYSTEM PURPOSES

IF IN DOUBT - ASK!

AREA OF WORKS

MH

REVISION HISTORY

Rev.:	Description:	By:	Date:
T1	TENDER ISSUE DRAWING	MR	07/10/2025

NOT FOR CONSTRUCTION
TENDER ISSUE DRAWING ONLY

Fortress Planning
Canopy Street, Cashel, Co. Tipperary, E25 AW80.
Tel: +353 (0)62 65566 Fax: +353 (0)62 65565
Email: info@fortressplanning.ie Website: www.fortressplanning.ie

CLIENT:
BOARD OF MANAGEMENT
HERBERTSTOWN NATIONAL SCHOOL, HERBERTSTOWN, KILMALLOCK, CO. LIMERICK, V35 KX63.

PROJECT DESCRIPTION:
EMERGENCY WORKS SCHEME - REPLACMENT OF ACM SLATES ON EXISTING ROOF

DRAWING TITLE:
SITE LAYOUT

PROJECT NO.:	SCALE:
25FPC027	1 : 500 (A3) unless stated
DESIGN BY: M. RYAN	DATE: 07-OCT-2025
DRAWN BY: M. RYAN	DRAWING NO.: 25FPC027-02
CHECKED BY: B. BROWNE	REVISION: T1