
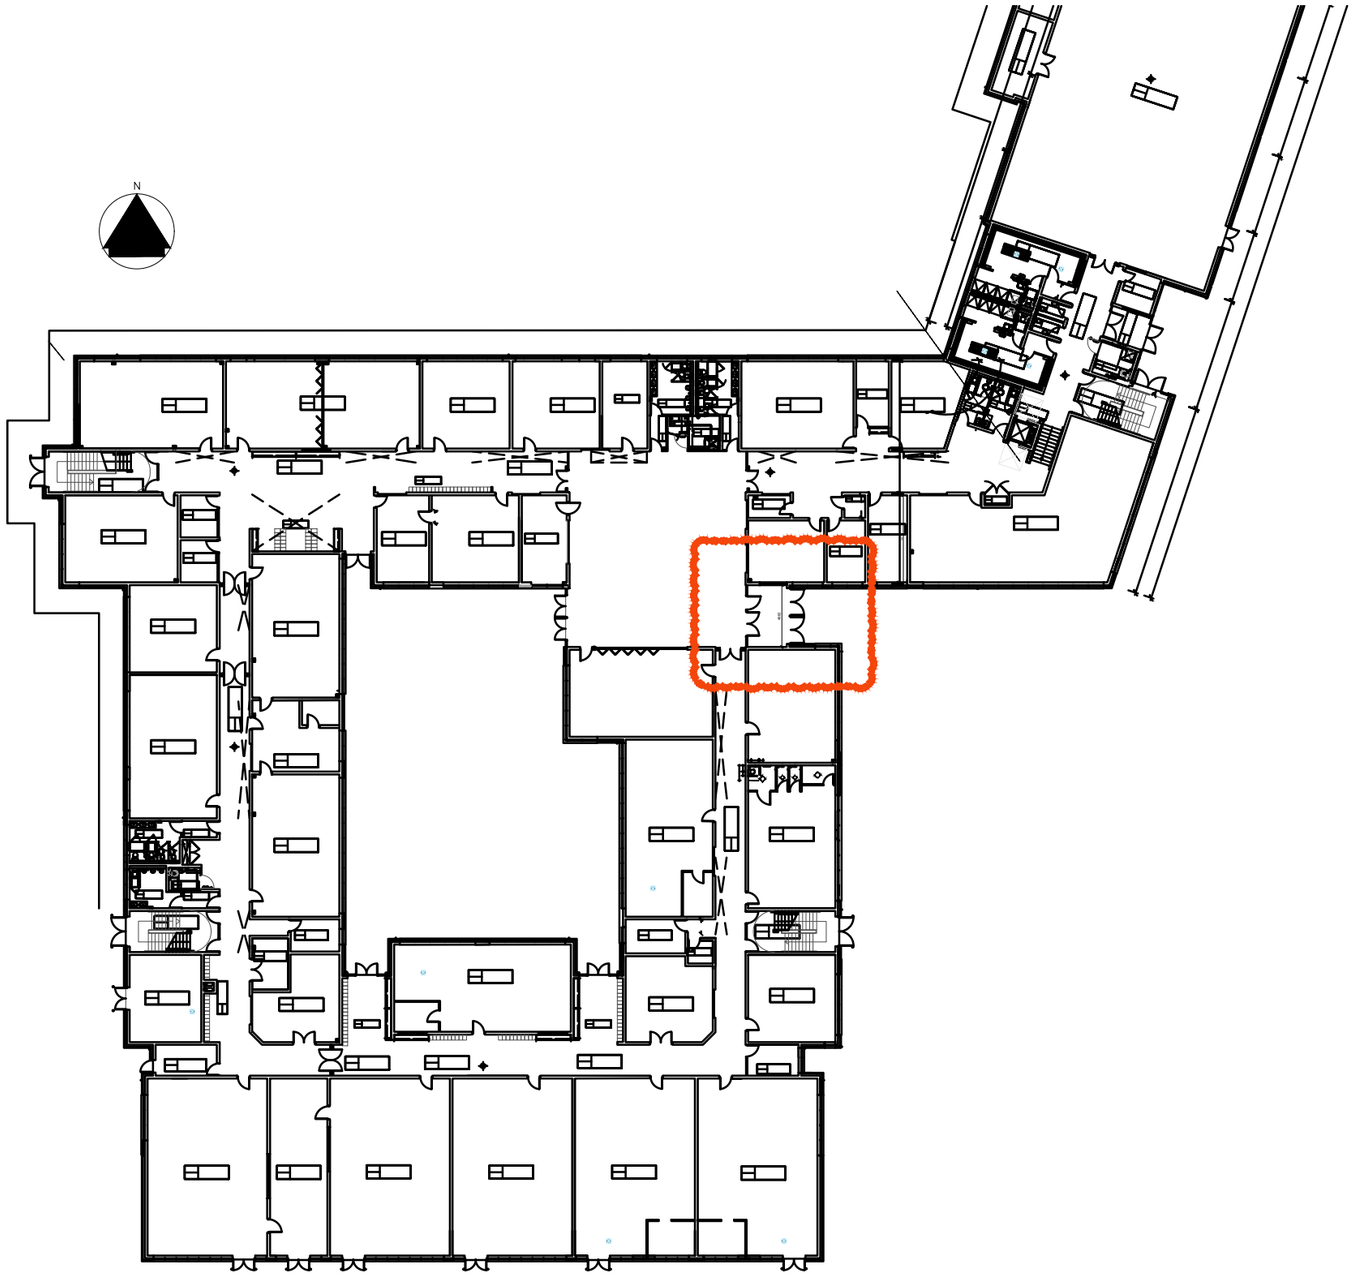


FLOOR PLAN

SCALE NTS

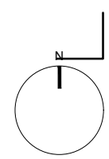

Notes:

Notes:
ALL WORK TO BE CARRIED OUT IN ACCORDANCE WITH CURRENT BUILDING REGULATIONS
ALL MATERIALS AND DETAILS USED IN CONSTRUCTION. TO COMPLY WITH CURRENT BUILDING REGULATIONS
ALL COMPONENTS AND MATERIALS TO BE INSTALLED FULLY IN ACCORDANCE WITH MANUFACTURERS INSTRUCTIONS.
ALL DIMENSIONS TO BE CHECKED ON SITE BEFORE WORK IS CARRIED OUT.
FIGURED DIMENSIONS ONLY ARE TO BE TAKEN FROM THIS DRAWING.

© THIS DRAWING IS COPYRIGHT AND MAY ONLY BE REPRODUCED WITH THE ARCHITECTS PERMISSION.

SITE: Glenart College Arklow Co.Wicklow

TITLE: EW for Disabled Access

TR-200		2026-172	06.11.26
DRAWING NO.		PROJECT NO.	DATE.
See Drn	DF		
SCALE AT A3.	DRAWN.	CHECKED.	REVISION.

RIAI Registered Architect 2026

DAVID FALCONER ARCHITECTS
Praha House
Tivoli Terrace Tramore Waterford
086-2702215
davidfalconerarchitects@outlook.com
dfalconerarchitects.ie