

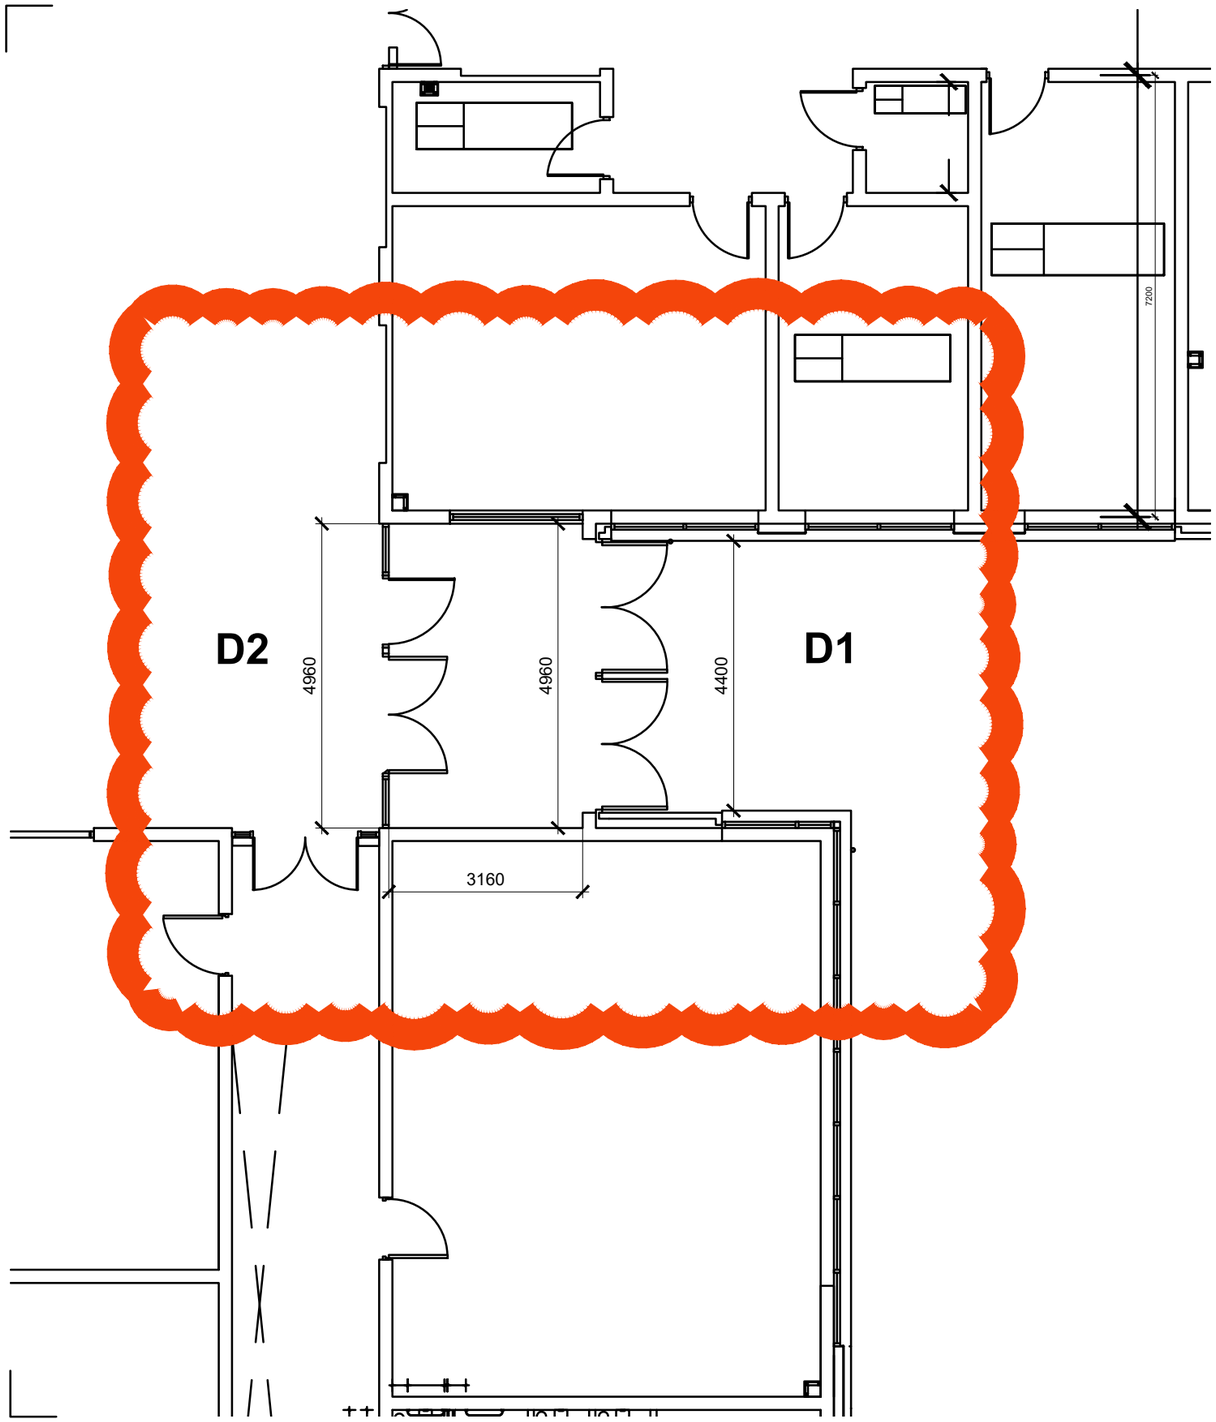


FLOOR PLAN & ELEVATIONS OF EXISTING


SCALE 1:100

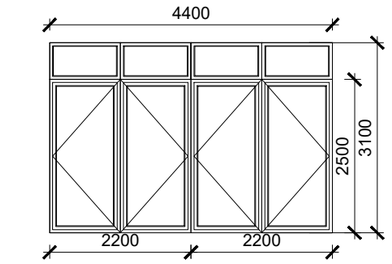


D1 - Elevation View

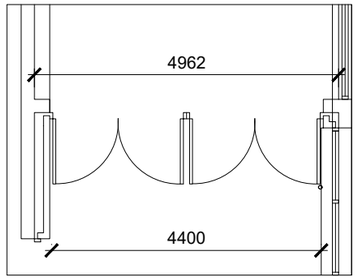


D1 - Plan View

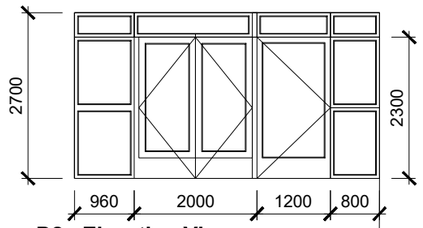

D2 - Elevation View

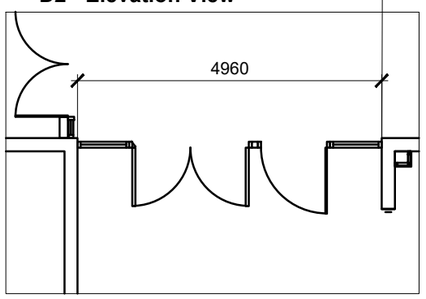

D2 - Plan View

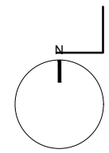

Notes:

Notes:
ALL WORK TO BE CARRIED OUT IN ACCORDANCE WITH CURRENT BUILDING REGULATIONS
ALL MATERIALS AND DETAILS USED IN CONSTRUCTION, TO COMPLY WITH CURRENT BUILDING REGULATIONS
ALL COMPONENTS AND MATERIALS TO BE INSTALLED FULLY IN ACCORDANCE WITH MANUFACTURERS INSTRUCTIONS.
ALL DIMENSIONS TO BE CHECKED ON SITE BEFORE WORK IS CARRIED OUT.
FIGURED DIMENSIONS ONLY ARE TO BE TAKEN FROM THIS DRAWING.

© THIS DRAWING IS COPYRIGHT AND MAY ONLY BE REPRODUCED WITH THE ARCHITECTS PERMISSION.

SITE: Glenart College Arklow Co.Wicklow		TR-201 DRAWING NO.		2026-172 PROJECT NO.	06.11.26 DATE.
TITLE: EW for Disabled Access		See Drn SCALE AT A3.	DF DRAWN.	CHECKED.	REVISION.

RIAI Registered Architect 2026

DAVID FALCONER ARCHITECTS
Praha House
Tivoli Terrace Tramore Waterford
086-2702215
davidfalconerarchitects@outlook.com
dfalconerarchitects.ie