




EL Denotes Emergency Light
EXIT DEnoted Illuminated exit sign
SD Smoke Detector
FE Heat Detector
S Sounder
L LED Panel Lights to provide 200 lumens
FD30S denotes 30 min fire doors

East Elevation
Scale 1:100

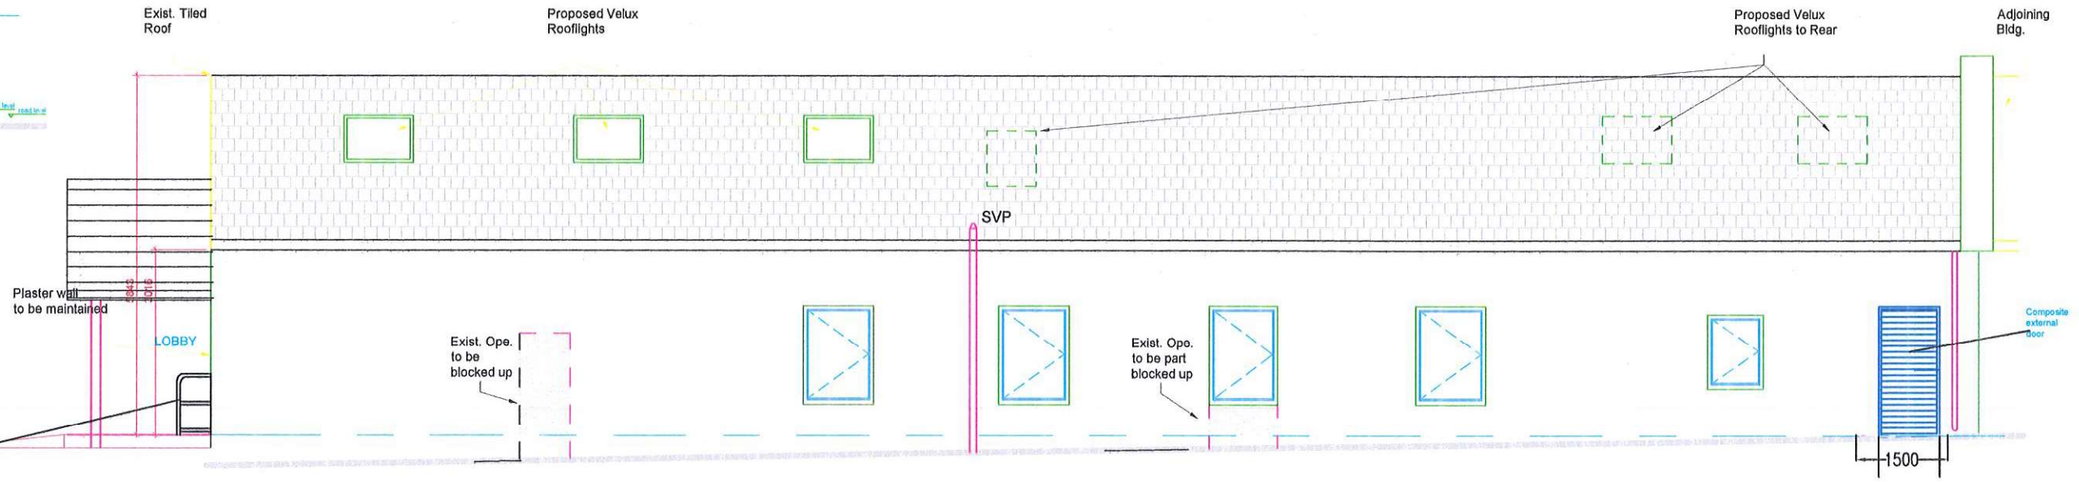


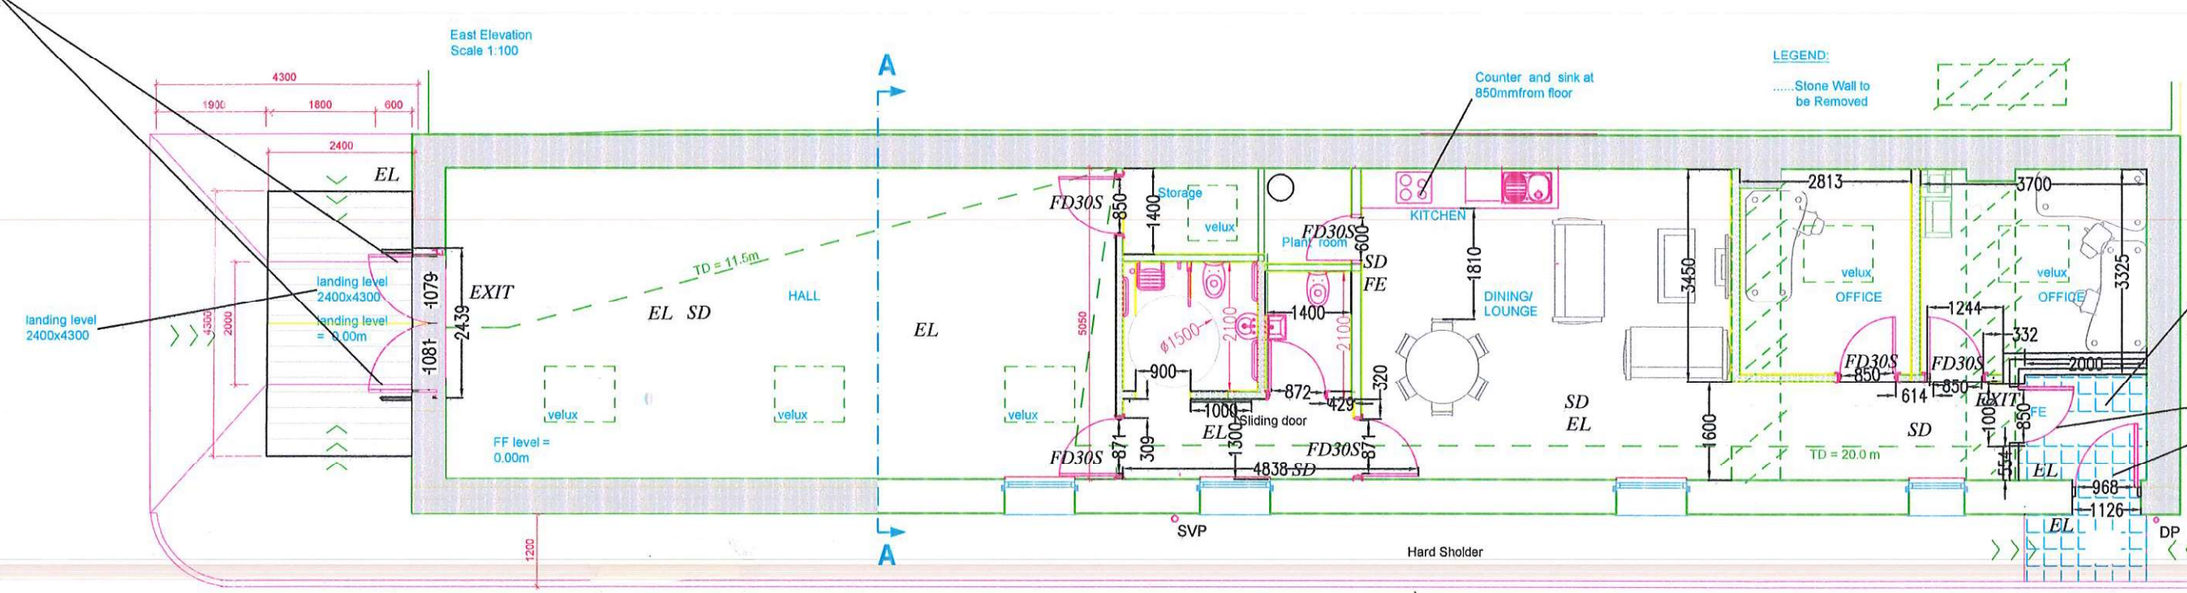

Floor Plan
Scale 1:100

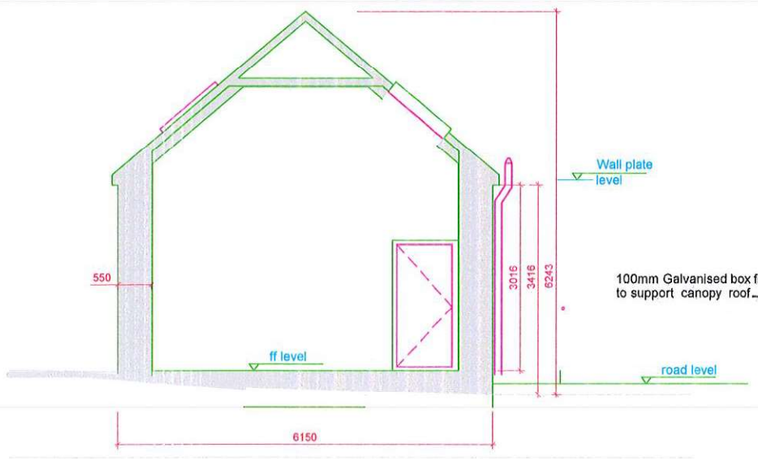

Section A-A
Scale 1:100

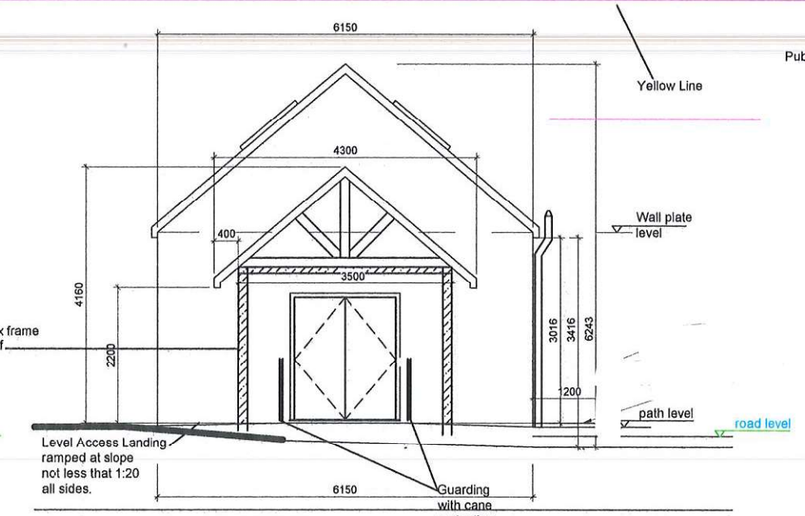

South Elevation
Scale 1:100

Rev.	Amendment	Date	Chek'd

Killaloe Consultants Ltd.
Architectural , and Engineering Services.
Rahenabeg ,
Killaloe , Co. Clare
087 2562647
obrientinarana@gmail.com

Title:	Proposed Plan , Elevation ,and cross section
Client:	Fishbowl
Address:	Drewsboro , Scariff Co. Clare

Drg. No.	220726	*Sheet No. 1*
Date:	July 26	
Drawn:	MOB	
Chek'd:	Michael O' Brien	