
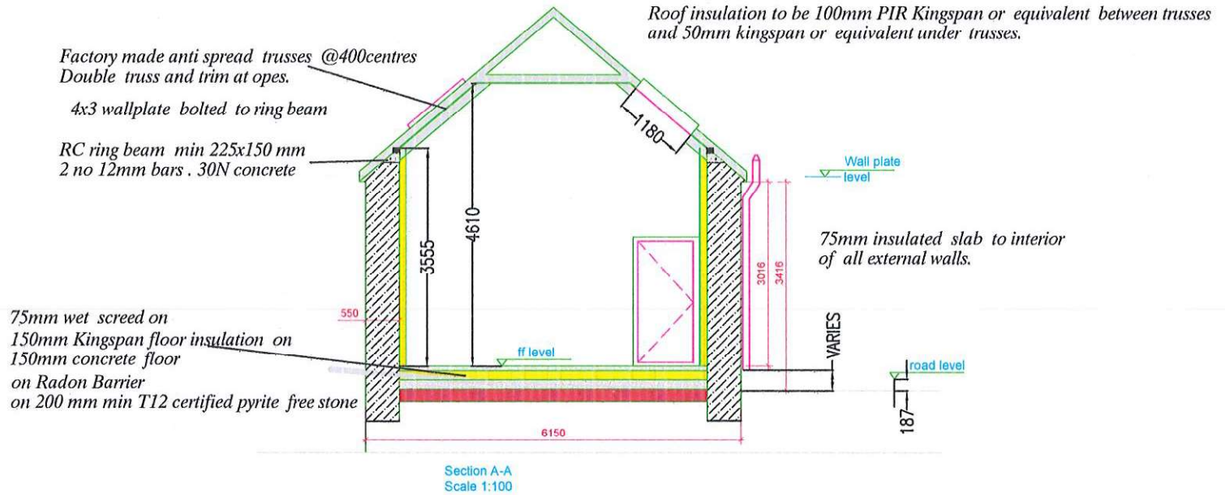


Section A-A
Scale 1:100

Electrical schedule

Hall	*5 double sockets and led 5 light panels*
Corridor	*1 double socket and one light point*
Lounge/dining	*4 double sockets and 2 led light panels*
Kitchen	*2 double sockets and cooker point & electric immersion*
Office one	*3 double sockets and led light point*
Office two	*7 double sockets and Led Light panel*
Emergency exit lobby	*1 light point*
External	*2 light pointsl*

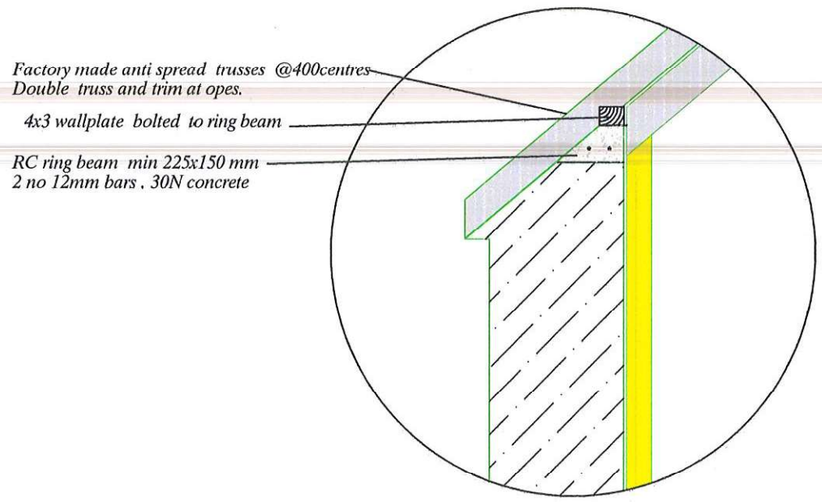

Rev.	Amendment	Date	Chek'd

Killaloe Consultants Ltd.
Architectural , and Engineering Services.
Rahenabeg ,
Killaloe , Co. Clare
087 2562647
obrientinarana@gmail.com

Title:	Proposed Plan , Elevation ,and cross section
Client:	Fishbowl
Address:	Drewsboro , Scariff Co. Clare

Drg. No.	220726	*Sheet No. 2*
Date:	July 26	
Drawn:	MOB	
Chek'd:	Michael O' Brien	