

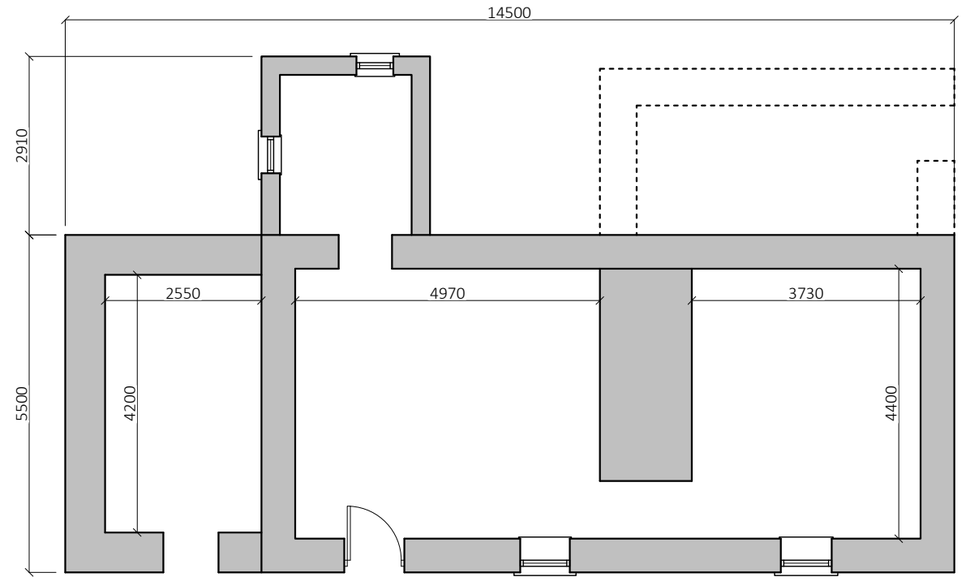



EXISTING FLOOR PLAN
SCALE 1:100

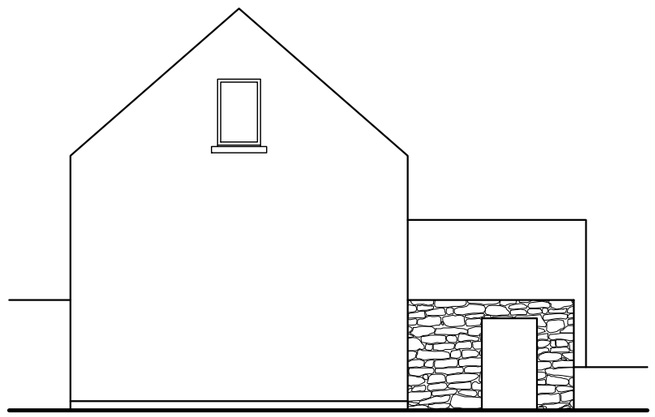


WESTERN ELEVATION
SCALE 1:100

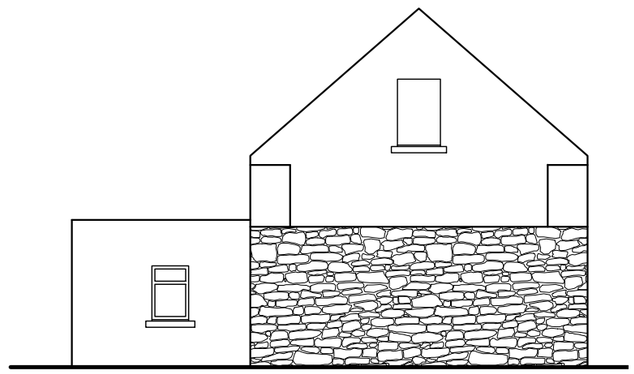

EASTERN ELEVATION
SCALE 1:100

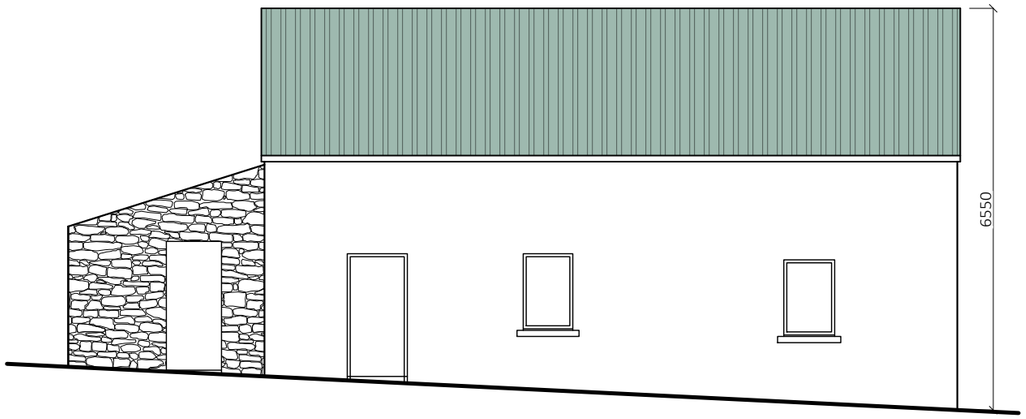

NORTHERN ELEVATION
SCALE 1:100

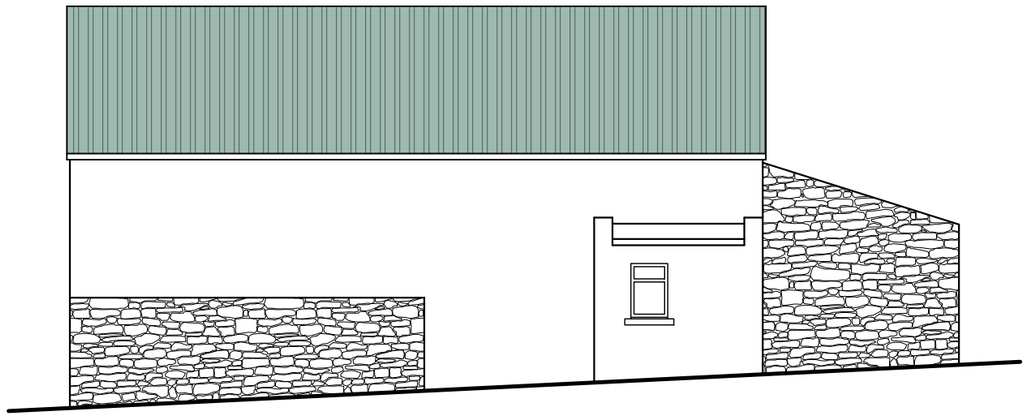

SOUTHERN ELEVATION
SCALE 1:100

REV	DATE	REVISION INFO.

Donal Moynihan
B.E, C.Eng., M. IEI.
Chartered Engineer

CLIENT: Department of Housing Local Government &Heritage

PROJECT: LANDS AT, Caher East, Kenmare, Co. Kerry.

DRAWING: EXISTING HOUSE SURVEY

SCALE: 1:100

DATE: 07-12-25

Dwg No. : 25-06-101