DO NOT SCALE: CONTRACTOR TO CHECK ALL DIMENSIONS AND REPORT ANY OMISSIONS OR ERRORS TO MCCE

TENDER

MALACHI CULLEN
CONSULTING ENGINEERS LTD
8 CENTRE COURT, BLYRY BUSINESS & COMMERCIAL PARK, ATHLONE, CO. WESTMEATH N37 A710
T: 090 6420364 E: info@mcullen.ie W: www.mcullen.ie

Project: FERBANE GS, MAIN ST, FERBANE, CO. OFFALY

Client: OPW


Drawing Title: EXISTING GROUND FLOOR PLAN

Project Number: 21-044

Drawing Number: 01

Rev.

Drawn: AT | DATE: 06/11/2024 | SCALE @ 50 A3

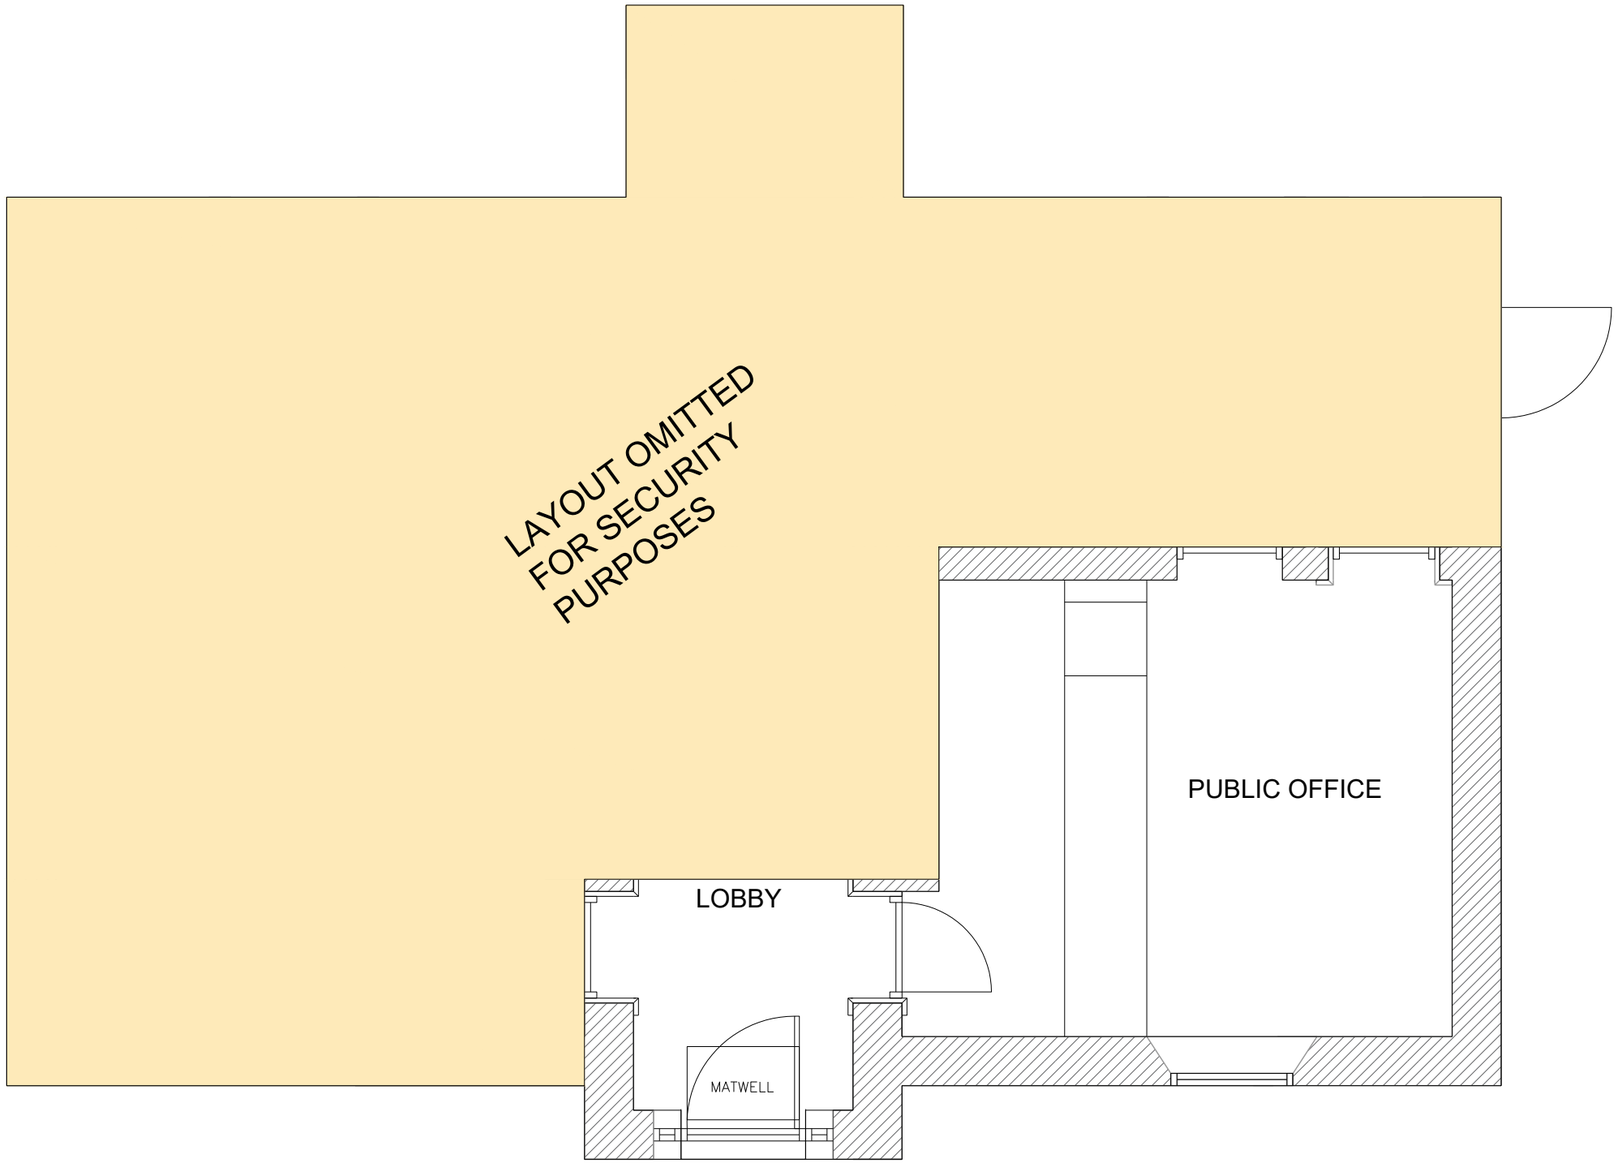

FOOTPATH

MAIN STREET

FILE PATH: F:\MCCE\21-044 - OPW FERBANE GS\04 STAGE DOCUMENTATION\04 TENDER\E\TENDER\21-044 FERBANE GA, MAIN ST, FERBANE - TENDER_1_14924_E9BA88BC.DWG