
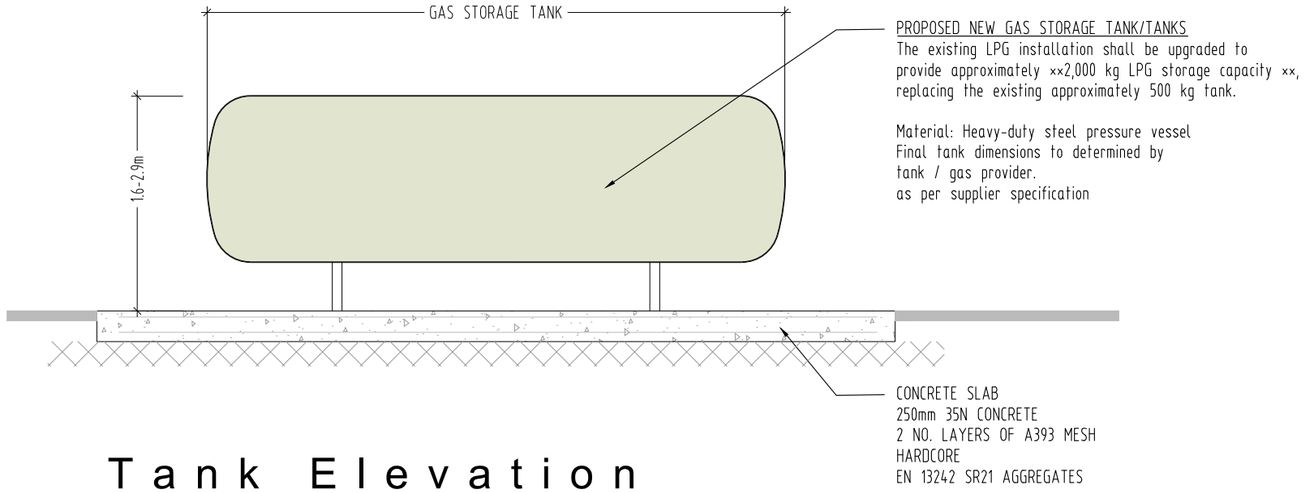


Tank Elevation

Scale 1 : 50

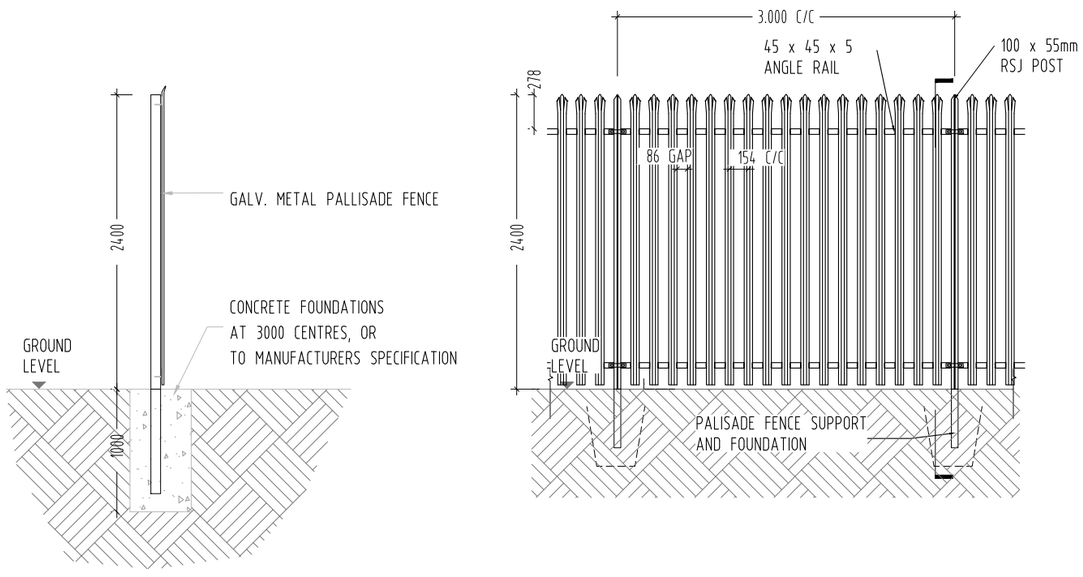

PALISADE FENCE DETAIL

Scale 1 : 50

NOTES

DO NOT SCALE - USE FIGURED DIMENSIONS ONLY.

ALL DIMENSIONS TO BE CHECKED ON SITE PRIOR TO CONSTRUCTION AND ANY DISCREPANCIES TO BE HIGHLIGHTED BY CONTRACTOR.

THIS DRAWING IS TO BE READ IN CONJUNCTION WITH ALL RELEVANT SPECIFICATIONS, DRAWINGS AND COMPLIANCE REPORT.

ALL LEVELS ARE TO FINISHED LEVELS UNLESS OTHERWISE INDICATED.

ALL WORKS TO BE UNDERTAKEN IN ACCORDANCE WITH THE BUILDING REGULATIONS.

LEGEND

REVISION:

Ref:	Description:	Date:
-	TENDER DRAWING	20/10/2026

Drawing status: TENDER

GENERAL ARRANGEMENT

Waldron & Associates
Design, Project Management, Engineers & Architects
The Square, Claremorris, Co. Mayo, F12C3H4, Ireland
| Phone: 094 9372120 | Mob:- 085 1878884 | Email; info@waldrons.ie

Client: B.O.M OF MOUNT ST MICHAEL SEC. SCHOOL

project: HEATING PLANT REPLACEMENT AND LPG STORAGE UPGRADE AT MOUNT ST. MICHAEL SECONDARY SCHOOL

drawing: TANK SLAB AND PALASADE FENCE DETAIL

date:	15/04/2026	drawn by:	P.A.	check:	
scale:	1:50	drwg no.:	26-1495 404	rev. no.:	-

® Copyright: This drawing or design may not be reproduced without permission.