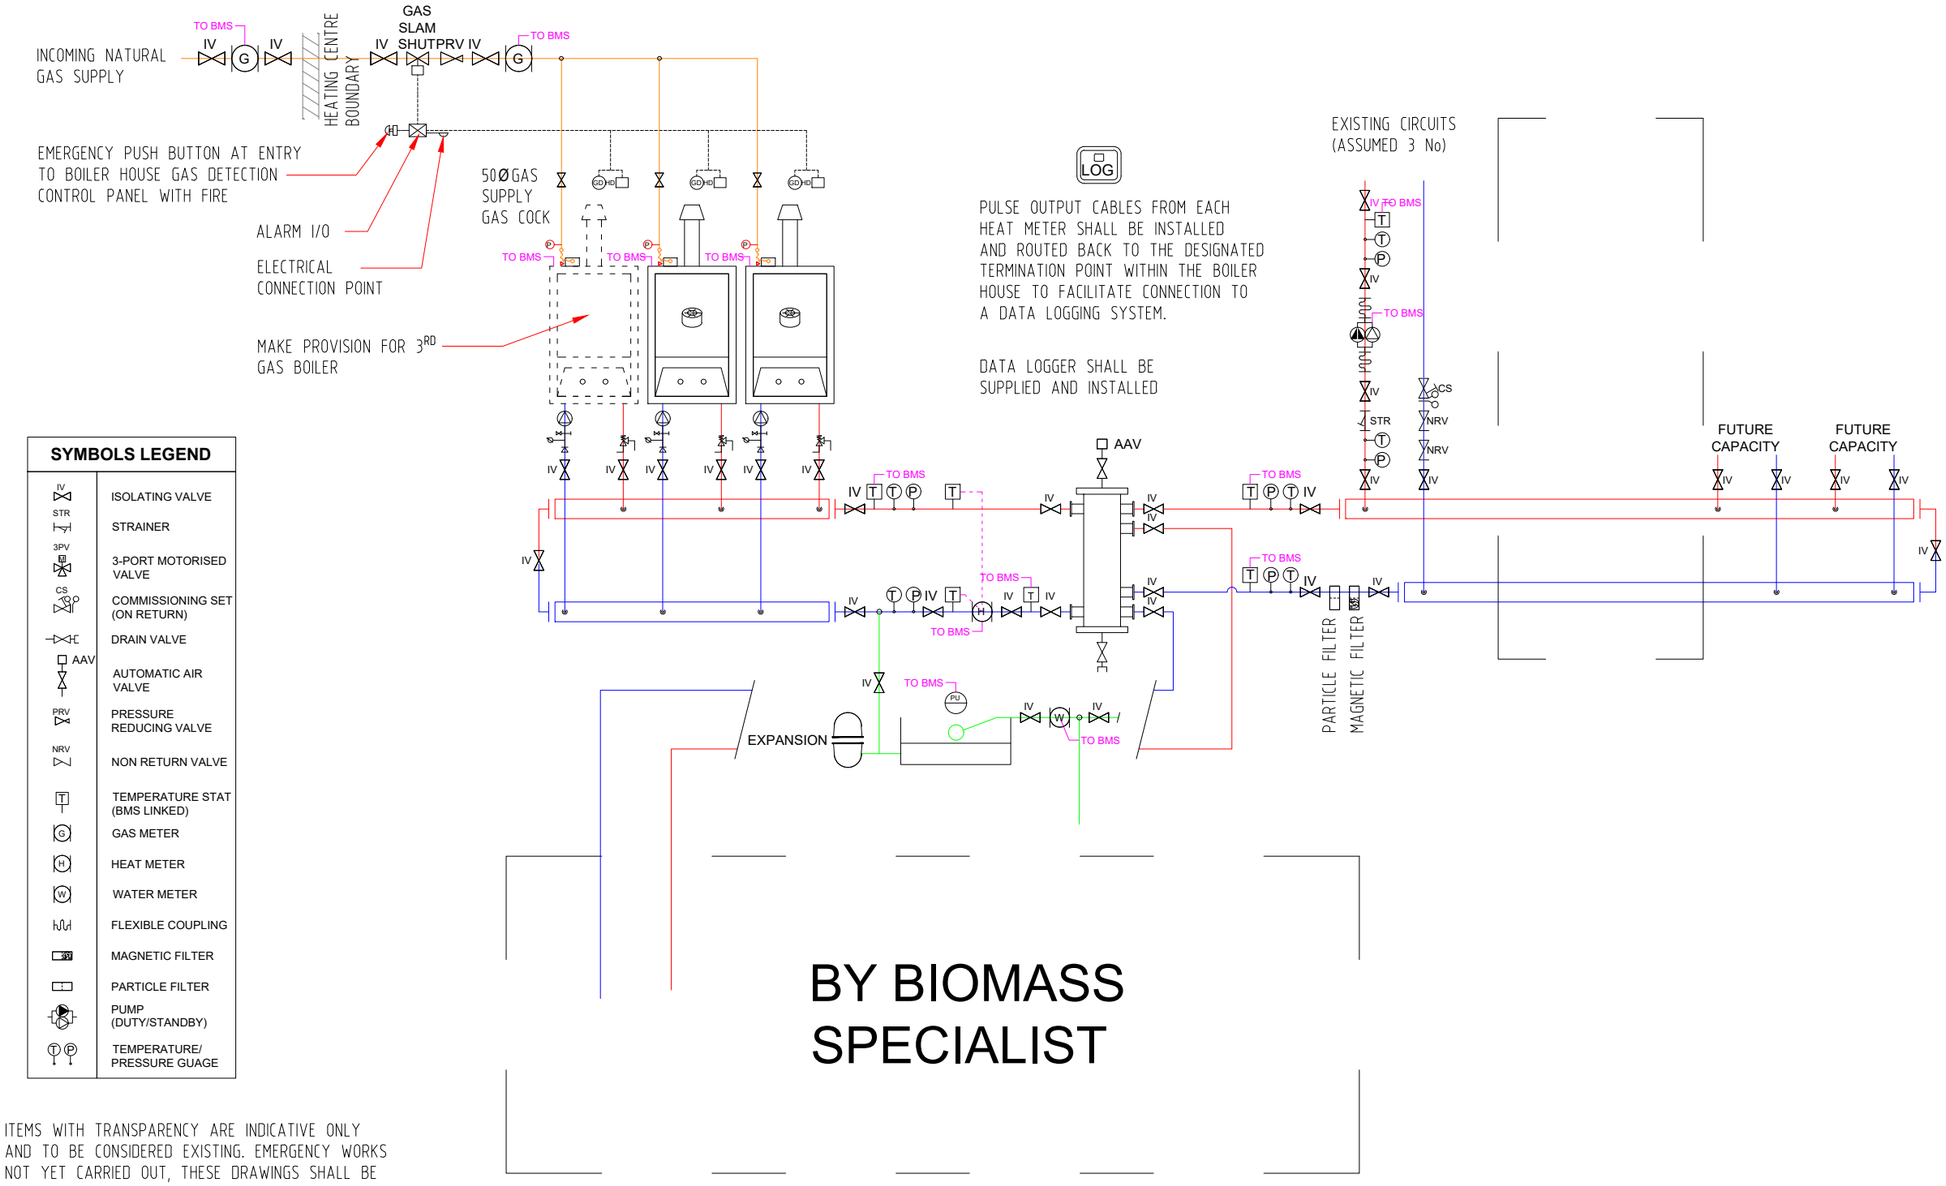


SYMBOLS LEGEND

IV	ISOLATING VALVE
STR	STRAINER
3PV	3-PORT MOTORISED VALVE
CS	COMMISSIONING SET (ON RETURN)
	DRAIN VALVE
AAV	AUTOMATIC AIR VALVE
PRV	PRESSURE REDUCING VALVE
NRV	NON RETURN VALVE
T	TEMPERATURE STAT (BMS LINKED)
G	GAS METER
H	HEAT METER
W	WATER METER
	FLEXIBLE COUPLING
	MAGNETIC FILTER
	PARTICLE FILTER
	PUMP (DUTY/STANDBY)
T P	TEMPERATURE/ PRESSURE GUAGE

ITEMS WITH TRANSPARENCY ARE INDICATIVE ONLY AND TO BE CONSIDERED EXISTING. EMERGENCY WORKS NOT YET CARRIED OUT, THESE DRAWINGS SHALL BE MADE AVAILABLE ONCE WORKS ARE COMPLETED.

BY BIOMASS SPECIALIST

NOTES

DO NOT SCALE - USE FIGURED DIMENSIONS ONLY.

ALL DIMENSIONS TO BE CHECKED ON SITE PRIOR TO CONSTRUCTION AND ANY DISCREPANCIES TO BE HIGHLIGHTED BY CONTRACTOR.

THIS DRAWING IS TO BE READ IN CONJUNCTION WITH ALL RELEVANT SPECIFICATIONS, DRAWINGS AND COMPLIANCE REPORT.

ALL LEVELS ARE TO FINISHED LEVELS UNLESS OTHERWISE INDICATED.

ALL WORKS TO BE UNDERTAKEN IN ACCORDANCE WITH THE BUILDING REGULATIONS.

LEGEND

REVISION:

Ref:	Description:	Date:

Drawing status: TENDER

GENERAL ARRANGEMENT

Waldron & Associates
Design, Project Management, Engineers & Architects
The Square, Claremorris, Co. Mayo, F12C3H4, Ireland
| Phone: 094 9372120 | Mob:- 085 1878884 | Email; info@waldrons.ie

Client: B.O.M OF MOUNT ST MICHAEL SEC. SCHOOL

project: HEATING PLANT REPLACEMENT AND LPG STORAGE UPGRADE AT MOUNT ST. MICHAEL SECONDARY SCHOOL

drawing: M+E SCHEMATIC

date:	drawn by:	check:
15/04/2026	P.A.	
scale: 1:50	drwg no.: 26-1495 405	rev. no.: -

® Copyright: This drawing or design may not be reproduced without permission.

10/12/2026 4:12:04 PM