

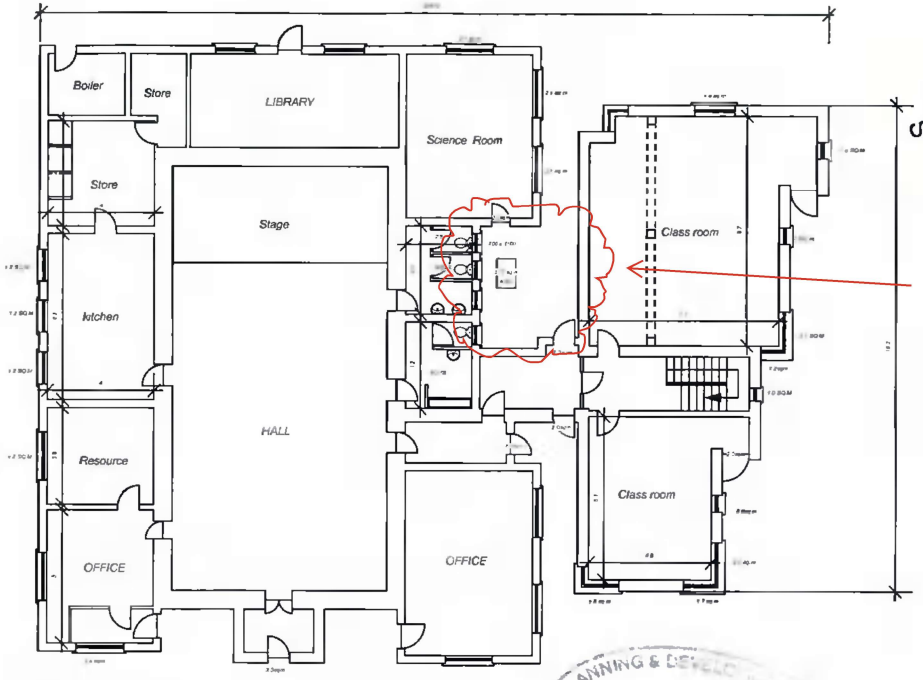


GROUND FLOOR PLAN

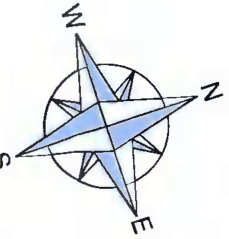

Potential space for Toilet Extension

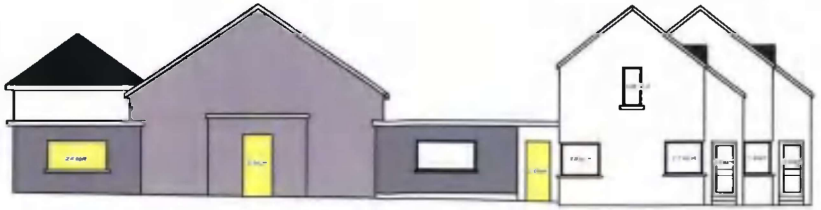


EAST ELEVATION




NORTH ELEVATION


PLANNING & DEVELOPMENT SECTION
-2 JUN 2016 730
GALWAY COUNTY COUNCIL

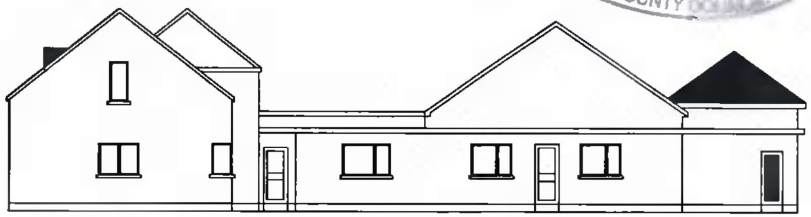

WEST ELEVATION

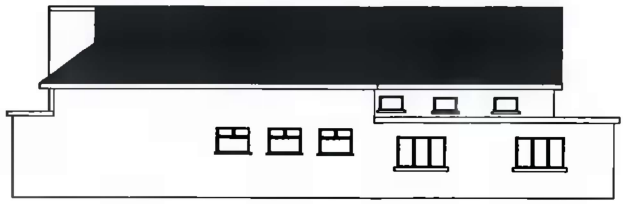

SOUTH ELEVATION

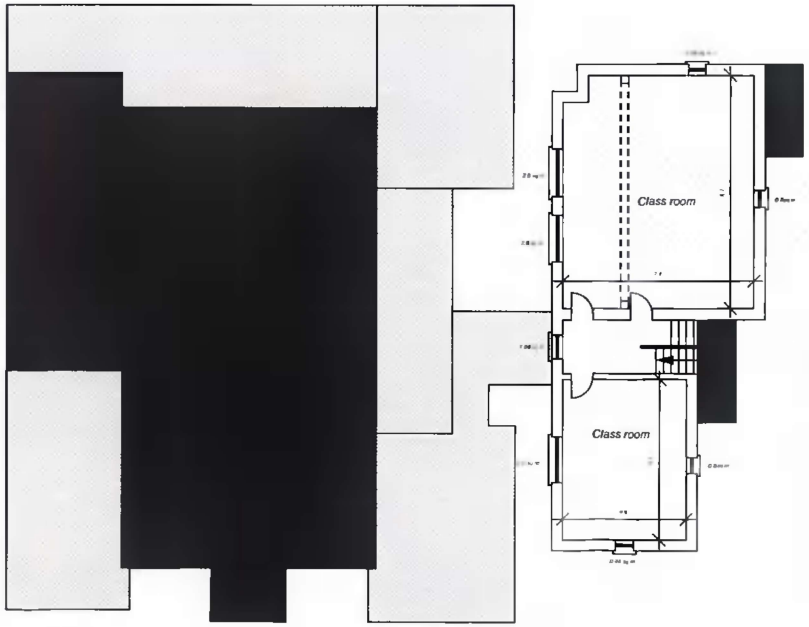

FIRST FLOOR PLAN

Project Title:	
Drawing Ref. No.:	
Title: Proposed	Ref. no. 650415
Client: Colaiste Naomh Eoin, Inish Meain, Aran Islands, Co. Galway.	Scale: 1:200 Date: 1-6-16 Rev. Date: Drawn. P.N Checked: P.J.N

Patrick J. Newell. B.E.,Ph.D.,C.Eng.,Eur.Ing .
Oaklands,
Headford,
Co. Galway
Phone: 093 35641
Fax.: 093 35050
E-mail: newelleng@eircom.net
Website: www.newelleng.ie