



TYPICAL CONCRETE FOOTPATH
SCALE 1:10

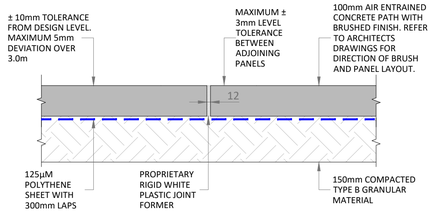


TYPICAL CONCRETE FOOTPATH JOINT
MAXIMUM 3.0m x 2.4m PANEL SIZE
SCALE 1:10

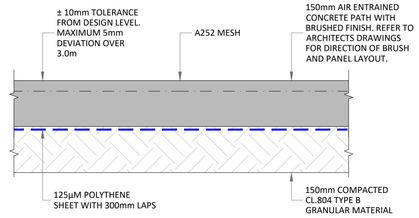


TYPICAL LARGE PANEL CONCRETE FOOTPATH
GREATER THAN 3.0m x 2.4m, MAXIMUM 6.0m x 6.0m PANEL SIZE
SCALE 1:10

NOTES :


1. REFER TO SITE INVESTIGATION REPORT FOR DETAILS OF EXISTING GROUND CONDITIONS AND SOIL MAKE-UP.
2. ADDITIONAL FILL, WHERE REQUIRED UNDER ROADS AND CARPARK AREAS TO MAKE UP LEVELS FOLLOWING THE REMOVAL OF MADE GROUND SHOULD CONSIST OF ADDITIONAL CAPPING MATERIAL LAID AND COMPACTED TO OCSC SPECIFICATION.
3. CAPPING LAYER TO CONSIST OF EITHER CRUSHED ROCK, NATURAL GRAVEL, CRUSHED GRAVEL OR CRUSHED CONCRETE. THE MATERIAL SHOULD HAVE A MAXIMUM SIZE OF 100mm AND THE MAXIMUM ALLOWABLE PASSING A 75µM SIEVE SHOULD BE 10%. THE MATERIAL SHOULD BE WELL GRADED THROUGHOUT.
4. REFER TO DWG. NO. O708-OCSC-XX-XX-DR-S-0200 FOR SITE PLAN

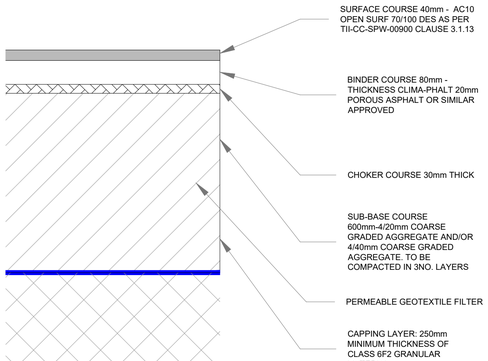


TYPICAL POROUS ASPHALT BUILD-UP
SCALE 1:10

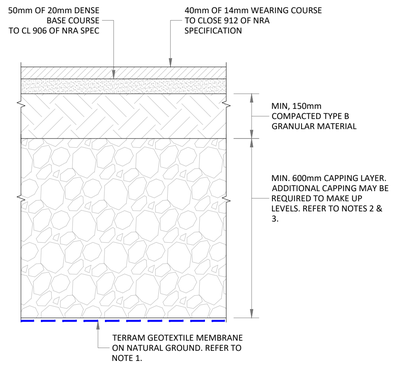


TYPICAL TARMAC BUILD-UP
SCALE 1:10

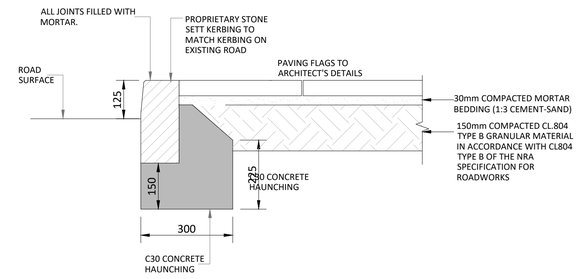


TYPICAL KERB DETAIL AT ROAD EDGE
SCALE 1:10

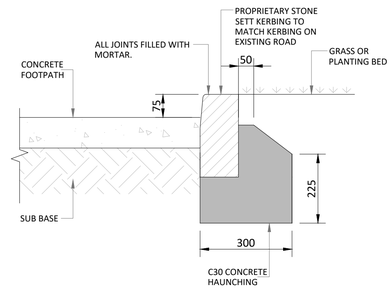


TYPICAL KERB DETAIL AT LANDSCAPED AREAS
SCALE 1:10

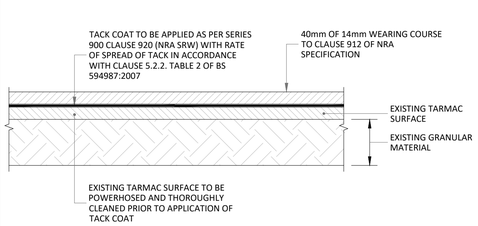


TYPICAL DETAIL MAKING GOOD EXISTING TARMAC SURFACE
SCALE 1:10

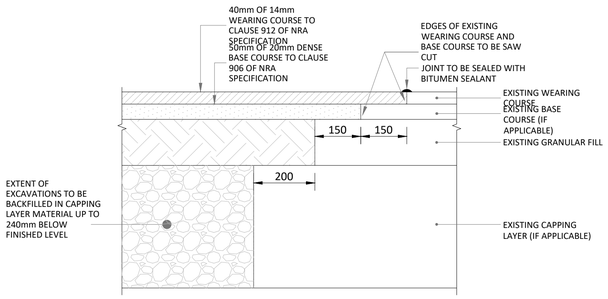

REINSTATEMENT DETAIL FOR EXCAVATIONS IN EXISTING TARMAC ROAD SURFACE
SCALE 1:10

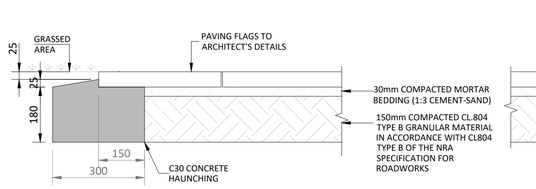

TYPICAL EDGE DETAIL TO PAVING FLAGS AT GRASSED AREA
(REFER TO ARCH'S DWGS. FOR LOCATION)
SCALE 1:10

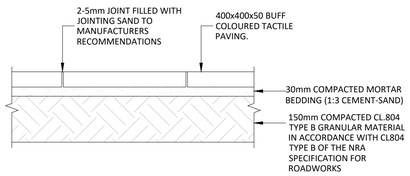

TYPICAL TACTILE PAVING BUILD-UP
SCALE 1:10

- THIS DRAWING TO BE READ IN CONJUNCTION WITH ALL OTHER RELEVANT DESIGN TEAM DRAWINGS AND SPECIFICATIONS.
- FOR SETTING OUT REFER TO ARCHITECT'S DRAWINGS. DO NOT SCALE THIS DRAWING. USE FIGURED DIMENSIONS ONLY.
- NO PART OF THIS DOCUMENT MAY BE REPRODUCED OR TRANSMITTED IN ANY FORM OR STORED IN ANY RETRIEVAL SYSTEM OF ANY NATURE WITHOUT THE WRITTEN PERMISSION OF O'CONNOR SUTTON CRONIN AS COPYRIGHT HOLDER EXCEPT AS AGREED FOR USE ON THE PROJECT FOR WHICH THE DOCUMENT WAS ORIGINALLY ISSUED.

Rev No.	Date	Revision Note	Drn by	Chkd by
P01	16.01.25	SUITABLE FOR INFORMATION	RC	IC
P02	03.11.26	SUITABLE FOR STAGE APPROVAL - TENDER	MC	IC

Rev No.	Date	Revision Note	Drn by	Chkd by

OCSC
O'CONNOR SUTTON CRONIN
MULTIDISCIPLINARY CONSULTING ENGINEERS
Civil / Structural / Environmental / Mechanical / Electrical / Sustainability
Dublin Office: 9 Prussia Street, Dublin 7. D07 KT57.
Tel: +353 (0)1 8682000 Web: www.ocsc.ie
Dublin · London · Belfast · Galway · Cork · Birmingham

Client: TIPPERARY COUNTY COUNCIL
Project: TIPPERARY COURTHOUSE

Title: EXTERNAL WORKS DETAILS PAGE 1 OF 2

Code	Originator	Zone	Level	Type	Role	Number	Status	Revision
O708	OCSC	ZZ	ZZ	DR	S	0210	S4	P02

Date: JAN'25 Scale @ A1: AS NOTED Drn by: RC Chkd by: IC Aprvd by: PH