

LOWER BASEMENT FLOOR PLAN

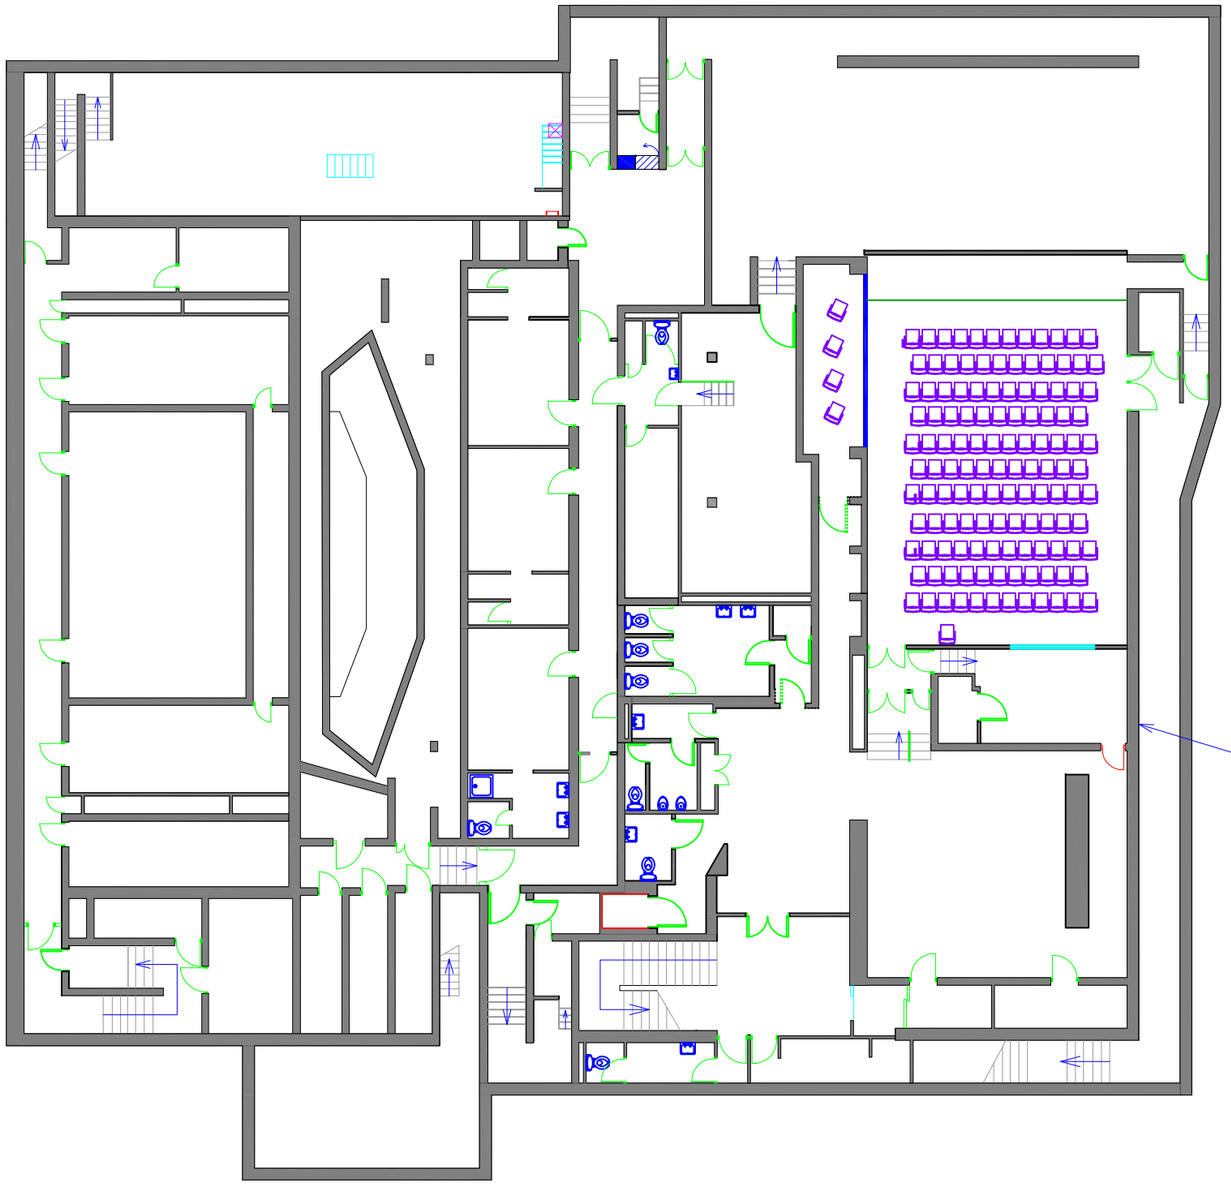

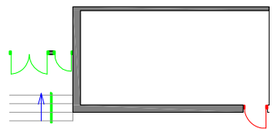

LOWER SECTION
UNDER SOUND ROOM

ABL surveyors
Advanced Building & Land Surveyors
26/27 Upper Pembroke St, Dublin 2
Tel: 01 6611 888
Email: info@ablsurveyors.ie
Website: www.ablsurveyors.ie

Job: ABBEY THEATRE - Flor Plans	
Drawing: Lower Basement Floor Plan	
Client: ABBEY THEATRE	
Scale: 1:100	**Drawn by:** M.Stepien
Date: NOV - 2014	**Drawing No.:** SM/100726.
Revision No.:	**O.S. Sheet:**