
SECOND FLOOR PLAN

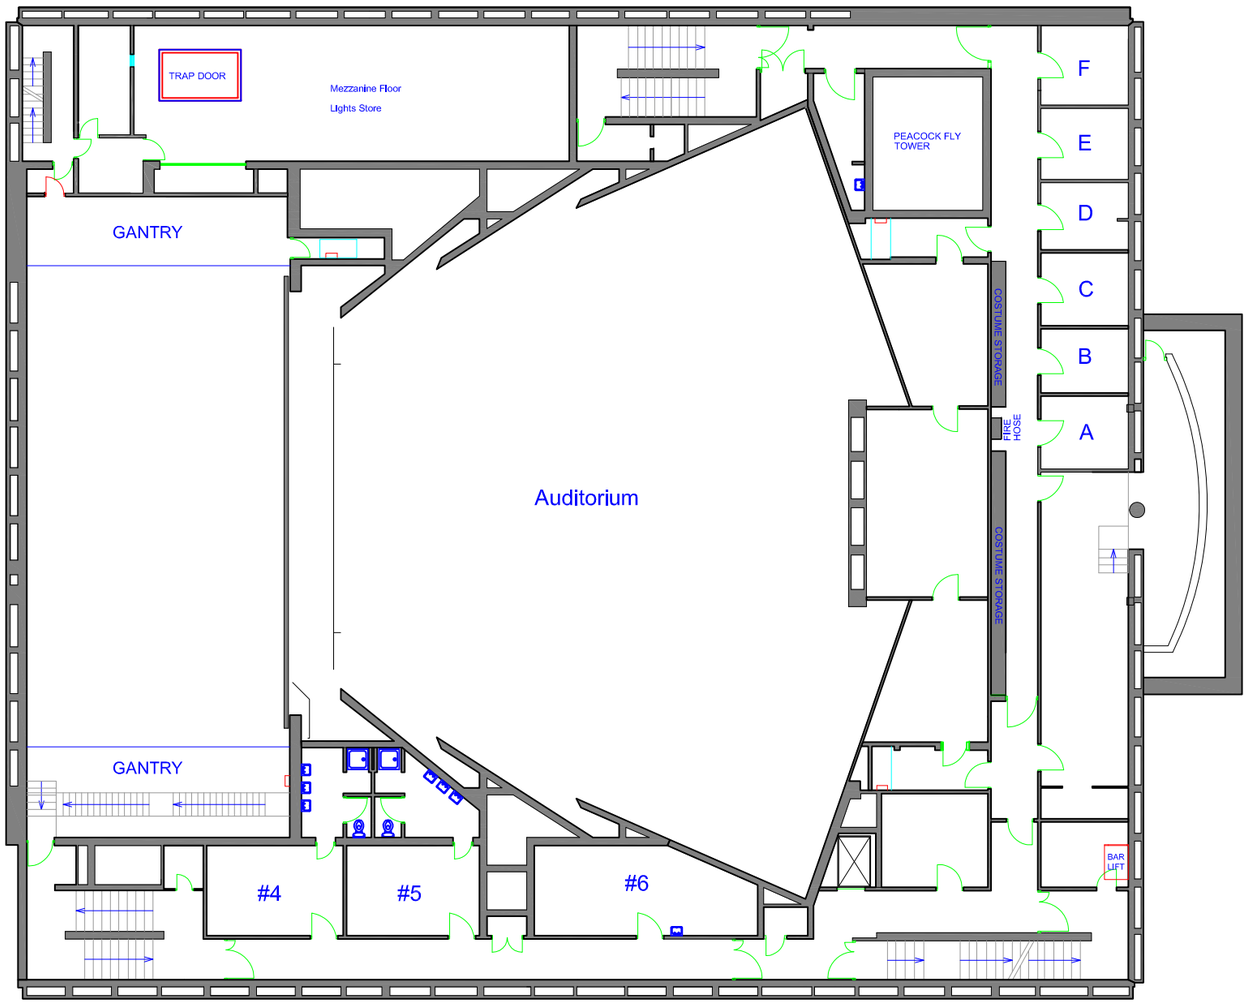

ABL surveyors

Advanced Building & Land Surveyors

26/27 Upper Pembroke St, Dublin 2

Tel: 01 6611 888

Email: info@ablsurveyors.ie

Website: www.ablsurveyors.ie

Job: ABBEY THEATRE - Flor Plans	
Drawing: Second Floor Plan	
Client: ABBEY THEATRE	
Scale: 1:100	**Drawn by:** M.Stepien
Date: NOV - 2014	**Drawing No.:** SM/100726.
Revision No.:	**O.S. Sheet:**