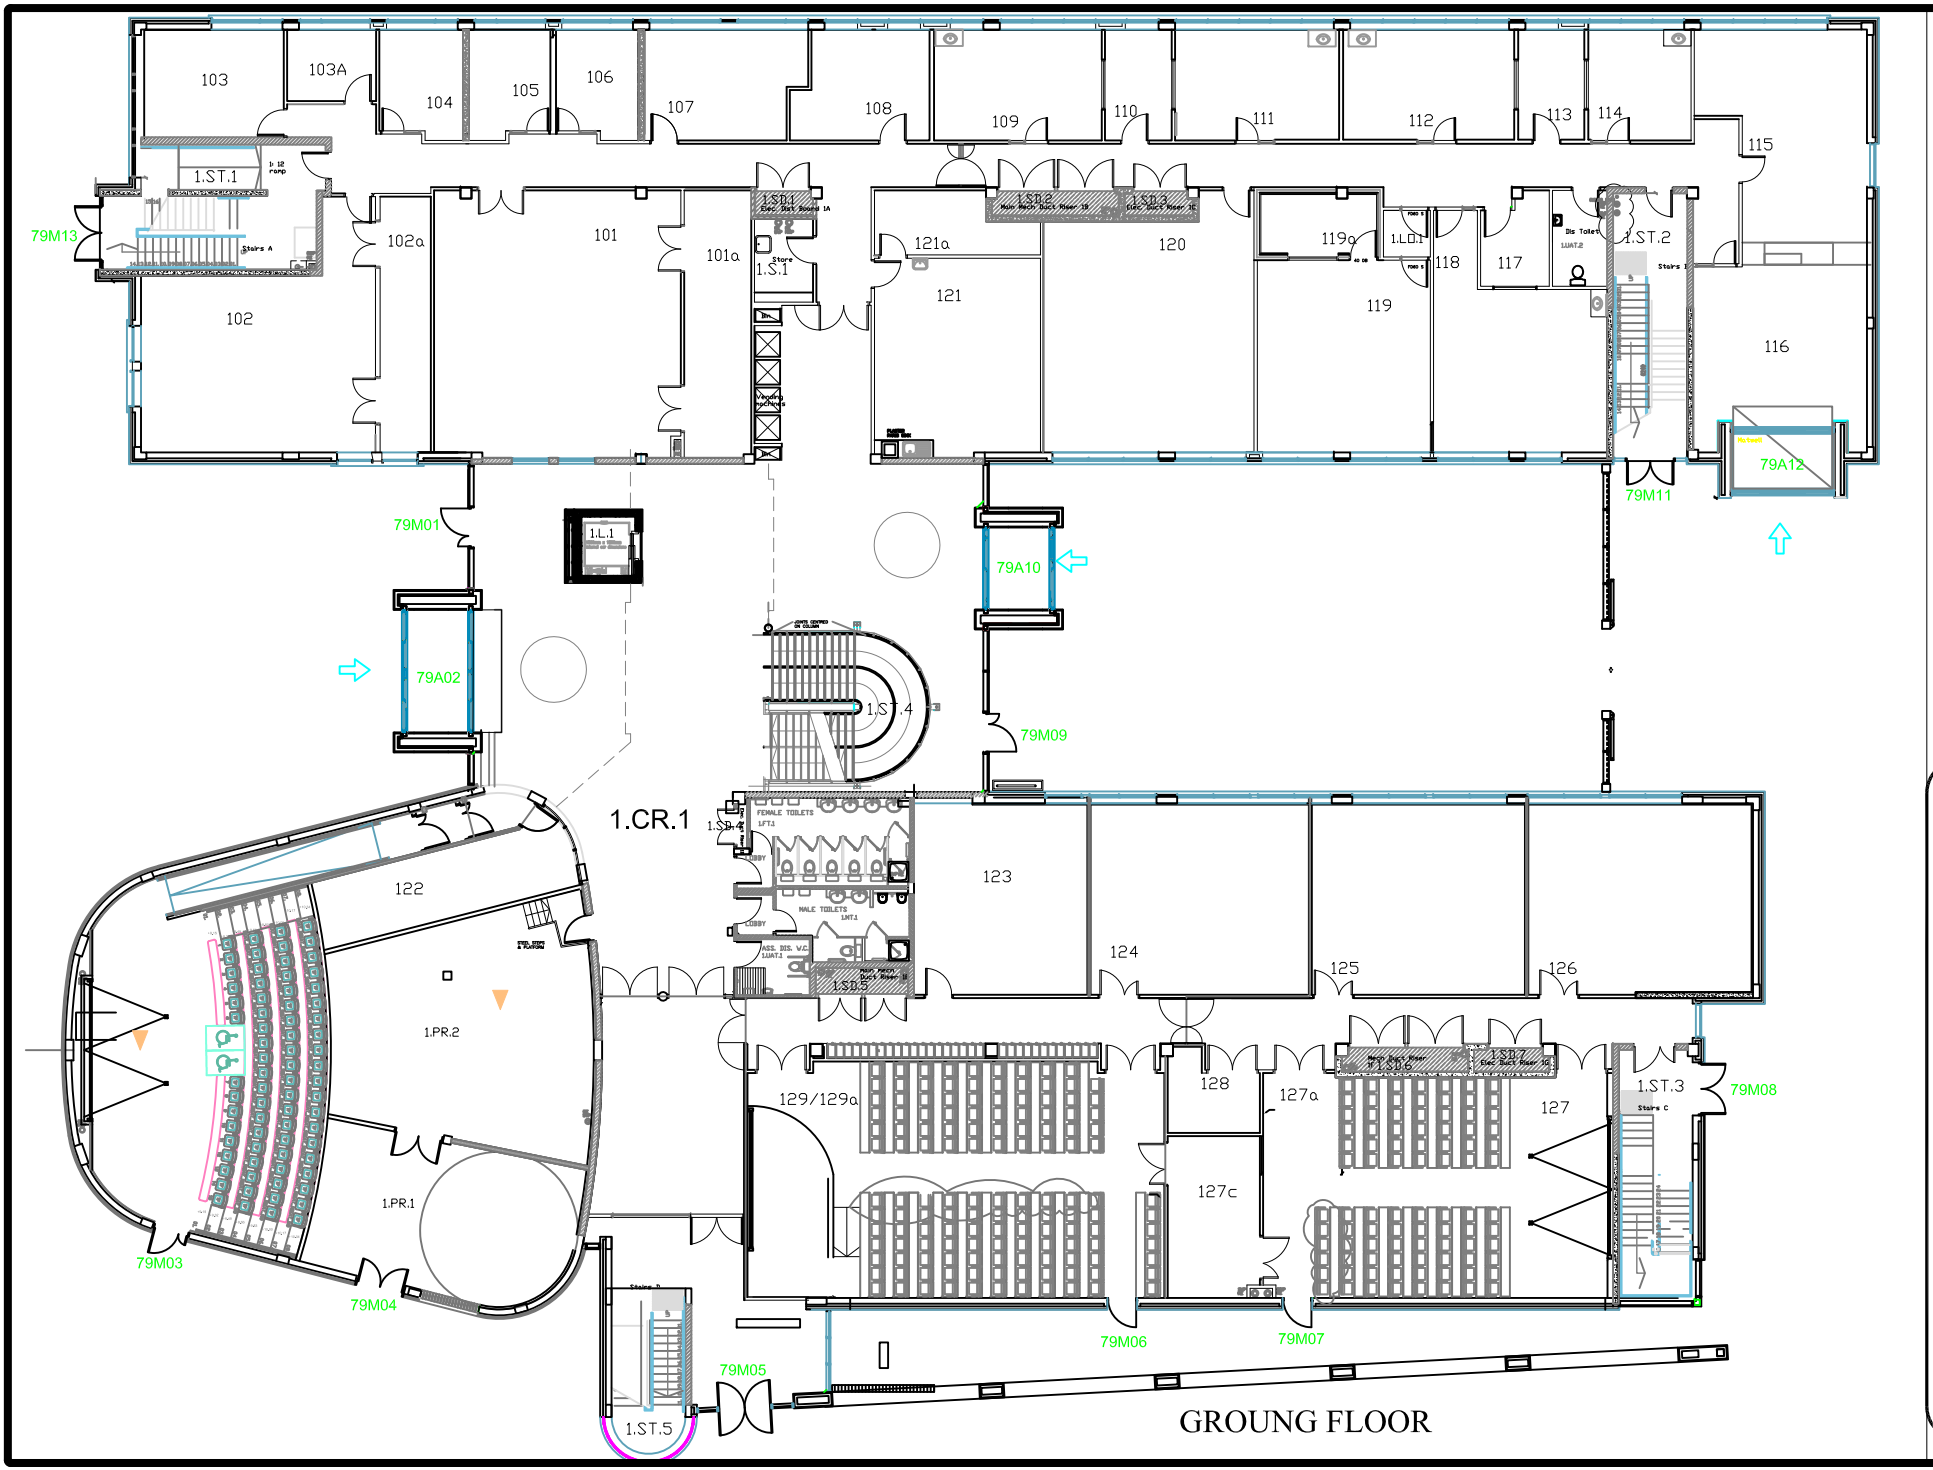

Aras Moyola
Ground Floor

General Notes

- DO NOT SCALE. USE FIGURED DIMENSIONS ONLY.
- THIS DRAWING IS TO BE READ IN CONJUNCTION WITH ALL RELEVANT SPECIFICATIONS AND DRAWINGS.
- ALL DIMENSIONS TO BE CHECKED ON SITE.
- IN THE EVENT OF ANY DISCREPANCIES BETWEEN DRAWINGS THE CONTRACTOR IS TO INFORM THE ENGINEER IMMEDIATELY.

No.	Revision/Issue	Date
01.	3rd Floor Extension	2010

Firm Name and Address

Buildings Office
National University of Ireland, Galway
Oifig Foirgneamh
Ollscoil na hEireann, Gaillimh

Project Name and Address

79 – Aras Moyola Layout
NUIG

Project	Sheet
Aras Moyola Layout	1/4
Date	
Scale: not to scale	Eng. KOS