


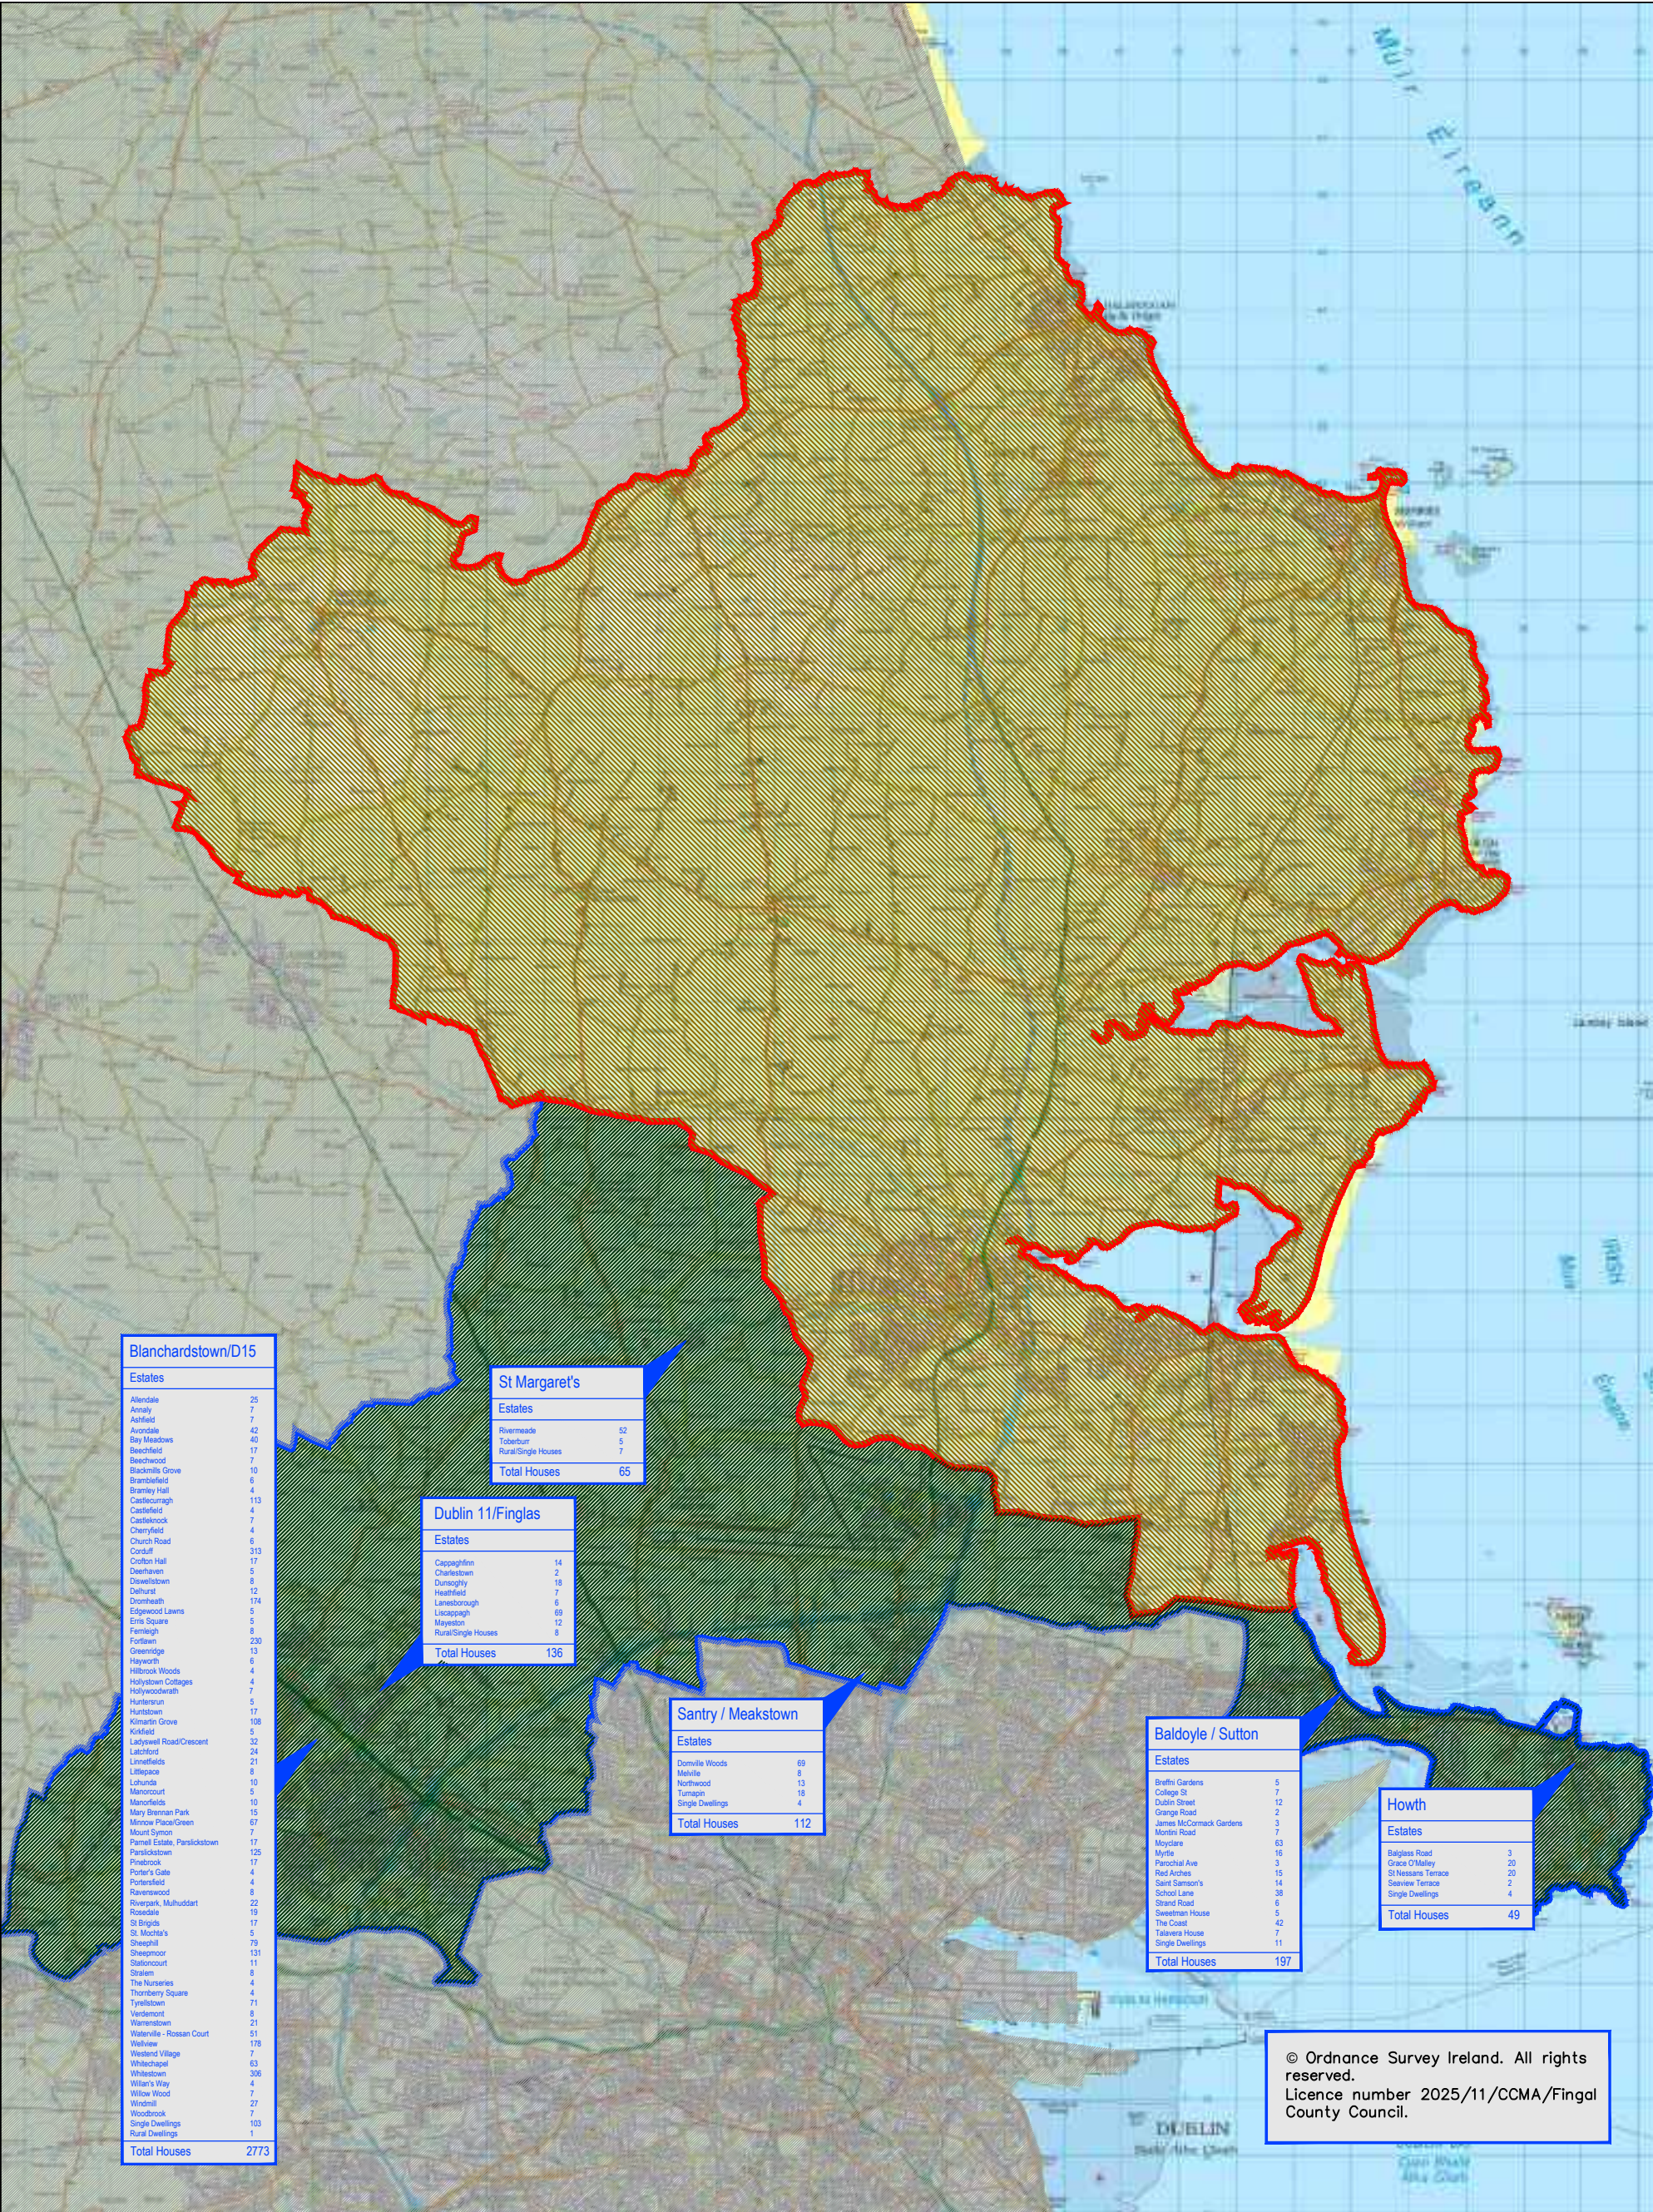

© Ordnance Survey Ireland. All rights reserved.
Licence number 2025/11/CCMA/Fingal County Council.

Dublin 15 & South Fringe 3451

Comhairle Contae Fhine Gall

Fingal County Council

ARCHITECTS DEPARTMENT
FINGAL COUNTY HALL, MAIN ST., SWORDS, Co. DUBLIN
Tel: (01)890 5050, Fax:- (01) 890 5079

COUNTY ARCHITECT:
FIONNUALA MAY Dip.Arch., B.Arch. Sc., M.U.B.C., M.R.I.A.I.



SCALE:- NTS

DATE:- November 2025

DRAWN:- C. Campion

PROJECT TITLE: Response & General Maintenance West & South County

DRAWING TITLE: West & South Fringe - Social Housing Master Plan

SENIOR ARCHITECT:

PROJECT TECHNICIAN:
E. Larkin

DRAWING NO:

26-002-T1001

REV.