



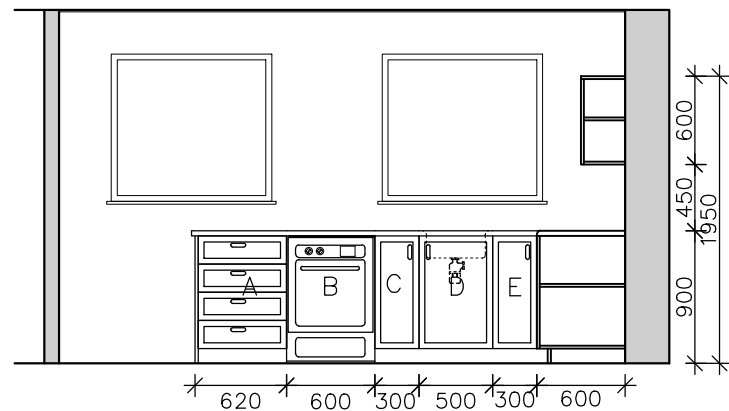


Elevation A
Scale 1:50

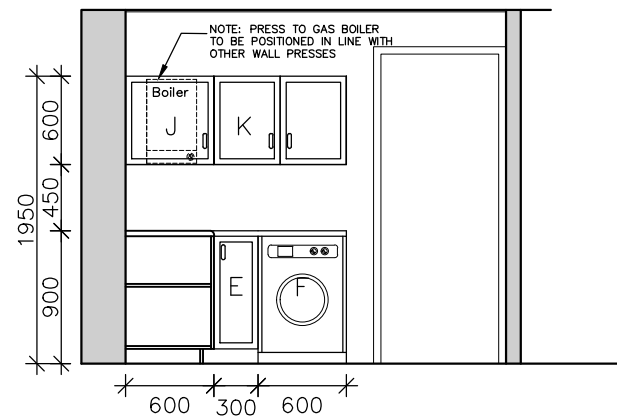

Elevation B
Scale 1:50



Elevation C
Scale 1:50

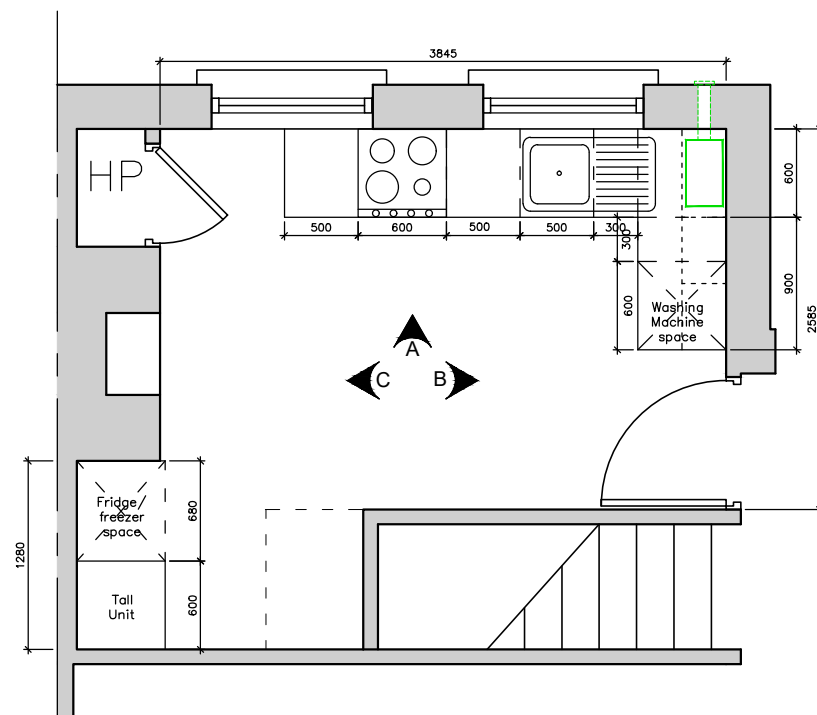

Kitchen Plan
Scale 1:50

FLOOR UNIT SIZES:	
A	600 x 600mm Drawer Unit
B	600 x 600mm Oven Box
C	300 x 600mm Base Unit
D	500 x 600mm Sink Unit
E	900 x 600mm Corner Base Unit
F	600 x 600mm Washing Machine Space
G	600 x 600mm Tall Unit
H	600 x 600mm Fridge/Freezer Space
HIGH LEVEL UNIT SIZES:	
J	600 x 300mm Boiler Unit
K	900 x 300mm Wall Unit

- NOTES:
- CONTRACTOR TO CHECK INTERNAL DIMENSIONS BEFORE ORDERING UNITS.
 - BOILER PRESS TO MATCH IF REQUIRED.
 - MIN. 300mm REQUIRED EITHER SIDE OF COOKER.
 - COUNTER TO RUN THROUGH TO ALLOW FOR HOB
 - ALL WORKS TO BE CARRIED OUT IN COMPLIANCE WITH CURRENT BUILDING REGULATIONS & CODES OF PRACTICE



No.	DATE	REVISION

SCALE:- As indicated @ A3	PROJECT TITLE: Response & General Maintenance West & South County	DRAWING. NO:	REV.
DATE:- November 2025	DRAWING TITLE: Typical 2 Bed Kitchen Plan and Elevations	26-002--T3002	
DRAWN:- C. Campion	SENIOR ARCHITECT:	PROJECT TECHNICIAN: E. Larkin	