




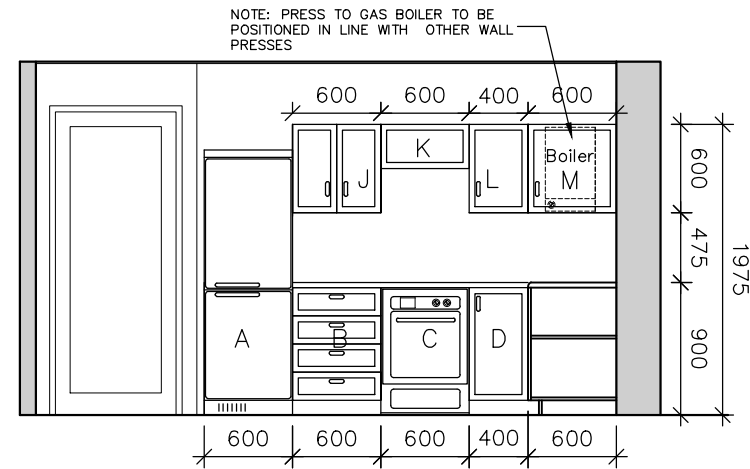


Elevation A
Scale 1:50

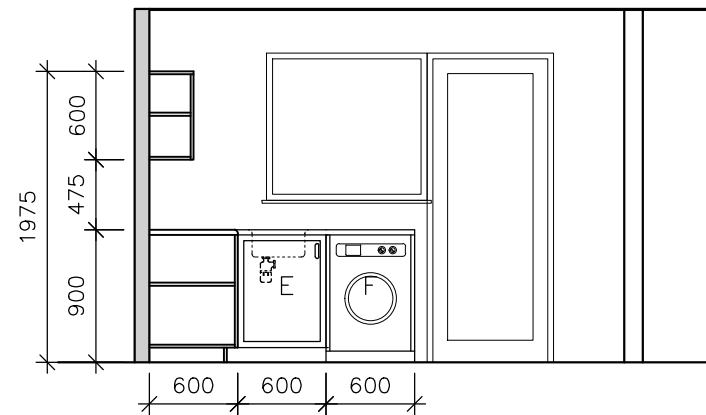

Elevation B
Scale 1:50

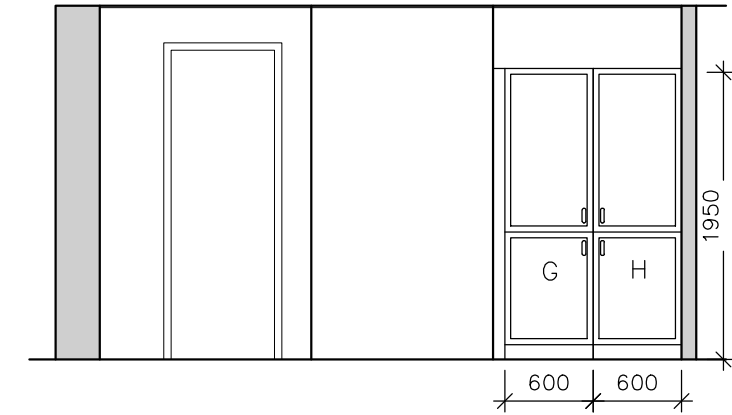

Elevation C
Scale 1:50

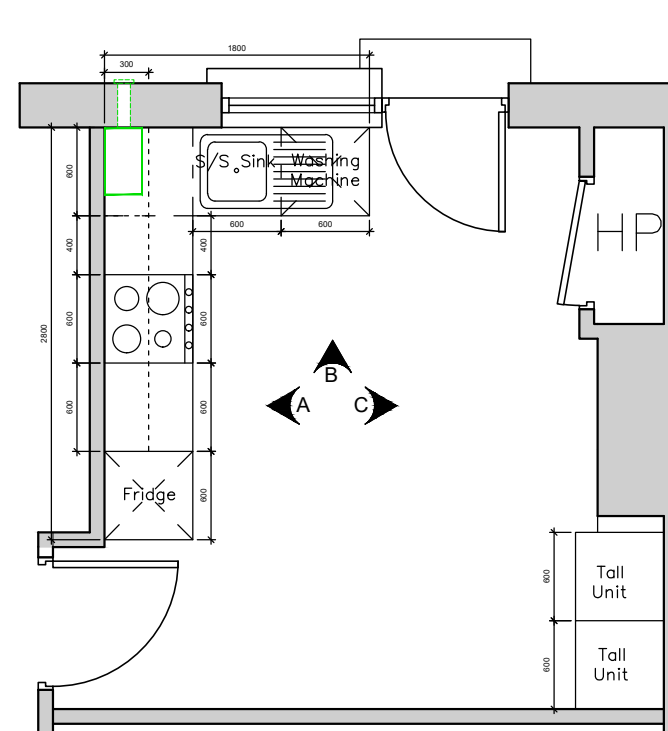

Kitchen Plan
Scale 1:50

FLOOR UNIT SIZES:	
A	600 x 600mm Fridge/freezer void
B	600 x 600mm Drawer Unit
C	600 x 600mm Oven Box
D	1000 x 600mm Corner Base Unit
E	600 x 600mm Sink Unit
F	600 x 600mm Washing Machine void
G	600 x 600mm Tall Unit
H	600 x 600mm Tall Unit
HIGH LEVEL UNIT SIZES:	
J	600 x 300mm Wall Unit
K	300 x 300mm Cooker Hood
L	400 x 300mm Wall Unit
M	600 x 300mm Boiler Unit

- NOTES:**
- CONTRACTOR TO CHECK INTERNAL DIMENSIONS BEFORE ORDERING UNITS.
 - BOILER PRESS TO MATCH IF REQUIRED.
 - MIN. 300mm REQUIRED EITHER SIDE OF COOKER.
 - COUNTER TO RUN THROUGH TO ALLOW FOR HOB
 - ALL WORKS TO BE CARRIED OUT IN COMPLIANCE WITH CURRENT BUILDING REGULATIONS & CODES OF PRACTICE

Comhairle Contae Fhine Gall
Fingal County Council

ARCHITECTS DEPARTMENT
FINGAL COUNTY HALL, MAIN ST., SWORDS, Co. DUBLIN
Tel: (01)890 5050, Fax:- (01) 890 5079
COUNTY ARCHITECT:
FIONNUALA MAY Dip.Arch., B.Arch. Sc., M.U.B.C., M.R.I.A.I.



No.	DATE	REVISION

SCALE:- As indicated @ A3

DATE:- November 2025

DRAWN:- C. Campion

PROJECT TITLE: Response & General Maintenance West & South County

DRAWING TITLE: Typical 4 Bed Kitchen Plan and Elevations

SENIOR ARCHITECT:

PROJECT TECHNICIAN:
E. Larkin

DRAWING. NO:

26-002-T3004

REV.