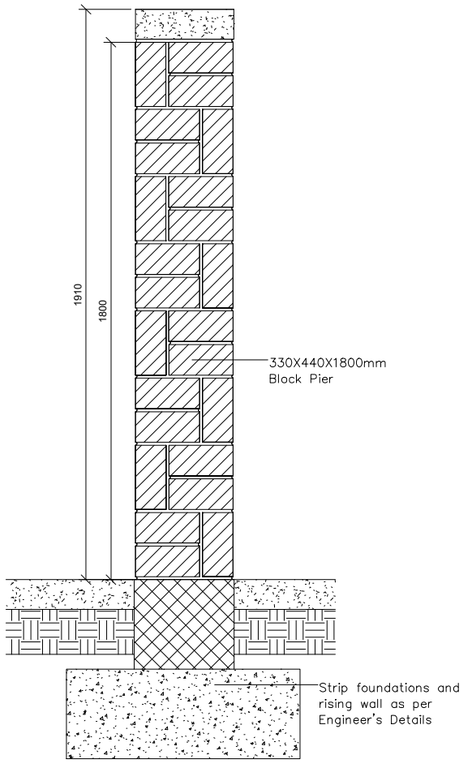

Typical Section at Pier (Rear walls)
Scale 1:20

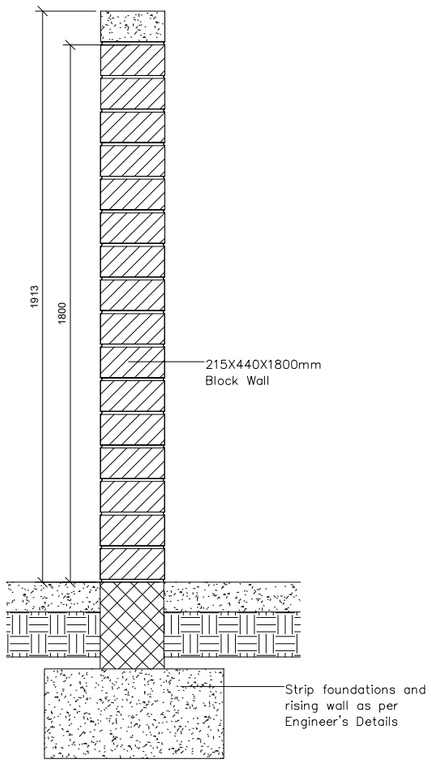

Typical Section (Rear walls)
Scale 1:20

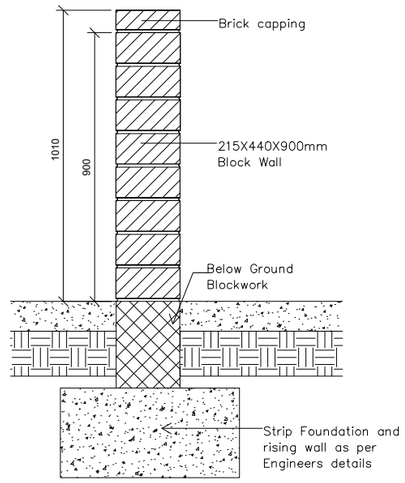

Typical Section (Front/ Side walls)
Scale 1:20

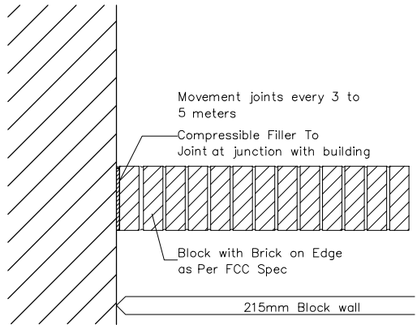

Front / Side Wall Plan
Scale 1:20

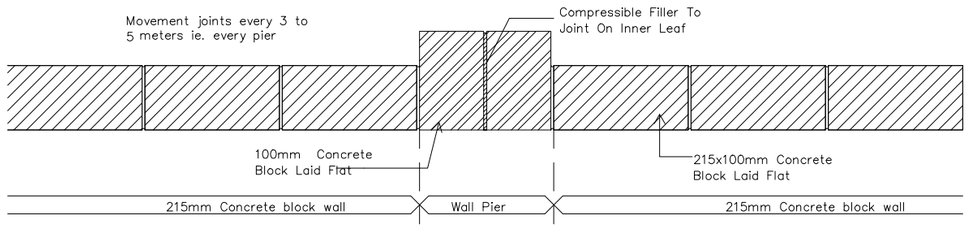

Rear Wall Plan
Scale 1:20

Notes:

- All works to be carried out in accordance with Building Regulations and Codes of Practices
- All dimensions and levels to be checked out site prior to works commencing
- Refer to Engineers Report where available
- Engineers Details to take precedence where available
- Ensure all finishes are made good

Comhairle Contae Fhine Gall
Fingal County Council
ARCHITECTS DEPARTMENT
FINGAL COUNTY HALL, MAIN ST., SWORDS, Co. DUBLIN
Tel: (01)890 5050, Fax:- (01) 890 5079
COUNTY ARCHITECT:
FIONNUALA MAY Dip.Arch., B.Arch. Sc., M.U.B.C., M.R.I.A.I.

No.	DATE	REVISION

SCALE:- 1:20 @ A3
DATE:- November 2025
DRAWN:- C. Campion

PROJECT TITLE: Response & General Maintenance West & South County
DRAWING TITLE: Typical Boundary Wall Details
SENIOR ARCHITECT:
PROJECT TECHNICIAN: E. Larkin

DRAWING. NO: 26-002-T8001
REV.