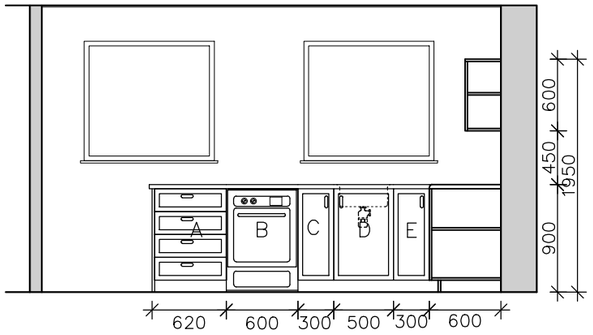

Elevation A
Scale 1:50

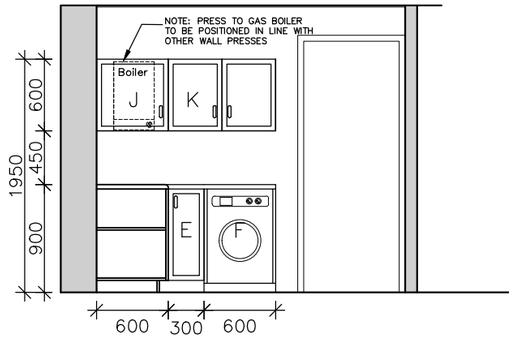

Elevation B
Scale 1:50

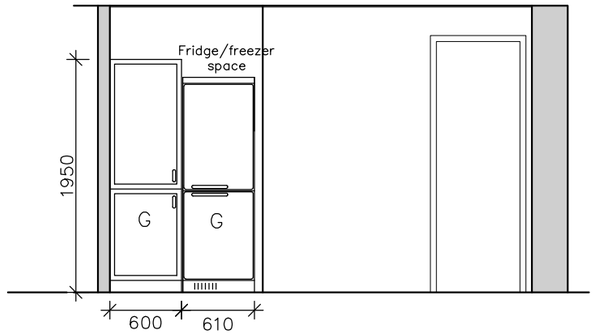

Elevation C
Scale 1:50

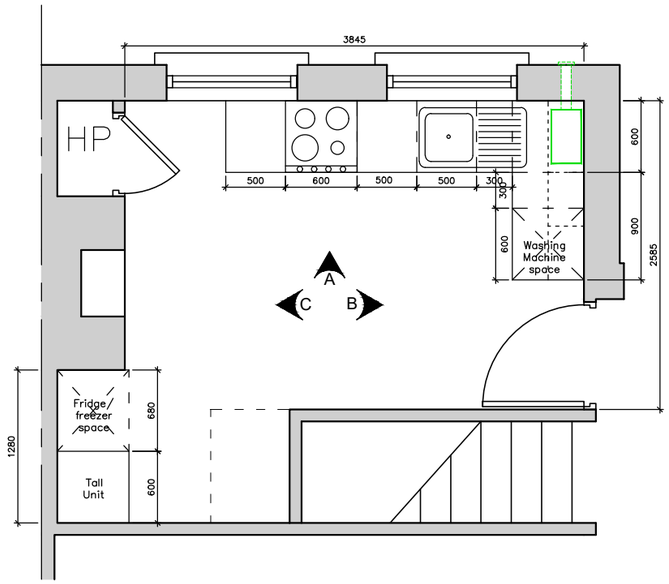

Kitchen Plan
Scale 1:50

FLOOR UNIT SIZES:	
A	600 x 600mm Drawer Unit
B	600 x 600mm Oven Box
C	300 x 600mm Base Unit
D	500 x 600mm Sink Unit
E	900 x 600mm Corner Base Unit
F	600 x 600mm Washing Machine Space
G	600 x 600mm Tall Unit
H	600 x 600mm Fridge/Freezer Space
HIGH LEVEL UNIT SIZES:	
J	600 x 300mm Boiler Unit
K	900 x 300mm Wall Unit

NOTES:
- CONTRACTOR TO CHECK INTERNAL DIMENSIONS BEFORE ORDERING UNITS.
- BOILER PRESS TO MATCH IF REQUIRED.
- MIN. 300mm REQUIRED EITHER SIDE OF COOKER.
- COUNTER TO RUN THROUGH TO ALLOW FOR HOB
- ALL WORKS TO BE CARRIED OUT IN COMPLIANCE WITH CURRENT BUILDING REGULATIONS & CODES OF PRACTICE

Comhairle Contae Fhine Gall
Fingal County Council
ARCHITECTS DEPARTMENT
FINGAL COUNTY HALL, MAIN ST., SWORDS, Co. DUBLIN
Tel: (01)890 5050, Fax:- (01) 890 5079
COUNTY ARCHITECT:
FIONNUALA MAY Dip.Arch., B.Arch. Sc., M.U.B.C., M.R.I.A.I.

No.	DATE	REVISION

SCALE:- As indicated @ A3
DATE:- November 2025
DRAWN:- C. Campion

PROJECT TITLE: Response & General Maintenance North & East County
DRAWING TITLE: Typical 2 Bed Kitchen Plan and Elevations
SENIOR ARCHITECT:
PROJECT TECHNICIAN: E. Larkin

DRAWING. NO: 26-003-T3002
REV.