




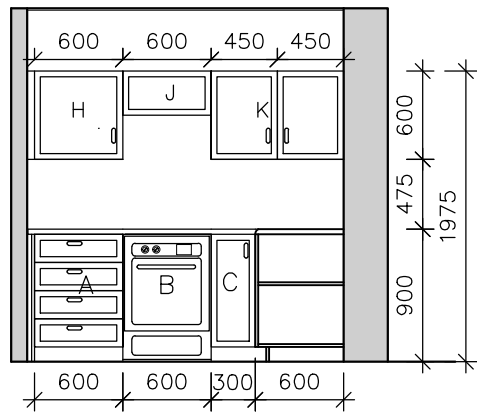

Elevation A
Scale 1:50

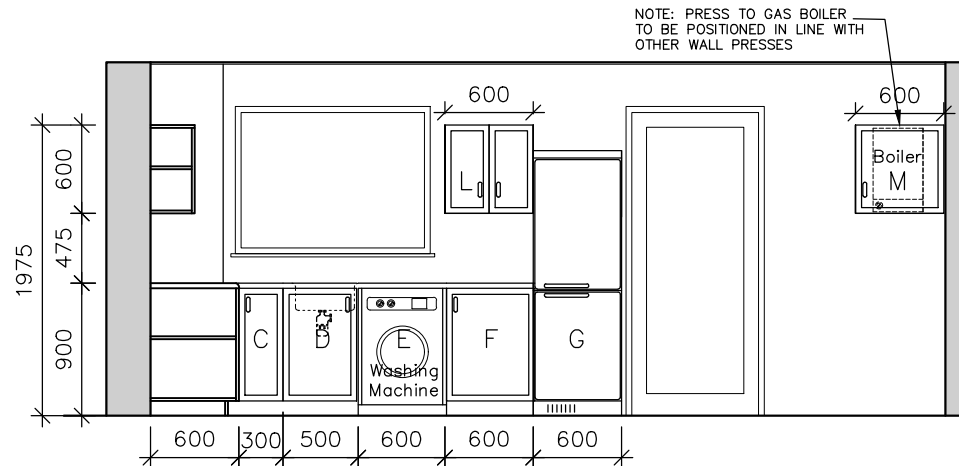

Elevation B
Scale 1:50

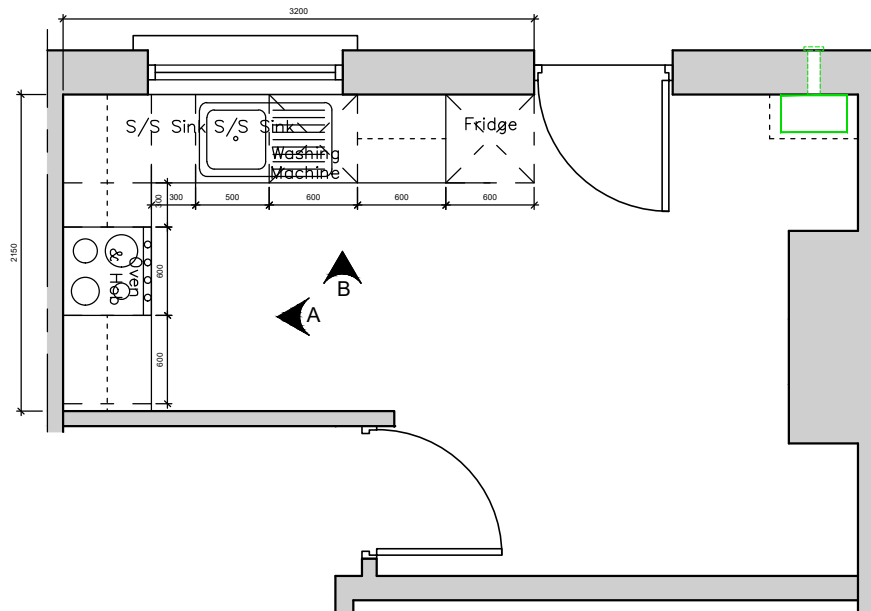

Kitchen Plan
Scale 1:50

FLOOR UNIT SIZES:	
A	600 x 600mm Drawer Unit
B	600 x 600mm Oven Box
C	900 x 600mm Corner Base Unit
D	500 x 600mm Sink Unit
E	600 x 600mm Washing Machine Space
F	600 x 600mm Base Unit
G	600 x 600mm Fridge/freezer space
HIGH LEVEL UNIT SIZES:	
H	600 x 300mm Wall Unit
J	300 x 300mm Cooker Hood
K	900 x 300mm Wall Unit
L	600 x 300mm Wall Unit
M	600 x 300mm Boiler Unit

- NOTES:**
- CONTRACTOR TO CHECK INTERNAL DIMENSIONS BEFORE ORDERING UNITS.
 - BOILER PRESS TO MATCH IF REQUIRED.
 - MIN. 300mm REQUIRED EITHER SIDE OF COOKER.
 - COUNTER TO RUN THROUGH TO ALLOW FOR HOB
 - ALL WORKS TO BE CARRIED OUT IN COMPLIANCE WITH CURRENT BUILDING REGULATIONS & CODES OF PRACTICE

Comhairle Contae Fhine Gall Fingal County Council ARCHITECTS DEPARTMENT FINGAL COUNTY HALL, MAIN ST., SWORDS, Co. DUBLIN Tel: (01)890 5050, Fax:- (01) 890 5079 COUNTY ARCHITECT: FIONNUALA MAY Dip.Arch., B.Arch. Sc., M.U.B.C., M.R.I.A.I. 				SCALE:- As indicated @ A3	PROJECT TITLE: Response & General Maintenance North & East County		DRAWING. NO: 26-003-T3003	REV.
				DATE:- November 2025	DRAWING TITLE: Typical 3 Bed Kitchen Plan & Elevations			
				DRAWN:- C. Campion	SENIOR ARCHITECT:	PROJECT TECHNICIAN: E. Larkin		
	No.	DATE	REVISION					