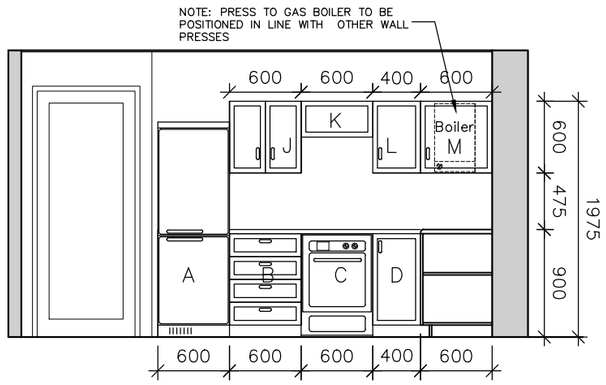

Elevation A
Scale 1:50

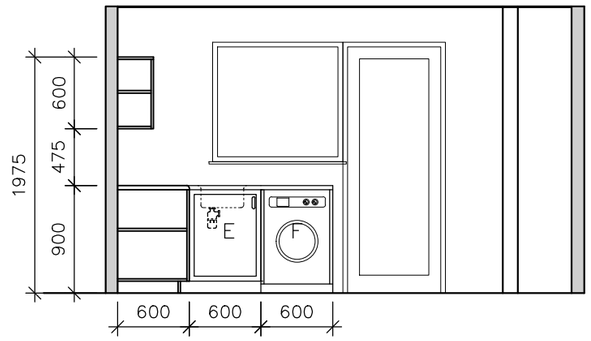

Elevation B
Scale 1:50

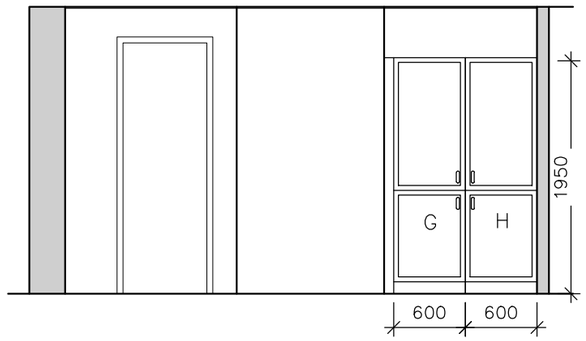

Elevation C
Scale 1:50

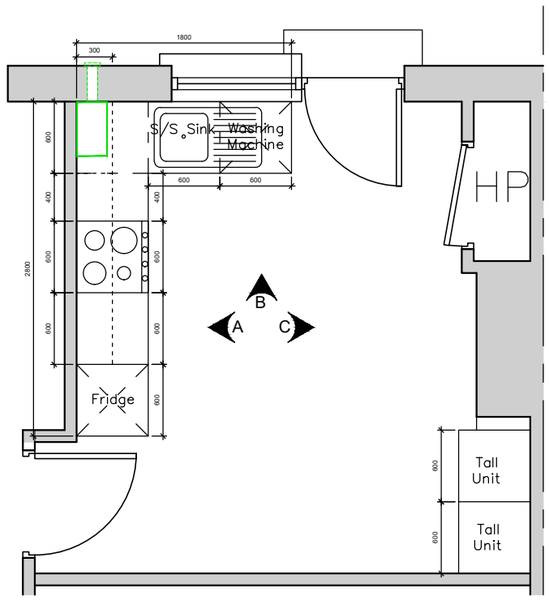

Kitchen Plan
Scale 1:50

FLOOR UNIT SIZES:	
A	600 x 600mm Fridge/freezer void
	600 x 600mm Drawer Unit
B	600 x 600mm Oven Box
C	1000 x 600mm Corner Base Unit
D	600 x 600mm Sink Unit
E	600 x 600mm Washing Machine void
	600 x 600mm Tall Unit
F	600 x 600mm Tall Unit
G	
H	
HIGH LEVEL UNIT SIZES:	
J	600 x 300mm Wall Unit
K	300 x 300mm Cooker Hood
L	400 x 300mm Wall Unit
M	600 x 300mm Boiler Unit

NOTES:
- CONTRACTOR TO CHECK INTERNAL DIMENSIONS BEFORE ORDERING UNITS.
- BOILER PRESS TO MATCH IF REQUIRED.
- MIN. 300mm REQUIRED EITHER SIDE OF COOKER.
- COUNTER TO RUN THROUGH TO ALLOW FOR HOB
- ALL WORKS TO BE CARRIED OUT IN COMPLIANCE WITH CURRENT BUILDING REGULATIONS & CODES OF PRACTICE

Comhairle Contae Fhine Gall
Fingal County Council
ARCHITECTS DEPARTMENT
FINGAL COUNTY HALL, MAIN ST., SWORDS, Co. DUBLIN
Tel: (01)890 5050, Fax:- (01) 890 5079
COUNTY ARCHITECT:
FIONNUALA MAY Dip.Arch., B.Arch. Sc., M.U.B.C., M.R.I.A.I.

No.	DATE	REVISION

SCALE:- As indicated @ A3	PROJECT TITLE: Response & General Maintenance North & East County	DRAWING. NO:	REV.
DATE:- November 2025	DRAWING TITLE: Typical 4 Bed Kitchen Plan and Elevations	26-003-T3004	
DRAWN:- C. Campion	SENIOR ARCHITECT: / PROJECT TECHNICIAN: E. Larkin		