


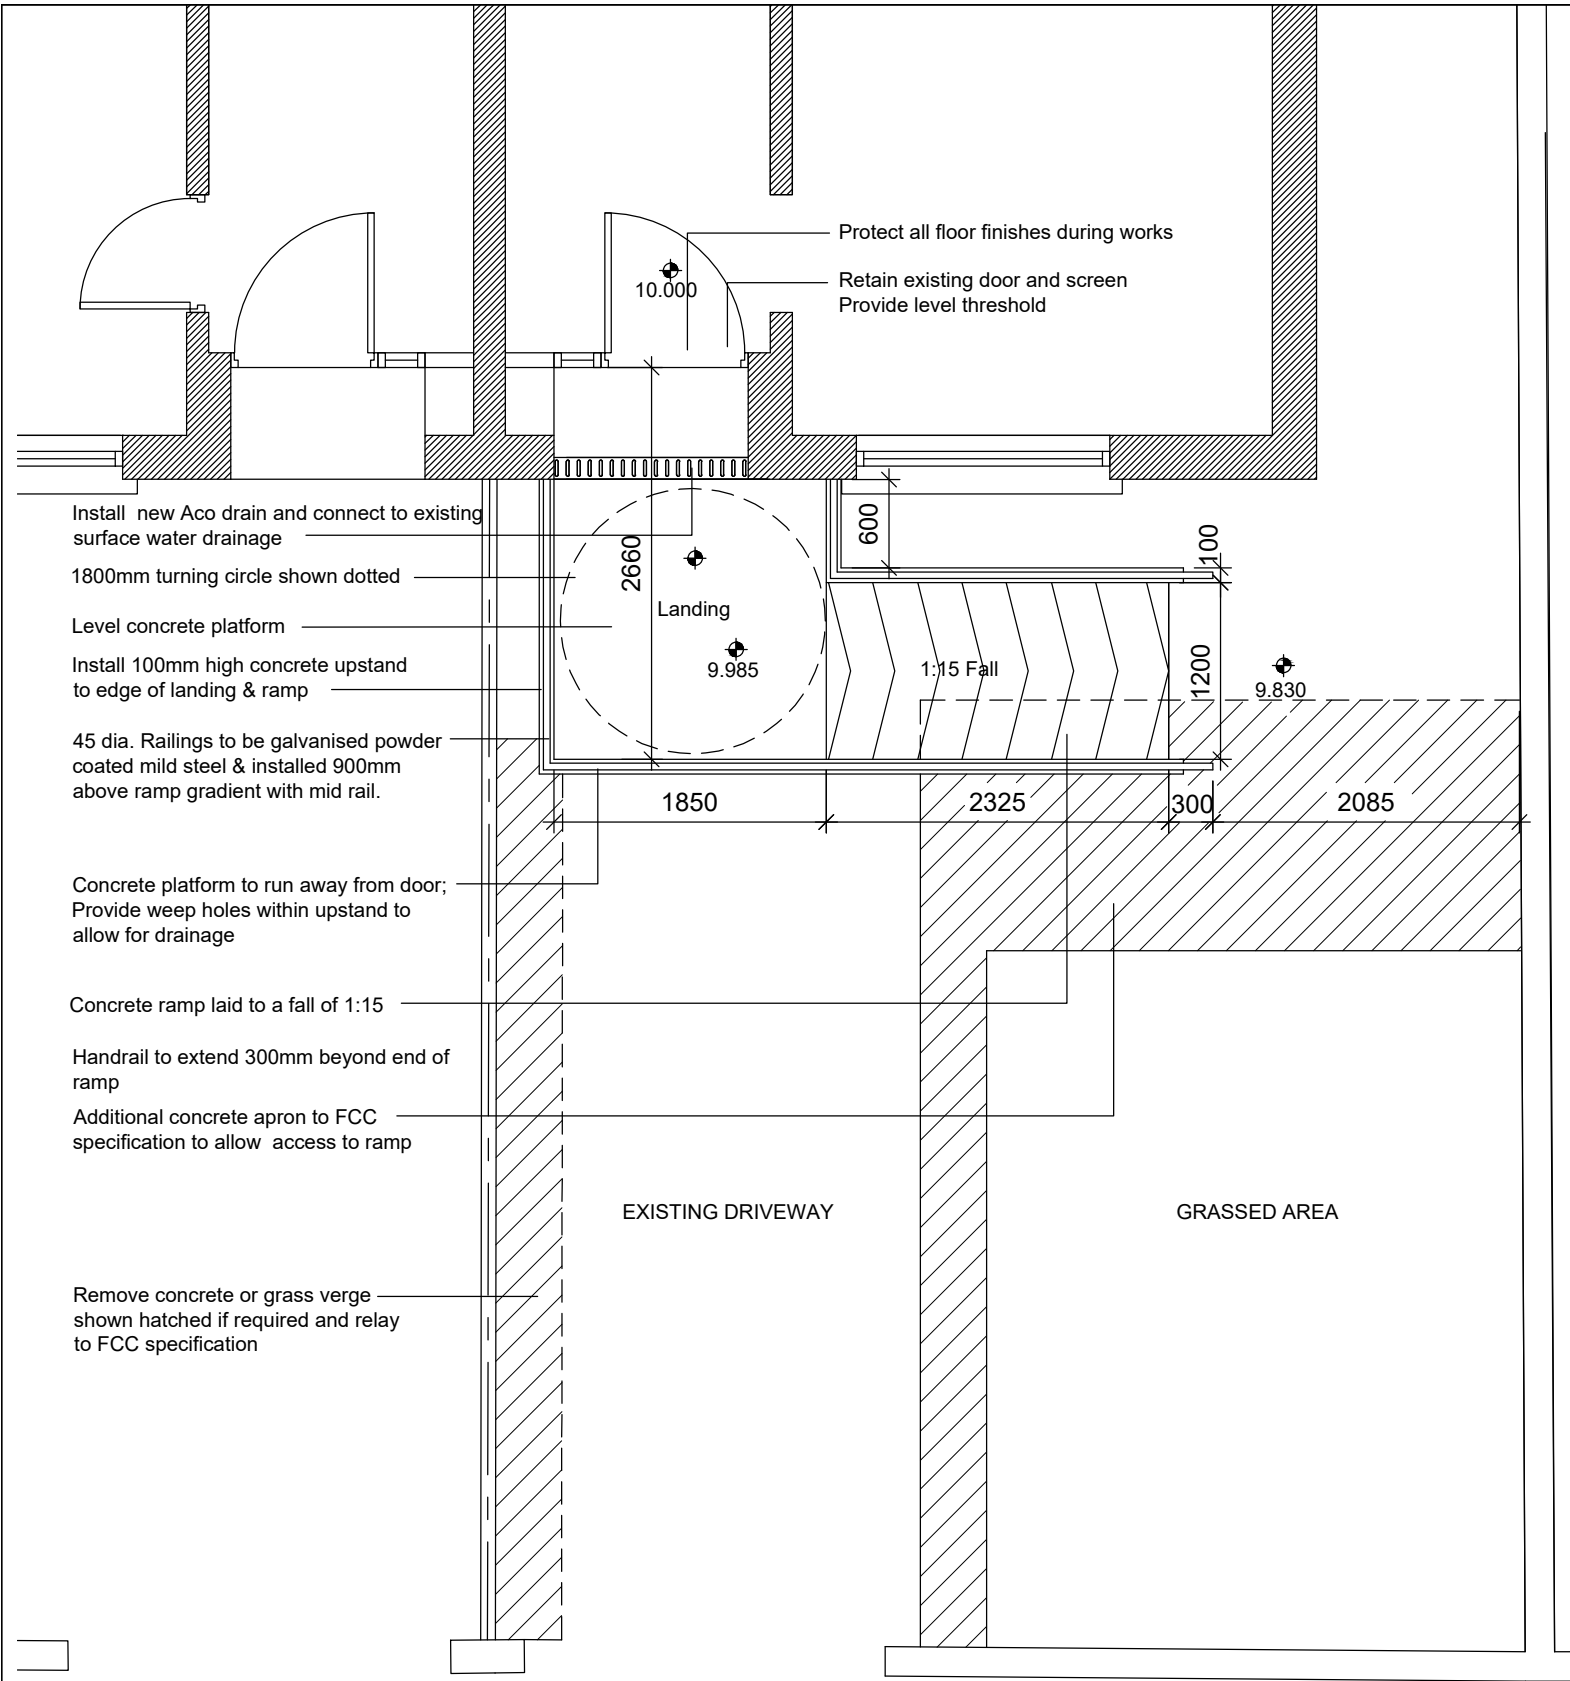

PROPOSED RAMP PLAN
Scale 1:50



PROPOSED RAMP ELEVATION
Scale 1:50

- Notes:**
- All works to be carried out in accordance with Building Regulations and Codes of Practices
 - All dimensions and levels to be checked out site prior to works commencing
 - Ramp Gradient Optimal 1:20 and Maximum 1:12
 - Turning Circle Optimal 1800mm and Minimum 1500mm
 - Ensure all existing drainage and services are maintained
 - Existing AJs or GTs to be raised using appropriate risers if located mid flight or on landing area.
 - Care to be taken during construction with regard to existing Gas Meter box
 - Ensure all finishes are made good

Tenant Contact Details:

Name:
Contact number:

Comhairle Contae Fhine Gall
Fingal County Council

ARCHITECTS DEPARTMENT
FINGAL COUNTY HALL, MAIN ST., SWORDS, Co. DUBLIN
Tel: (01)890 5050, Fax:- (01) 890 5079
COUNTY ARCHITECT:
FIONNUALA MAY Dip.Arch., B.Arch. Sc., M.U.B.C., M.R.I.A.I.

No.	DATE	REVISION

SCALE:-	1:50 @ A3
DATE:-	November 2025
DRAWN:-	C. Campion

PROJECT TITLE:	Response & General Maintenance North & East County
DRAWING TITLE:	Typical Ramp Type 1
SENIOR ARCHITECT:	PROJECT TECHNICIAN:

DRAWING. NO:	REV.
26-003-T7001	