




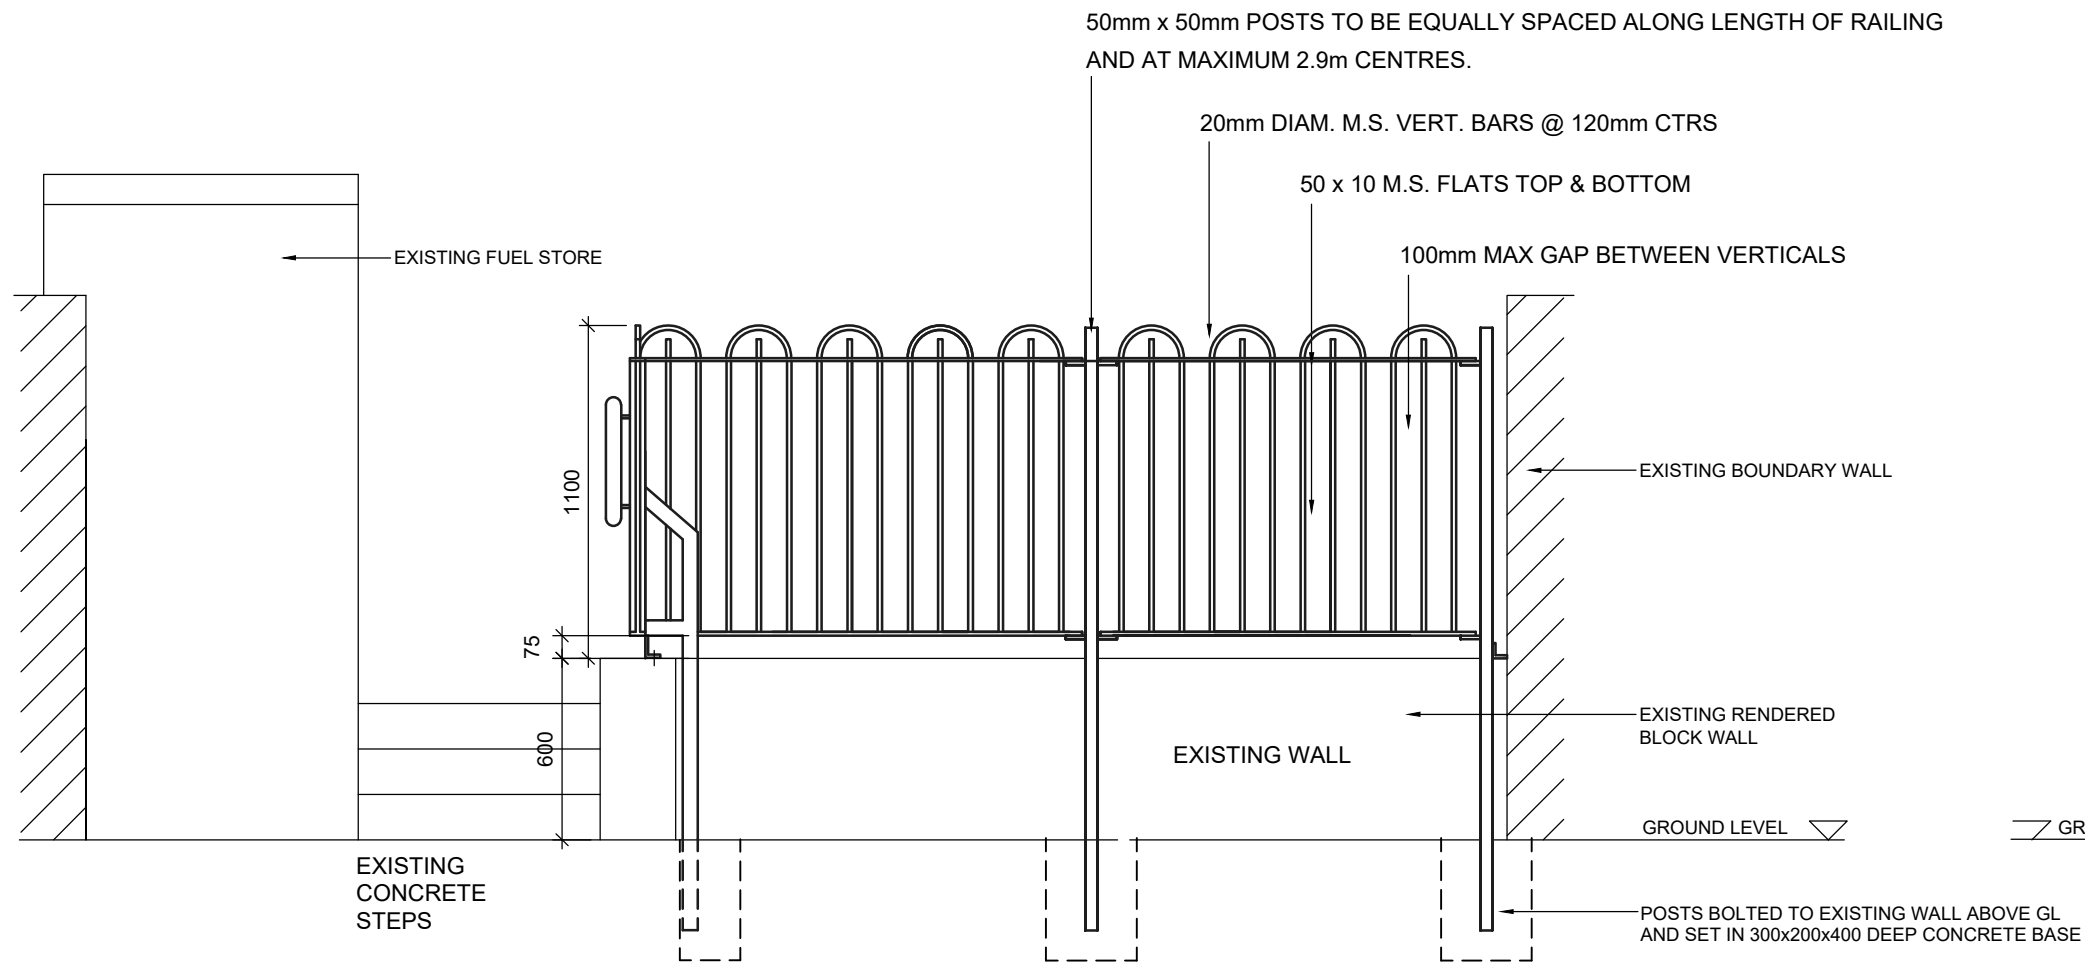

TYPICAL ELEVATION
Scale 1:25 @ A3

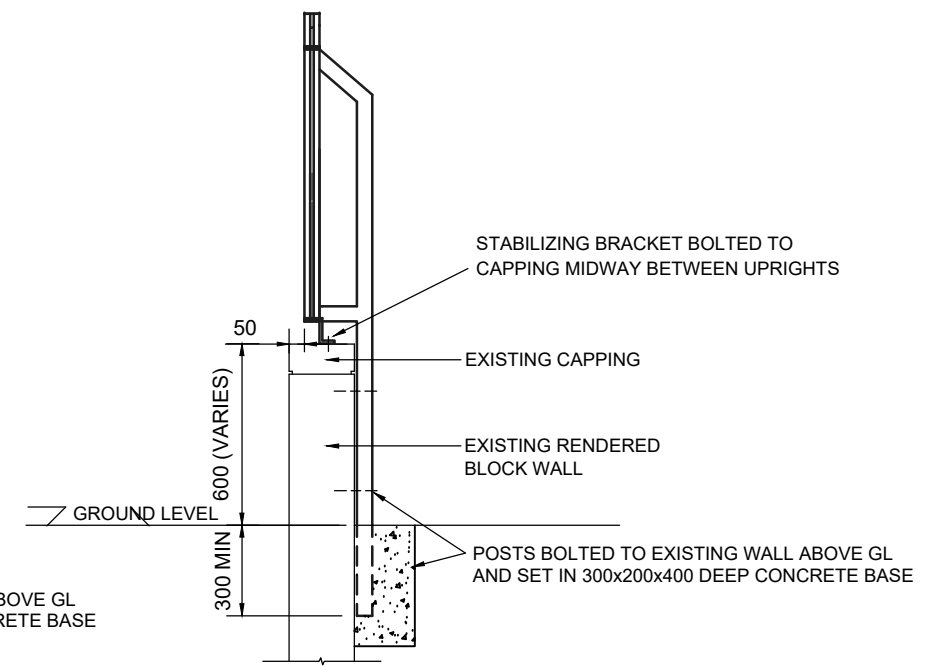

TYPICAL SECTION
Scale 1:25 @ A3

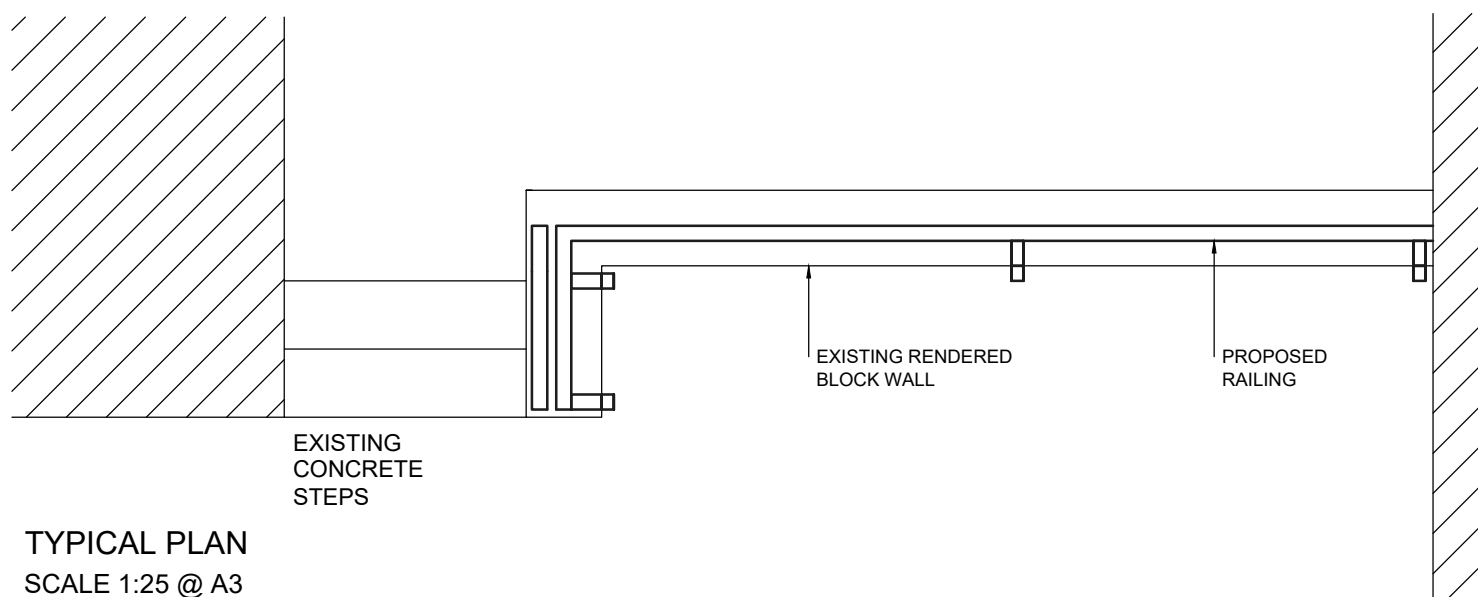

TYPICAL PLAN
SCALE 1:25 @ A3

NOTES:

1. Contractor to take accurate site dimensions, which are to be agreed with the Architect before manufacture.
2. Contractor to prepare shop drawings and submit for Architects approval, before fabrication.
3. All metalwork to be galvanised and painted with 'COTECH 3' paint system.

All works to be carried out in compliance with Building Regulations and Codes of Practice.

Comhairle Contae Fhine Gall Fingal County Council ARCHITECTS DEPARTMENT FINGAL COUNTY HALL, MAIN ST., SWORDS, Co. DUBLIN Tel: (01)890 5050, Fax: (01) 890 5079 COUNTY ARCHITECT: FIONNUALA MAY Dip.Arch., B.Arch. Sc., M.U.B.C., M.R.I.A.I. 				SCALE:- 1:20 @ A3	PROJECT TITLE: Response & General Maintenance North & East County		DRAWING. NO: 26-003-T-5002	REV.
				DATE:- November 2025	DRAWING TITLE: Typical Railing Type 2			
				DRAWN:- C. Campion	SENIOR ARCHITECT:	PROJECT TECHNICIAN: E. Larkin		
	No.	DATE	REVISION					