




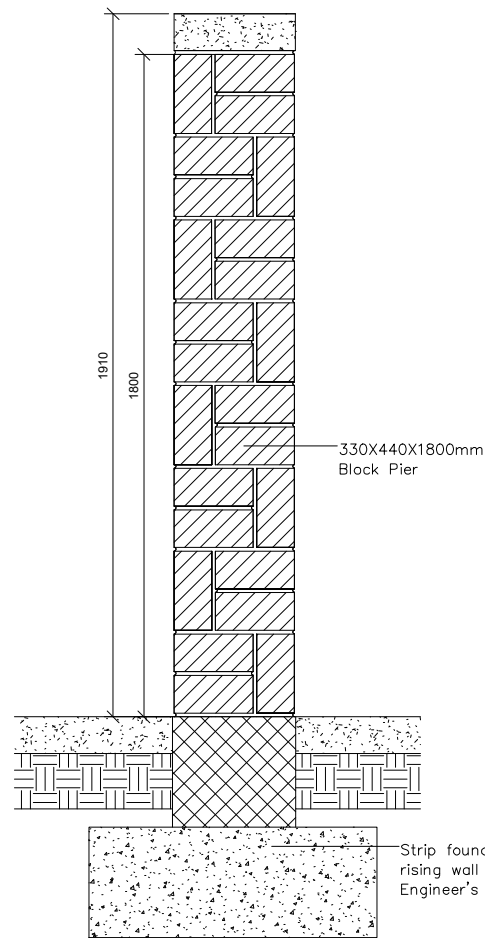


Typical Section at Pier (Rear walls)
Scale 1:20

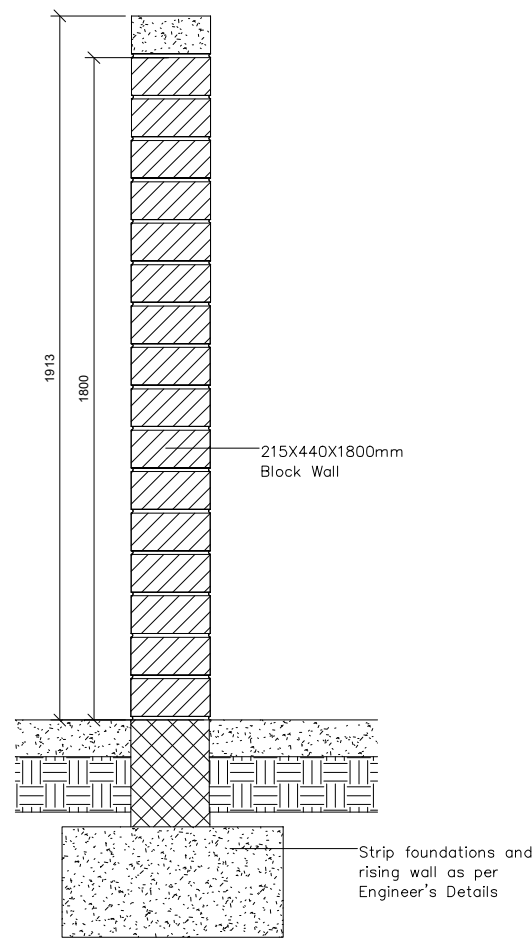


Typical Section (Rear walls)
Scale 1:20

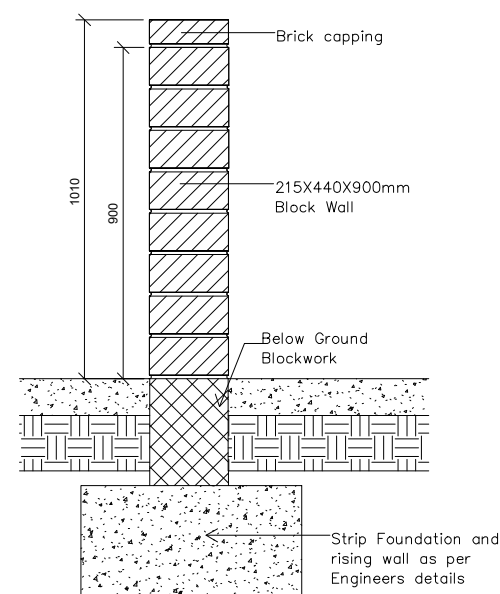

Typical Section (Front/ Side walls)
Scale 1:20

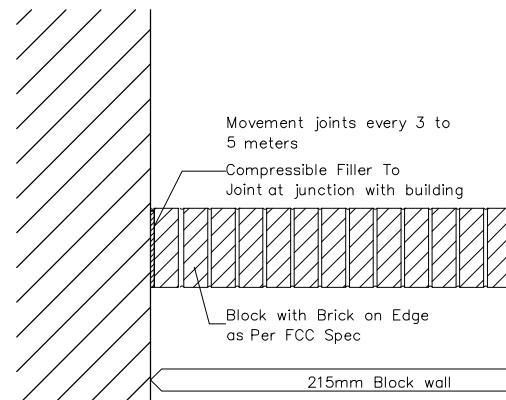

Front / Side Wall Plan
Scale 1:20

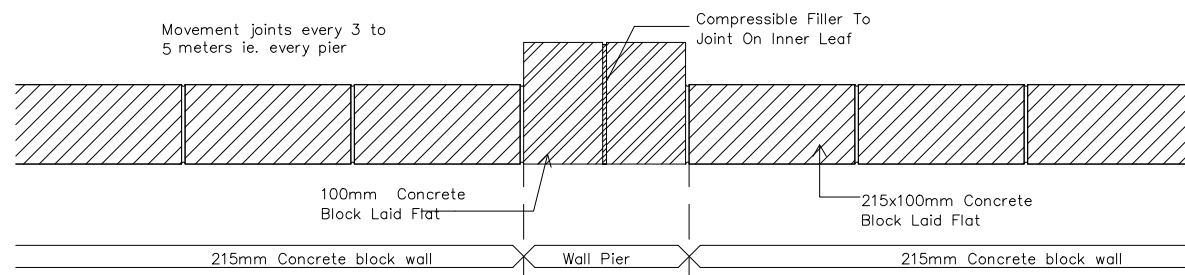

Rear Wall Plan
Scale 1:20

Notes:

- All works to be carried out in accordance with Building Regulations and Codes of Practices
- All dimensions and levels to be checked out site prior to works commencing
- Refer to Engineers Report where available
- Engineers Details to take precedence where available
- Ensure all finishes are made good

Comhairle Contae Fhine Gall Fingal County Council  ARCHITECTS DEPARTMENT FINGAL COUNTY HALL, MAIN ST., SWORDS, Co. DUBLIN Tel: (01)890 5050, Fax:- (01) 890 5079 COUNTY ARCHITECT: FIONNUALA MAY Dip.Arch., B.Arch. Sc., M.U.B.C., M.R.I.A.I.				SCALE:- 1:20 @ A3	PROJECT TITLE: Response & General Maintenance North & East County		DRAWING. NO: 26-003-T8001	REV.
				DATE:- November 2025	DRAWING TITLE: Typical Boundary Wall Details			
					DRAWN:- C. Campion	SENIOR ARCHITECT:	PROJECT TECHNICIAN: E. Larkin	
				No.	DATE	REVISION		