


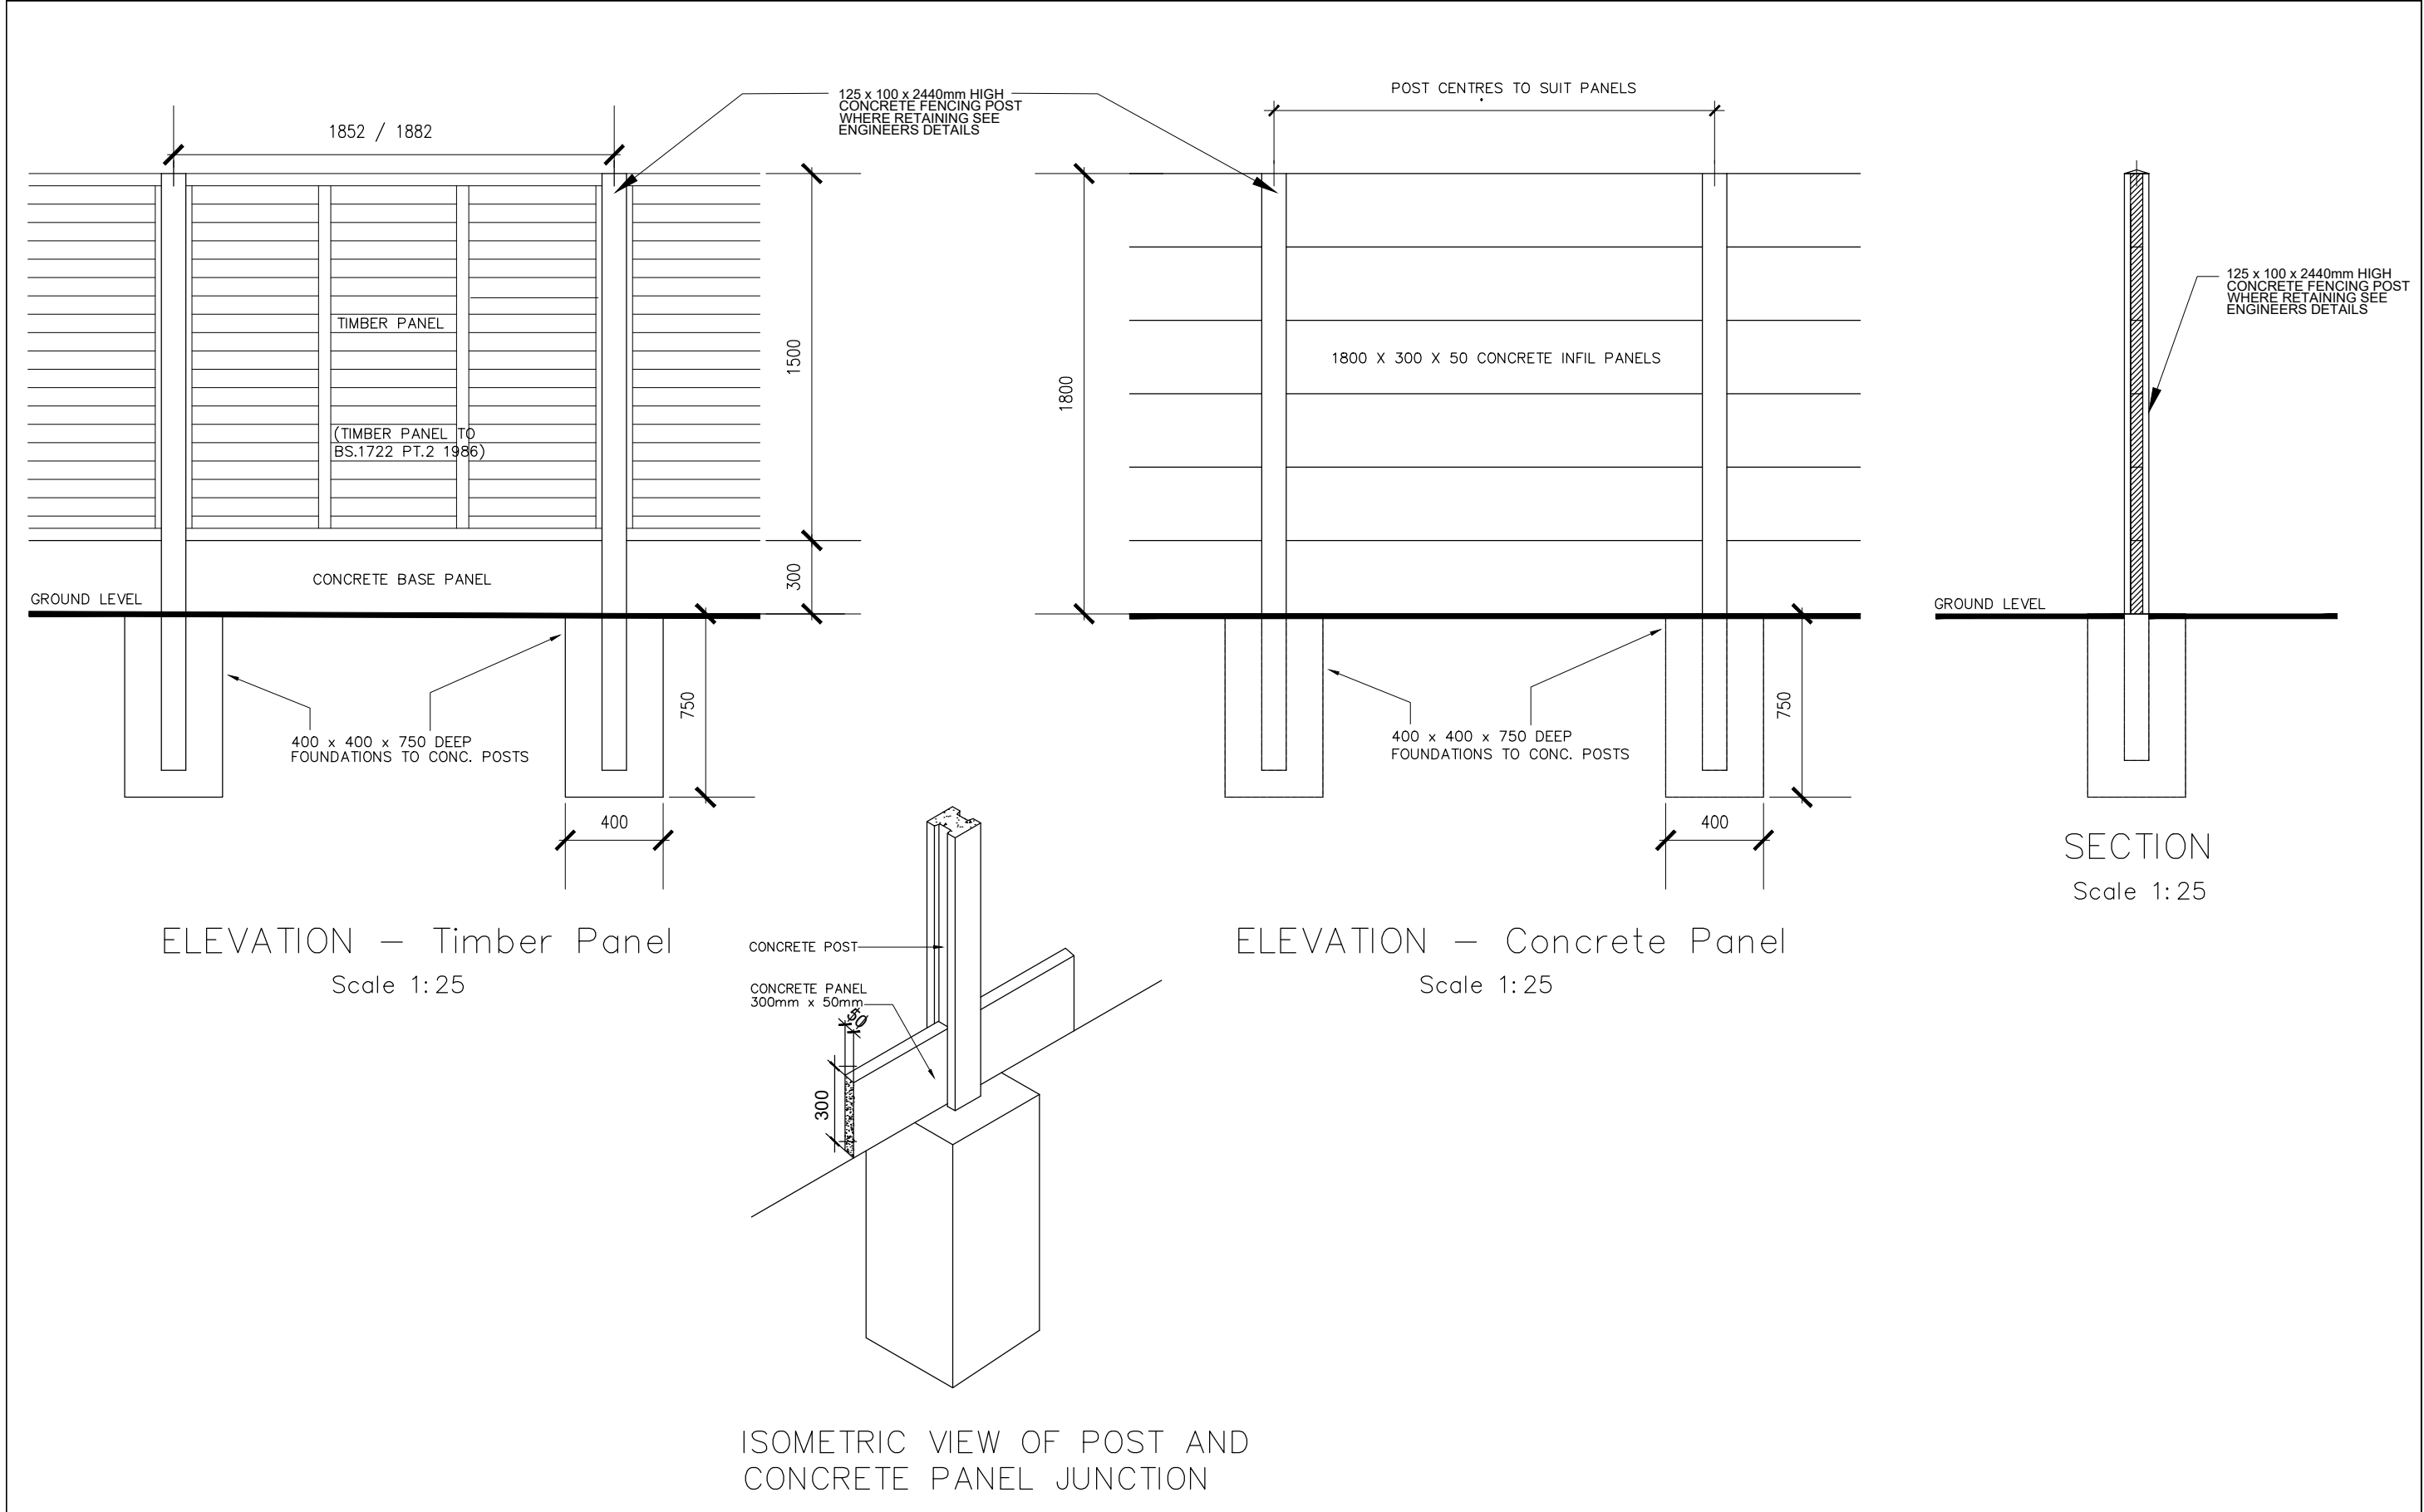

Comhairle Contae Fhine Gall Fingal County Council ARCHITECTS DEPARTMENT FINGAL COUNTY HALL, MAIN ST., SWORDS, Co. DUBLIN Tel: (01)890 5050, Fax:- (01) 890 5079 COUNTY ARCHITECT: FIONNUALA MAY Dip.Arch., B.Arch. Sc., M.U.B.C., M.R.I.A.I. 				SCALE:- 1:25 @ A3	PROJECT TITLE: Response & General Maintenance North & East County		DRAWING. NO: 26-003-T8002	REV.
				DATE:- November 2025	DRAWING TITLE: Post and Panel Fencing Details			
				DRAWN:- C. Campion	SENIOR ARCHITECT:	PROJECT TECHNICIAN: E. Larkin		
	No.	DATE	REVISION					