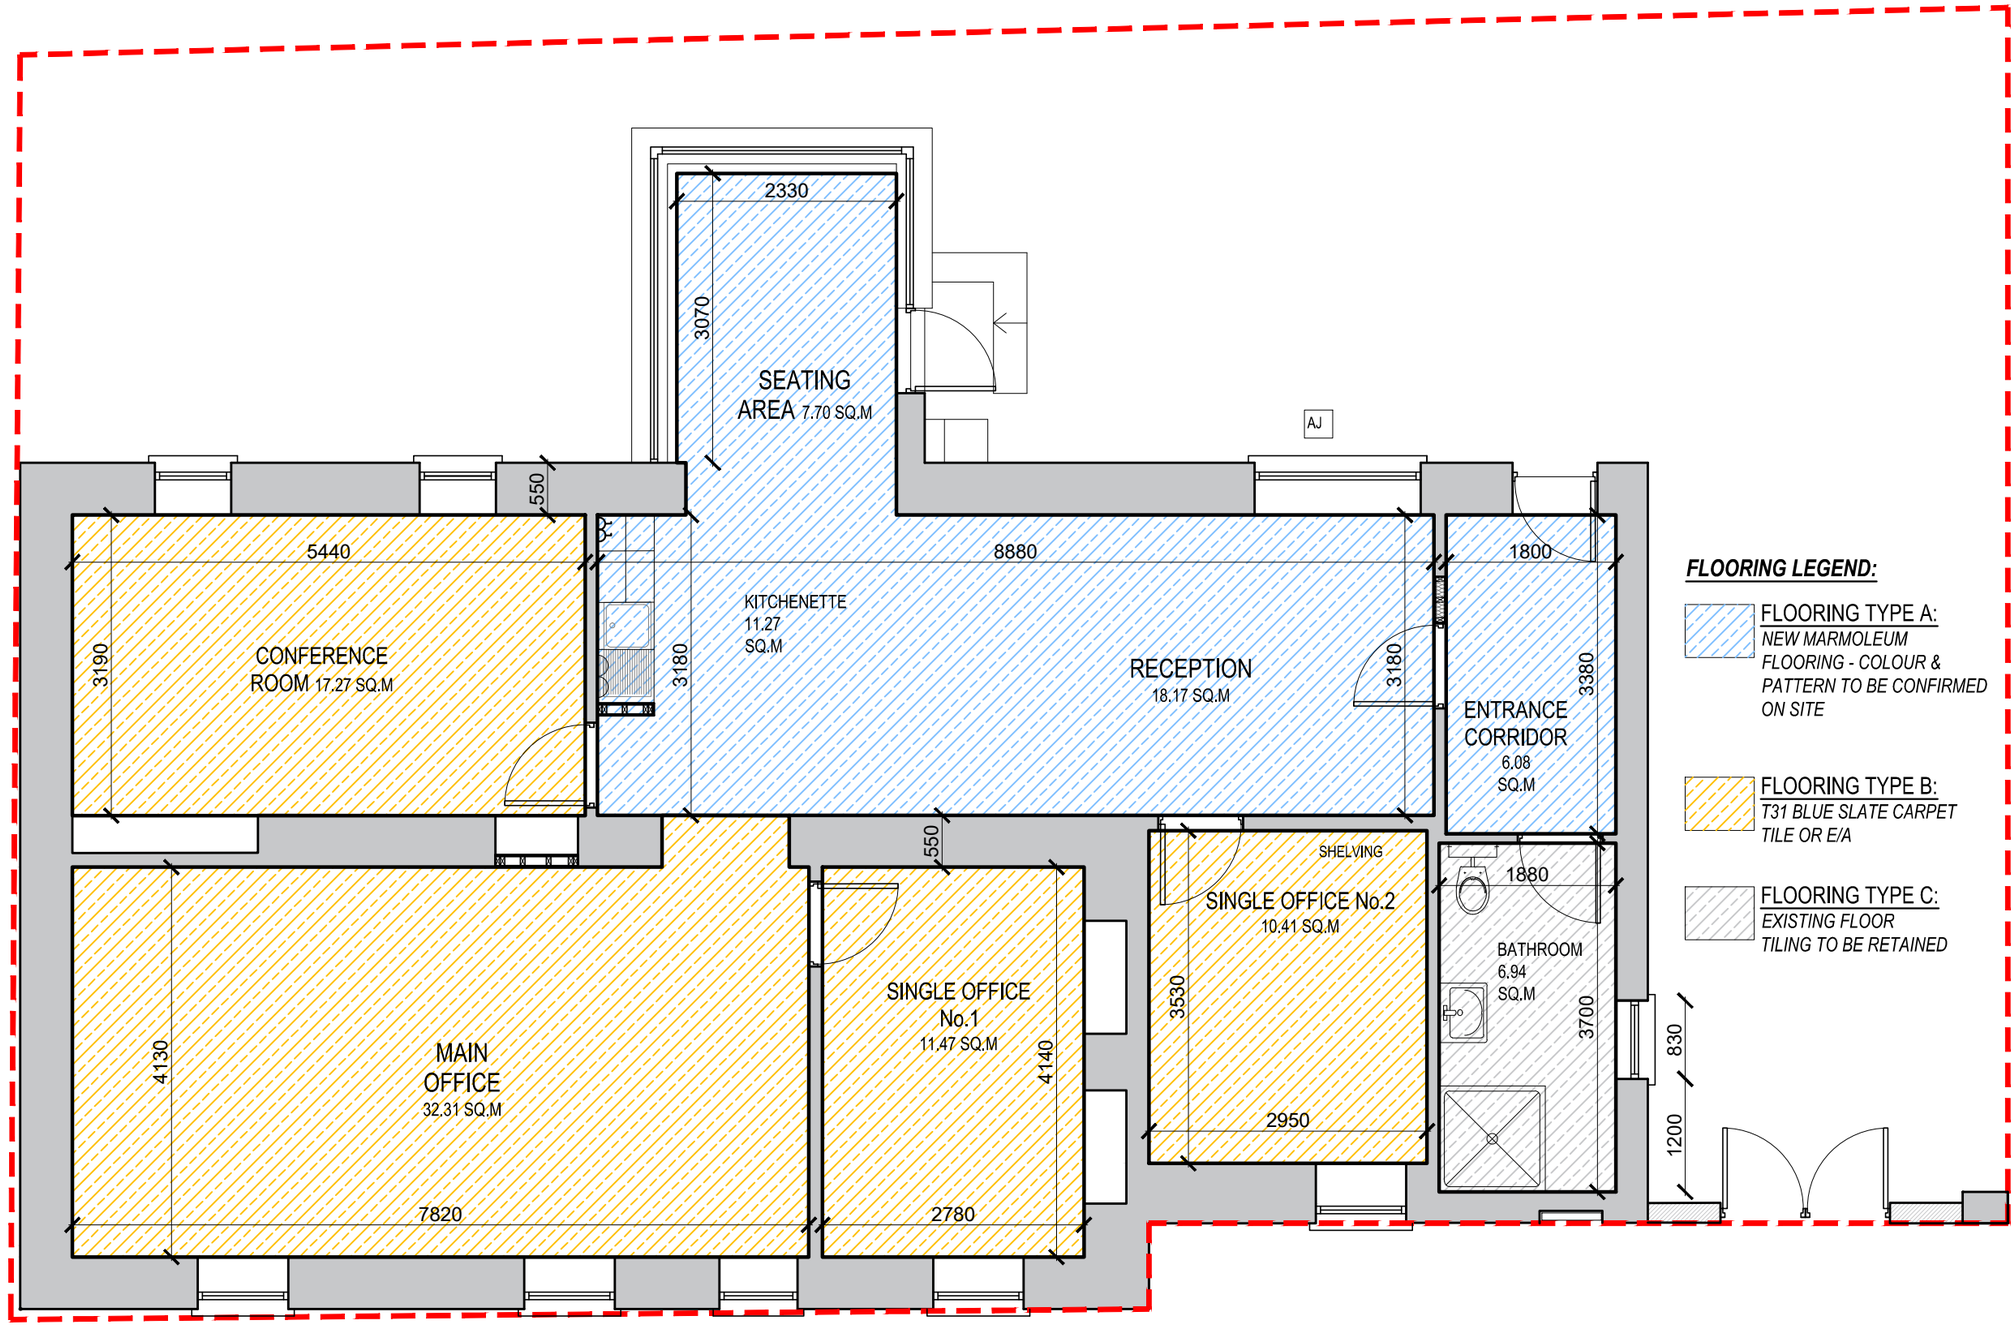

FLOORING LEGEND:

FLOORING TYPE A:
NEW MARMOLEUM FLOORING - COLOUR & PATTERN TO BE CONFIRMED ON SITE

FLOORING TYPE B:
T31 BLUE SLATE CARPET TILE OR E/A

FLOORING TYPE C:
EXISTING FLOOR TILING TO BE RETAINED

NOTES

1. This drawing is the property of Carlow County Council, it is a confidential document and must not be copied, used, or its content divulged without prior written consent.
2. DO NOT SCALE, use figured dimensions only, if in doubt ask.

Tailte Éireann — Cláruchán, Luacháil, Suirbhéireacht Registration, Valuation, Surveying

© CYAL50510303
© Tailte Éireann - Surveying.

Includes Ordnance Survey Ireland data reproduced under Osi Licence Number 2008/10 CCMA Carlow County Council. Unauthorised reproduction infringes Ordnance Survey Ireland and Government of Ireland Copyright © Ordnance Survey Ireland 2015

No.	Date		Amendment / Issue	App.
A	xx/xx/xx		xxxxxxxxxxxxxxxx	

CARLOW COUNTY COUNCIL
HOUSING DEPARTMENT
Director Of Services: Claire Hantley,
Tullow Civic Offices, Inner Relief Road, Tullow, Co. Carlow
Phone: (059)9136296 Fax: (059)9152156
Email: secretar@carlowcoco.ie
Engineers Ireland — Carlow Local Authorities, A CPD Accredited Company

Project:
REFURBISHMENT WORKS TO BUILDING AT ST. ENDA`S, GRAIGUECULLEN, CARLOW

Title:
PROPOSED FLOOR FINISHES PLAN

Drawn by:	FM	Job No:	
Checked by:	NB.	Drw Loc:	
Approved by:	NB.	Drg. No: 106	Rev:
Scale:	1/50		
Date:	30/04/2026		