


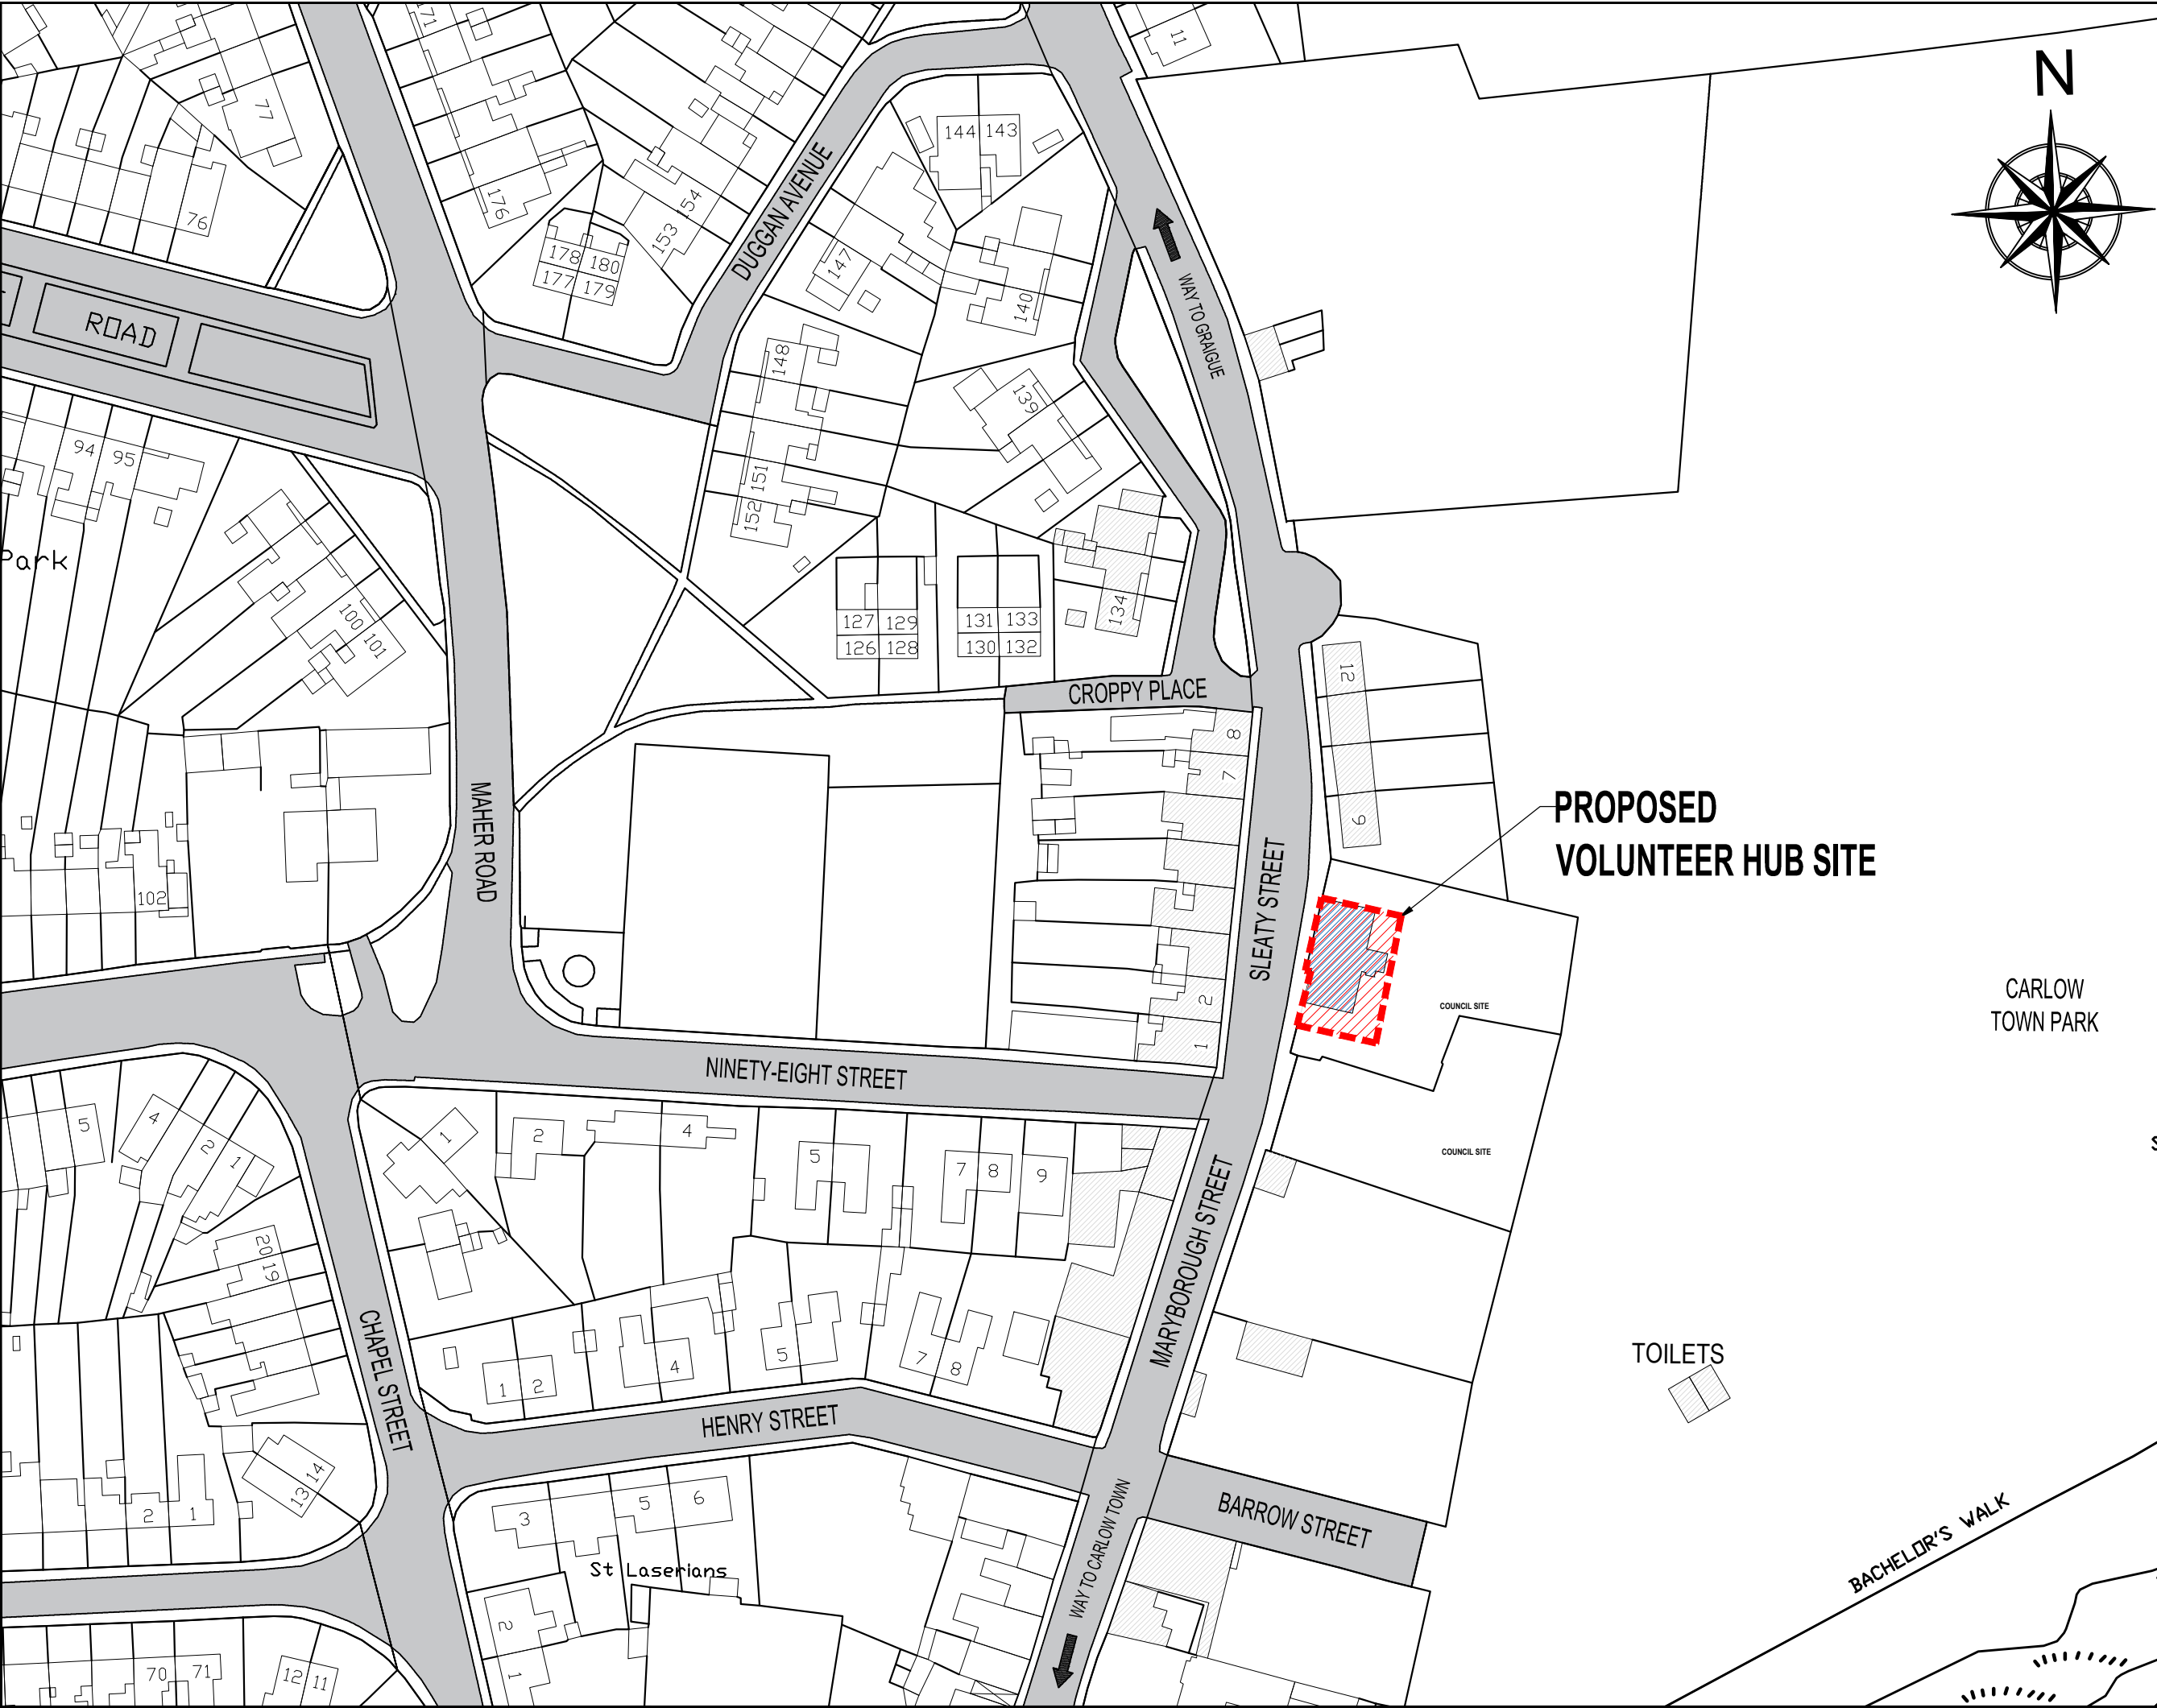

NOTES

1. This drawing is the property of Carlow County Council, it is a confidential document and must not be copied, used, or its content divulged without prior written consent.
2. DO NOT SCALE, use figured dimensions only, if in doubt ask.



Tailte Éireann
Clárúcháin, Luacháil, Sainbhreacadh, Registration, Valuation, Surveying

© **CYAL50510303**
© **Tailte Éireann - Surveying.**

Includes Ordnance Survey Ireland data reproduced under Osi Licence Number 2008/10 CCMA Carlow County Council. Unauthorised reproduction infringes Ordnance Survey Ireland and Government of Ireland Copyright © Ordnance Survey Ireland 2015

A	xx/xx/xx	+	xxxxxxxxxxxxxxxxxxxx		
No.	Date	+	Amendment / Issue		App.



CARLOW COUNTY COUNCIL
HOUSING DEPARTMENT
A/Director Of Services: Fiona O'Neill,
Tullow Civic Offices, Inner Relief Road, Tullow, Co. Carlow
Phone: (059)9136296 Fax: (059)9152156
Email: secretar@carlowcoco.ie

 **Engineers Ireland**
Carlow Local Authorities, A CPD Accredited Company

Project:

REFURBISHMENT WORKS TO BUILDING AT ST. ENDA'S, GRAIGUECULLEN, CARLOW

Title:

SITE LOCATION MAP

Drawn by:	FM	Job No:	
Checked by:	NB.	Drw Loc:	
Approved by:	NB.	Drw No:	
Scale:	1/1000	101	Rev:
Date:	27/01/2026		