
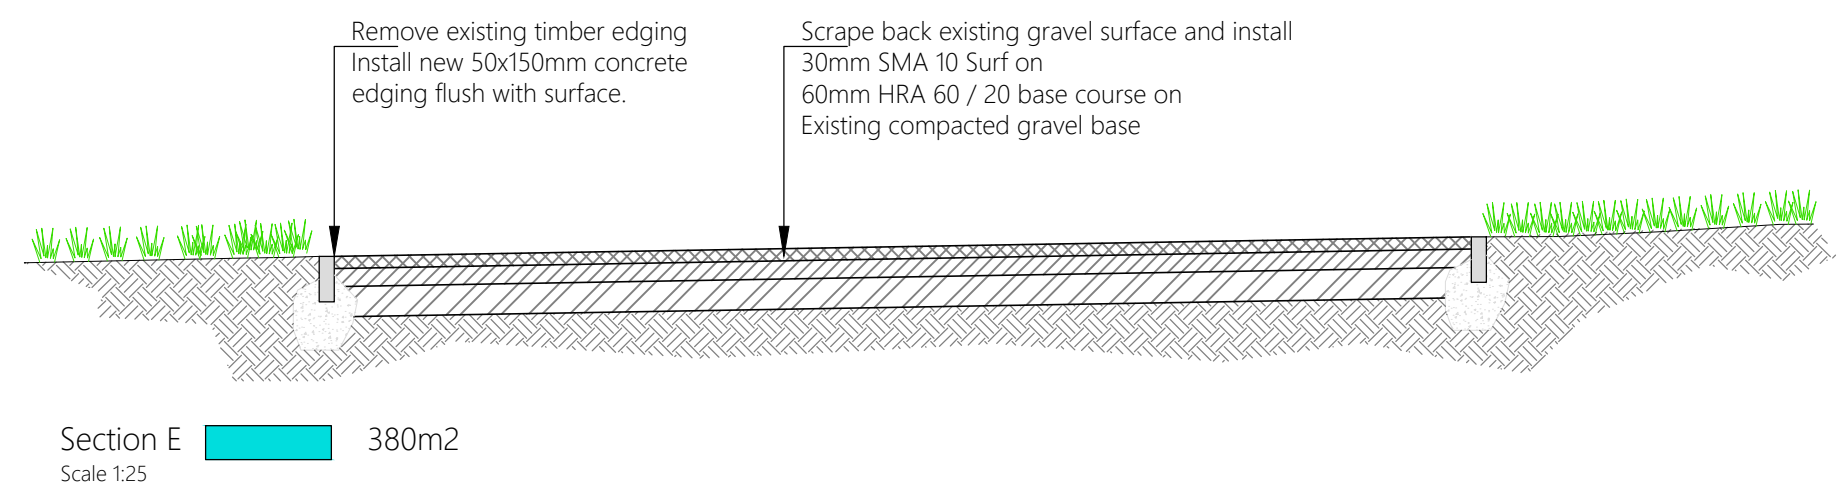
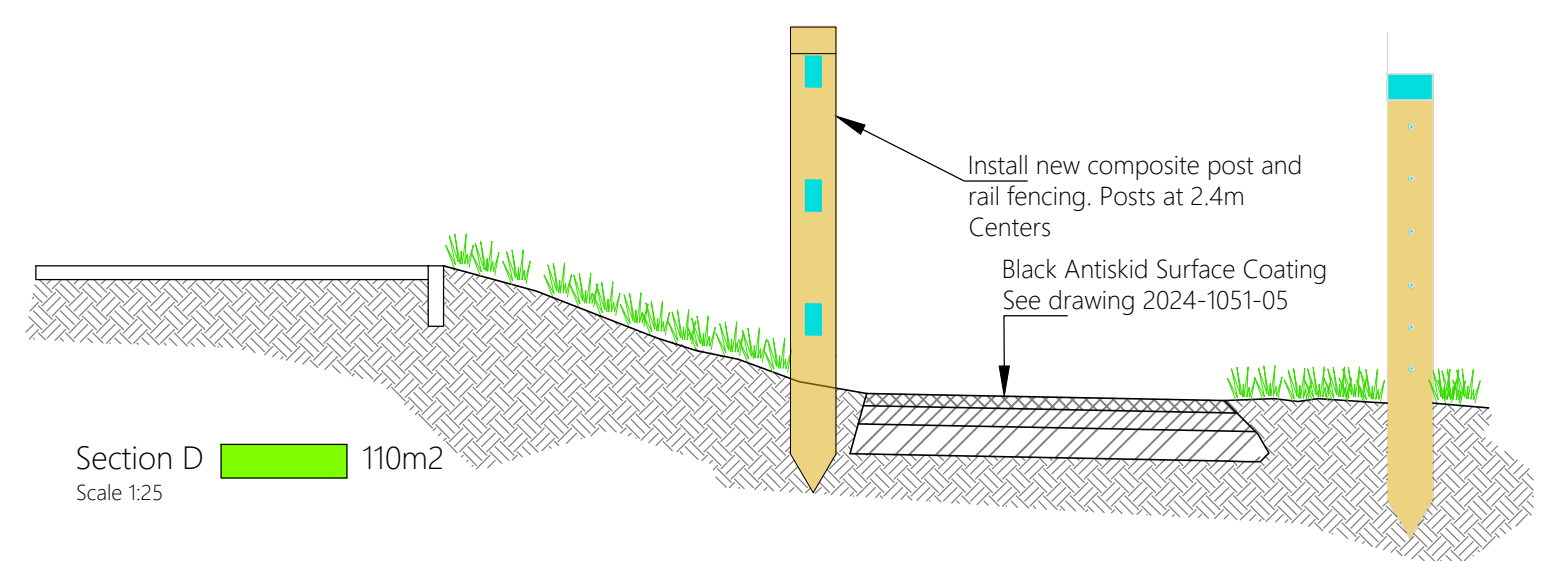
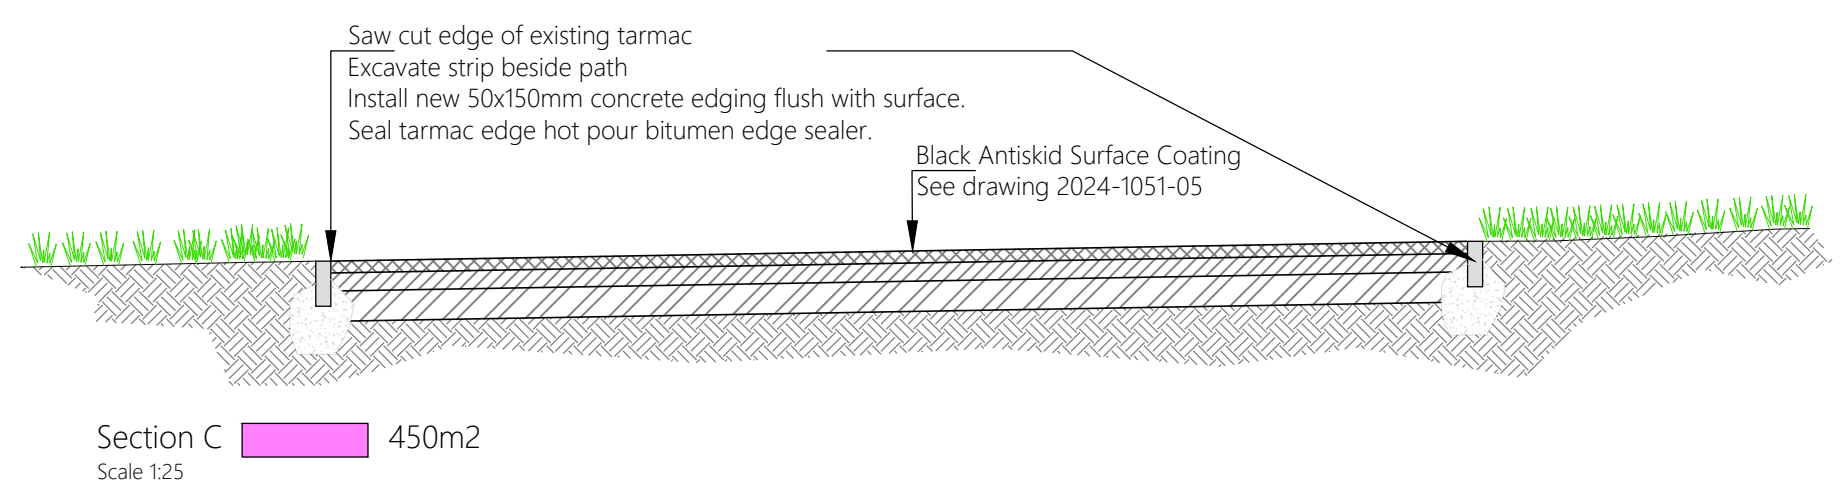
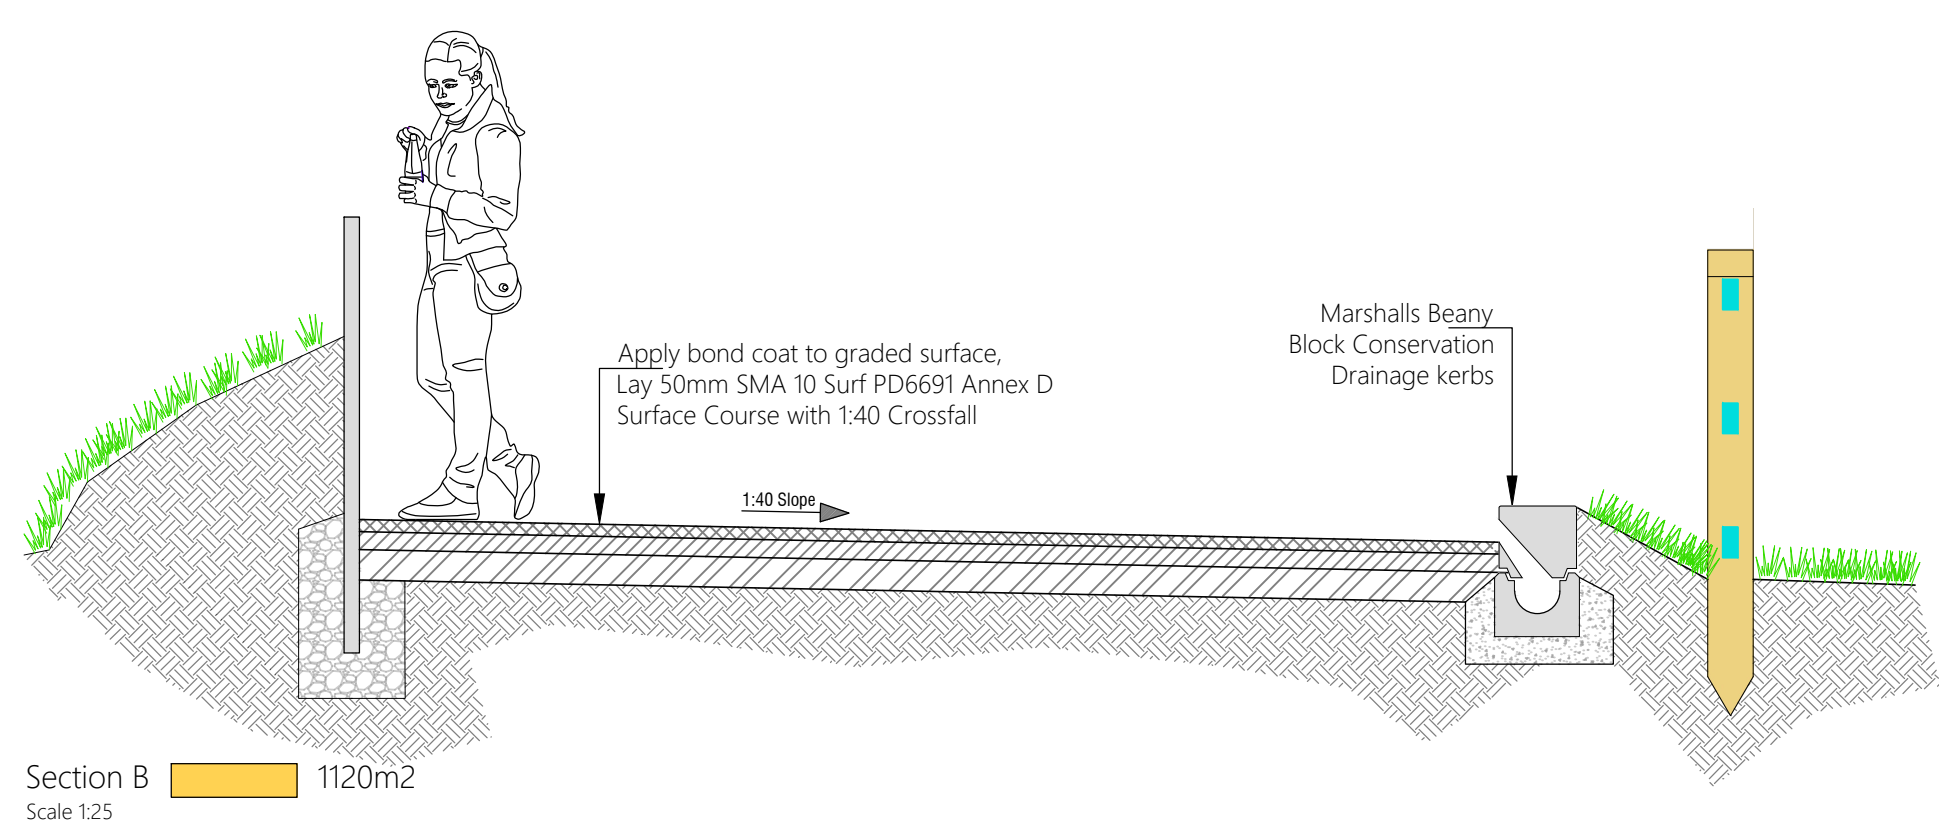
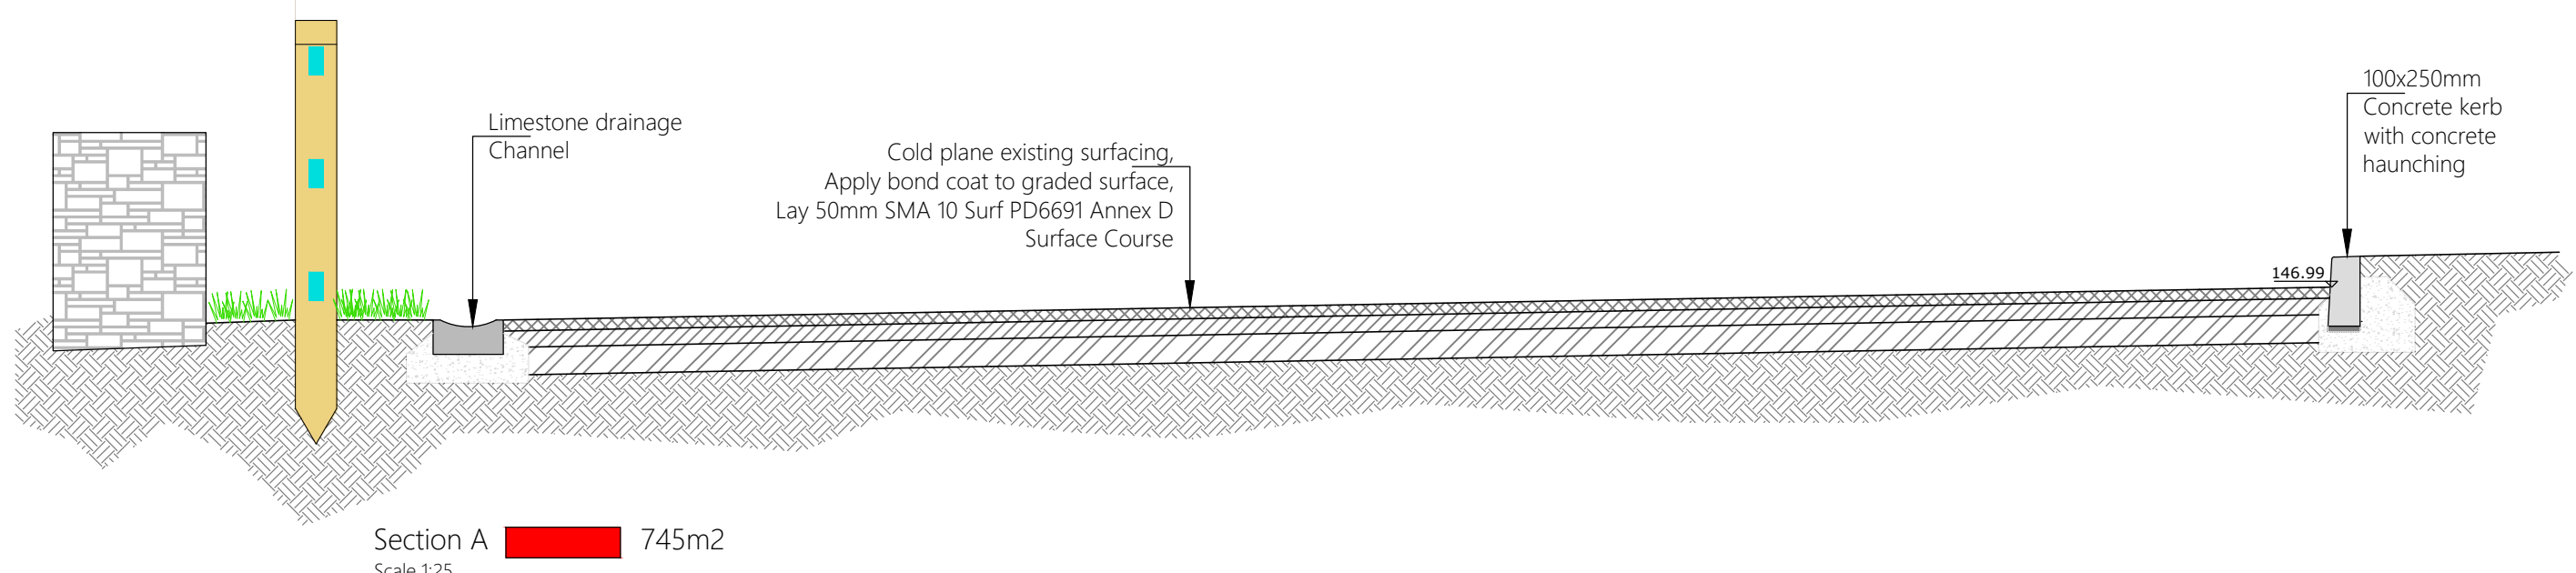


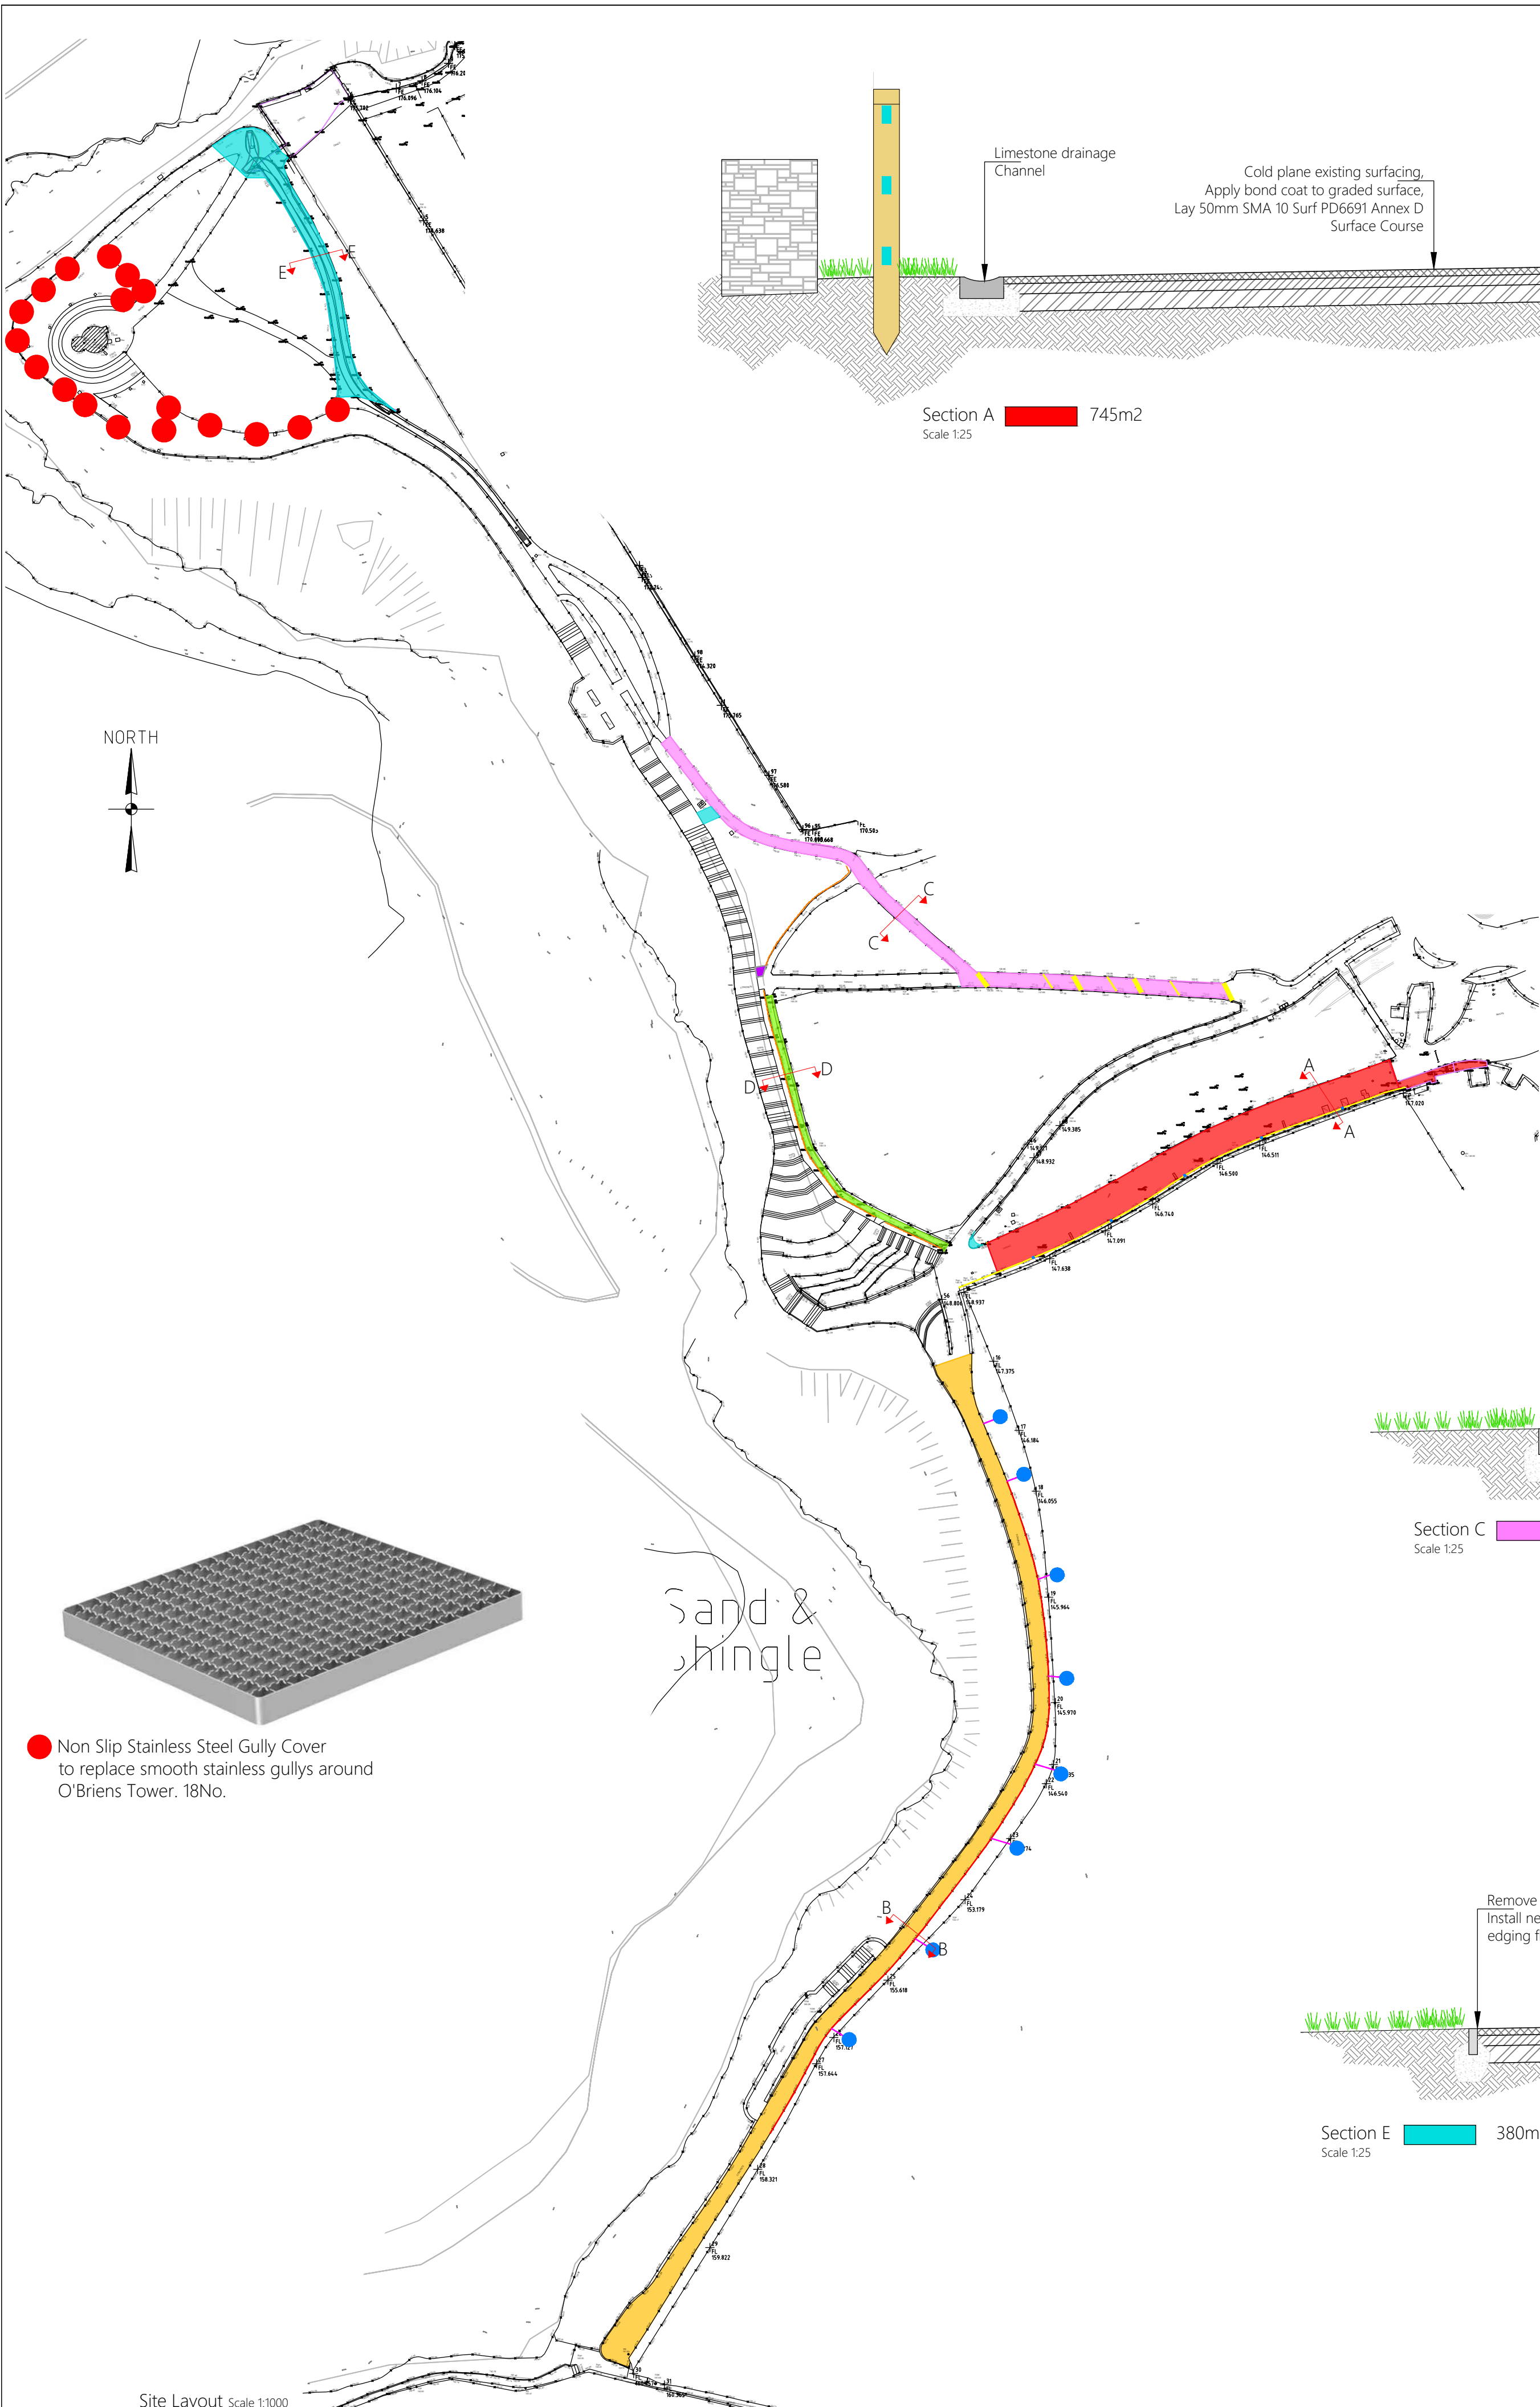

CLARE COUNTY COUNCIL
Design Office, Aras Contae an Chláir, New Road, Ennis, Co. Clare
T: 065 6821616 F: 065 68 21915 E: design@clarecoco.ie W: www.clarecoco.ie

Project Title:

CLIFFS OF MOHER CENTRE FOOTPATH UPGRADES

Drawing Title:

LAYOUT PLAN AND PROPOSED SECTIONS

Drawing No.:

2024-1051-02

Rev.:

-

Status:

PROPOSAL

Scale:

AS SHOWN

Design By:

db

Drawn By:

db

Checked By:

MS

Project Ref.:

2024-1051

Date:

31/03/25

THIS DRAWING AND ANY OTHER VERSION IS THE COPYRIGHT OF CLARE COUNTY COUNCIL AND MAY NOT BE COPIED, REPRODUCED OR TRANSMITTED IN ANY FORM WITHOUT THE WRITTEN CONSENT OF THE CLARE COUNTY COUNCIL. ALL DIMENSIONS TO BE CHECKED ON SITE AND ANY DISCREPANCIES TO BE REPORTED TO THE CLARE COUNTY COUNCIL. BEFORE WORK PROCEEDS INCLUDES DRAINAGE SURVEY REPORT AND REPROPOSED MAPS OF ROAD NUMBER 500/10 FROM CLARE COUNTY COUNCIL. UNCHANGED. REPRODUCTION REPRODUCES DRAINAGE SURVEY REPORT AND GOVERNMENT OF IRELAND COPYRIGHT. COPYRIGHT BY DRAINAGE SURVEY, IRELAND 2022.