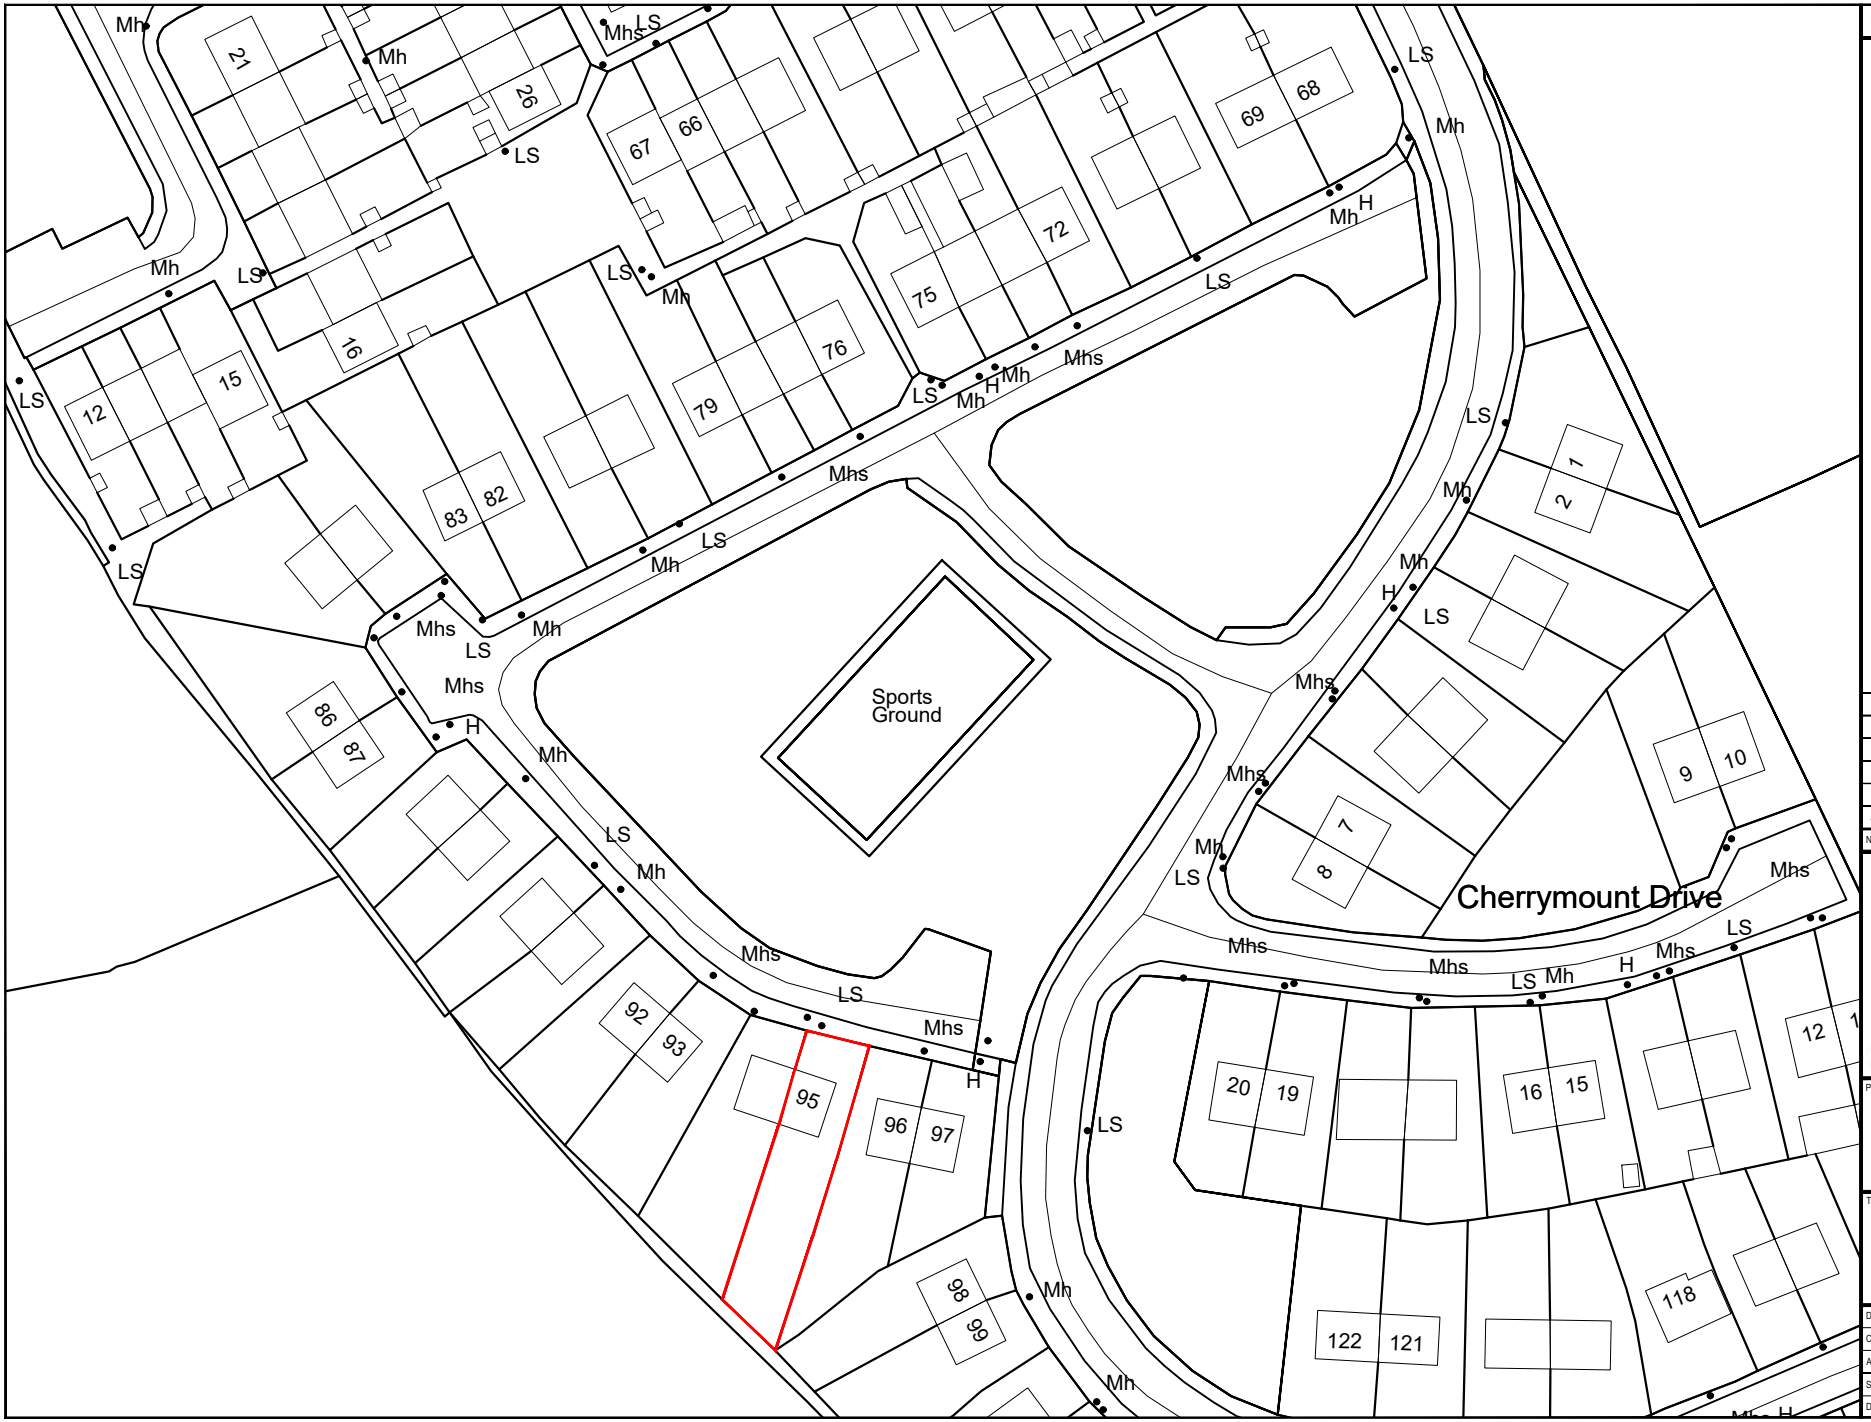

NOTES

1. This drawing is the property of Carlow County Council, it is a confidential document and must not be copied, used, or its content divulged without prior written consent.
2. DO NOT SCALE, use figured dimensions only, if in doubt ask.

Tailte Éireann — Cláróchán, Luacháil, Suirbhéireacht, Registration, Valuation, Surveying

CYAL50441107

© Tailte Éireann - Surveying.

No.	Date	Amendment / Issue	App.
A	xx/xx/xx	xxxxxxxxxxxxxxxx	

CARLOW COUNTY COUNCIL
HOUSING DEPARTMENT
Director Of Services: Claire Hartley,
Tullow Civic Offices, Inner Relief Road, Tullow, Co. Carlow
Phone: (059)9136296 Fax: (059)9152156
Email: secretar@carlowcoco.ie
Carlow Local Authorities, A CPD Accredited Company

Project:
EXTENSION TO 95 RIVERVIEW CLOSE, CARLOW TOWN R93V298

Title:
SITE LOCATION MAP

Drawn by:	FM	Job No:	
Checked by:	NB.	Drw Loc:	
Approved by:	NB.	Drg. No: 100	Rev:
Scale:	1/1000		
Date:	03/06/2026		