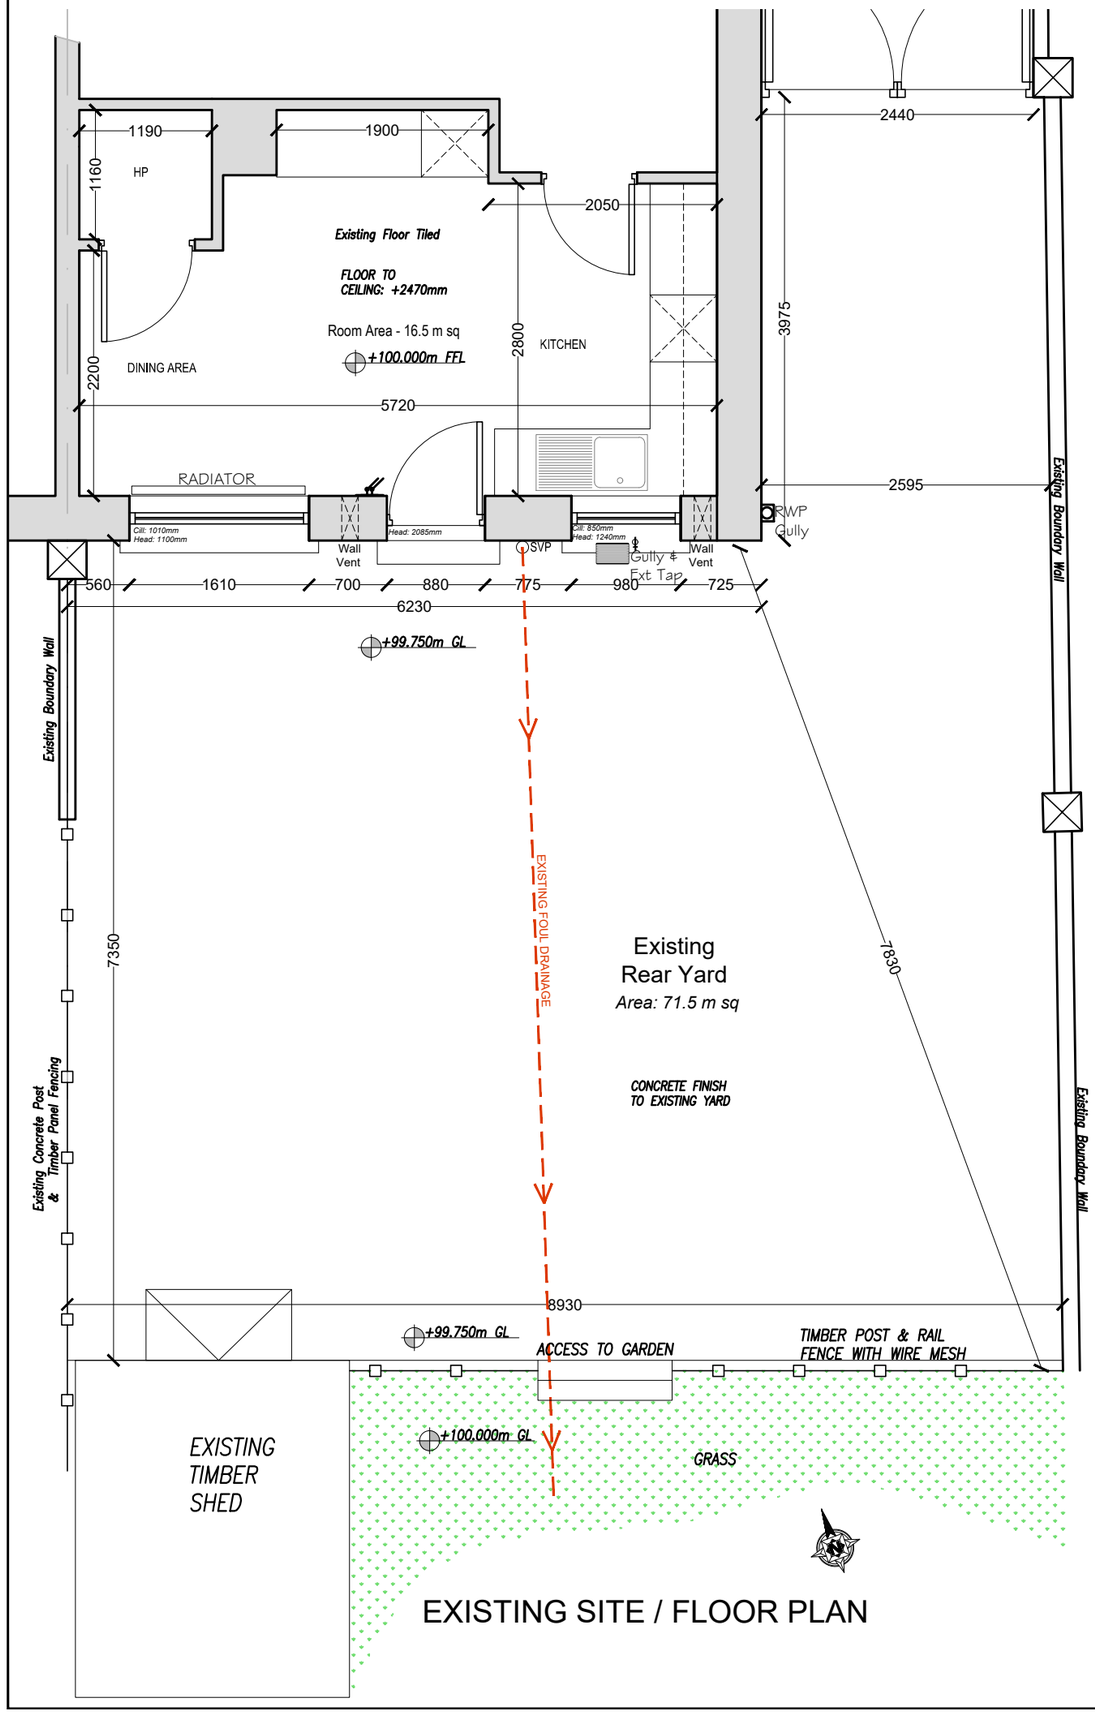


EXISTING SITE / FLOOR PLAN

EXISTING REAR ELEVATION

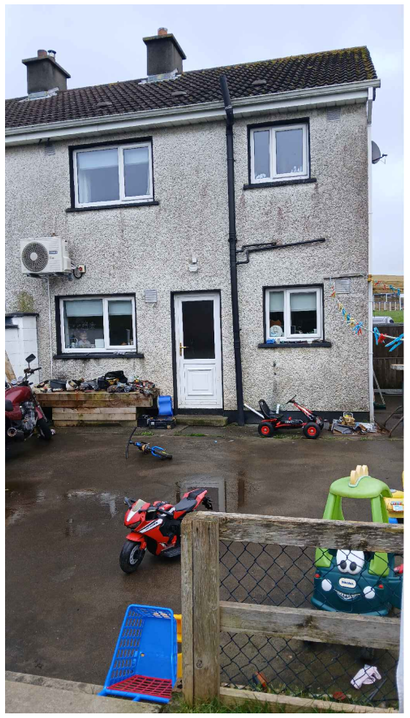

EXISTING SITE PHOTOS

**NOTES**

1. This drawing is the property of Carlow County Council, it is a confidential document and must not be copied, used, or its content divulged without prior written consent.
2. DO NOT SCALE, use figured dimensions only, if in doubt ask.

Tailte Éireann
Clárúchán, Luachálú, Suirbhéireacht
Registration, Valuation, Surveying

CYAL50441107
© Tailte Éireann - Surveying.

| No. | Date | | Amendment / Issue | App. |
|---|---|---|---|---|
| A | xx/xx/xx | | xxxxxxxxxxxxxxxx | |

CARLOW COUNTY COUNCIL
COMHAIRLE CHONTAE CHEATHARLACHA


CARLOW COUNTY COUNCIL
HOUSING DEPARTMENT
Director Of Services: Claire Hartley,
Tullow Civic Offices, Inner Relief Road, Tullow, Co. Carlow
Phone: (059)9136296 Fax: (059)9152156
Email: secretar@carlowcoco.ie


Engineers Ireland CPD
Carlow Local Authorities, A CPD Accredited Company

Project:
EXTENSION TO 95
RIVERVIEW CLOSE,
CARLOW TOWN
R93V298

Title:
EXISTING BUILDING
LAYOUT

| | | | |
|---|---|---|---|
| Drawn by: | FM | Job No: | |
| Checked by: | NB. | Drw Loc: | |
| Approved by: | NB. | Drg. No: 101 | Rev: |
| Scale: | 1/50 | | |
| Date: | 03/06/2026 | | |