THIS DRAWING IS THE PROPERTY OF DELAP & WALLER AND MAY ONLY BE USED WITH THEIR WRITTEN APPROVAL.

DO NOT SCALE FROM THIS DRAWING.

GENERAL NOTES.

THIS DRAWING TO BE READ IN CONJUNCTION WITH ALL OTHER RELEVANT DRAWINGS AND SPECIFICATIONS

ALL DIMENSIONS ARE IN MILLIMETRES UNLESS OTHERWISE STATED.

THIS DRAWING IS NOT AN INSTALLATION DRAWING.THE CONTRACTOR SHALL BE RESPONSIBLE FOR THE PRODUCTION OF FABRICATION AND INSTALLATION DRAWINGS, SHALL BE FAMILIAR WITH OTHER WORKS PACKAGES WHICH DIRECTLY INTERFACE WITH HIS PACKAGE AND COORDINATE WITH THE FABRICATION AND INSTALLATION DRAWINGS ACCORDINGLY.

THE CONTRACTOR SHALL BE RESPONSIBLE FOR THE DESIGN, SUPPLY AND INSTALLATION OF SUPPORTS, BRACKETING SYSTEMS, AND SECONDARY STEELWORK SUPPORTS REQUIRED FOR THIS WORKS PACKAGE, UNLESS OTHERWISE STATED.

SHOULD ANY DISCREPANCIES BE APPARENT IN THIS DRAWING, THE ENGINEER SHALL BE MADE AWARE OF THIS FOR FURTHER ACTION.

MCC-01

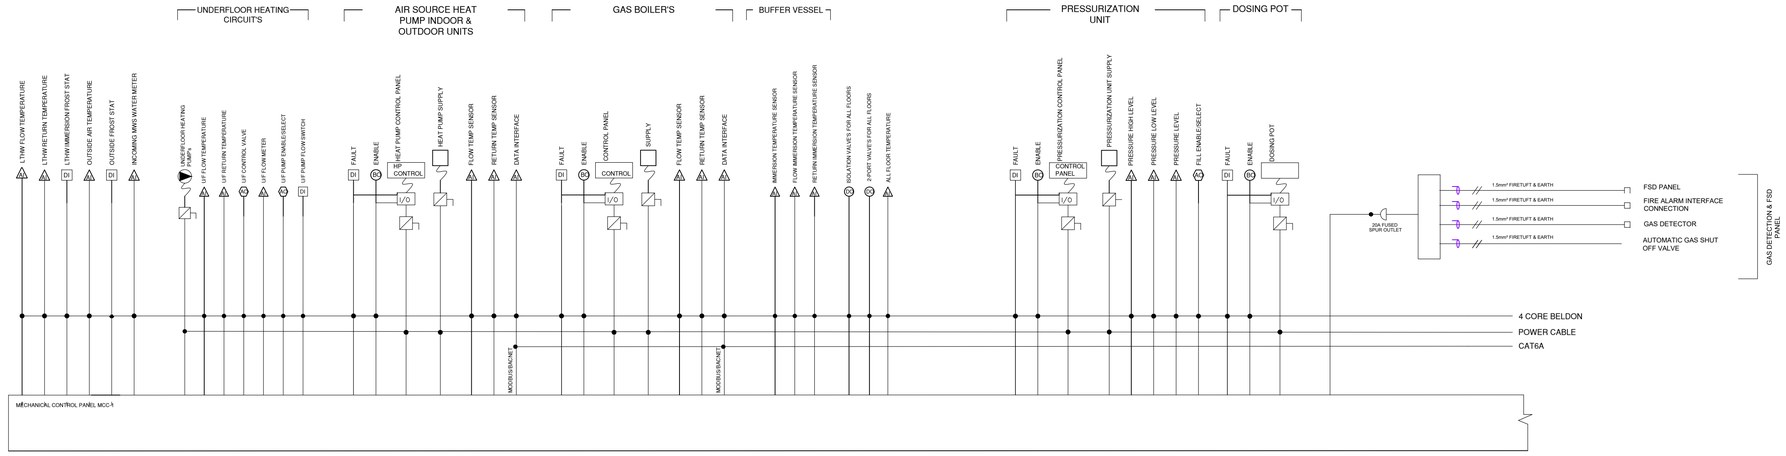

DUCT MOTORISED DAMPERS

COLD WATER STORAGE TANKS

UFH MANIFOLD'S

ALLOWANCE FOR SPARE CAPACITY 30%

EXTRACT FAN'S

MCC-01

REV	BY	DESCRIPTION	DATE
T	JW	CONSTRUCTION ISSUE	05.11.2025

PROJECT:
22195
DAN BREEN HOUSE
TIPPERARY

Delap & Waller
www.delapandwaller.com
info@delapandwaller.com
Antrim: T +44 (0) 28 9448 3800
Dublin: T +353 (0) 1 535 5900
London: T +44 (0) 20 8059 7373

CLIENT:
TIPPERARY COUNTY COUNCIL
NORTH TIPPERARY CIVIC OFFICES, LIMERICK ROAD, KNOCKANPIERCE, NENAGH, CO. TIPPERARY

ARCHITECT:
ROBIN LEE ARCHITECTURE

SCALE AT A1:	CHK: JW	APP: JW
NTS	DES: SVB	DRW: DP

WORK PACKAGE:
M&E DESIGN

DRAWING TITLE:
MECHANICAL CONTROLS SCHEMATIC

DRAWING NUMBER:
22195-XXX-DR-DLW-M-802

STATUS: **REV:** C

LEGEND

- ISOLATOR
- ANALOGUE INPUT
- ANALOGUE OUTPUT
- DIGITAL INPUT
- MODBUS/BACNET INTERFACE

FP200 - FIRE RESISTANCE CABLE

4 CORE BELDON - SHIELDED MULTICORE CABLE

POWER CABLE - 240 VOLT POWER CABLE

CAT 6A - TWISTED PAIR COMMS CABLE