PLOT DATE: 09/04/2026 11:01:55

DO NOT SCALE: CONTRACTOR TO CHECK ALL DIMENSIONS AND REPORT ANY OMISSIONS OR ERRORS TO MCCE

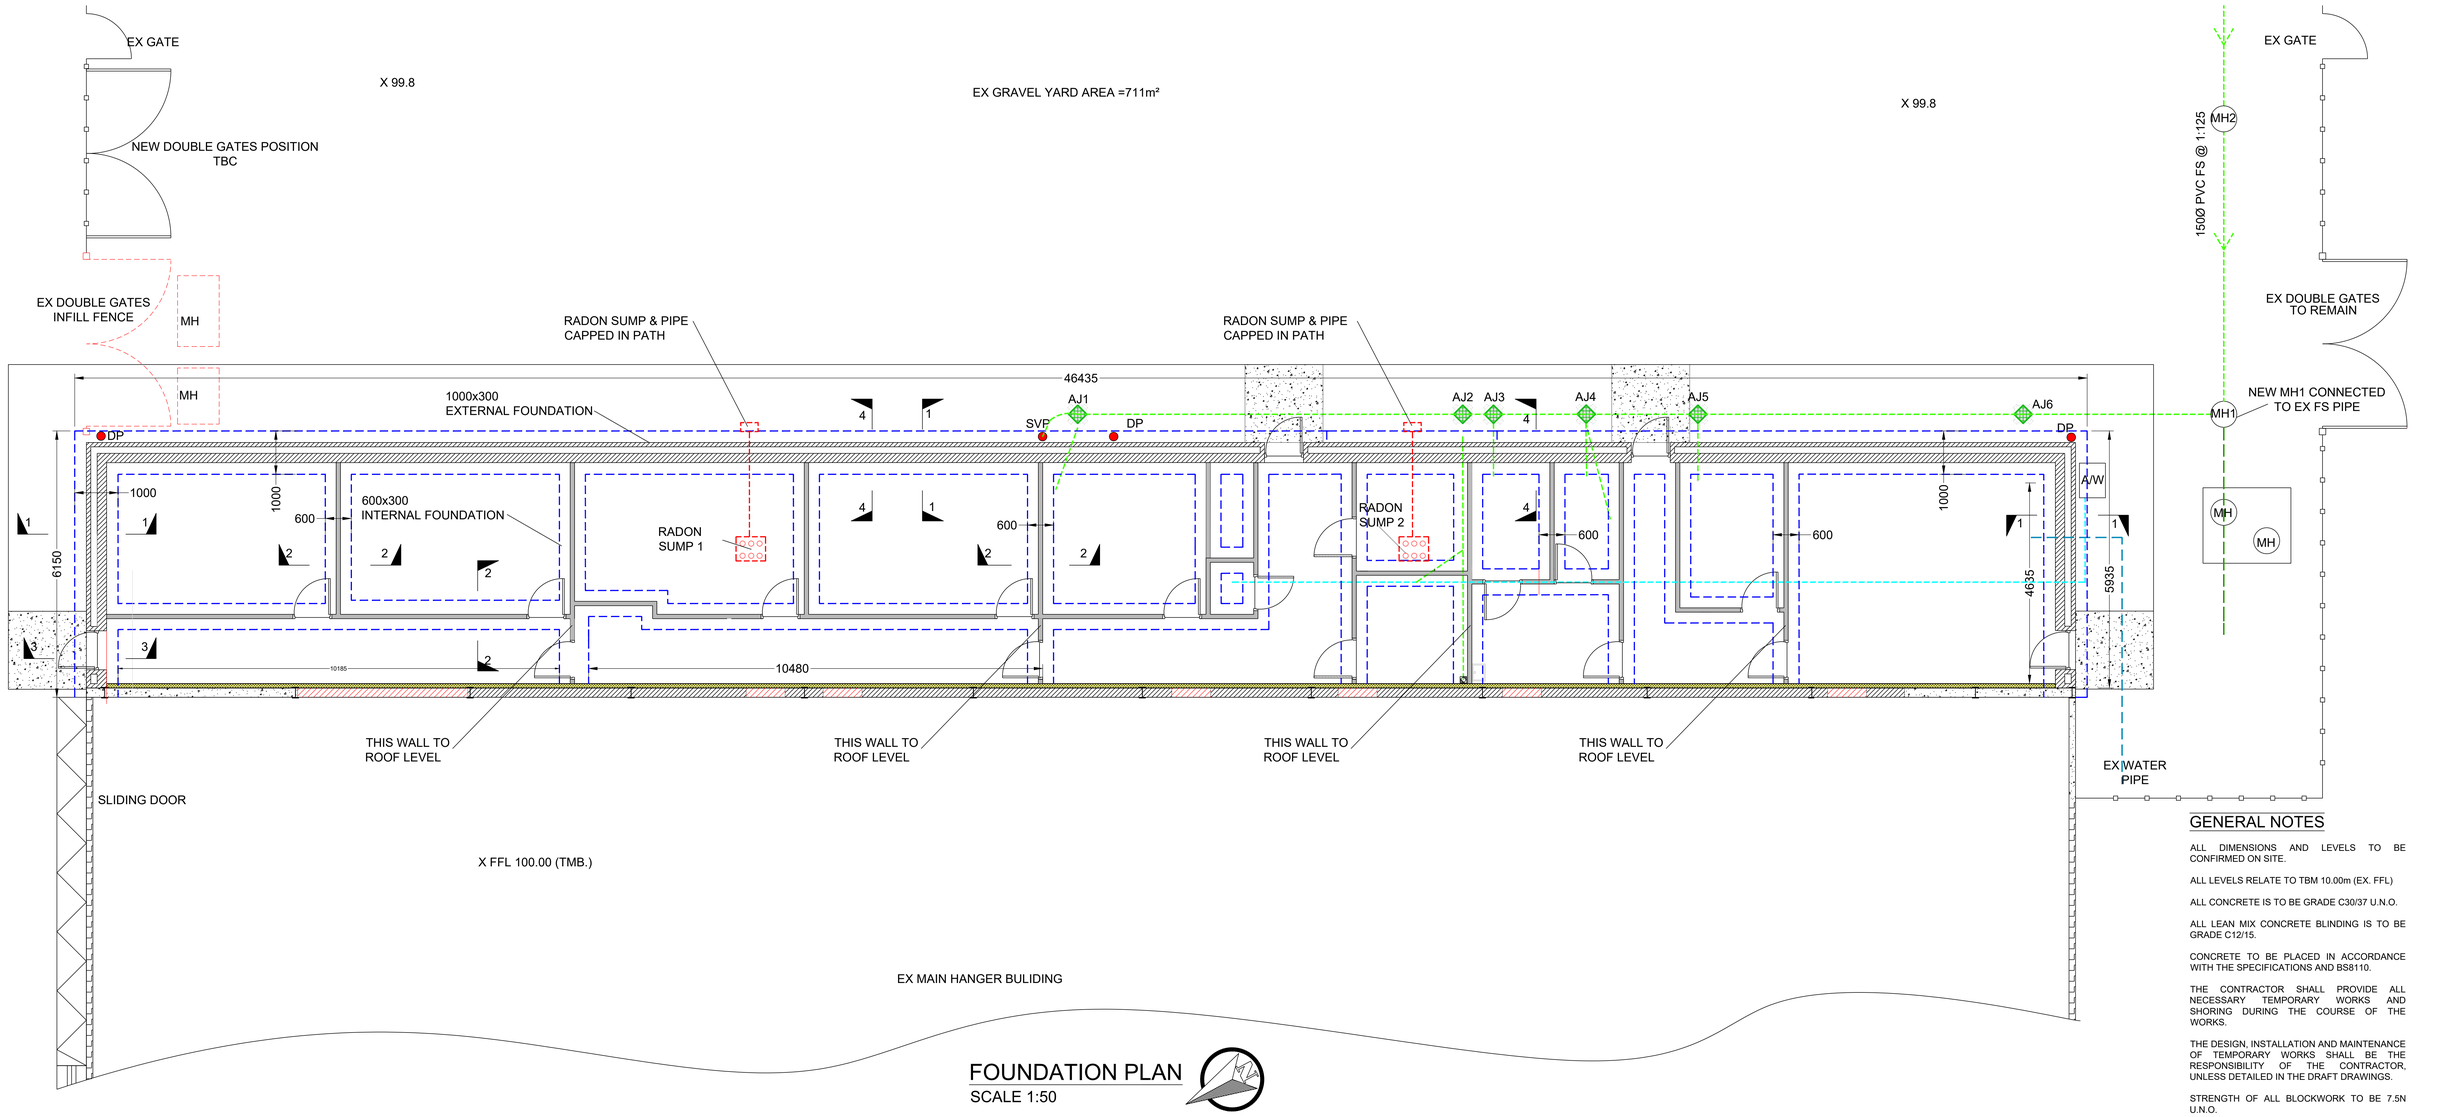

FOUNDATION PLAN
SCALE 1:50

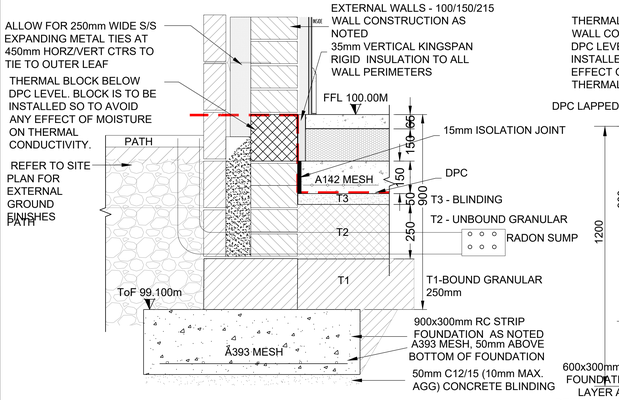

SECTION 1-1
SCALE 1:10

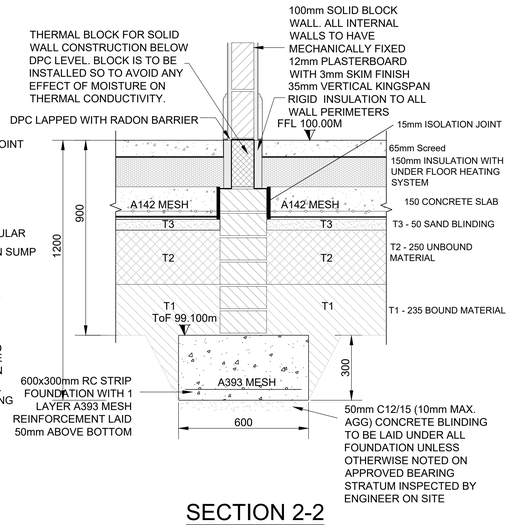

SECTION 2-2
SCALE 1:10

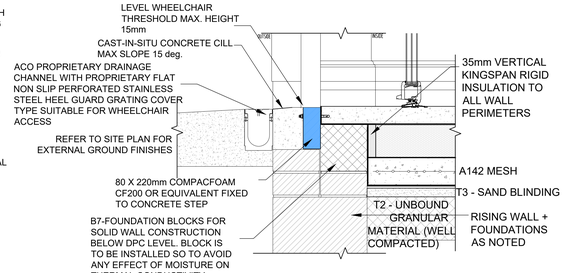

TYP. LEVEL ENTRY THRESHOLD DETAIL 3-3
SCALE 1:10

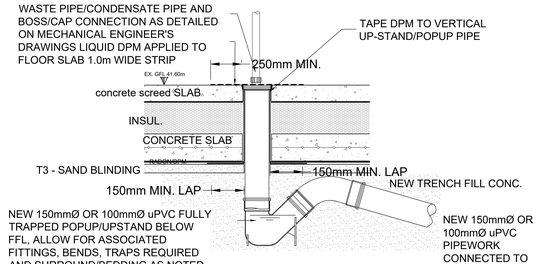

TYP. POP UP TRAPPED OUTLET DETAIL 4-4
SCALE 1:10

GENERAL NOTES

ALL DIMENSIONS AND LEVELS TO BE CONFIRMED ON SITE.

ALL LEVELS RELATE TO TBM 10.00m (EX. FFL)

ALL CONCRETE IS TO BE GRADE C30/37 U.N.O.

ALL LEAN MIX CONCRETE BLINDING IS TO BE GRADE C12/15.

CONCRETE TO BE PLACED IN ACCORDANCE WITH THE SPECIFICATIONS AND BS8110.

THE CONTRACTOR SHALL PROVIDE ALL NECESSARY TEMPORARY WORKS AND SHORING DURING THE COURSE OF THE WORKS.

THE DESIGN, INSTALLATION AND MAINTENANCE OF TEMPORARY WORKS SHALL BE THE RESPONSIBILITY OF THE CONTRACTOR, UNLESS DETAILED IN THE DRAFT DRAWINGS.

STRENGTH OF ALL BLOCKWORK TO BE 7.5N U.N.O.

ALL LINTELS SHALL HAVE MINIMUM 225mm BEARING EACH SIDE OF OPE.

ALL STEEL BEAMS SHALL HAVE MINIMUM OF 450mm BEARING EACH SIDE OF OPE.

ALL DPM'S, DPC'S, INSULATION AND RADONDETAILS.

Rev.	Date	Amendment	By
0	08/04/26	ISSUED FOR TENDER	AT

Issued For:

TENDER

Project:
GORMANSTON CAMP
HANGER LEAN TO
NEW OFFICE BLOCK

Drawing Title:
FOUNDATION PLAN

CLIENT:
CAPTIAN CIARAN CAREY DEFENCE FORCES

MALACHI CULLEN
CONSULTING ENGINEERS LTD
8 CENTRE COURT, BLYRY BUSINESS & COMMERCIAL PARK, ATHLONE, CO. WESTMEATH N37 A710
T: 090 6420364 E: info@mcullen.ie W: www.mcullen.ie

Scale:	Size:	Project no:	Sheet no:	Rev:
1:50	@ A0	26-009	T-03	0
Date: APRIL 26				
Drn: A TROY Chk: JD				

FILE PATH: F:\MCCE\26-009 - GORMANSTON CAMP - OFFICE BLOCK\03 DRAWINGS\01 MCCE\04 TENDER\GORMONSTON CAMP TENDER.DWG